



TYPICAL NON–VIEW OUT

NO SCALE

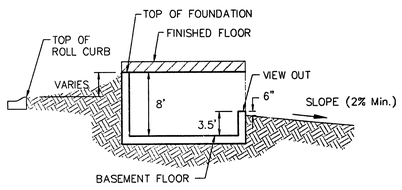

TYPICAL VIEW OUT

NO SCALE

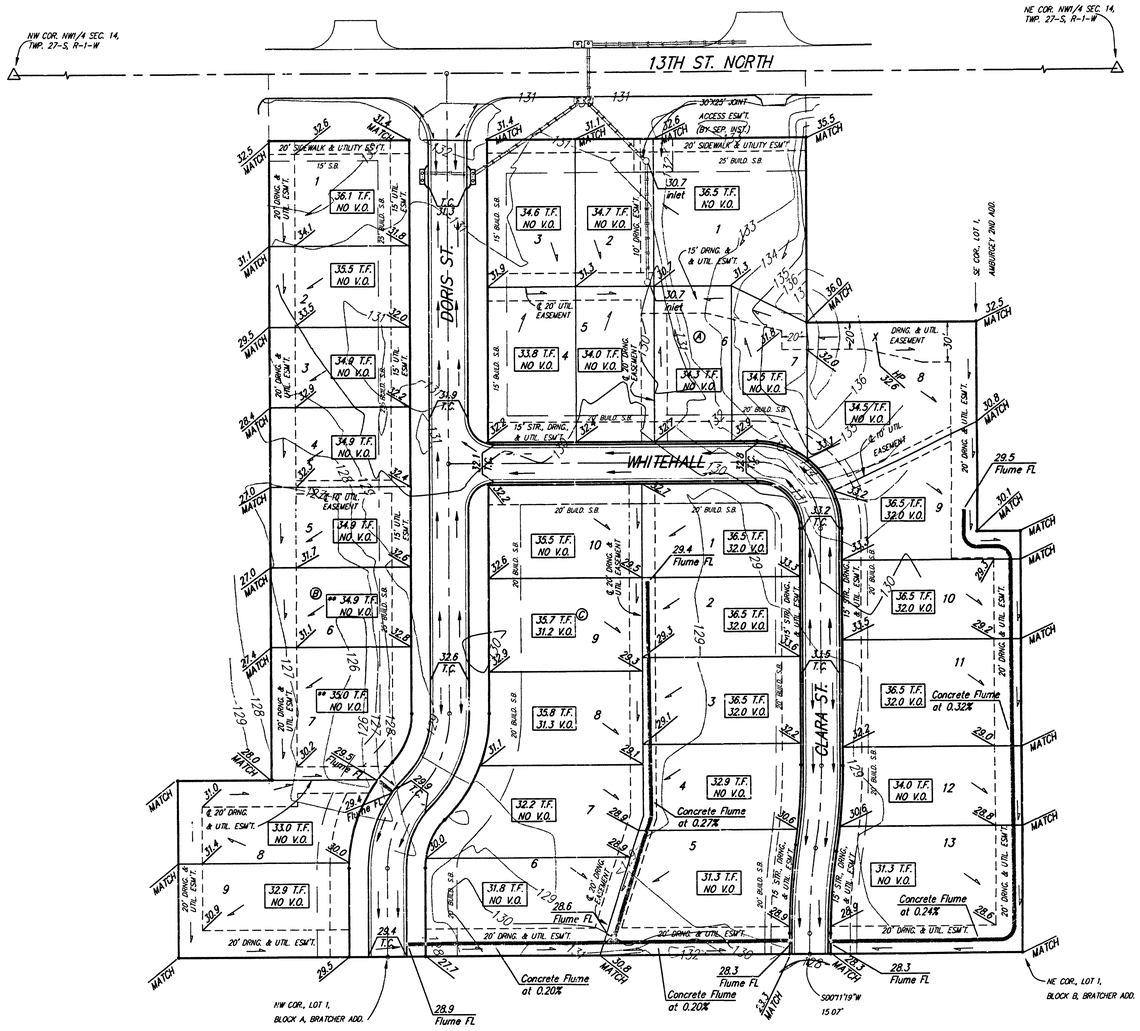
NW COR. NW1/4 SEC. 14, TWP. 27-S, R-1-W
NE COR. NW1/4 SEC. 14, TWP. 27-S, R-1-W
13TH ST. NORTH
DORIS ST.
CLARA ST.
WHITEHALL
SE COR. LOT 1, AMBURGEY 2ND ADD.
NW COR. LOT 1, BLOCK A, BRATCHER ADD.
NE COR. LOT 1, BLOCK B, BRATCHER ADD.
S00°11'19"W 1507'
Concrete Flume at 0.20%
Concrete Flume at 0.27%
Concrete Flume at 0.32%
Concrete Flume at 0.24%
29.4 Flume FL
28.6 Flume FL
28.9 Flume FL
28.3 Flume FL
29.5 Flume FL
30.7 Inlet
20' SIDEWALK & UTILITY ESM'T.
25' BUILD. S.B.
20' BUILD. S.B.
15' BUILD. S.B.
20' DRNG. & UTIL. ESM'T.
15' DRNG. & UTIL. ESM'T.
15' STR., DRNG. & UTIL. ESM'T.
10' DRNG. & UTIL. ESM'T.
DRNG. & UTIL. EASEMENT
ACCESS ESM'T. (BY-SEP. INST.)
30'X25' JOINT
10' UTIL. EASEMENT
20' DRNG. & UTIL. ESM'T.
15' UTIL. ESM'T.
20' DRNG. & UTIL. ESM'T.
20' DRNG. & UTIL. ESM'T.
20' DRNG. &