LEIKER ADDITION
(Drainage)

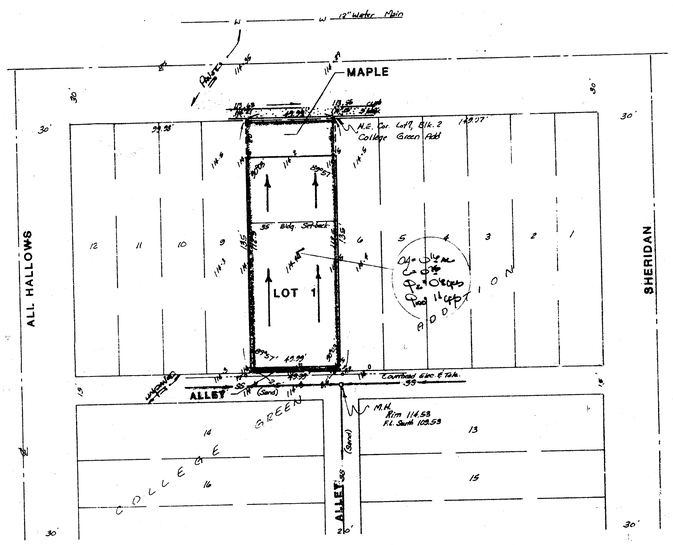

N

1" = 30'
Elev = City Datum

BENCH MARK:
City Standard Disc. 41' N. & 26' W. of ℄ Sheridan & Maple.
Elevation = 114.038 City Datum

SKETCH PLAT
LEIKER ADDITION

LOTS 7 AND 8, BLOCK 2,
COLLEGE GREEN ADDITION

D. R. DENTON
% DAVID M. LEIKER

NOTE
The lot will drain north to Maple St. Discharge to the street will be thru the driveway.

BAUMHAM COMPANY, P.A.
SURVEYING & ENGINEERING

26 SEP 85

DRAINAGE PLAN