DRAINAGE PLAN
LOWE'S ADDITION
WICHITA, SEDGWICK COUNTY, KANSAS

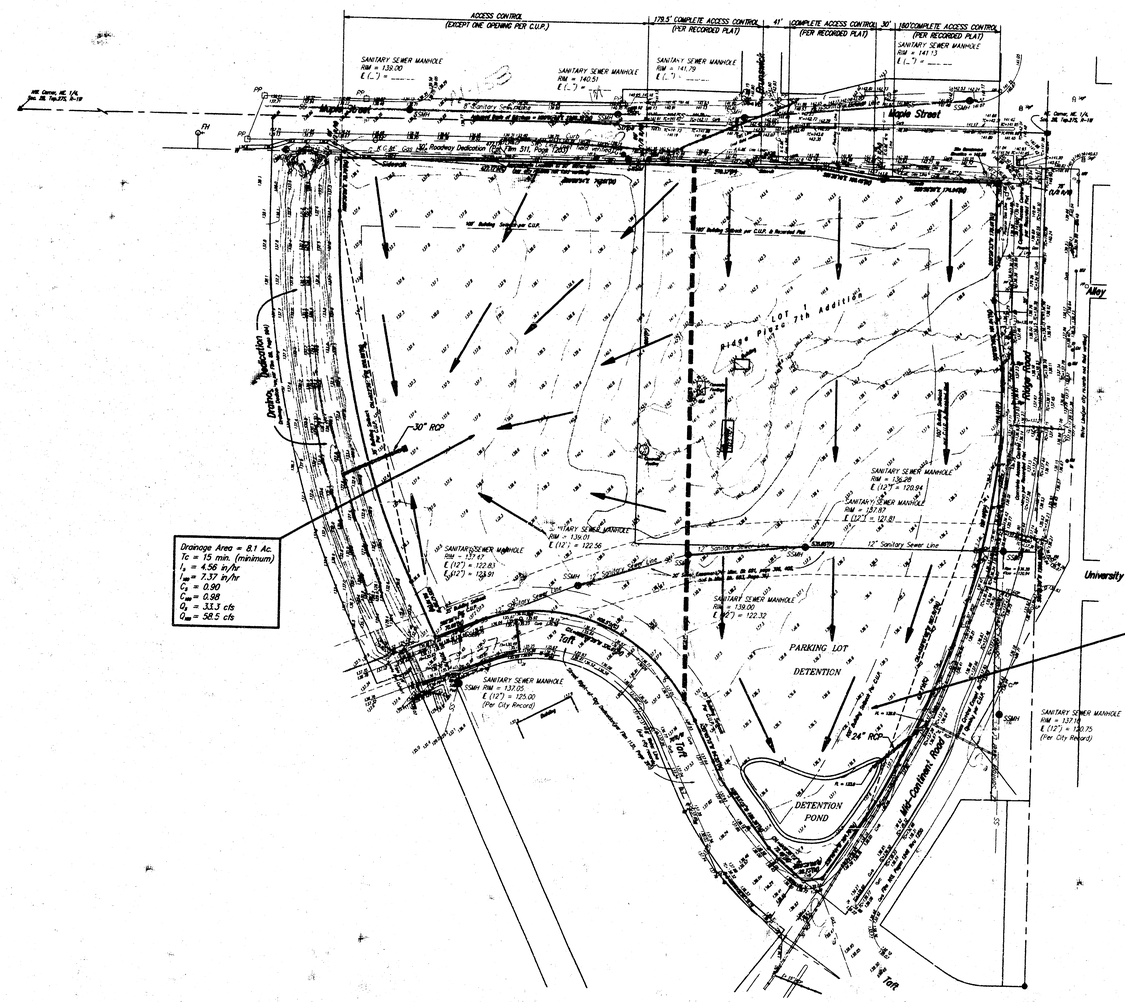

0 100 200

LEGEND:

(C) = CALCULATED PER DESCRIBED
(P) = PLATTED
R/W = RIGHT-OF-WAY
TC = TOP OF CURB

SSMH = SANITARY SEWER MANHOLE

LOCATION

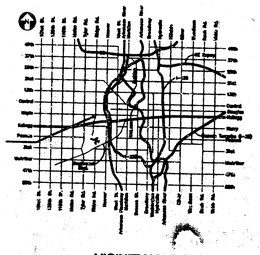

VICINITY MAP

NOTE: The proposed drainage plan presented herein is a generally defined plan to follow for design. It is recognized and assumed that upon the final design of street and storm sewer improvements within this plat that the designer will modify or alter the general drainage plan as necessary in order to implement the construction of the improvements to obtain the most economical design and construction possible.

June 23, 1987

BAUGHMAN COMPANY P.A.
ENGINEERING, SURVEYING, & PLANNING
316-262-2671 • 315 ELLIS • WICHITA, KANSAS 67211

F:\HYDRO\DRPLAN\LOWES.DWG