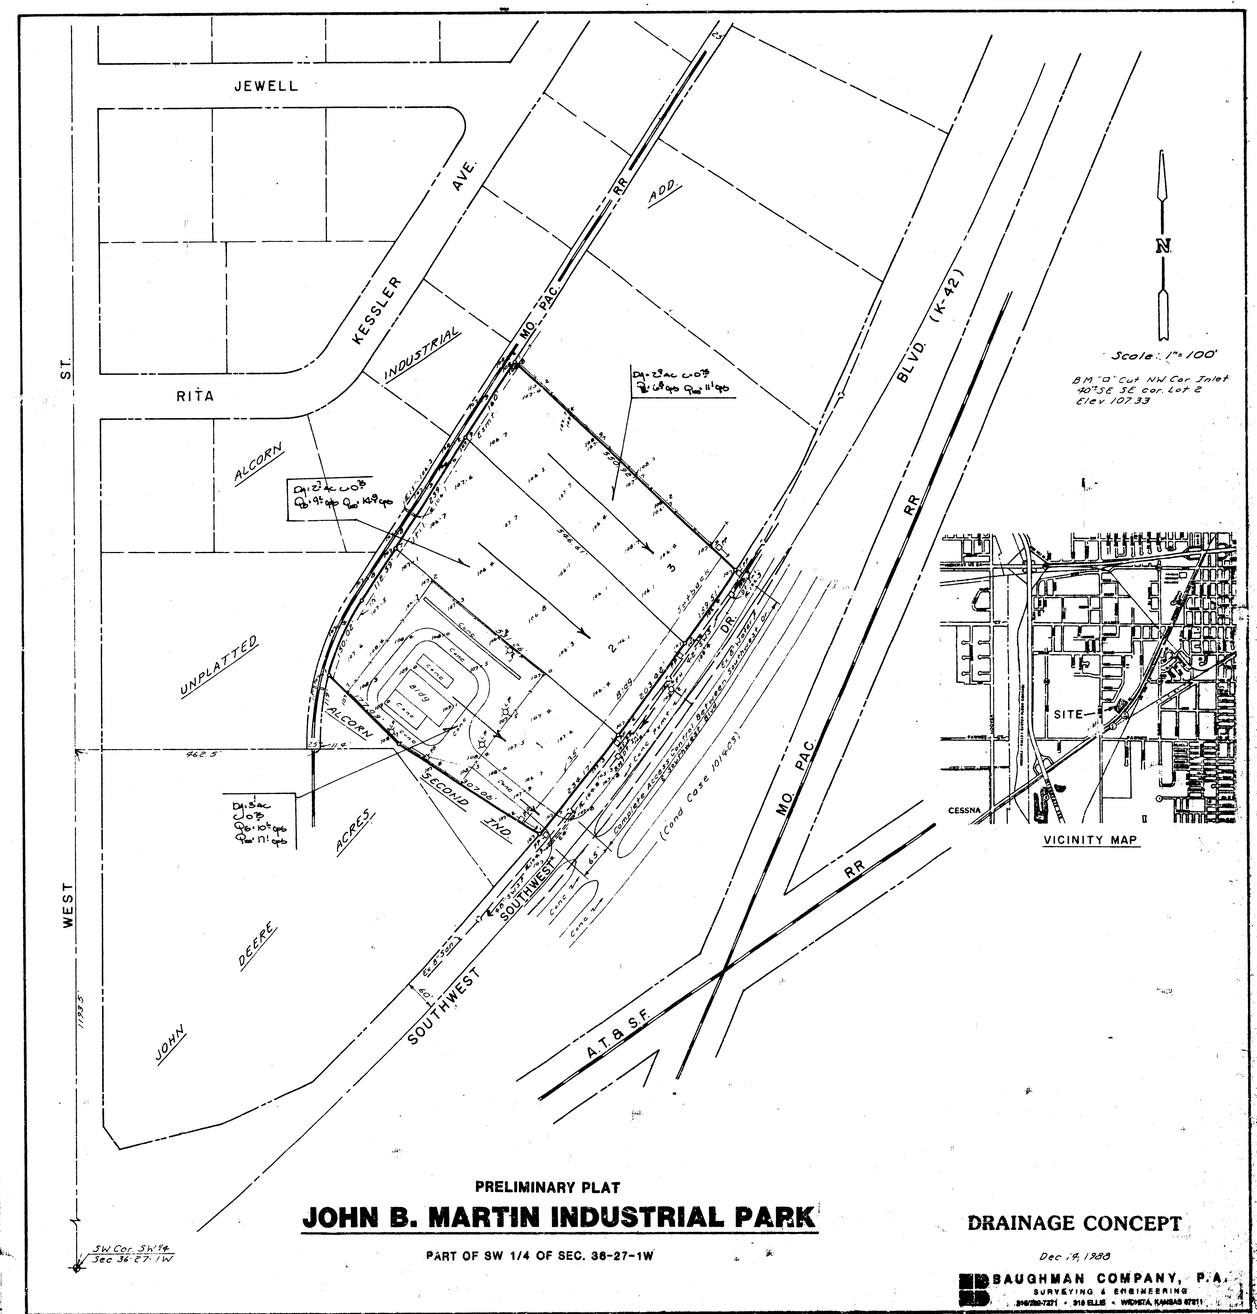
JEWELL
ST.
KESSLER
AVE.
RITA
INDUSTRIAL
ADD
RR
NO. PAC.
BLVD. (K-42)
ALCORN
UNPLATTED
ACRES
SECOND
2ND
SOUTHWEST
WEST
JOHN
DEERE
MO. PAC
RR
A.T.&S.F.
(Cond case 10/608)
N
Scale: 1"=100'
BM "B" Cut NW Cor Inlet
40°S E. SE Cor. Lot 2
Elev 107.33
SITE
CESSNA
VICINITY MAP
PRELIMINARY PLAT
JOHN B. MARTIN INDUSTRIAL PARK
PART OF SW 1/4 OF SEC. 36-27-1W
DRAINAGE CONCEPT
Dec 19, 1988
BAUGHMAN COMPANY, P.A.
SURVEYING & ENGINEERING