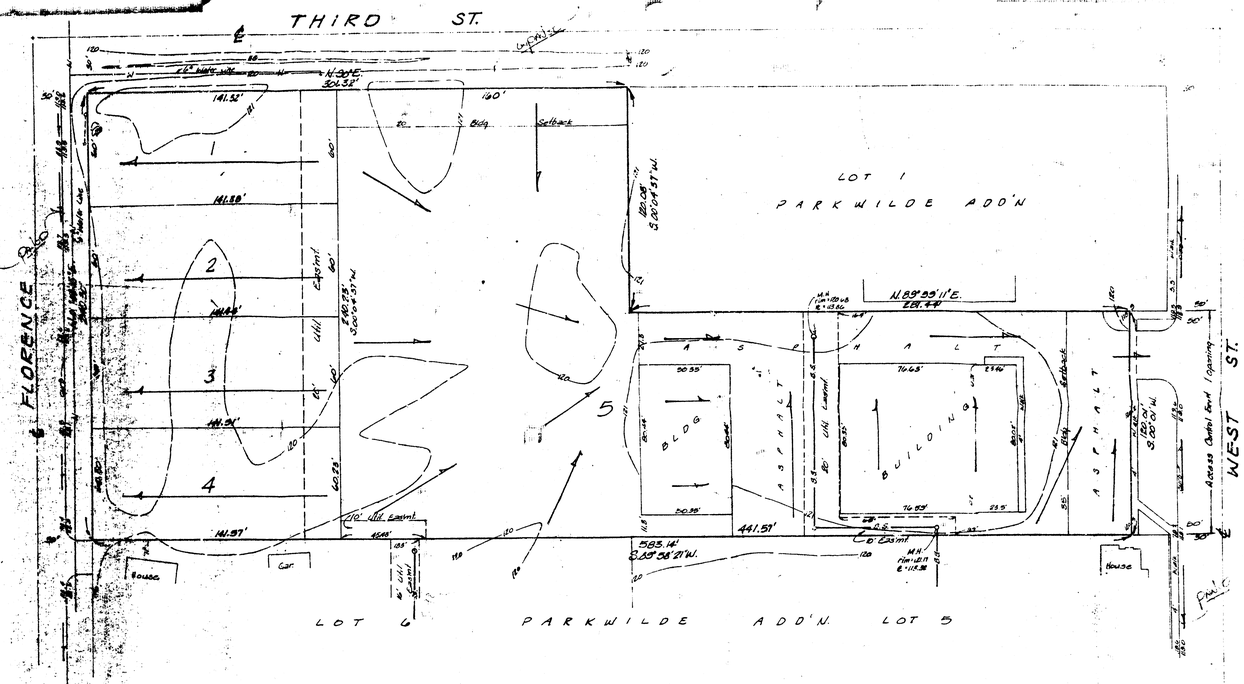


SKETCH PLAT

# MASTERBILT ADDITION

A REPLAT OF LOTS 2 AND 4 BLOCK 16, PARKWILDE ADDITION TO WICHITA,KANSAS
AND LOT 1, SHAVER ADDITION, WICHITA,KANSAS

OWNER: MASTERBILT MOTORS, INC.
B. J. MEANS, PRESIDENT
315 E. 55TH ST SO. 522-1585

DRAINAGE CONCEPT

BAUGHMAN COMPANY, P.A.
SURVEYING & ENGINEERING




SKETCH PLAT

# MASTERBILT ADDITION

A REPLAT OF LOTS 2 AND 4 BLOCK 16, PARKWILDE ADDITION TO WICHITA,KANSAS
AND LOT 1, SHAVER ADDITION, WICHITA,KANSAS

OWNER: MASTERBILT MOTORS, INC.
B. J. MEANS, PRESIDENT
315 E. 55TH ST SO. 522-1585

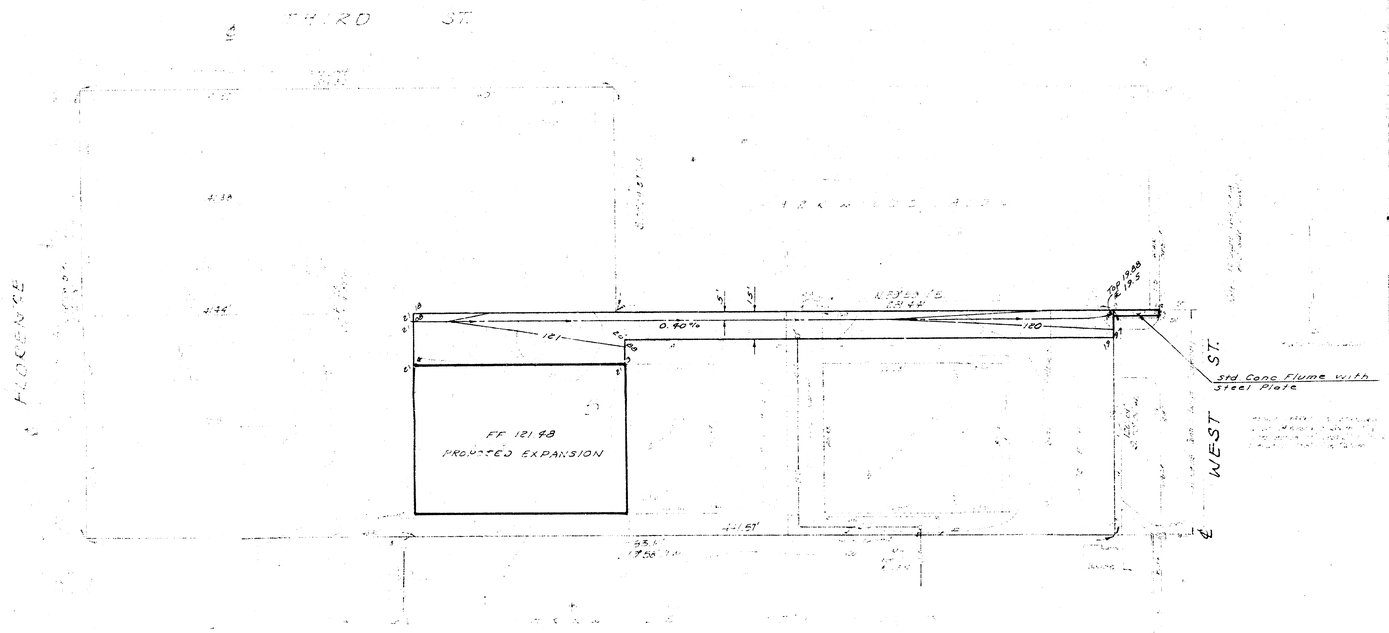SITE GRADING