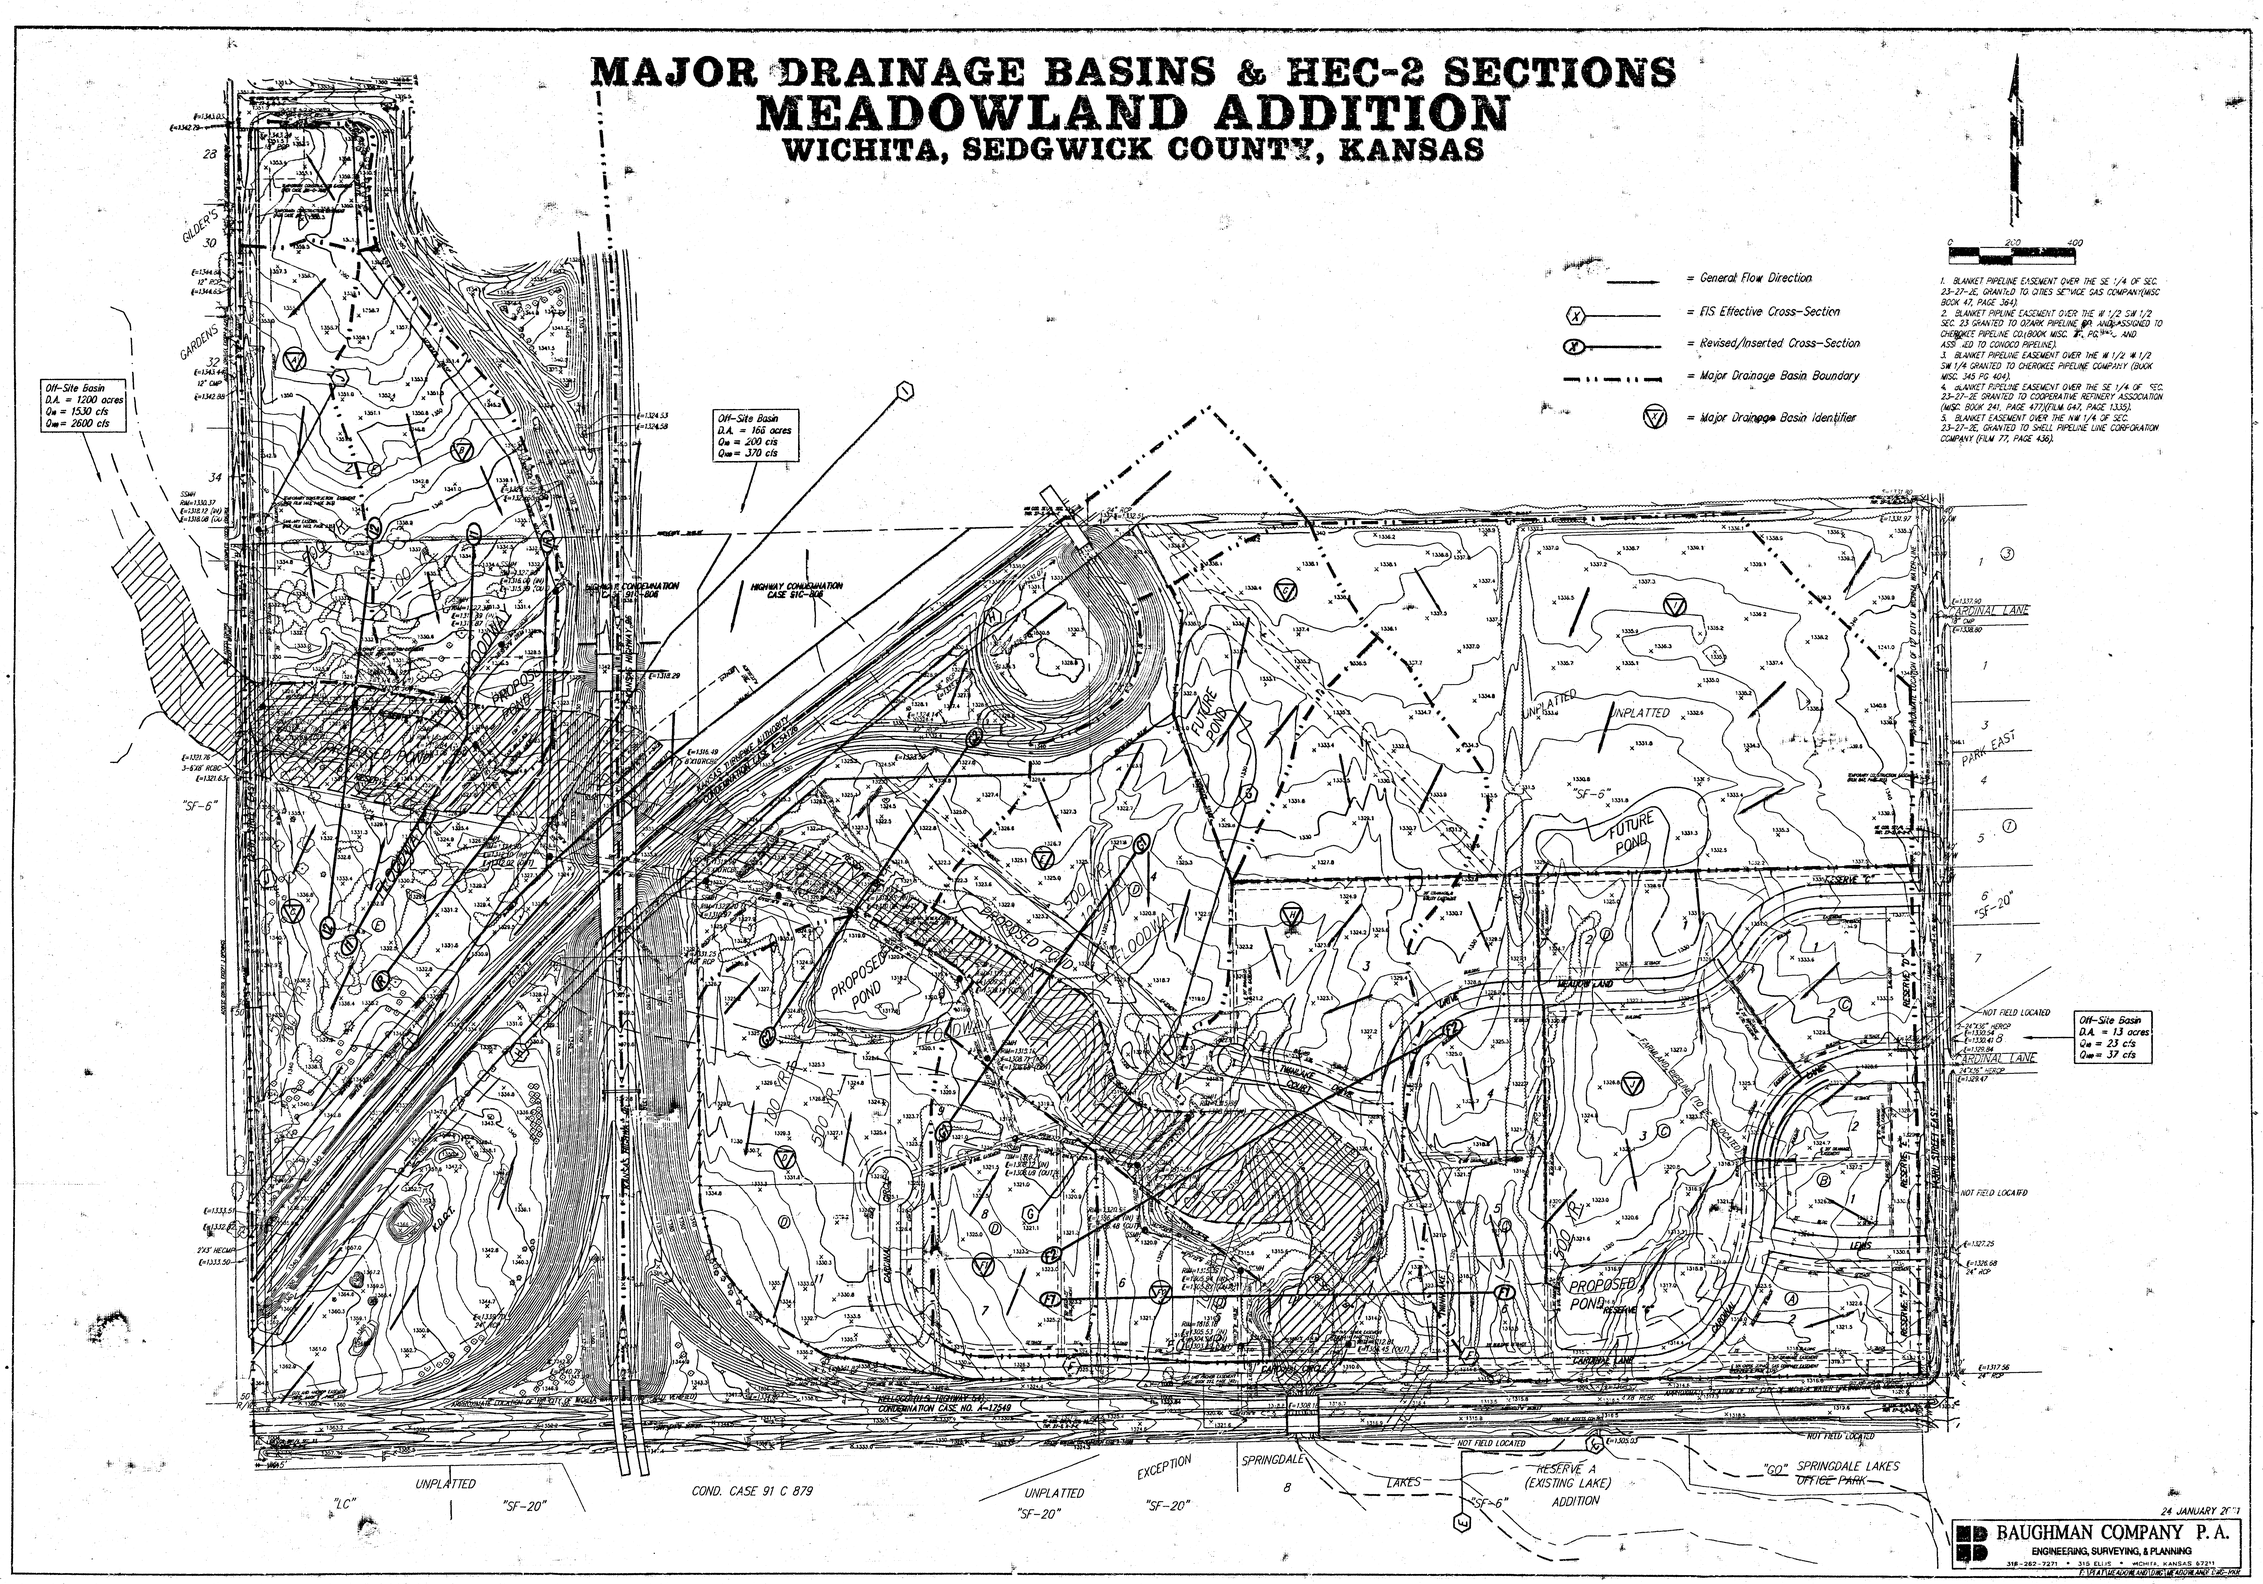MAJOR DRAINAGE BASINS & HEC-2 SECTIONS
MEADOWLAND ADDITION
WICHITA, SEDGWICK COUNTY, KANSAS