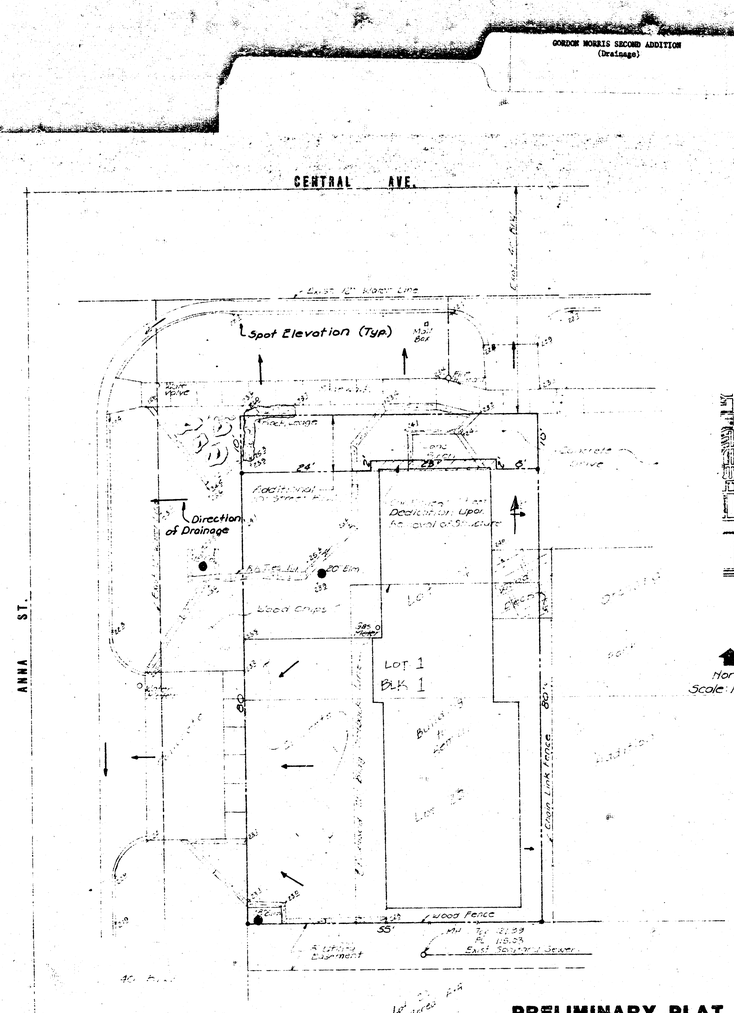

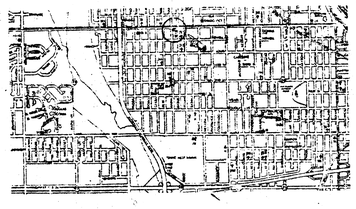

VICINITY

North
Scale: 1" = 10'

REISS & GOODNESS ENGINEERS
1160 WEST 21st STREET
WICHITA, KANSAS 67204
(316) 832-0233

9-27-85

NOTES:

1.) Owner : Gordon Norris
4747 W. Central
Wichita, Ks. 67212

2) Legal Description : The W. 55 ft. of Lots 23 & 24, Orchard Park Addition, Wichita, Sedgwick Co., Ks.

3) Benchmark : Top of MH 33 ft. E. & 55 ft. S of SW Cor. Lot 23, Orchard Park Add'n. Elev. 121.39 (City of Wichita Datum)

4.) Date of Topographic Survey : 9-17-85

5.) Exist. Zoning ~ A-A
Proposed Zoning ~ Light Commercial, Subject to Platting.

PRELIMINARY PLAT DRAINAGE CONCEPT

GORDON NORRIS SECOND ADDITION

Wichita, Sedgwick County, Kansas