
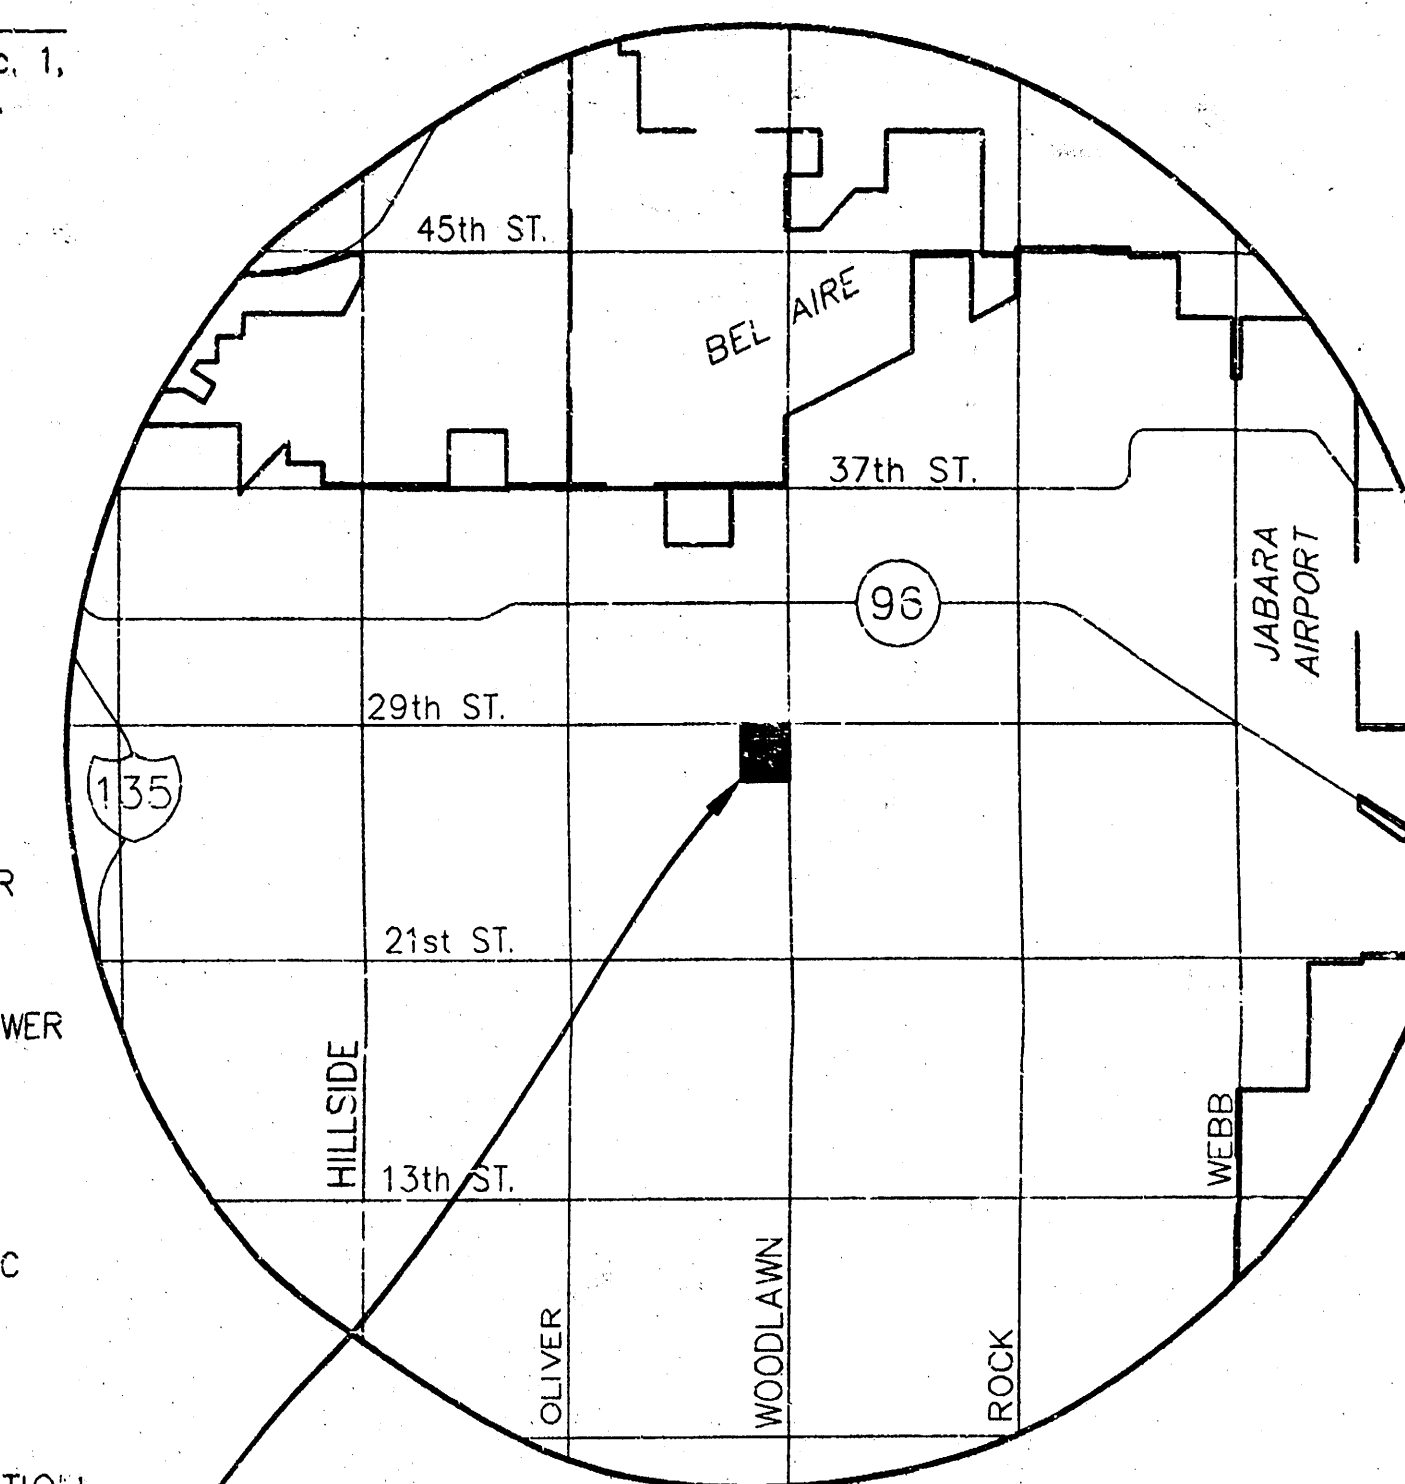


SE. Cor., COURTS II ADDITION
Fnd. 1" Rebar W/ PEC
id cap at ft corner

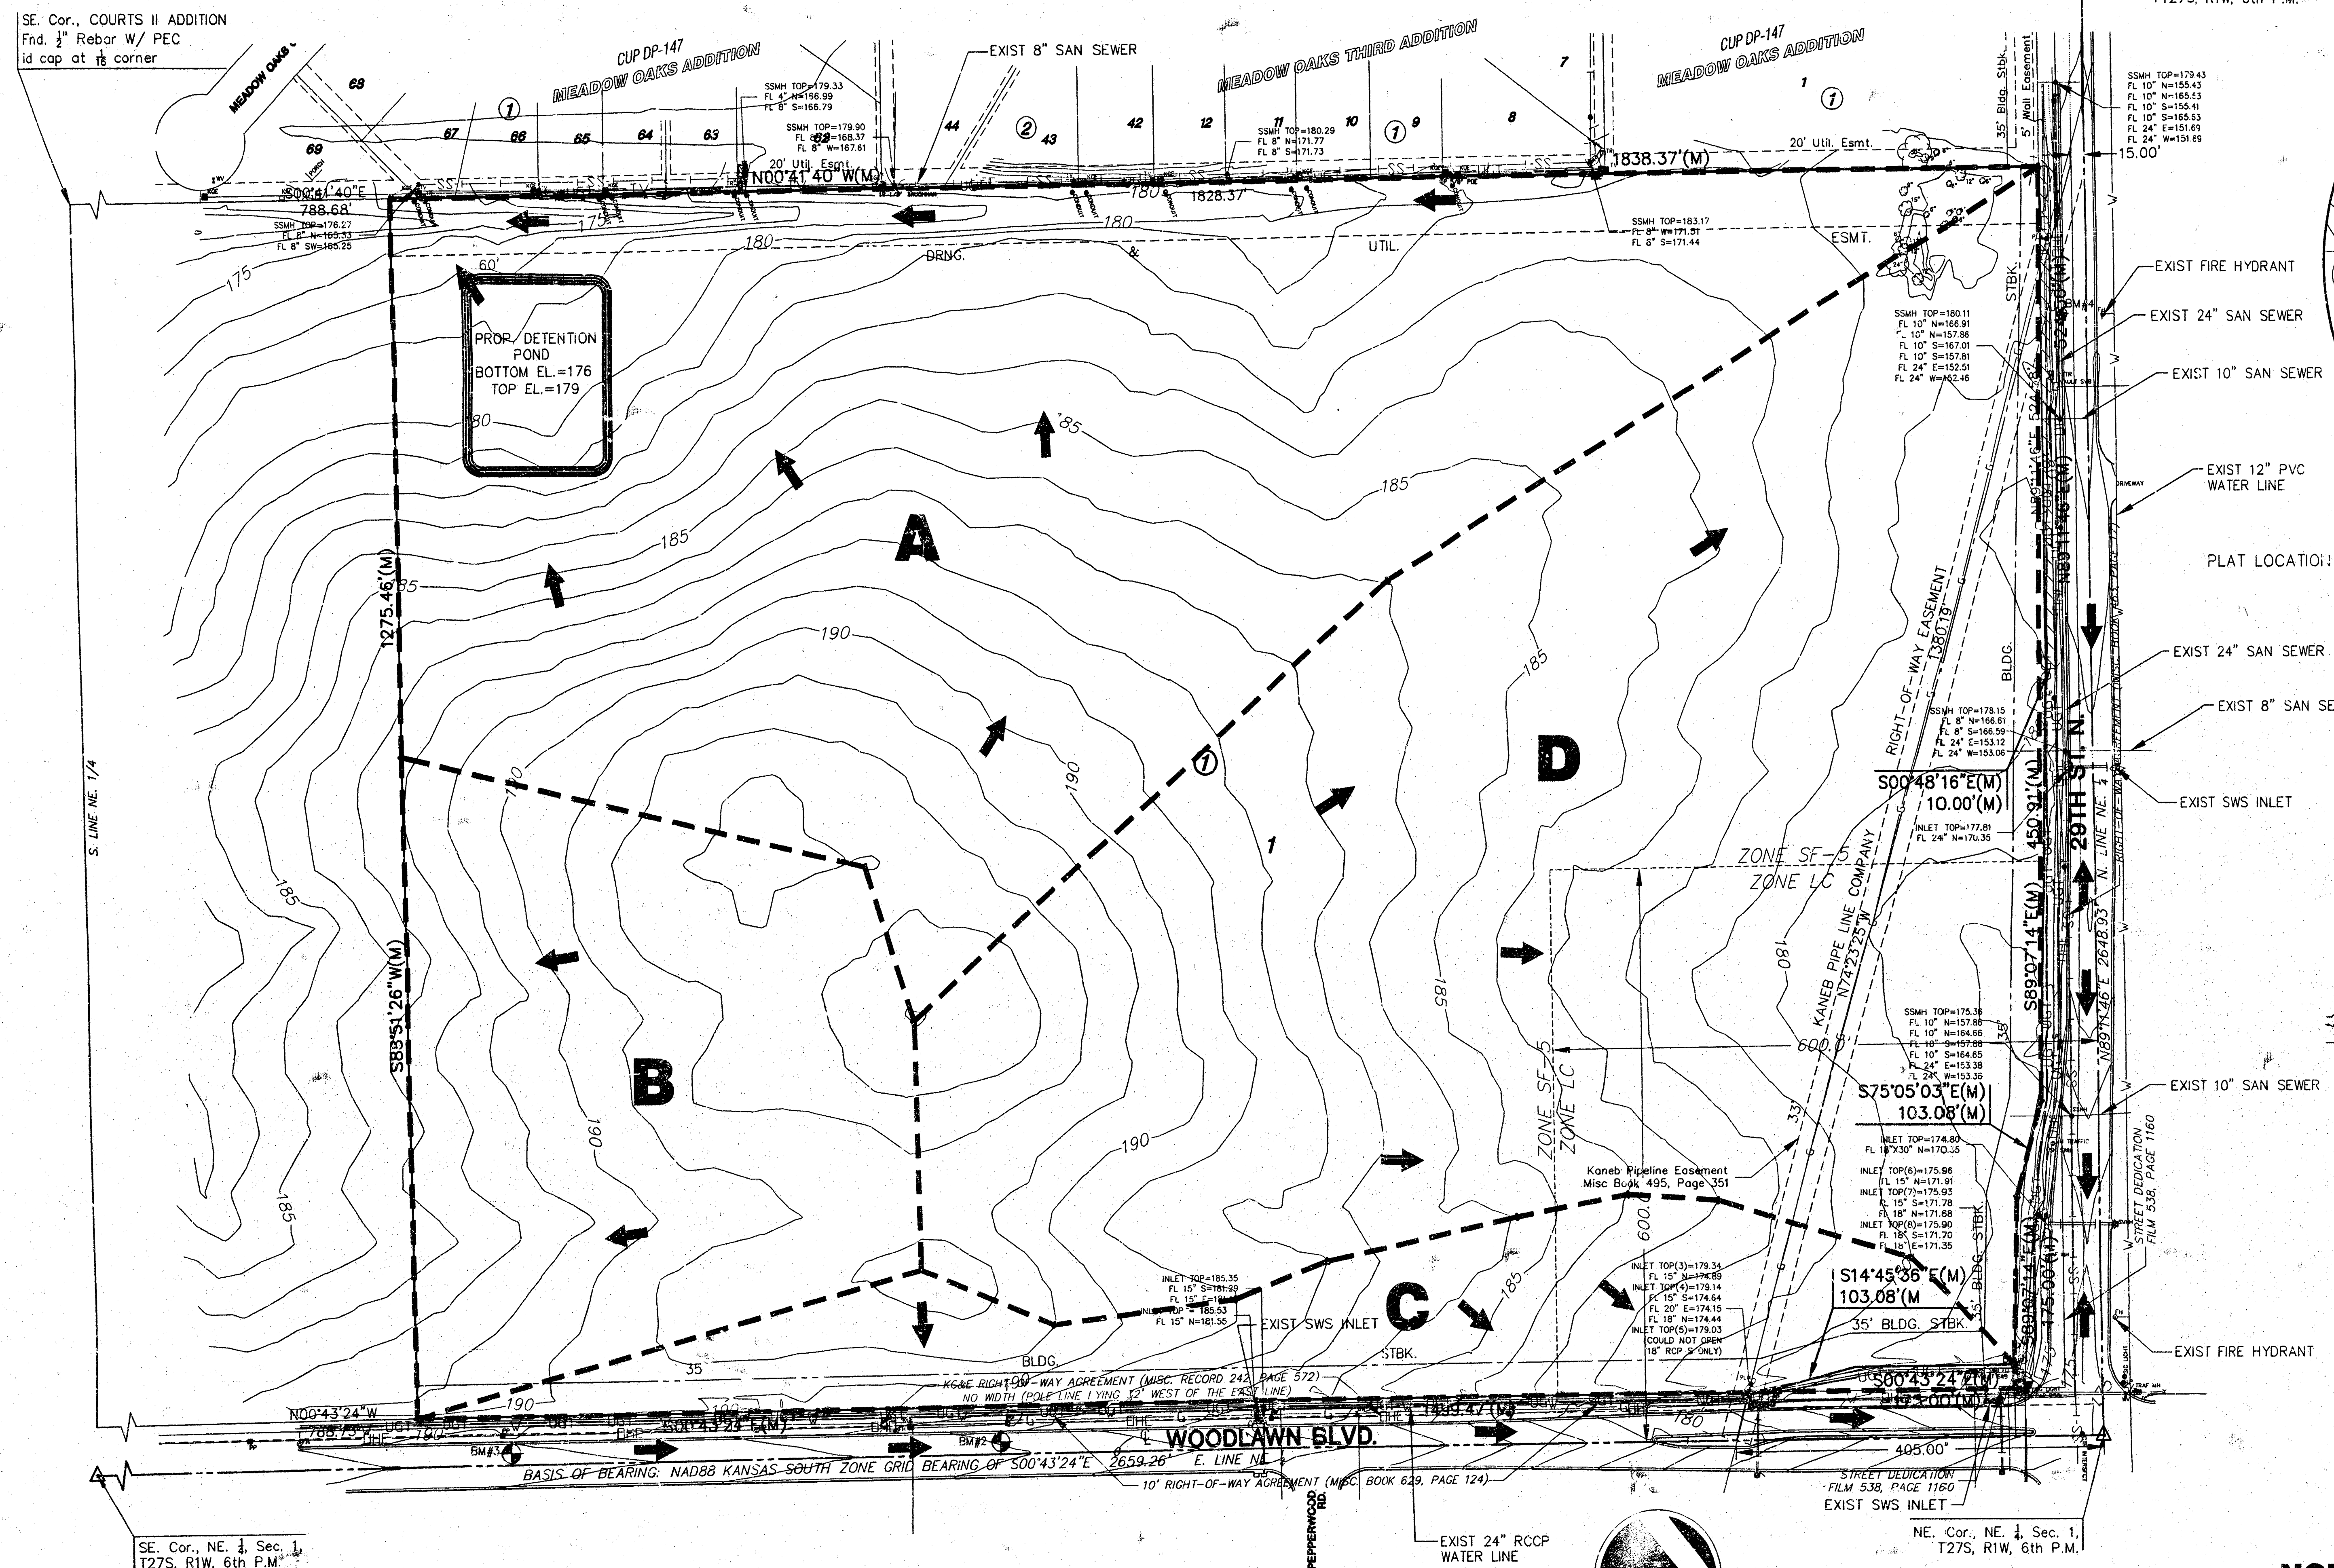

VICINITY MAP

LEGEND

- | | |
|--|--|
| <ul style="list-style-type: none"> • G.M. - GAS METER • G.L.G. - GROUND YARD LIGHT • Y.L.P. - YARD LIGHT ON POLE • E.M. - ELECTRIC MANHOLE • S.L. - SIGNAL LIGHT • C.T. - CONIFEROUS TREE & DIAMETER • D.T. - DECIDUOUS TREE & DIAMETER • S. - SIGN • B. - BUSH • P.P. - POWER POLE AND GUY ANCHOR • E.B. - ELECTRIC BOX • S.C.O. - SEWER CLEAN-OUT • E.O.T. - EDGE OF TREES • F. - FENCE • B.M. - BENCHMARK • S.W.M. - STORM WATER MANHOLE • S.S.M. - SANITARY SEWER MANHOLE • T.M. - TELEPHONE MANHOLE • S.C. - SECTION CORNER • S/R - 5/8\" REBAR/WEC • C.S. - C.S. #3 SET • P.C.F. - PROPERTY CORNER FOUND | <ul style="list-style-type: none"> • P.O.L.E. - POLE • G. - GATE • T.S.M. - TRAFFIC SIGNAL MANHOLE • S.P.K. - SPRINKLER HEAD • W. - WALL • L.P. - LIGHT POLE • F.H. - FIRE HYDRANT • W.V. - WATER VALVE • W.M. - WATER METER • I.C.V. - IRRIGATION CONTROL VALVE • G.I. - GRATE INLET • T.R. - TELEPHONE RISER • I. - INLET • S.S.P. - STORM SEWER PIPE • W.L. - WATER LINE • S.S.P. - SANITARY SEWER LINE • G.L. - GAS LINE • T.L. - TELEPHONE LINE • U.E.L. - UNDERGROUND ELECTRIC LINE • O.E.L. - OVERHEAD ELECTRIC • O.E.L. - OVERHEAD ELECTRIC • U.F.O. - UNDERGROUND FIBER OPTIC |
|--|--|

BENCHMARKS

- BM# - BM-City Disk NE corner of hub guard on RCBC on 29th Street 100' E and 75' N of the CL of 29th and Woodlawn. Elev.=172.41
- BM#1 - RR spike in NE face PP at the SW Corner for 29th Street and Woodlawn. Elev.=177.34
- BM#2 - RR Spike in W face of 5th PP S of 29th Street, W side of Woodlawn. Elev.=188.45
- BM#3 - RR Spike in W face of 7th PP S of 29th Street, W side of Woodlawn. Elev.=190.70
- BM#4 - RR spike in S face of 6th PP W of Woodlawn, S side of 29th Street. Elev.=180.88

NOTES

1. EXISTING AND PROPOSED ZONING: LIMITED COMMERCIAL "LC" AND SINGLE FAMILY "SF-5"
2. LOT MINIMUM PADS AS INDICATED ON DRAINAGE PLAN, PROVIDED AT THE TIME OF FINAL PLATTING.
3. RESERVES: None

DRAINAGE AND UTILITY PLAN

NORTHEAST ELEMENTARY SCHOOL ADDITION

OWNERS/DEVELOPER: Unified School District #259

201 N. Water Street, Wichita, KS 67202

316-973-4000

DATE: JULY, 2002

MKEC
ENGINEERING
CONSULTANTS
1111 N. WEST ROAD
WICHITA, KS. 67206
316-684-9600