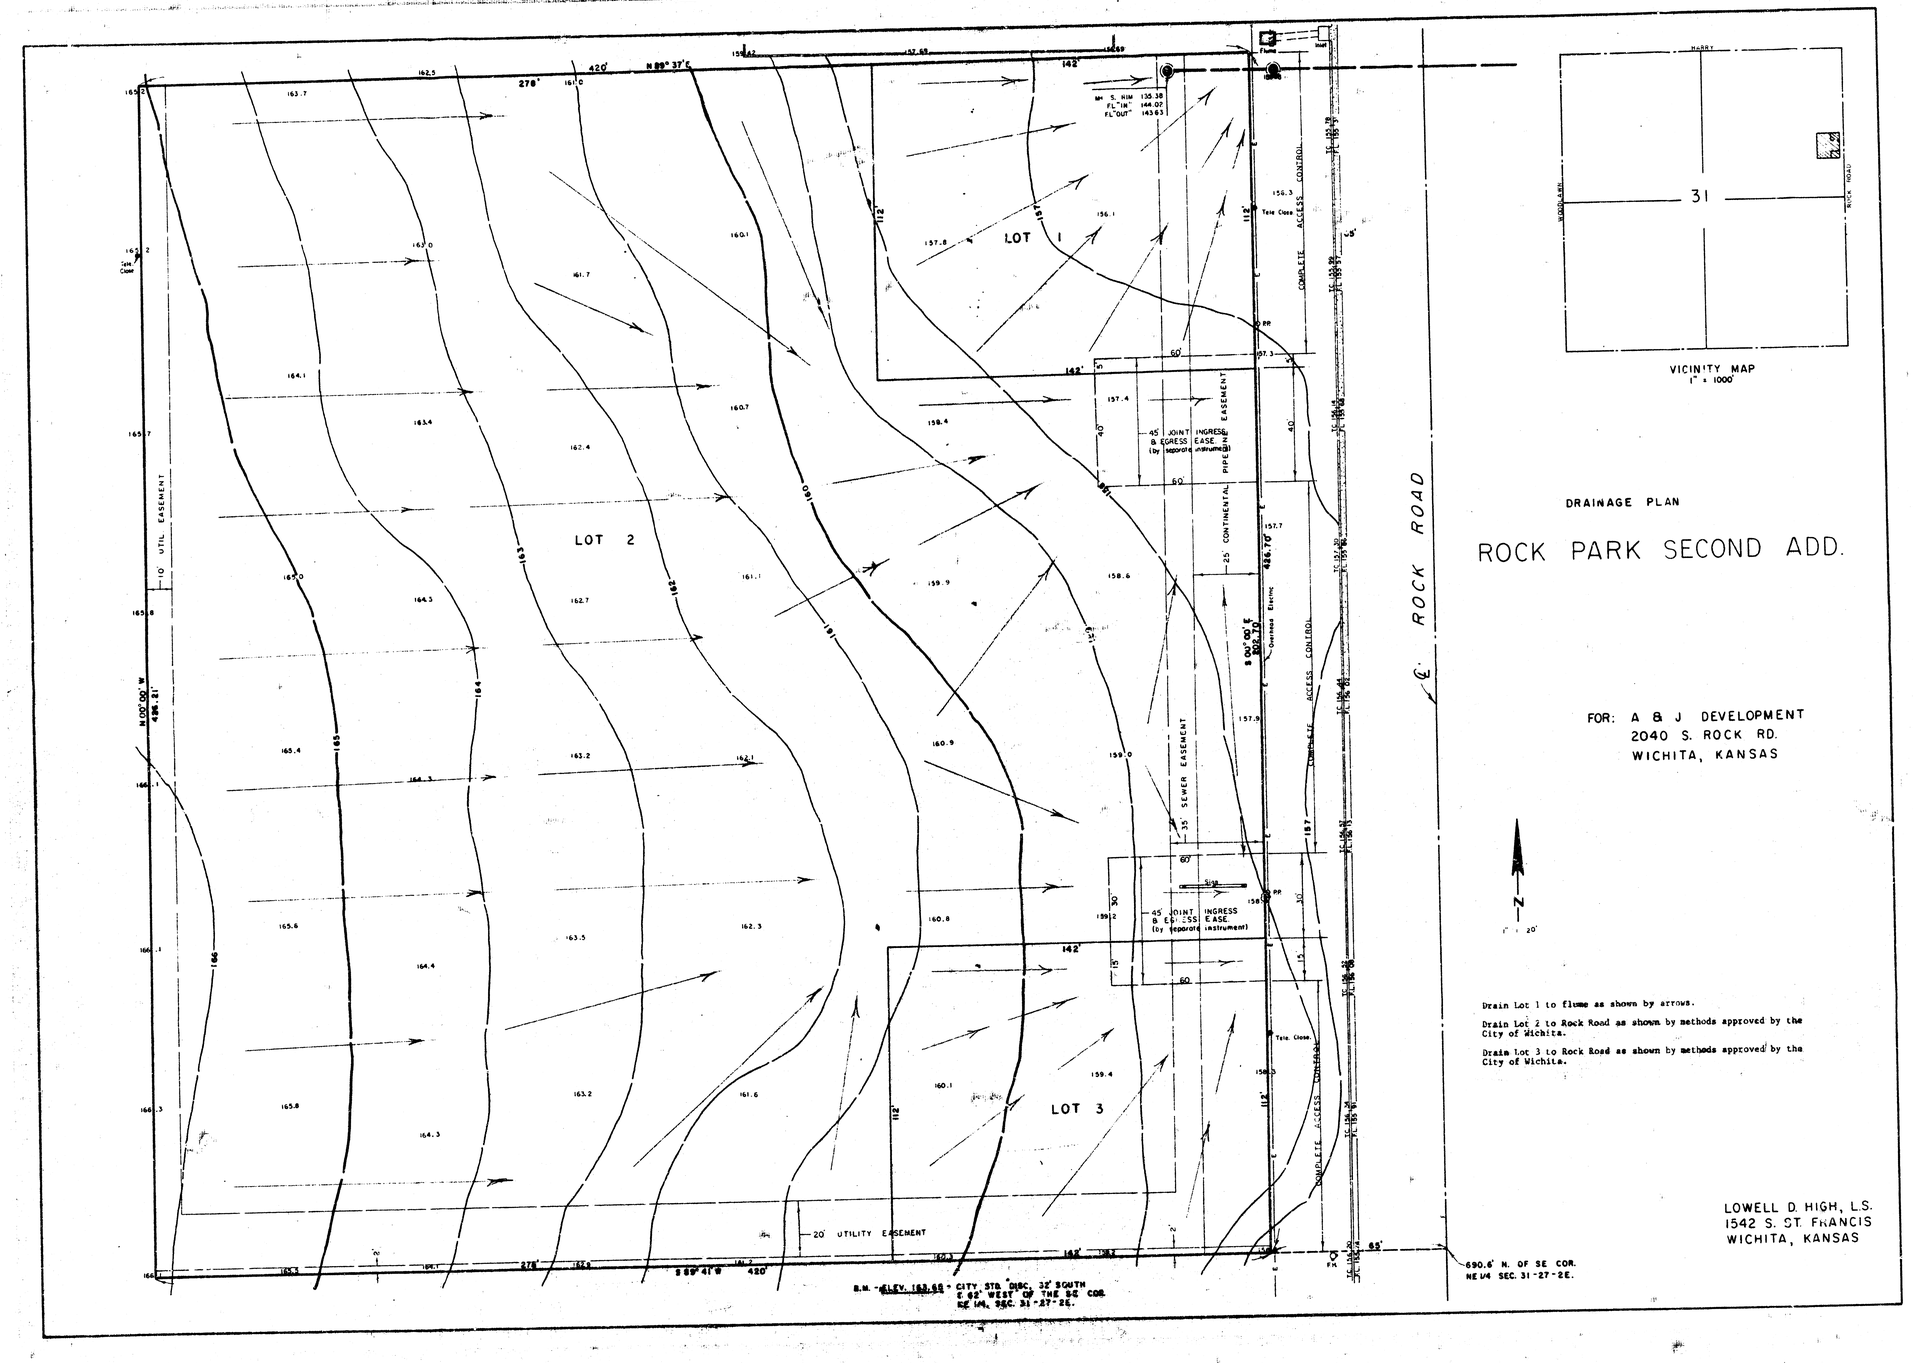ROCK PARK SECOND ADDITION
(Drainage)