SCHOLFIELD-HATCHETT 2ND ADDITION
(Drainage)

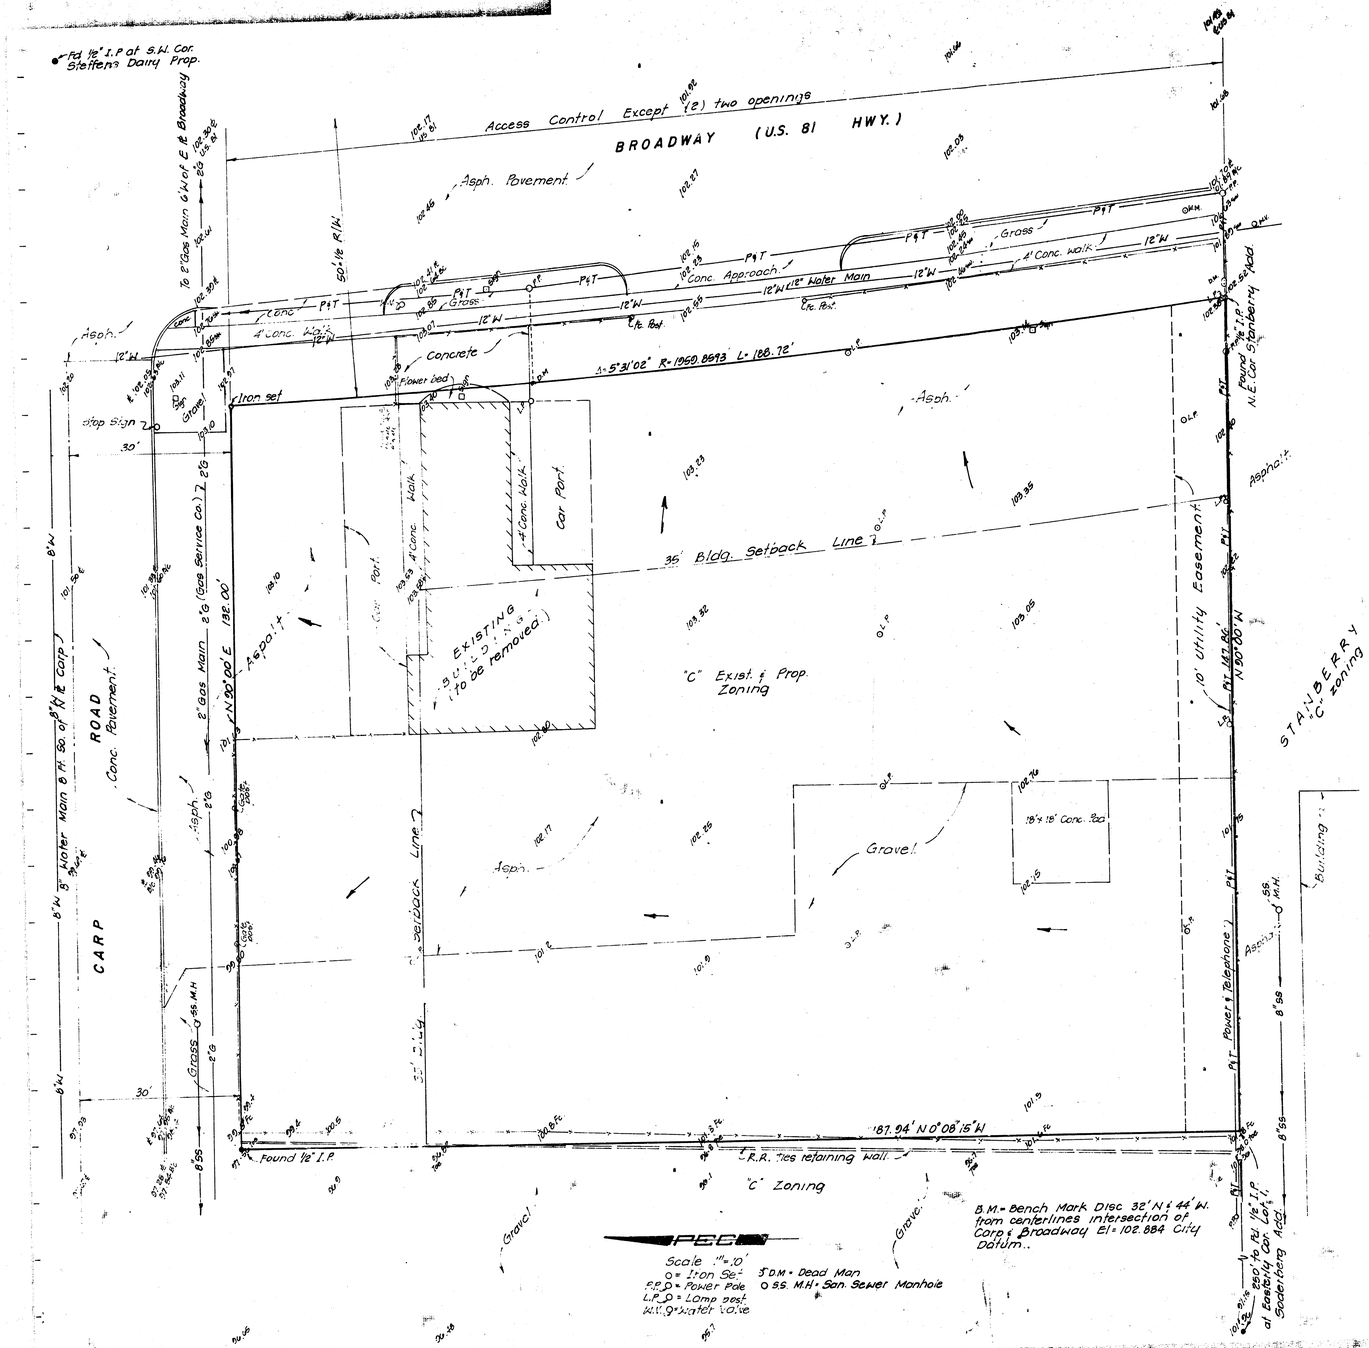

Scale: 1" = 10'
O = Iron Set
F.P.D = Power Pole
L.P.D = Lamp post
W.V.O = Water Valve
D.M = Dead Man
S.S. M.H = San. Sewer Manhole

B.M. - Bench Mark Disc 32' N. & 44' W. from centerlines intersection of Carp & Broadway El = 102.884 City Datum.

A.D. Lot 1 Shall be graded to drain to existing streets, gutters, and/or storm water sewer systems via drives, flumes, private storm sewers and/or other approved drainage facilities.

DRAINAGE PLAN* of
SCHOLFIELD – HATCHETT PLAT
WICHITA, SEDGWICK COUNTY, KANSAS.

OWNER: SCHOLFIELD-HATCHETT PARTNERSHIP
11212 E. KELLOGG, Wichita, Ks. 67207

ENGINEER: P.E.C. p.a.
1440 ENGLISH, Wichita, Ks. 67211

JULY, 1986

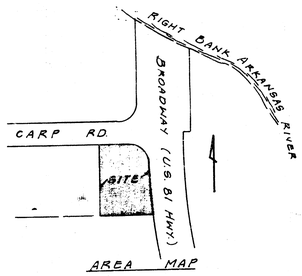

AREA MAP

CHARLES S. BROWN
LICENSED
7581
KANSAS
PROFESSIONAL ENGINEER

July 18, 1986