# DRAINAGE PLAN
# SCHOLFIELD-HATCHETT 4TH ADDITION
## WICHITA, SEDGWICK COUNTY, KANSAS

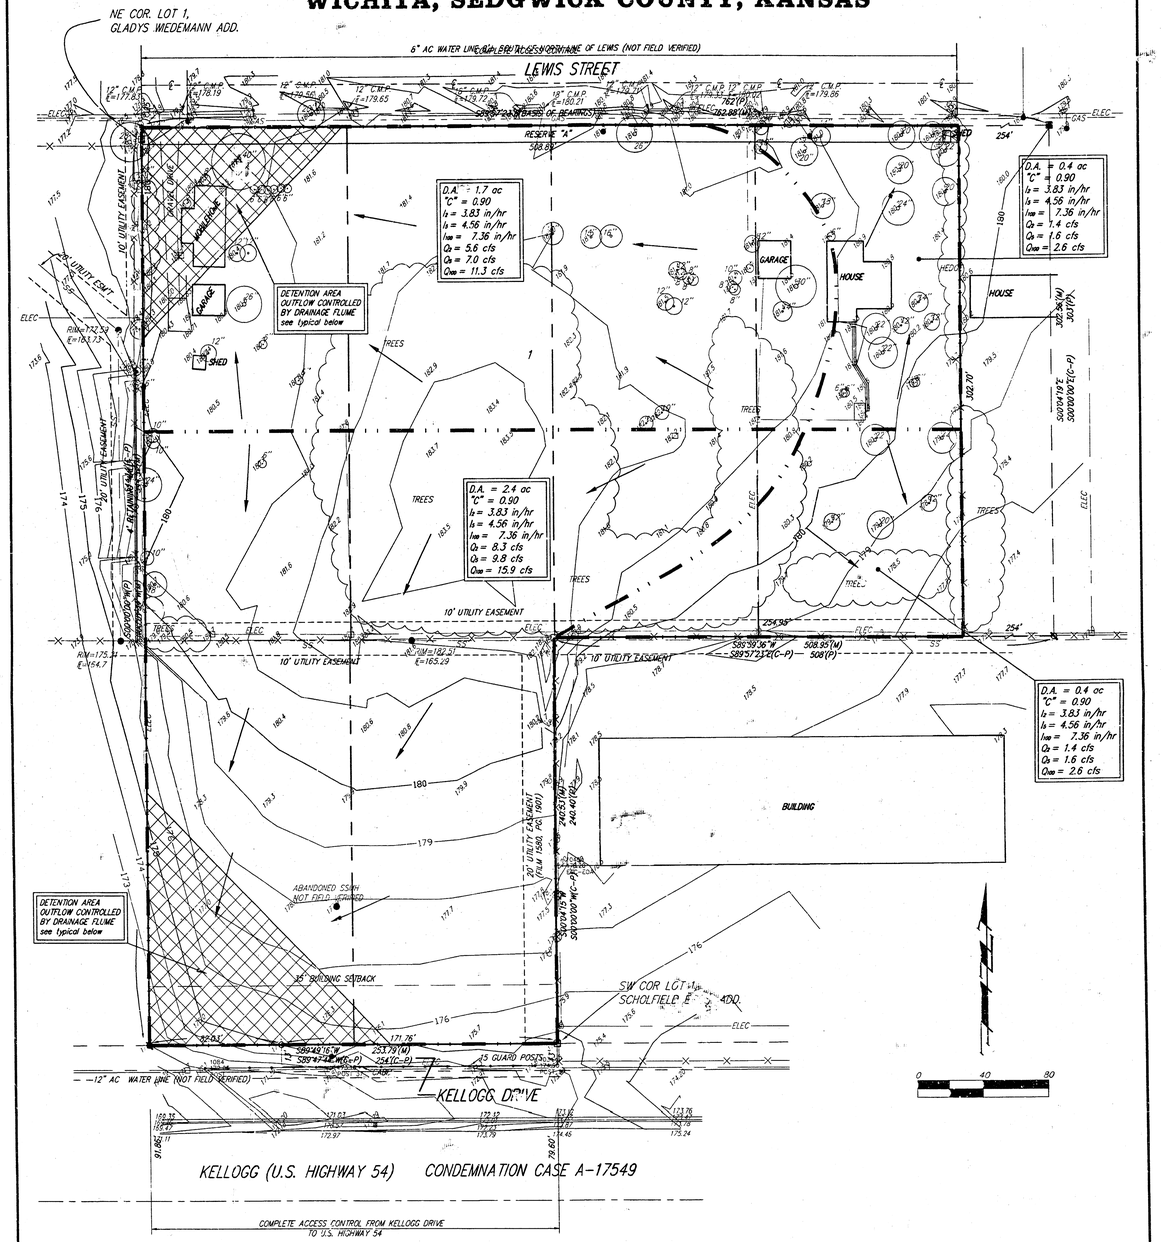


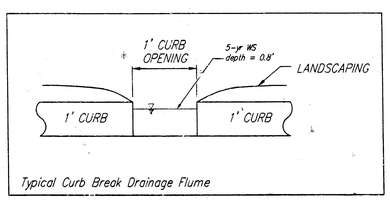


Typical Curb Break Drainage Flume

Note:
Detention Calculations based on initial design storm (5-yr R.P.) as set by the City of Wichita's "Drainage and Storm Sewer Policy".

BENCHMARK:
GREENWICH & KELLOGG – CITY OF WICHITA DISC, SE CCR. OF INTERSECTION, NW COR. OF TRAFFIC LIGHT BASE, 48.6' NNW OF CENTER OF SS MANHOLE, 48.1' S. OF CENTER OF TRAFFIC SIGNAL MANHOLE IN KELLOGG MEDIAN, 70.5' E. OF BACK OF EAST CURB ON EAST SIDE OF MEDIAN IN GREENWICH ROAD. ELEV. = 164.78 CITY DATUM (1,352.18 M.S.L.)

1 MAR 1999


BAUGHMAN COMPANY P.A.
ENGINEERING, SURVEYING, & PLANNING
316-262-7271 • 315 ELLIS • WICHITA, KANSAS 67211