DRAINAGE PLAN
SEALPAK ADDITION
WICHITA, SEDGWICK COUNTY, KANSAS

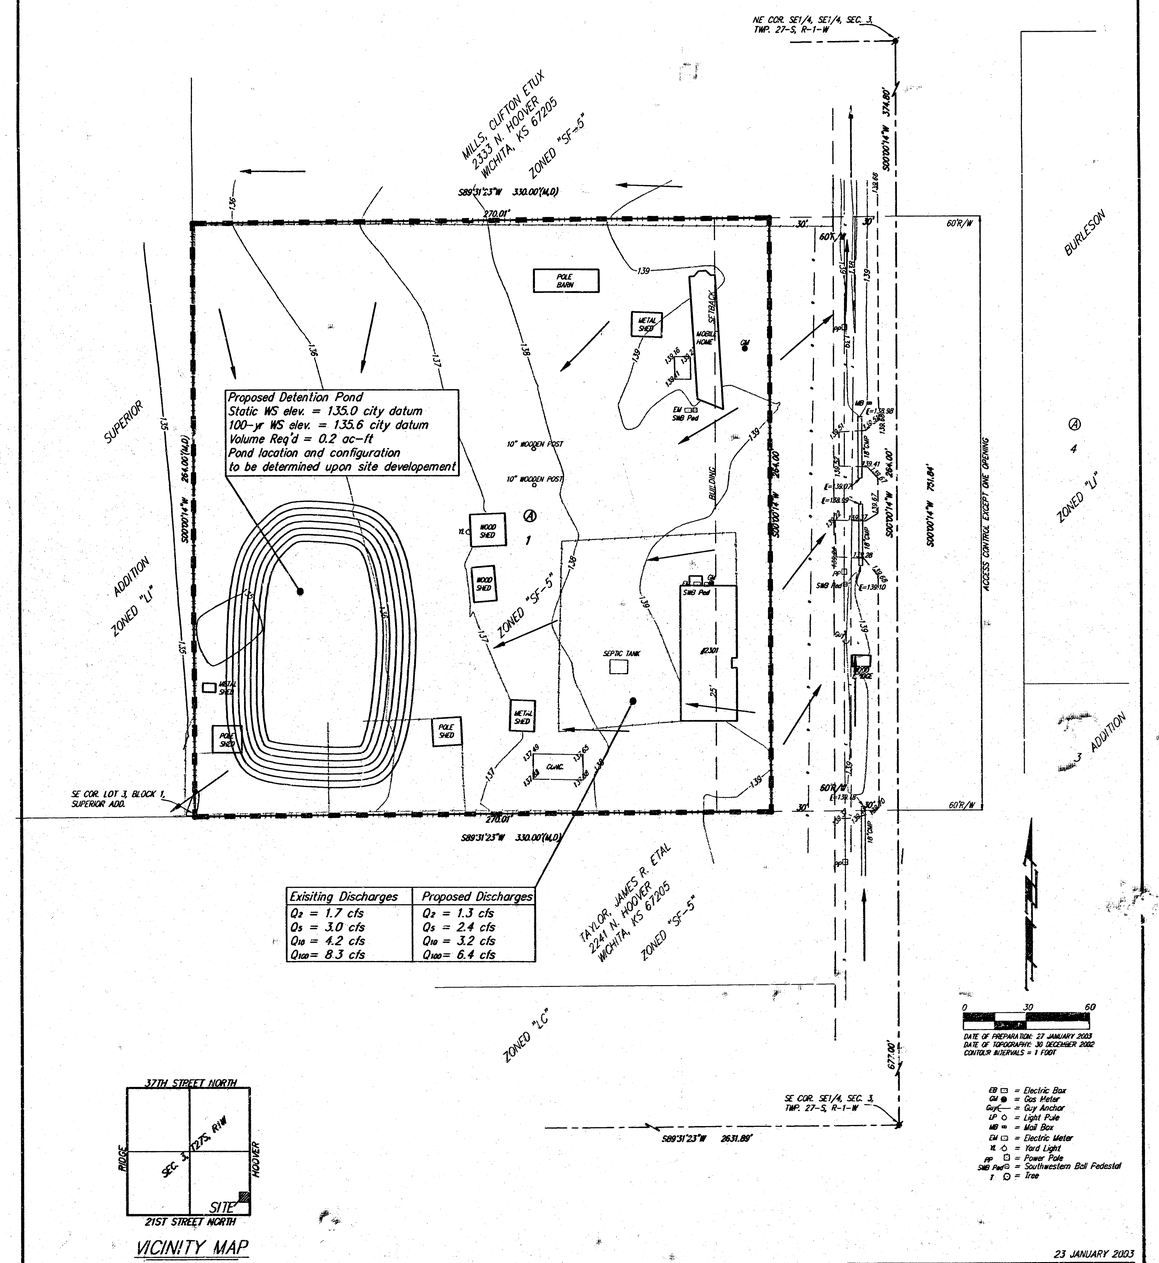

Exisiting Discharges	Proposed Discharges
Q_2 = 1.7 cfs	Q_2 = 1.3 cfs
Q_5 = 3.0 cfs	Q_5 = 2.4 cfs
Q_{10} = 4.2 cfs	Q_{10} = 3.2 cfs
Q_{100} = 8.3 cfs	Q_{100} = 6.4 cfs

VICINITY MAP

23 JANUARY 2003

BAUGHMAN COMPANY P. A.

ENGINEERING, SURVEYING, & PLANNING

316-262-7271 • 315 ELLIS • WICHITA, KANSAS 67211

F:\PLAT\SEALPAK\ADDITION\DWG\SEALPAP.DWG-NW