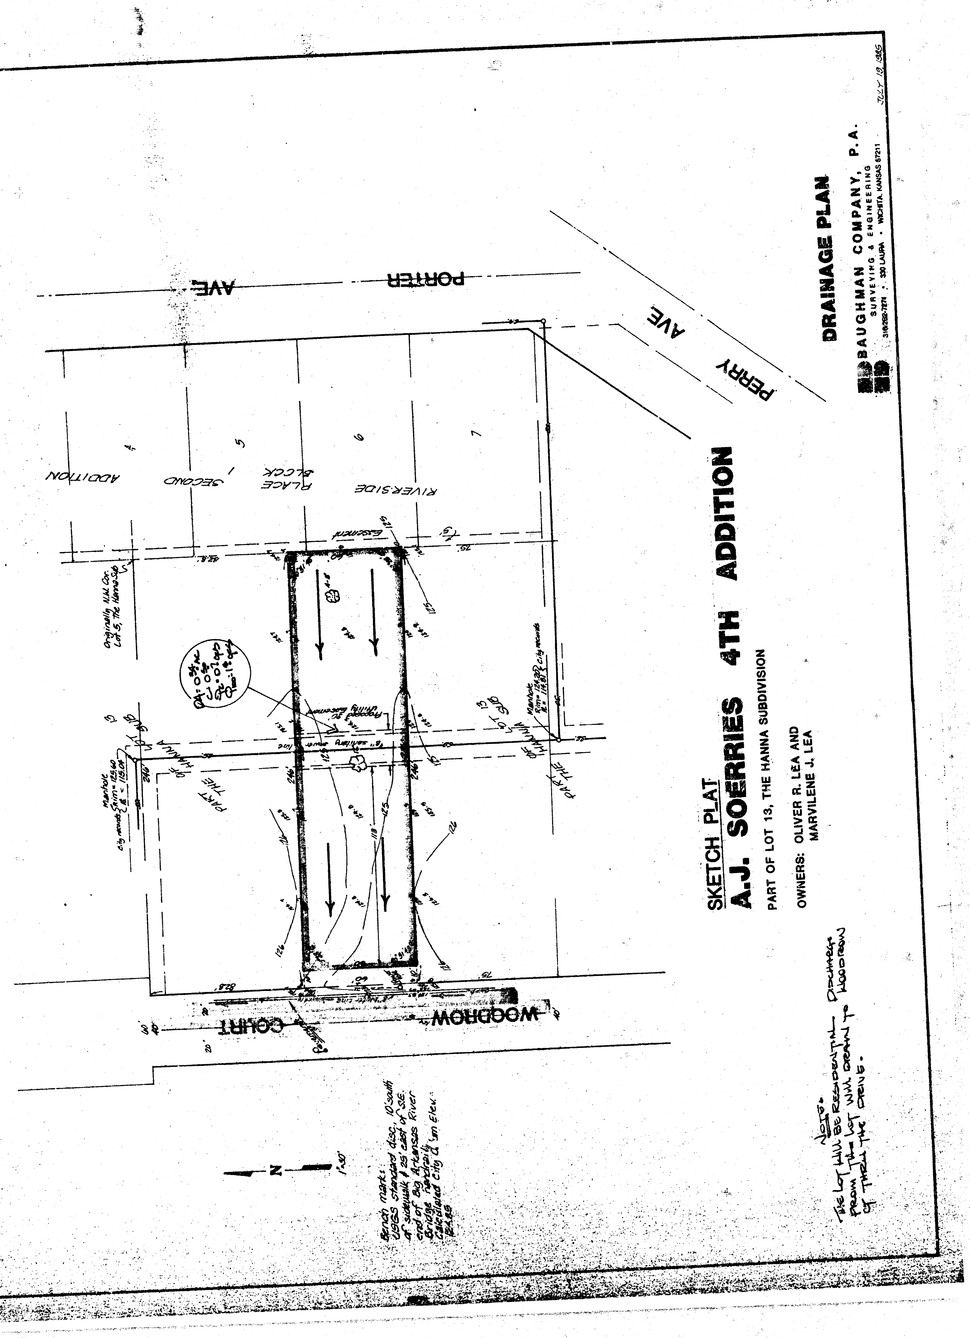
A. J. SOERRIES 4TH ADDITION
(Drainage)
DRAINAGE PLAN
BAUGHMAN COMPANY, P.A.
SURVEYING & ENGINEERING
316/262-7271 · 332 LAURA · WICHITA, KANSAS 67211
SKETCH PLAT
A.J. SOERRIES 4TH ADDITION
PART OF LOT 13, THE HANNA SUBDIVISION
OWNERS: OLIVER R. LEA AND
MARVILENE J. LEA
PERRY AVE
PORTER AVE
WOODROW COURT
RIVERSIDE PLACE SECOND ADDITION
Originally U.M. Co. Lot 5, The Hanna Sub.
Easement
Drainage Easement
Existing 30' Easement
Monument
Monument
Point of Beginning
Point of Ending
Bench mark:
Cross chiseled disc, 10 south
side curb, 25 east of SE
corner of lot 86 Arensas River
Bridge, Cleveland City Limits
Cleveland City Lim Elev.
Elev. 1.00
N
1"=30'
Note:
The lot will be recreational
drainage from the lot was granted to
the City of Wichita.