DRAINAGE PLAN

WOODLAND WESTFIELD 2ND ADDITION

WICHITA, SEDGWICK COUNTY, KANSAS

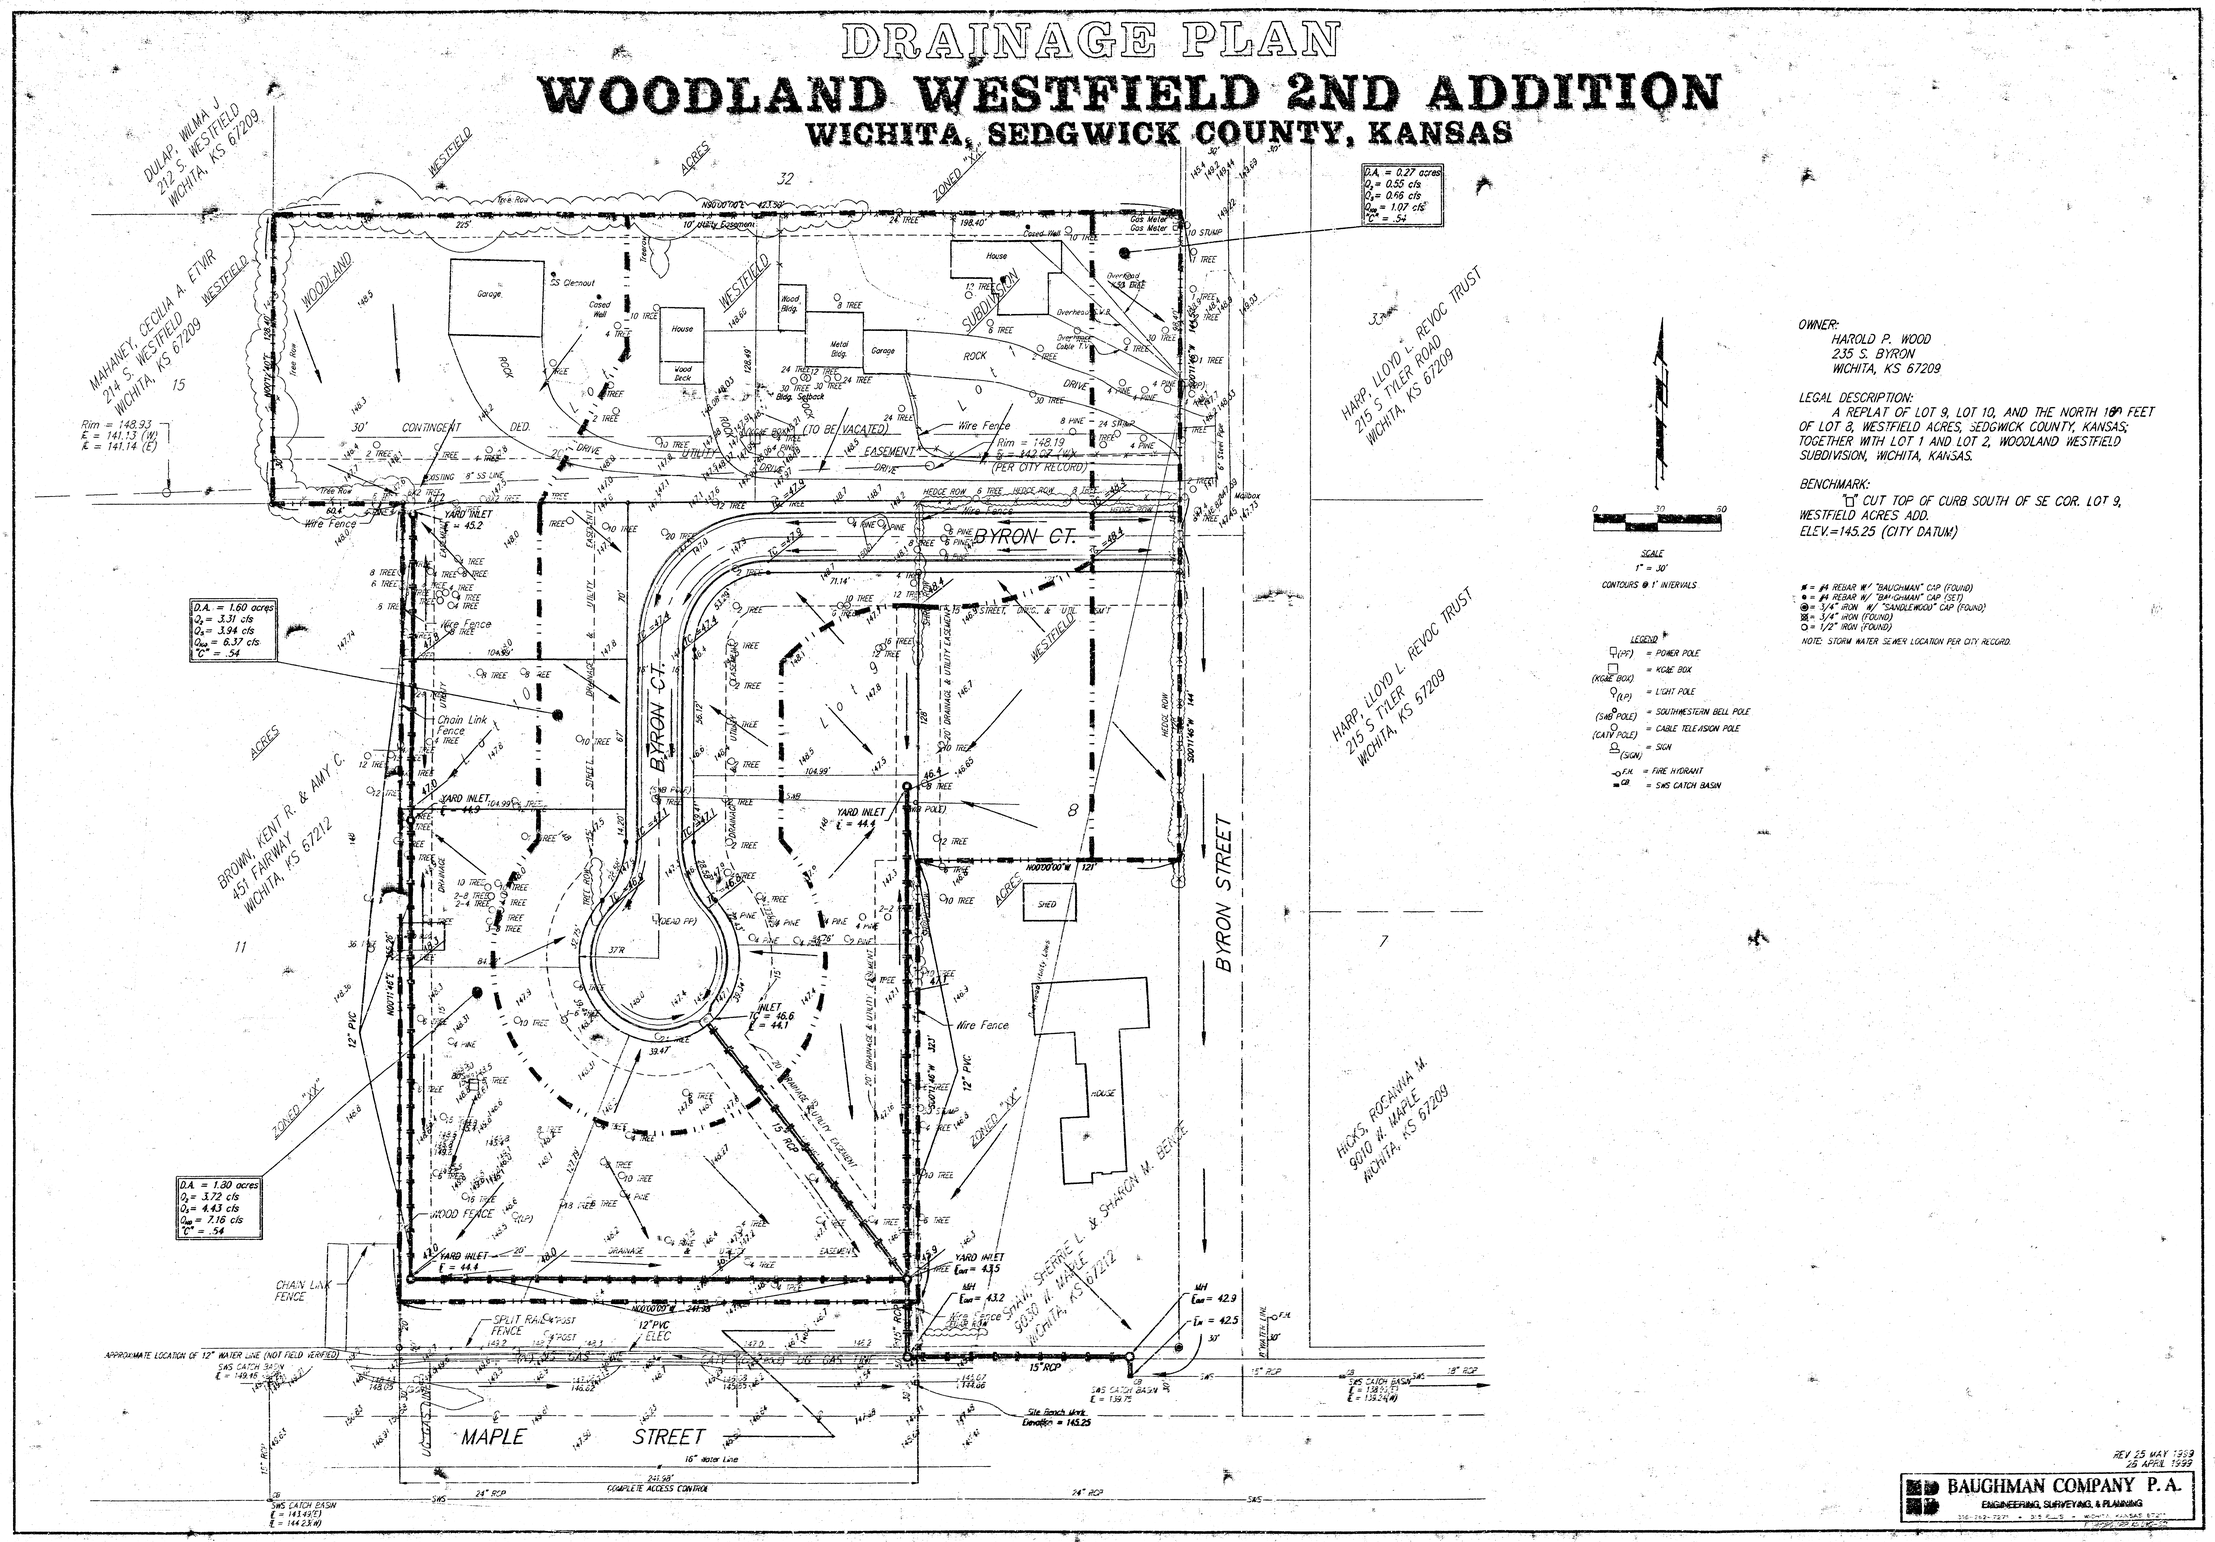

OWNER:
HAROLD P. WOOD
235 S. BYRON
WICHITA, KS 67209

LEGAL DESCRIPTION:
A REPLAT OF LOT 9, LOT 10, AND THE NORTH 180 FEET OF LOT 8, WESTFIELD ACRES, SEDGWICK COUNTY, KANSAS; TOGETHER WITH LOT 1 AND LOT 2, WOODLAND WESTFIELD SUBDIVISION, WICHITA, KANSAS.

BENCHMARK:
"□" CUT TOP OF CURB SOUTH OF SE COR. LOT 9, WESTFIELD ACRES ADD.
ELEV.=145.25 (CITY DATUM)

⊠ = ¾" REBAR W/ "BAUGHMAN" CAP (FOUND)
● = ¾" REBAR W/ "BAUGHMAN" CAP (SET)
◉ = 3/4" IRON W/ "SANDLEWOOD" CAP (FOUND)
⊠ = 3/4" IRON (FOUND)
○ = 1/2" IRON (FOUND)

NOTE: STORM WATER SEWER LOCATION PER CITY RECORD.

REV 25 MAY 1999
26 APRIL 1999

BAUGHMAN COMPANY P.A.
ENGINEERING, SURVEYING, & PLANNING
316-262-7271 • 315 S. MAIN • WICHITA, KANSAS 67211
FAX 316-262-8296

06/02/1999 12:04:36 WOODWSTF1.DWG