


PUB. ROAD	STATE	FED. AID	FISCAL	SHEET	TOTAL
DIV. NO.		PROJ. NO.	YEAR	NO.	SHEETS
5	KANSAS	L 33W-37E-35N-1(33)46	1970	137	267
				138	

FINAL SURVEY	DATE	
	BY	
	SURVEY	
	NOTE BOOK	

ORIGINAL SURVEY	DATE	
	BY	
	SURVEY	
	NOTE BOOK	

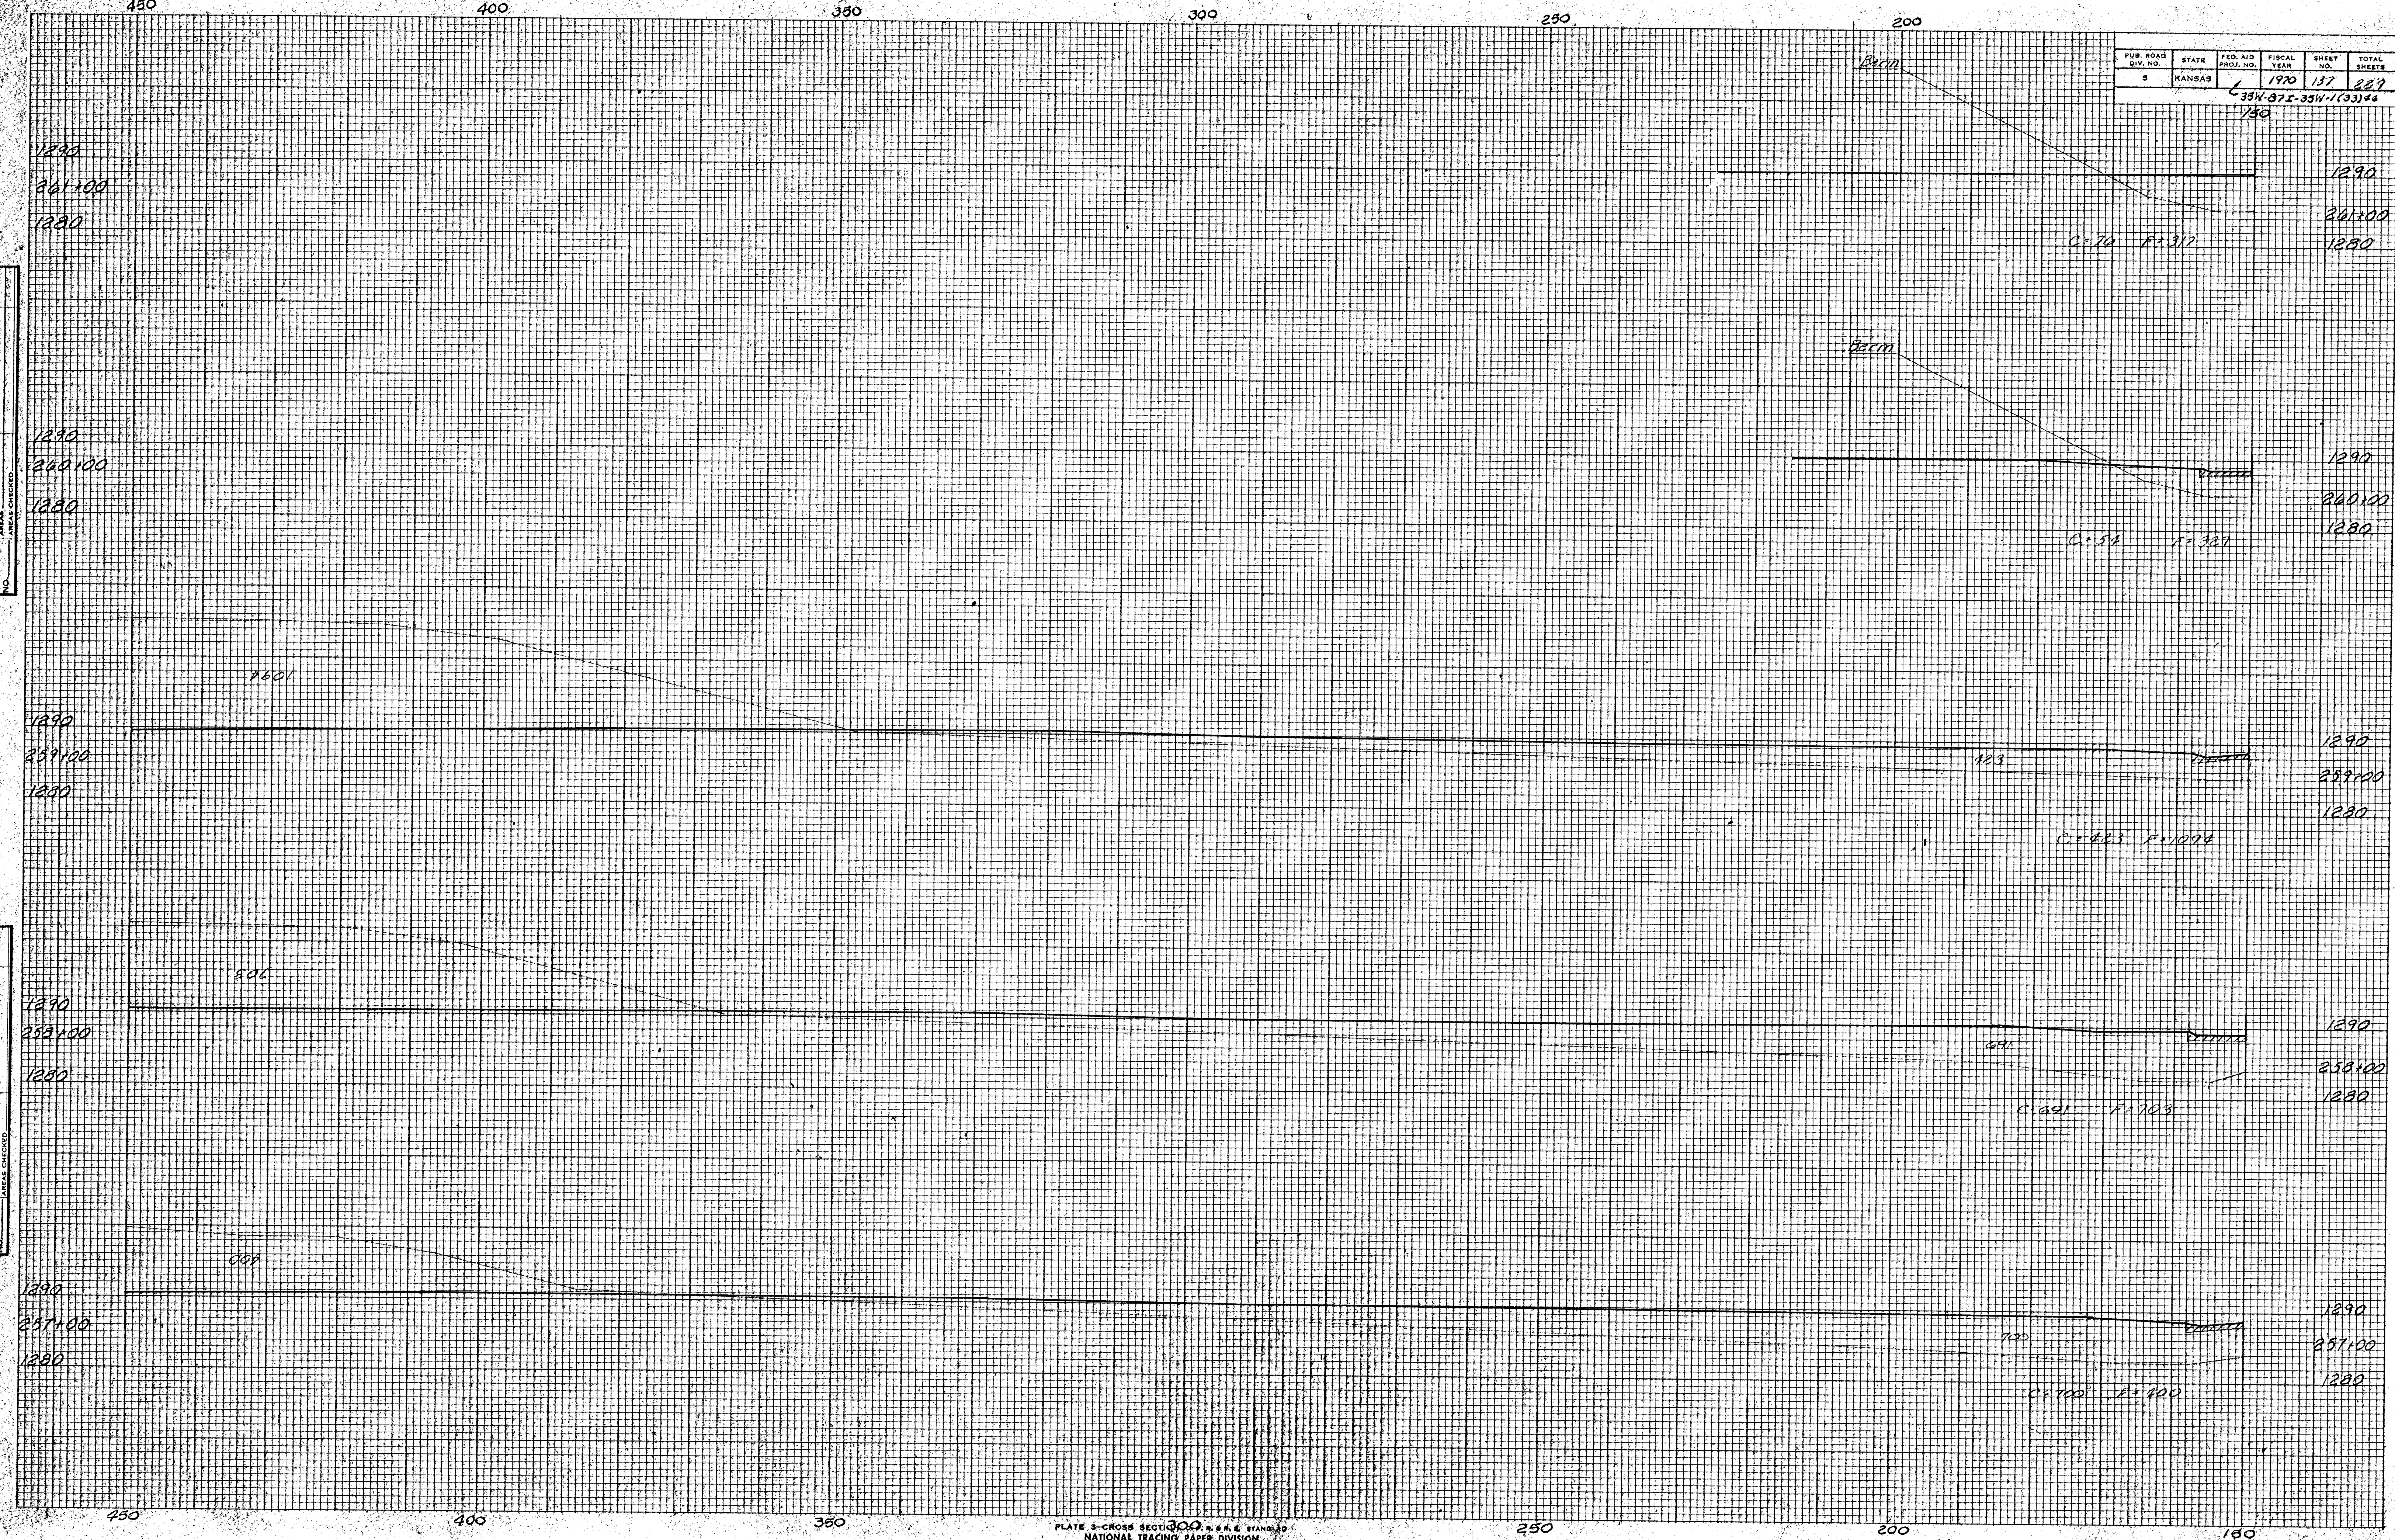

Extension Lt. ML 37a 257+00 to Sta 261+00