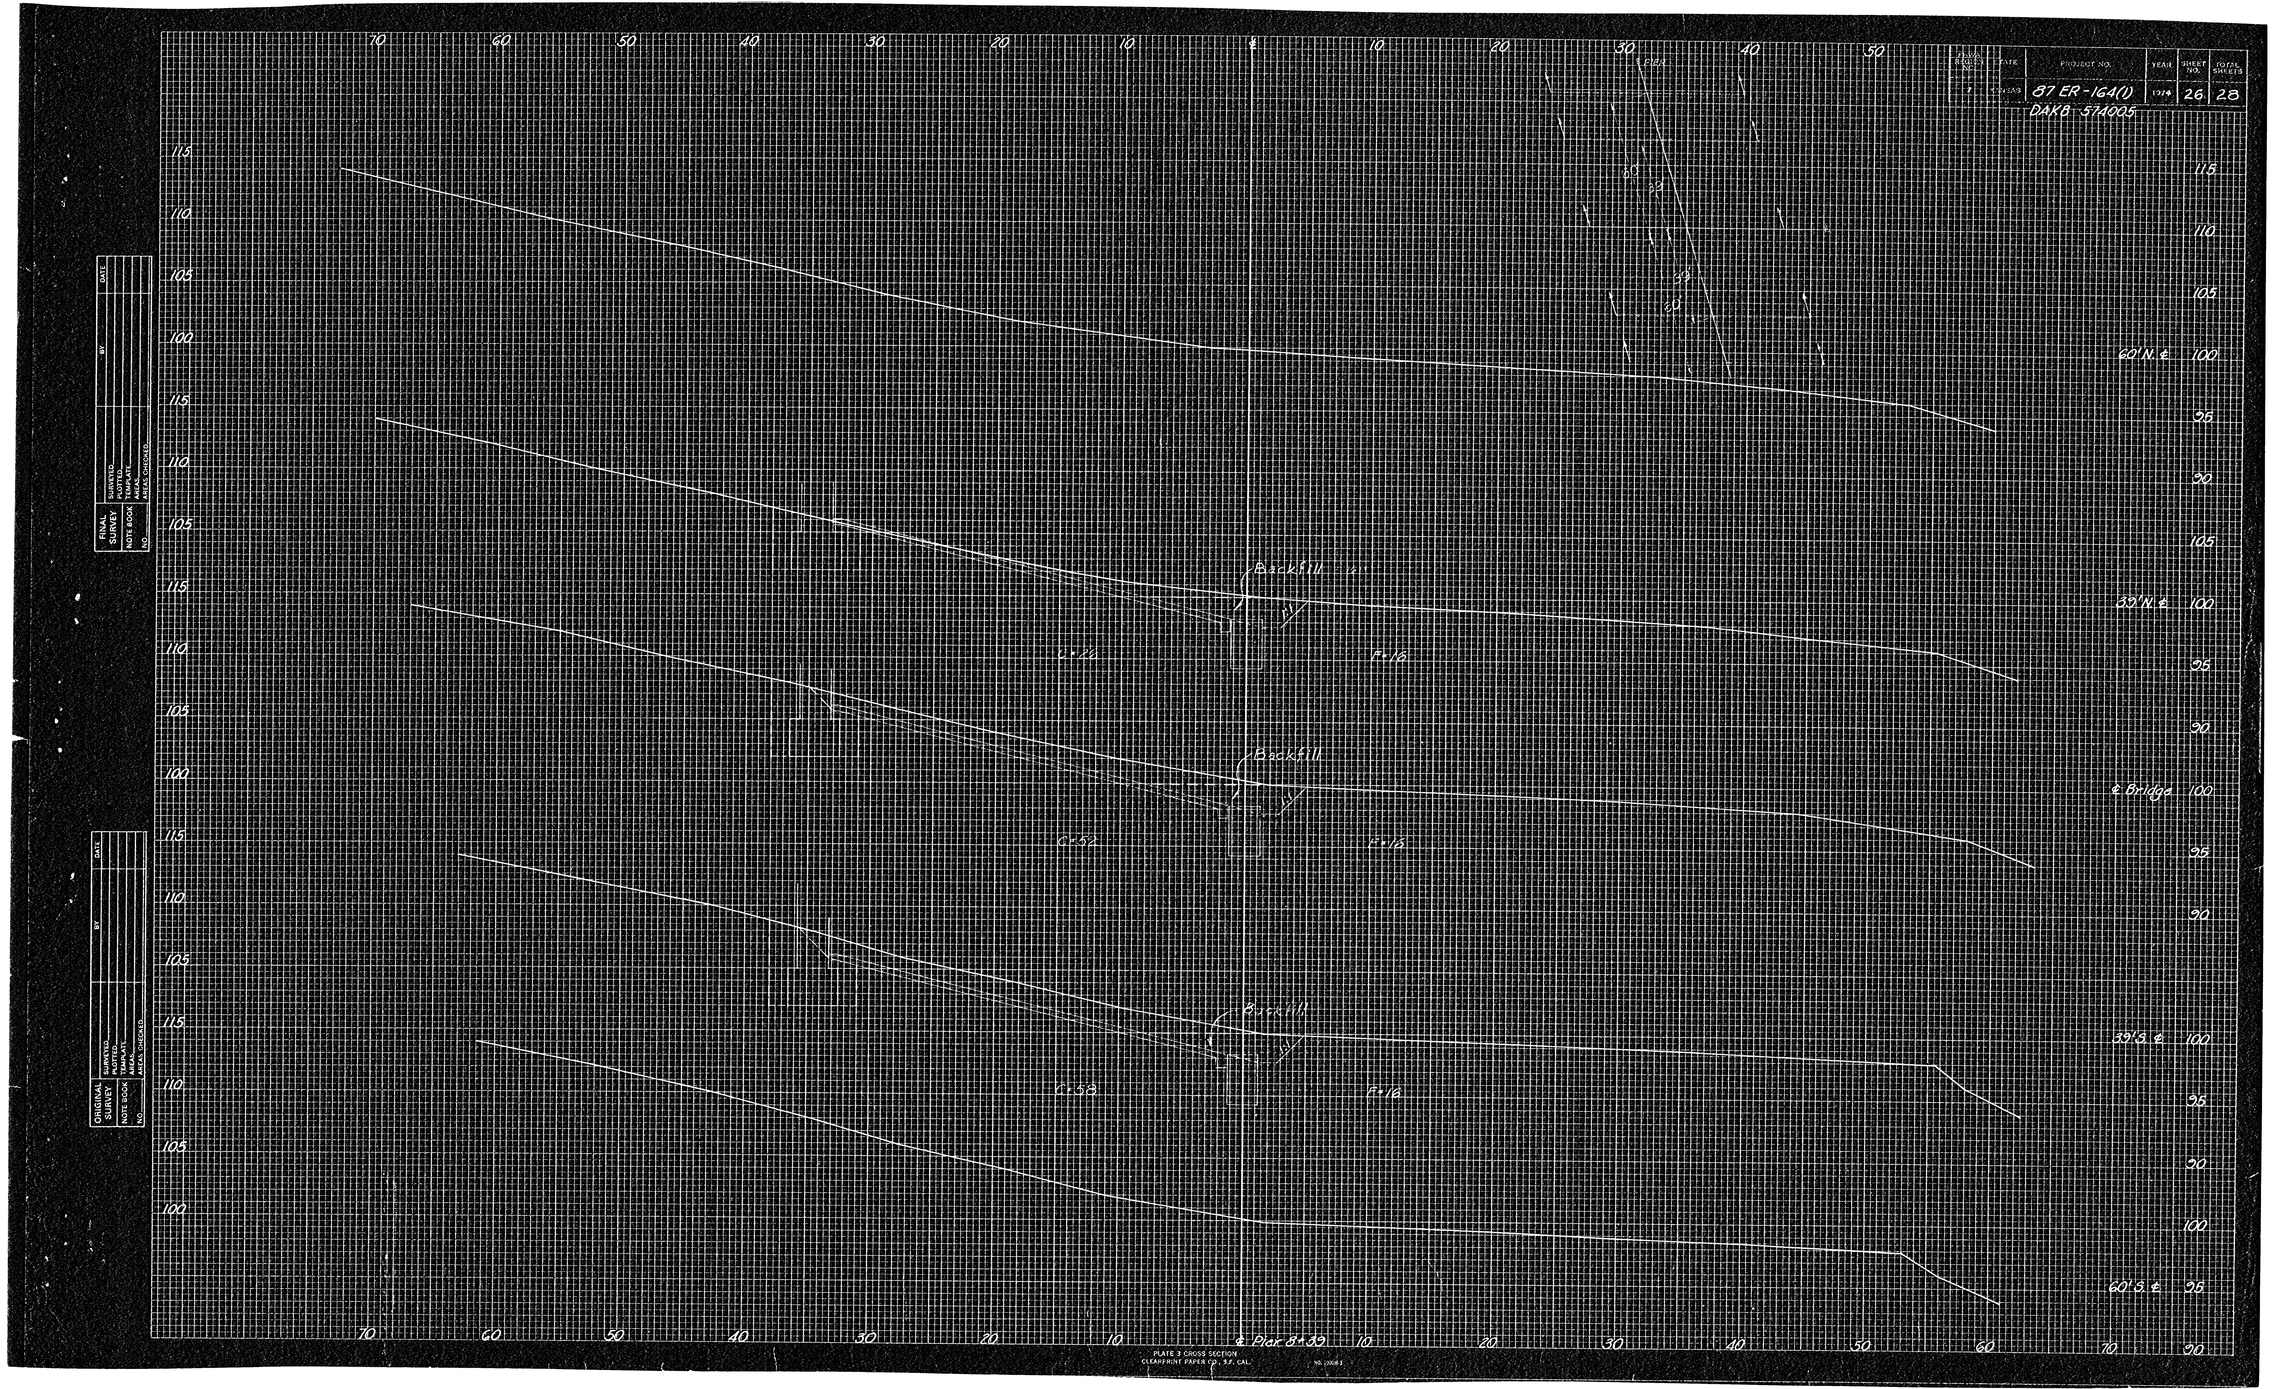


STATE	PROJECT NO.	YEAR	SHEET NO.	TOTAL SHEETS
CALIF.	87 ER-164(1)	1974	26	28

DAKB 574005

FINAL SURVEY
NOTE BOOK
NO.
SURVEYED
PLOTTED
TEMPLATE
AREAS
AREAS CHECKED
BY
DATE

ORIGINAL SURVEY
NOTE BOOK
NO.
SURVEYED
PLOTTED
TEMPLATE
AREAS
AREAS CHECKED
BY
DATE

PLATE 3 CROSS SECTION
CLEARPRINT PAPER CO., S.F., CAL.
NO. 2008-3