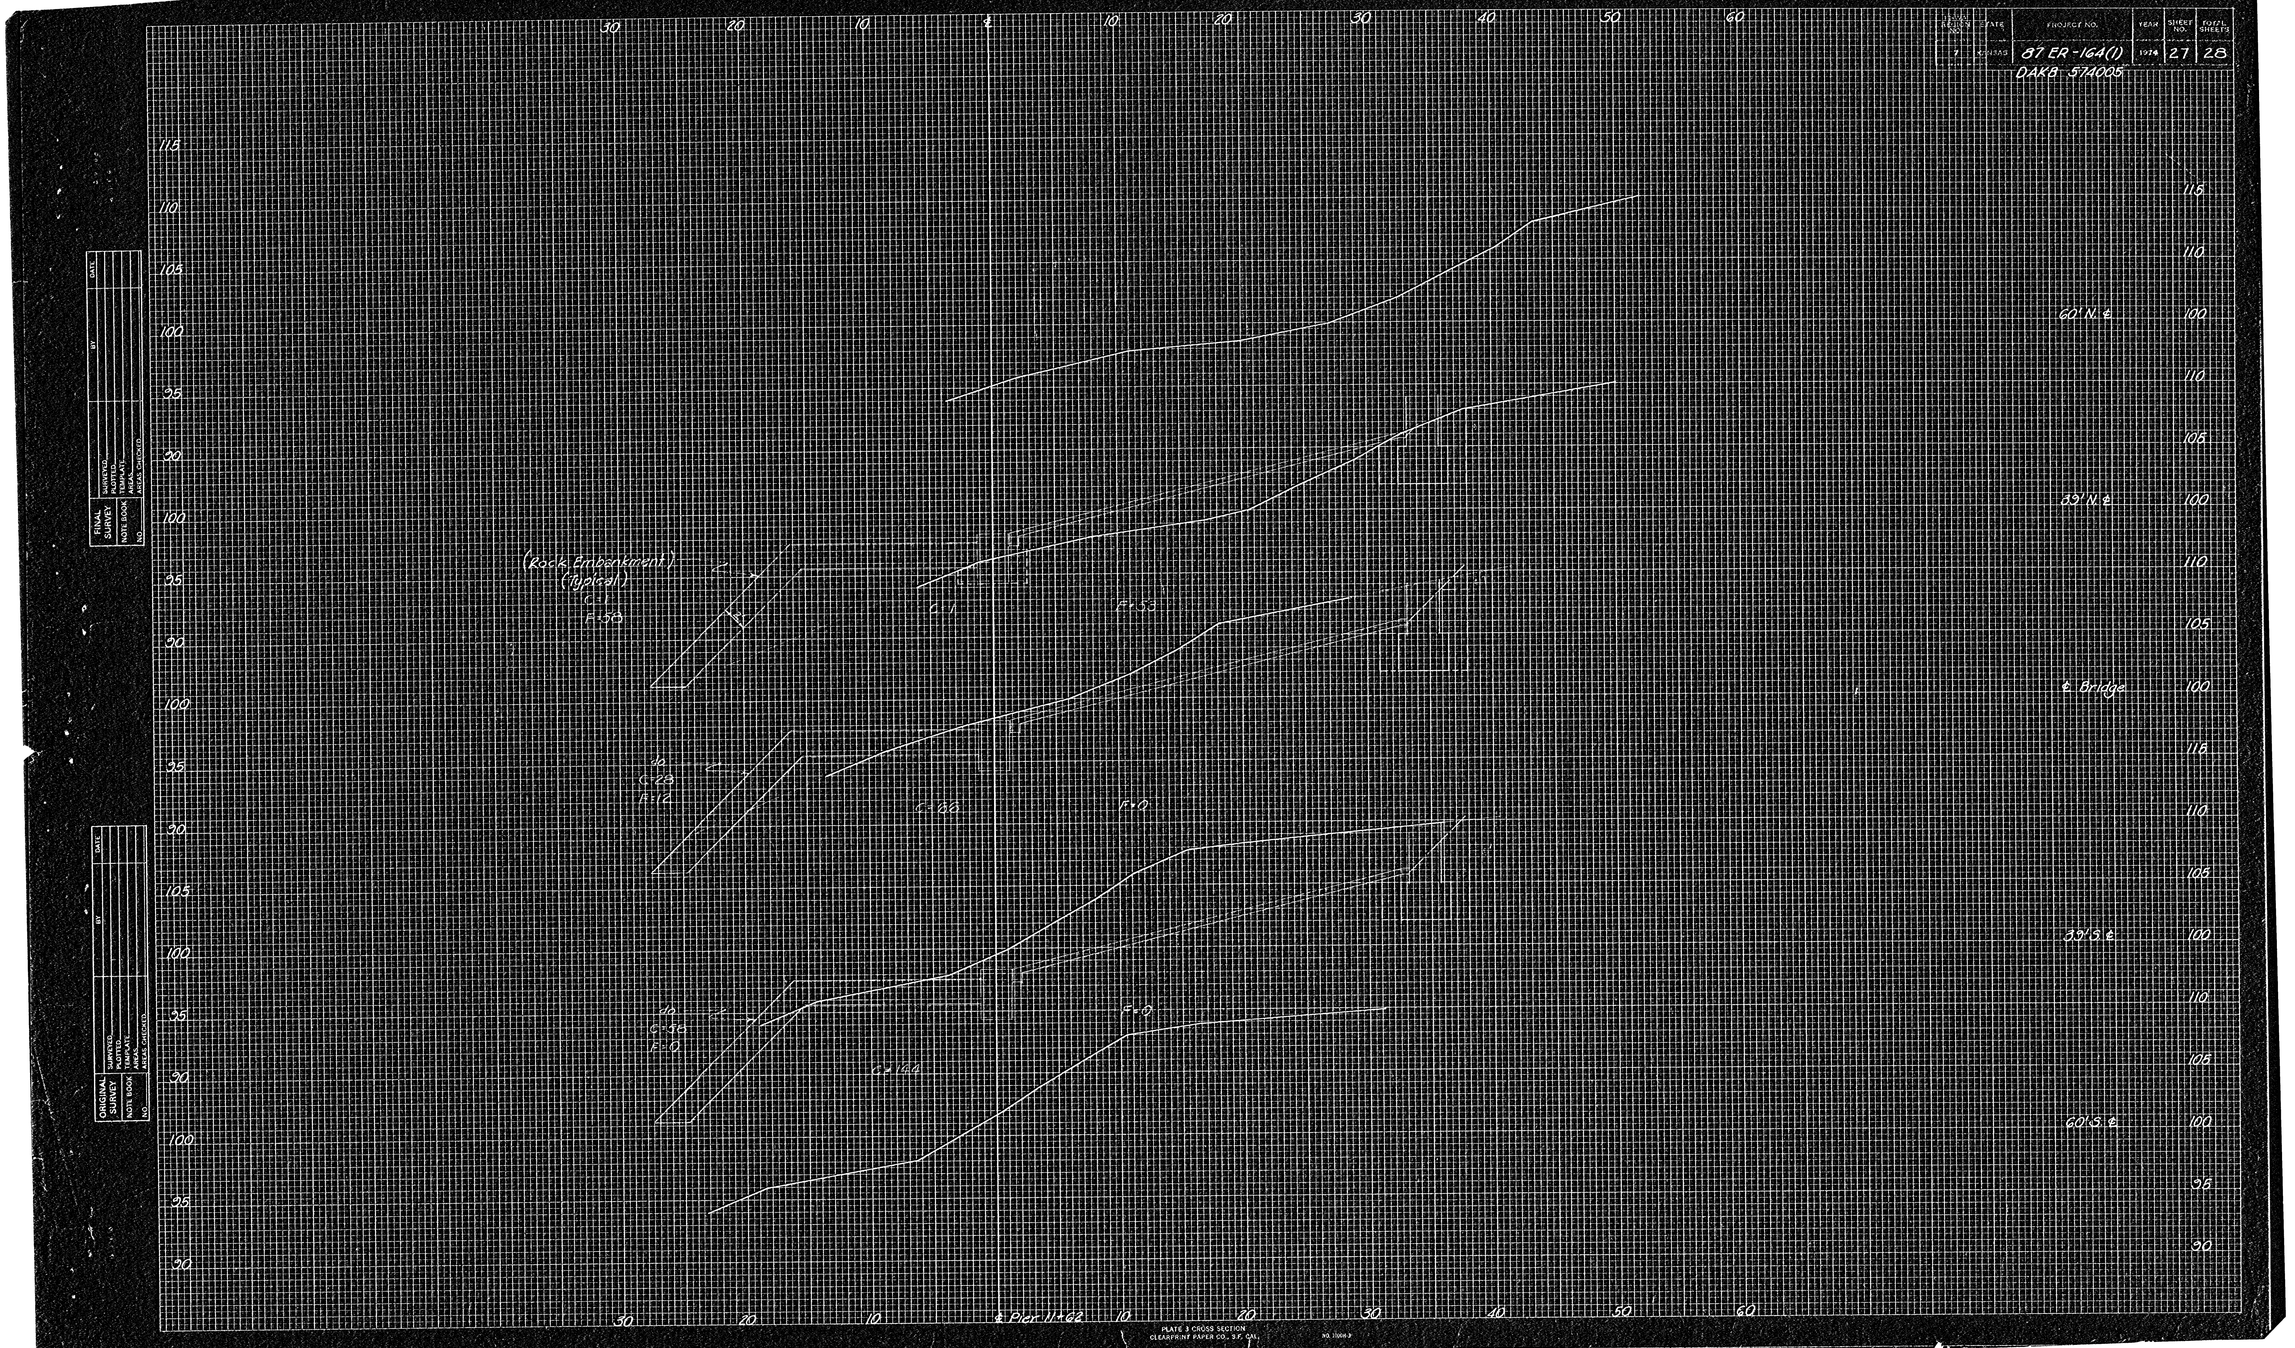

BRIDGE RECORD NO.	STATE	PROJECT NO.	YEAR	SHEET NO.	TOTAL SHEETS
7	CALIFORNIA	87 ER-164(1)	1974	27	28

DAKB 574005

FINAL SURVEY
NOTE BOOK
NO.
SURVEYED
PLOTTED
TRIANGULATION
AREAS CHECKED
BY
DATE

ORIGINAL SURVEY
NOTE BOOK
NO.
SURVEYED
PLOTTED
TRIANGULATION
AREAS CHECKED
BY
DATE

PLATE 3 CROSS SECTION
CLEARPRINT PAPER CO., S.F. CAL.
NO. 1100H