F.H.W.A. REGION NO.	STATE	PROJECT NO.	FISCAL YEAR	SHEET NO.	TOTAL SHEETS
7	KANSAS		1978	41	143

PROJ. NO. (BC) 96-87 K-044-1(28) PTS. I & II

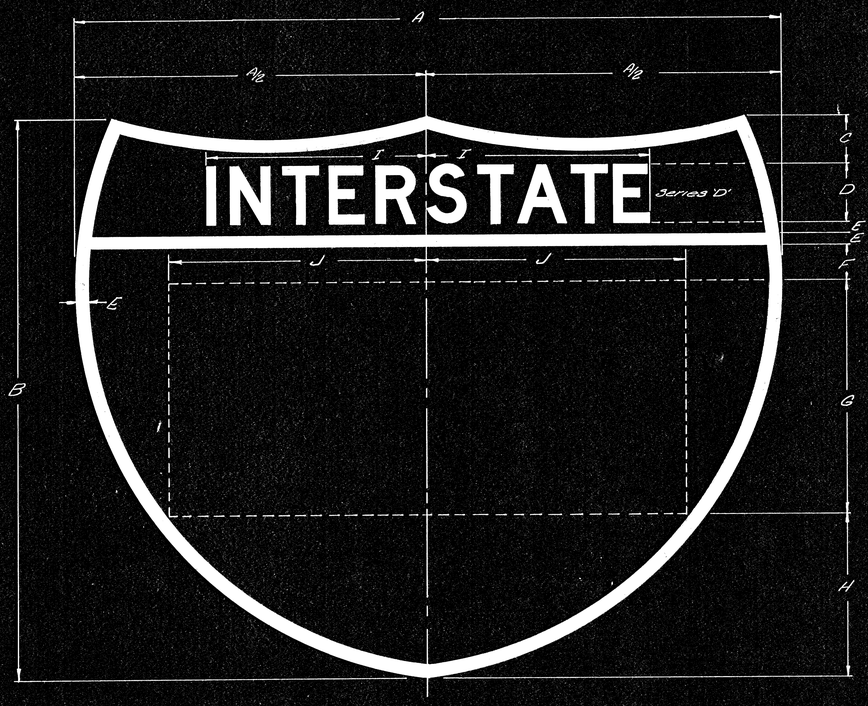

Shield Size	Digits	Digit Series	A	A/2	B	C	D	E	F	G	H	I	J	
30"x24"	235	C	30"	15"	24"	2"	2½"	½"	2½"	10"	6"	9½"	10"	
45"x36"	235	C	45"	22½"	36"	3"	3¾"	¾"	3¾"	15"	9"	14⅛"	15"	
24"x24"			24"	12"	24"	2"	2½"	⅛"	2⅝"	12"	4"	9½"	7¼"	
36"x36"			36"	18"	36"	3"	3¾"	¾"	3¾"	18"	6"	14⅛"		
60"x48"	135	D	60"	30"	48"	4"	5"	1"	5"	20"	12"	19"	20"	
60"x48"	235	C	60"	30"	48"	4"	5"	1"	5"	20"	12"	19"	20"	

Note:
Color Specifications (Reverse Screen Processing)
Sign face shall be covered with enclosed lens silver reflective sheeting.
Background for digits shall be transparent blue process ink.
Background for Interstate shall be transparent red process ink.

See flat sign detail sheets for aluminum alloys and thickness required.
The type of adhesive for reflective sheeting may be solvent activated, heat activated or pressure sensitive.

NO.	DATE	REVISIONS	BY	APP'D
3				
2				
1				

KANSAS DEPARTMENT OF TRANSPORTATION
Design Details For
2 & 3 Digit Interstate Route Marker
(For Guide Signs)

SHEET NO. 41 OF 143	SCALE	APP'D	
DESIGNED AH	DETAILED AH	QUANTITIES	TRACED
DESIGN CK. W	DETAIL CK. W	QUAN. CK.	TRACE CK.