HIGHWAY PLANNING REGION NO.	STATE	PROJECT NO.	YEAR	SHEET NO.	TOTAL SHEETS
7	KANSAS	(BC)96-87-K044-1(28)	1978	110	143

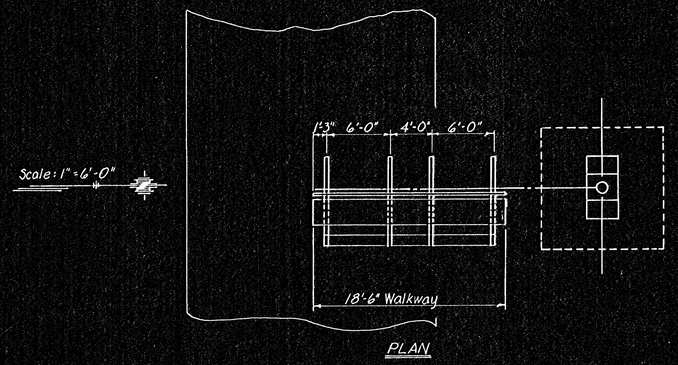

PLAN

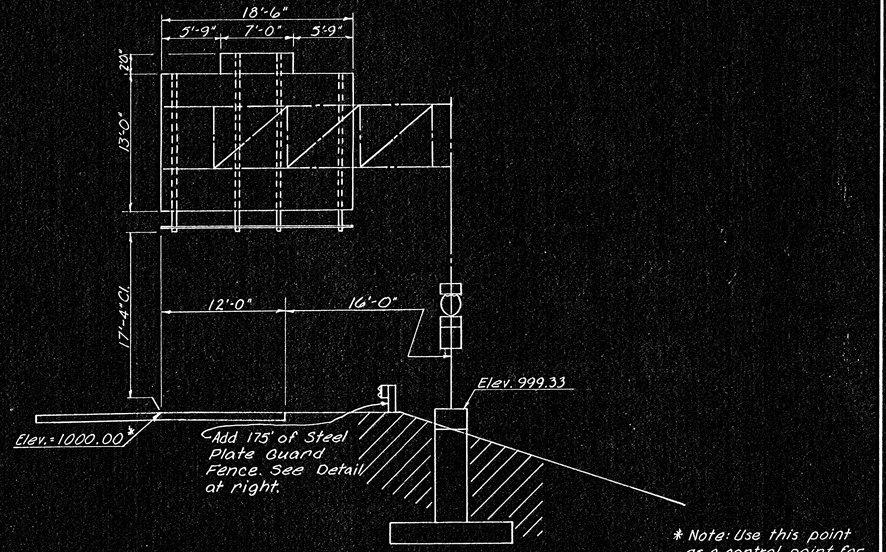

LEGEND:

Soil Mantle

Fill

ELEVATION

* Note: Use this point as a control point for all elevations.

STATION 415+00 Lt.

CANTILEVER SIGN SUPPORT DETAILS			
Design No.	X	Arm Length	N
6	24'-0"	27'-0"	3

The geology shown is the best information available to the Kansas Department of Transportation.

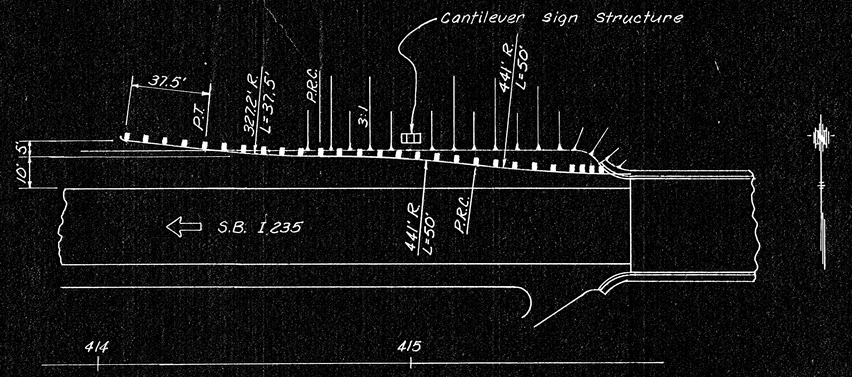

GUARD FENCE LAYOUT

Note: Steel Plate Guard Fence shall not be paid for directly but shall be included in the unit price bid for this sign structure. The existing cable guard fence at this location, shall become the property of the Contractor. See "Steel Plate Guard Fence Connection to Bridge" sheet for additional details.

NO.	DATE	REVISIONS	BY	APP'D
3				
2				
1				

KANSAS DEPARTMENT OF TRANSPORTATION

S.B. I235 STA. 415+00

CONSTRUCTION LAYOUT

CANTILEVER SIGN STRUCTURE

PROJ. NO. (BC)96-87-K044-1(28) SEDGWICK CO.

SHEET NO. 110 OF 143	SCALE	APP'D	
DESIGNED L.E.S.	DETAILED S.A.K.	QUANTITIES	TRACED
DESIGN CK. ORE	DETAIL CK. ORE	QUAN. CK.	TRACE CK.