

PUB. ROAD DIV. NO.	STATE	PROJECT NO.	FISCAL YEAR	SHEET NO.	TOTAL SHEETS
5	KANSAS	135-87-1-135-87-23	1958	5	69

Revised 16 Feb 59



Sta. 148+50 Const. Type III
Inlet 19.5' Rt. & Install
1.5"x60" CRP (MAC)
See Sheet No. 19420

Sta. 143+50 Const. Type III
Inlet 19.5' Rt. & Install
1.5"x60" CRP (MAC)
See Sheet No. 19420

Sta. 367+50 Const. Type II Inlet on &
Install 18"x78" CRP
See Sheet No. 18420

Sta. 364+50 Const. 6"x4"x142" RCB
D.A. 250 Ac. Q=138cfs
L.F.=0.4 H.W.=4.4
See Sheet 25

Sta. 357+50 Const. Type III
Inlet 17.3' Rt. & Install
1.5"x62" CRP (MAC)
See Sheet No. 19420

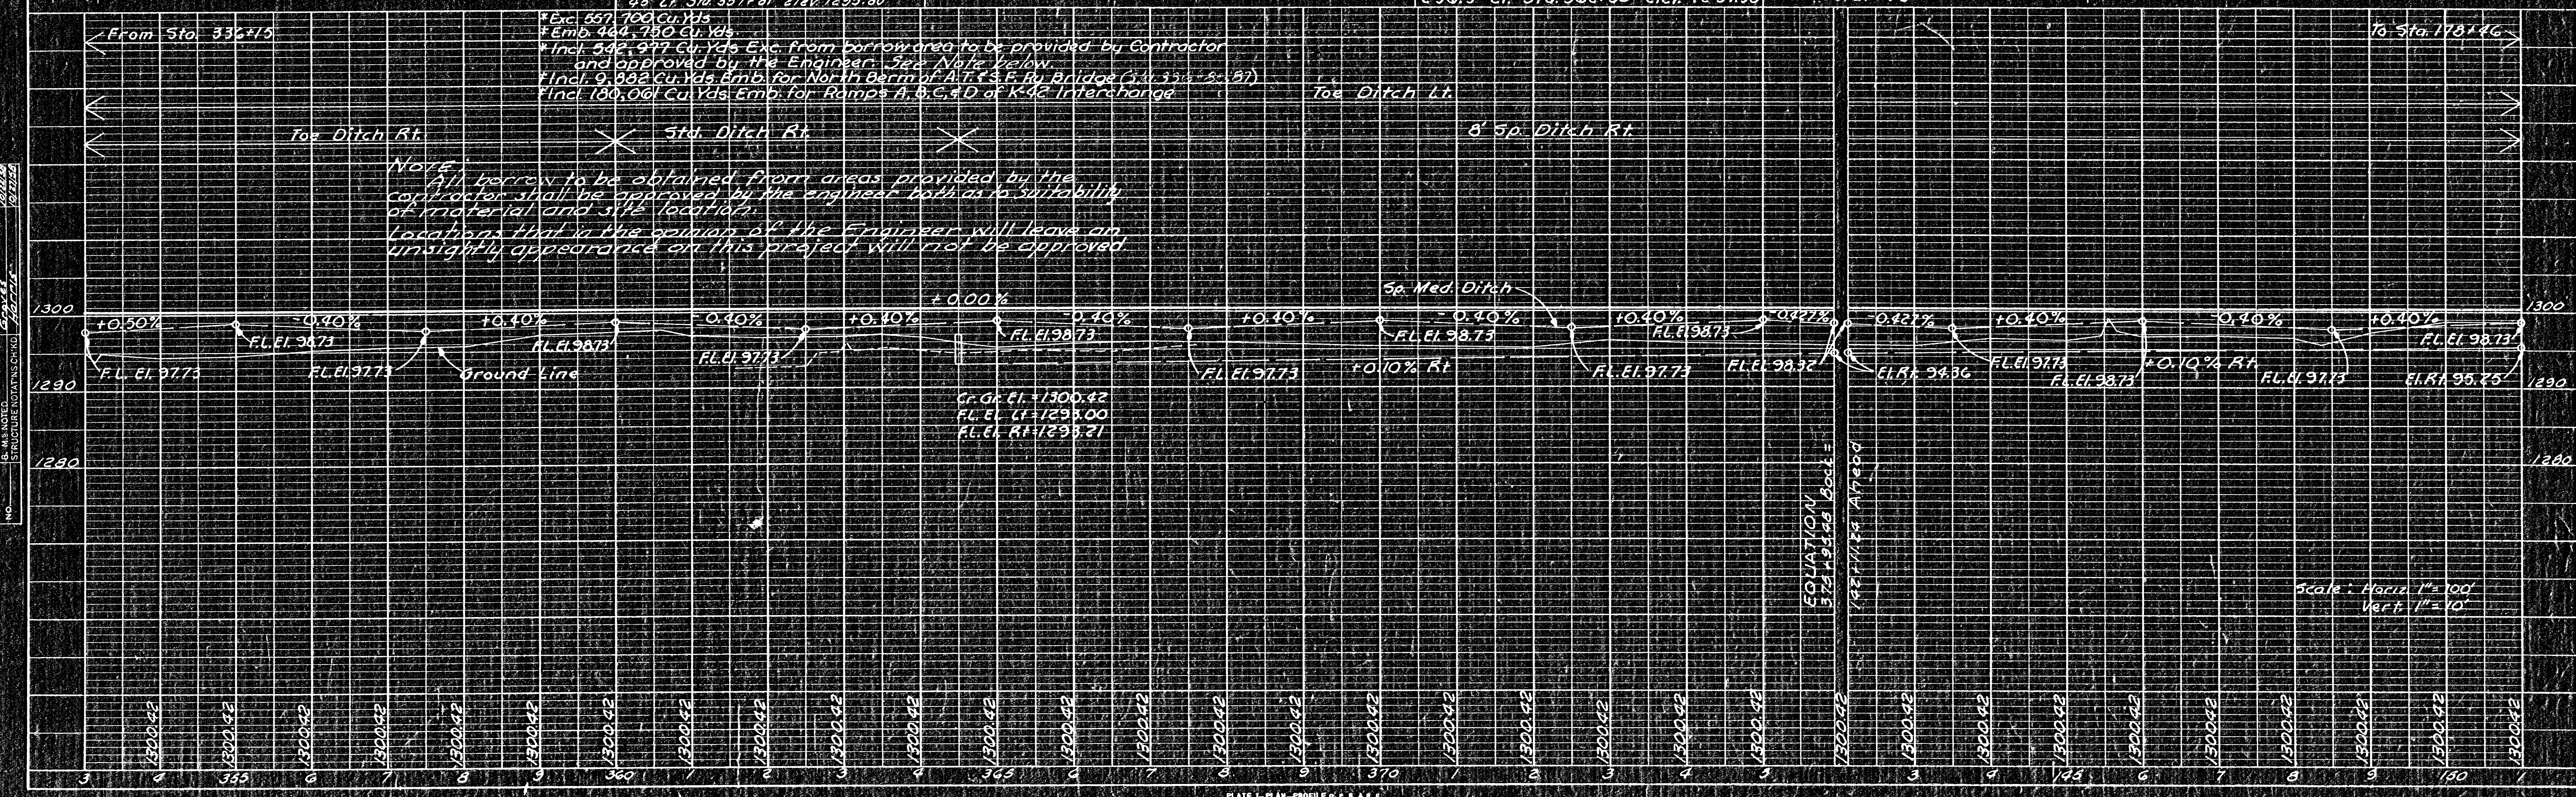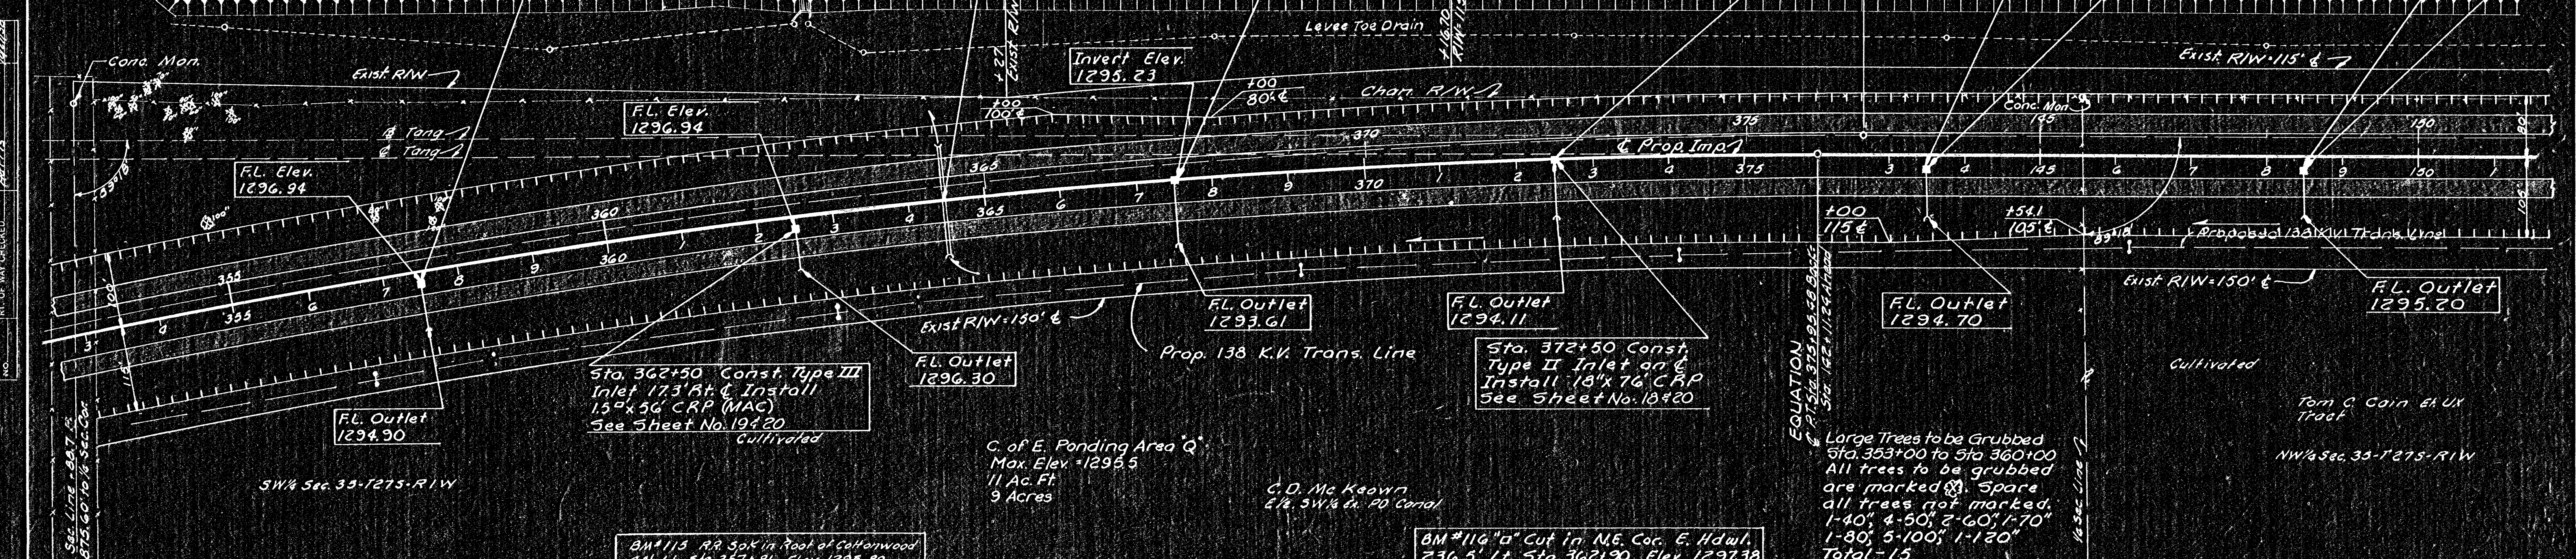

PLAN	NOTE BOOK	NO.	SURVEYED	PLOTTED	ALIGNMENT CHECKED	RT. OF WAY CHECKED	DATE
							BY
							10-17
							22-24
							07/25
							07/22