


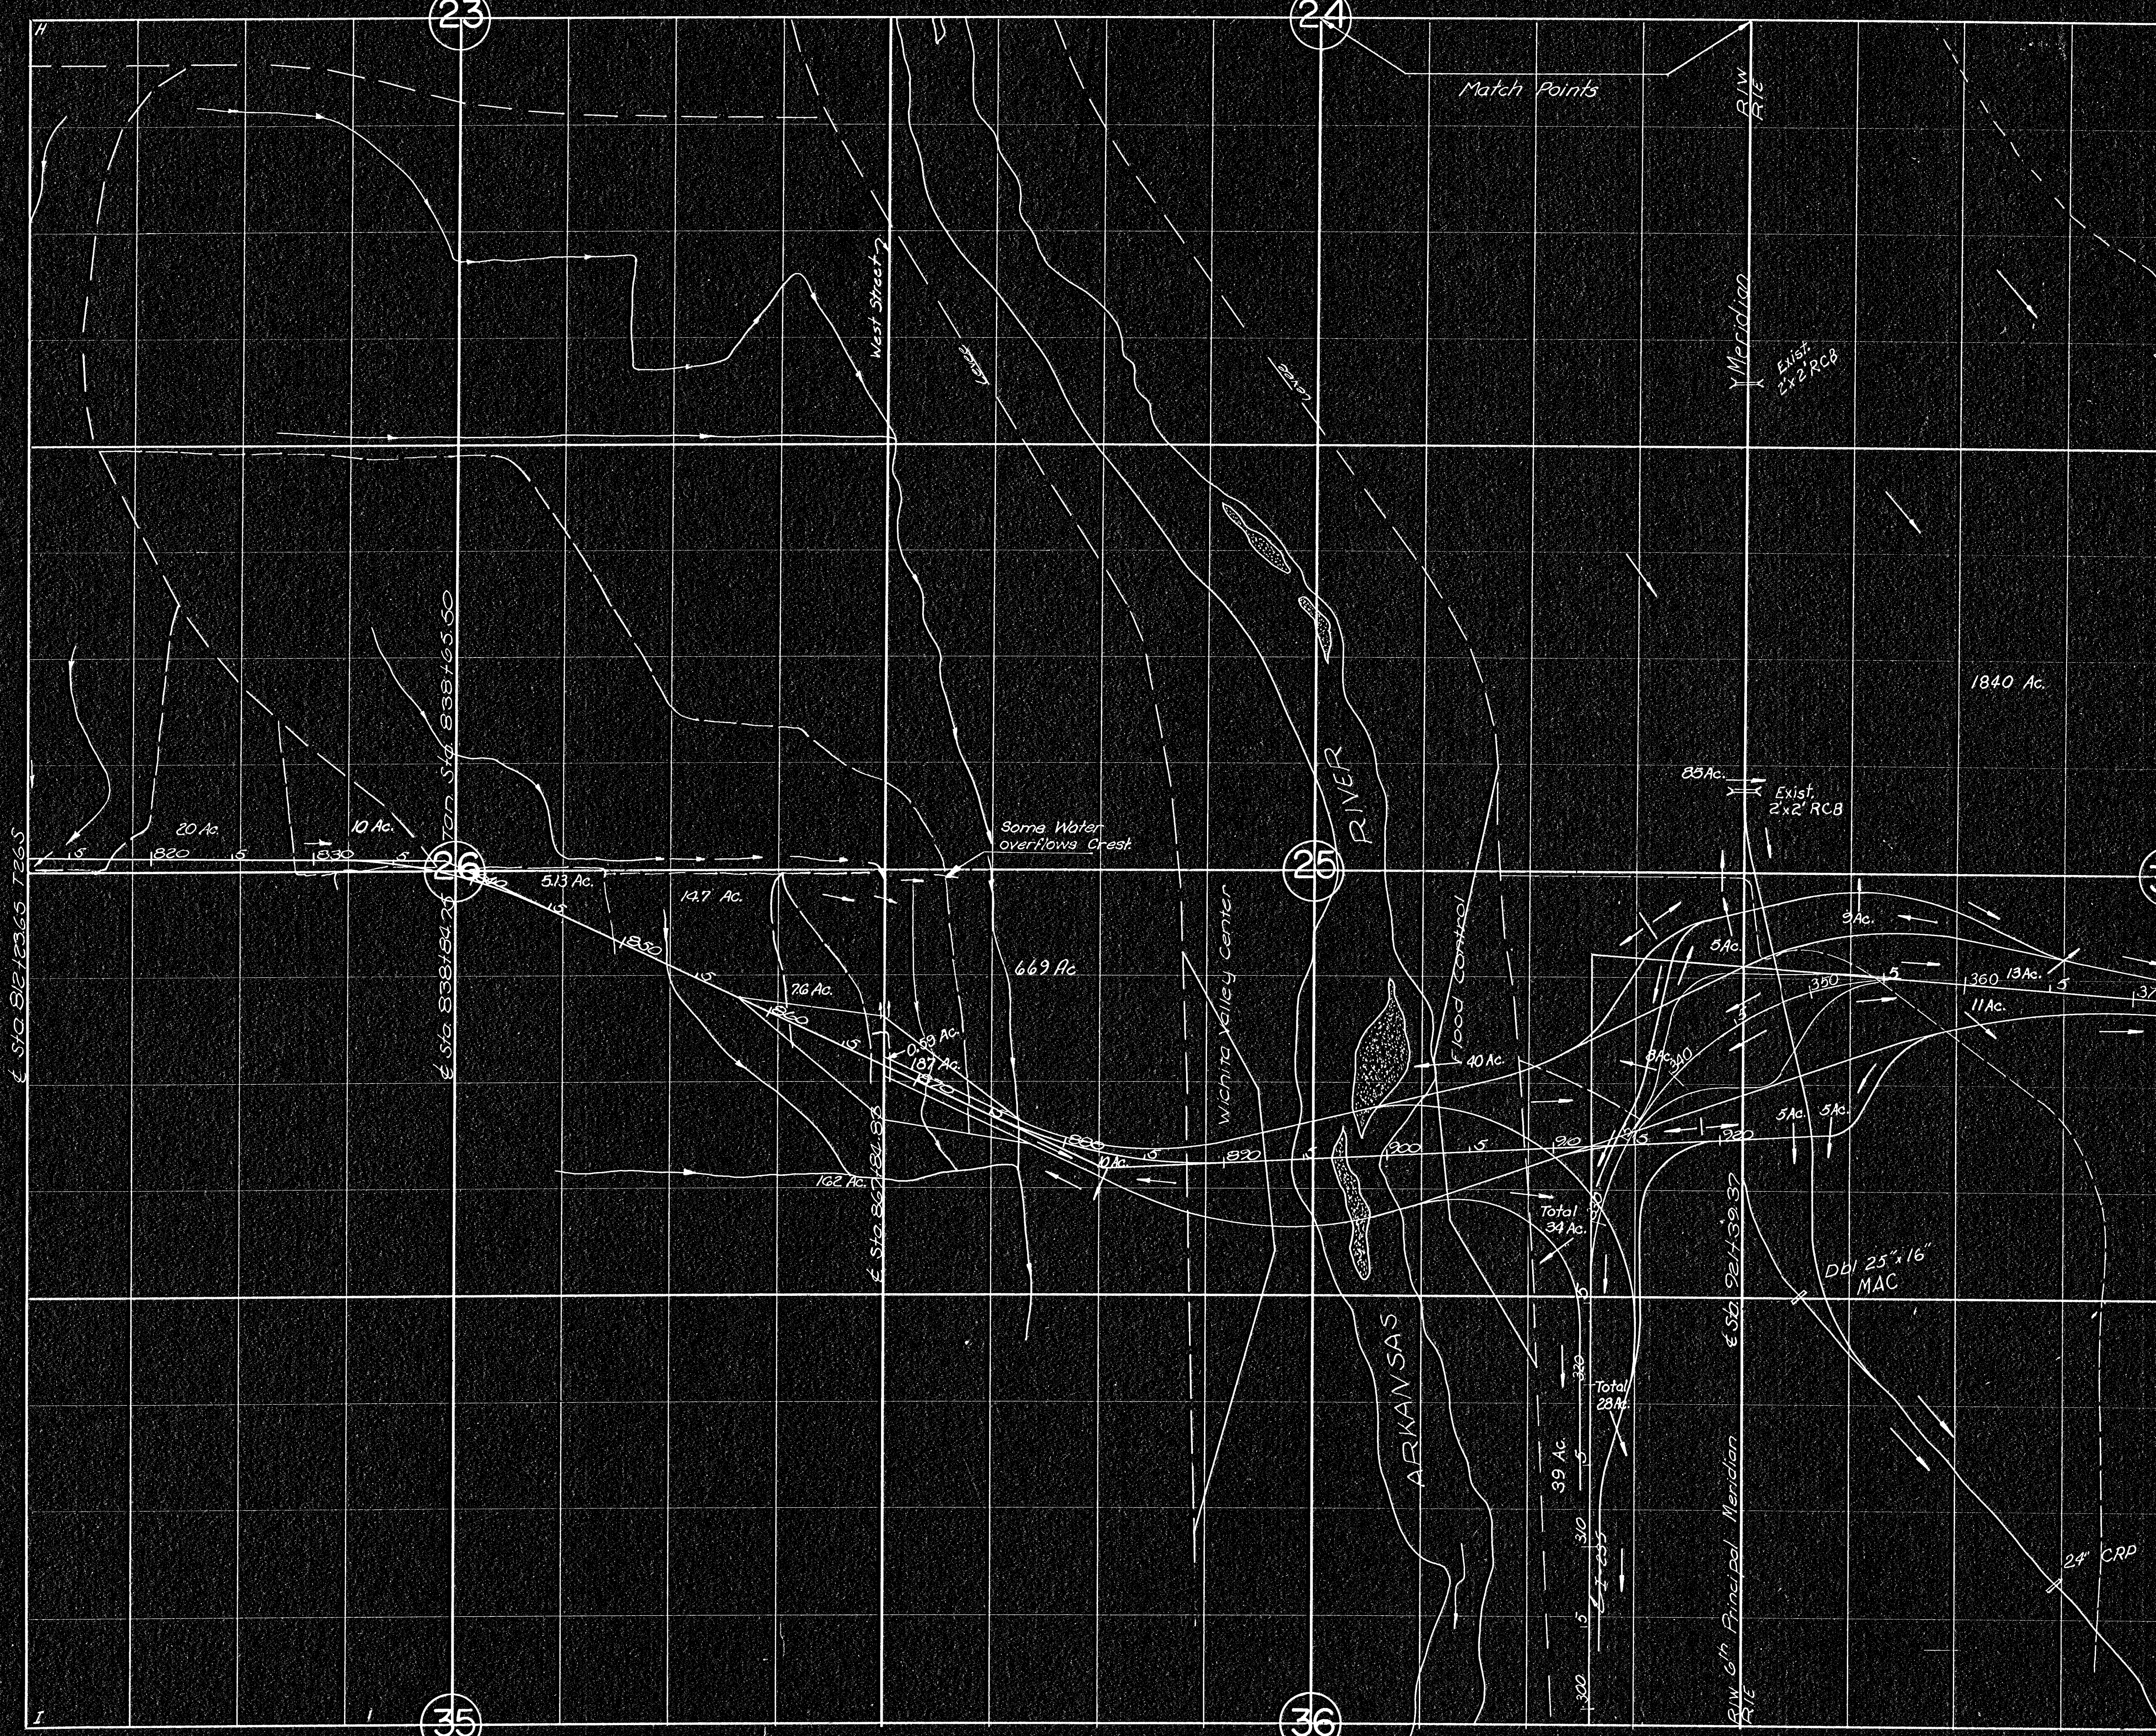

FHWA REGION NO.	STATE	PROJECT NO.	FISCAL YEAR	SHEET NO.	TOTAL SHEETS
7	KANSAS	96-87-044-1(11) 96-87-044-1(13)	1976	255	557

KANSAS DEPARTMENT OF TRANSPORTATION
DRAINAGE MAP
STA. 815+ TO STA. 395+
PROJECT 96-87-044-1(11)-1(13) COUNTY Sedgwick
SHEET NO. 1 OF 2 SCALE 1" = 500' OR 1 MILE
MAPPED BY DATE DETAILED BY
CHECKED BY APPROVED BY DATE