F.H.W.A. REG. NO.	STATE	PROJECT NO.	FISCAL YEAR	SHEET NO.	TOTAL SHEETS
7	KANSAS	96-87-044-1(11) 96-87-044-1(13)	1976	256	557

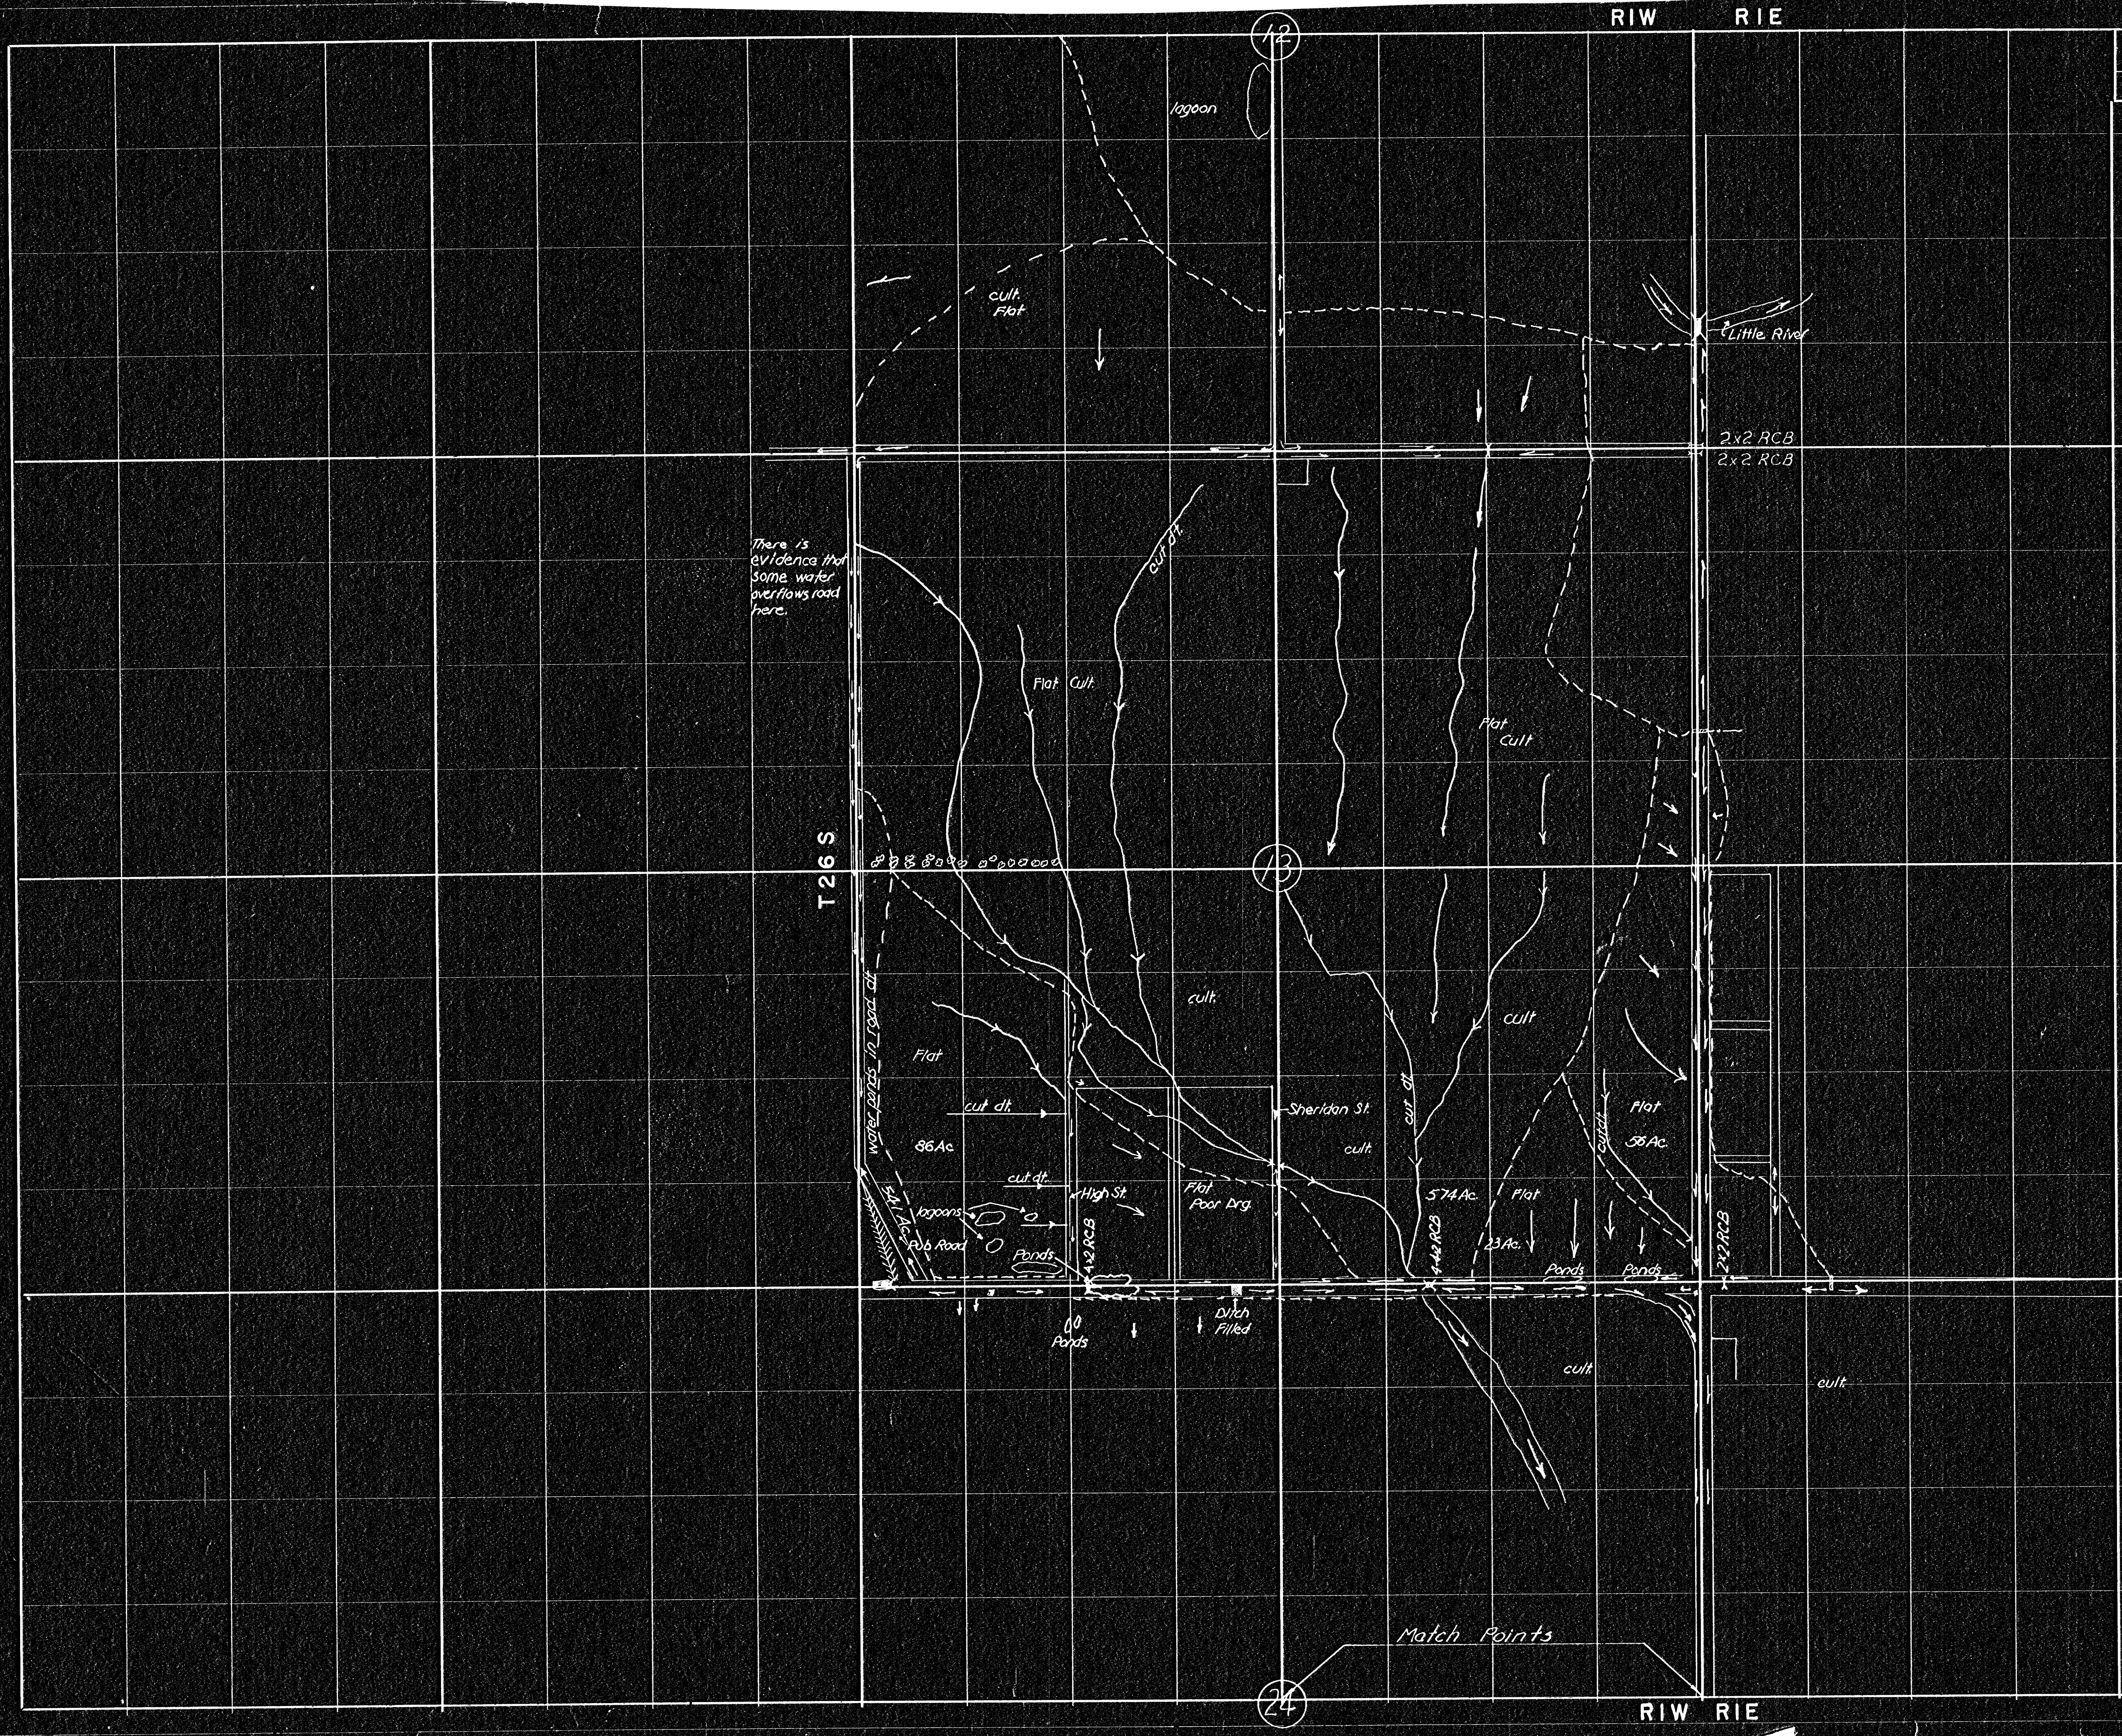

KANSAS DEPARTMENT OF TRANSPORTATION

DRAINAGE MAP

STA. ______ TO STA. ______

PROJECT 96-87-044-1(11)-1(13) COUNTY Sedgwick

SHEET NO. 2 OF 2 SCALE 1" = 500' OR ______ = 1 MILE

MAPPED BY ______ DATE ______ DETAILED BY ______

CHECKED BY ______ APPROVED BY ______ DATE ______