



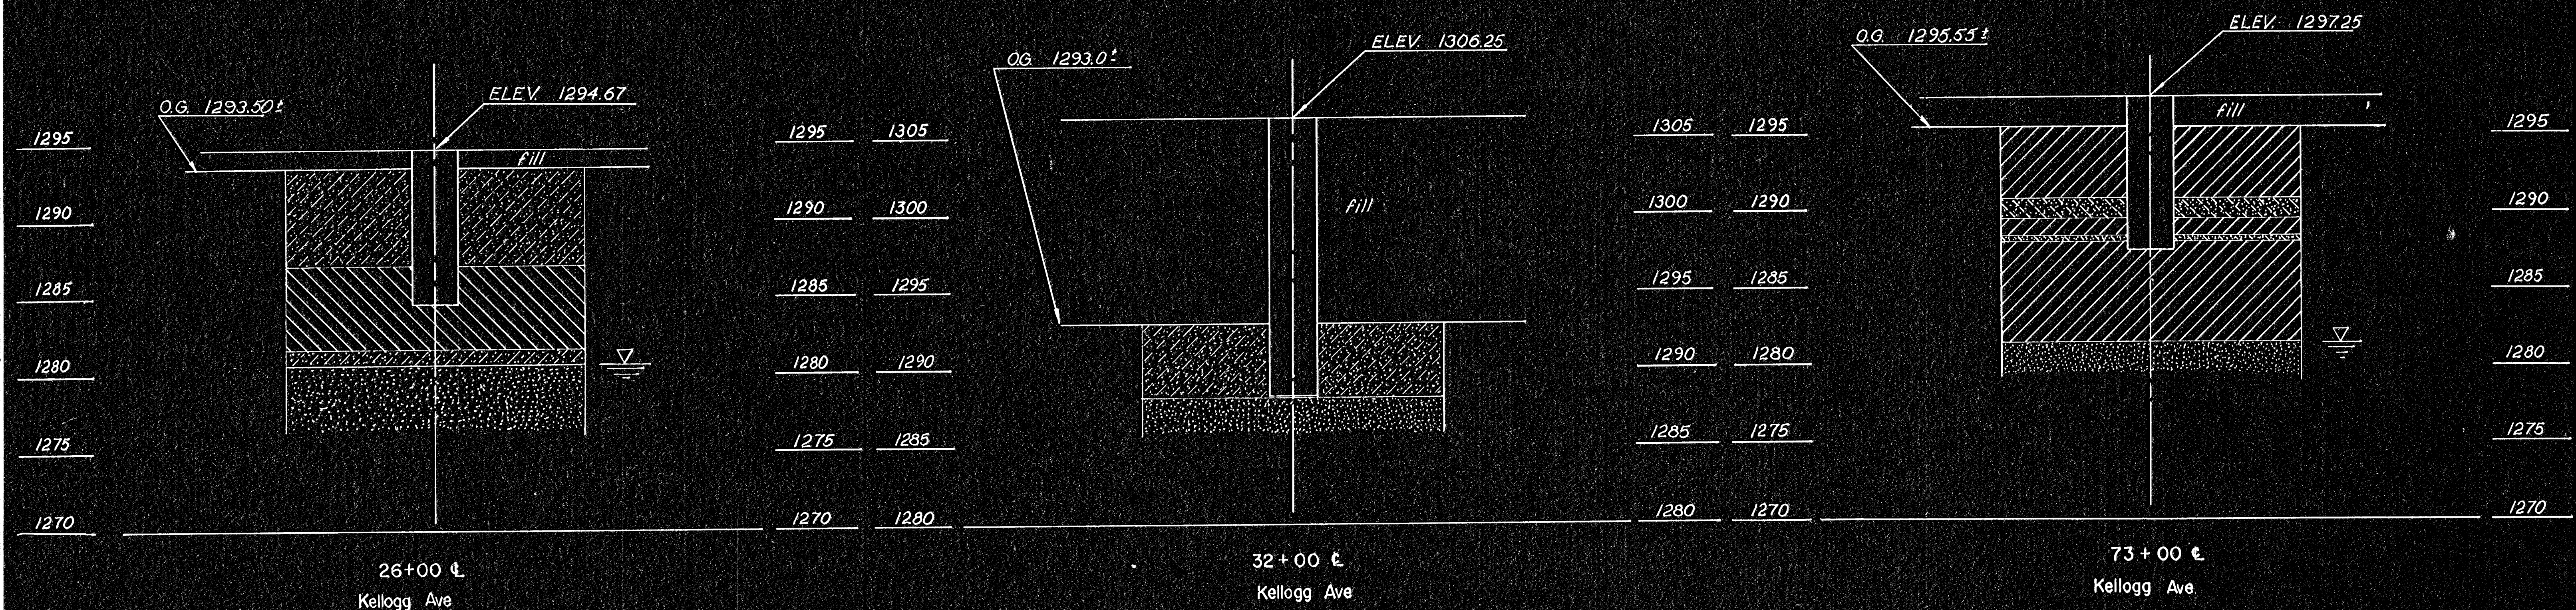

LEGEND:

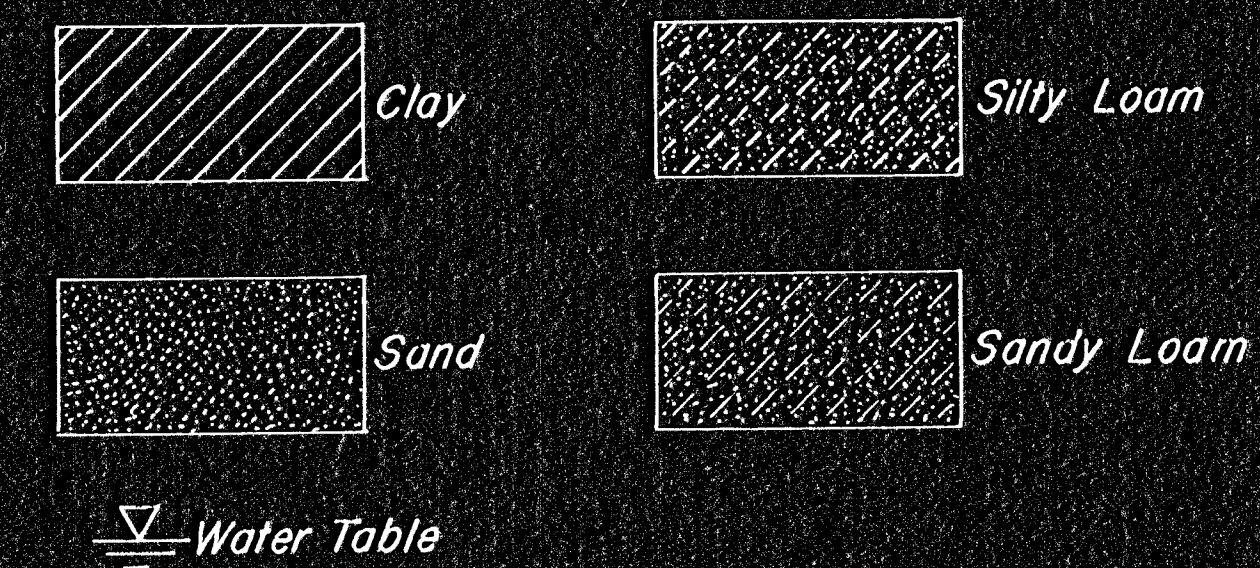

3					
2					
1					
NO.	DATE	REVISIONS	BY	APP'D	
STATE HIGHWAY COMMISSION OF KANSAS					
ENGINEERING GEOLOGY					
PROJ. NO. 35W-87-135W-1(33)46 Ph. III SEDGWICK CO.					
SHEET NO.	1 OF 2	SCALE	APP'D	QUANTITIES	TRACED
DESIGNED	LES	DETAILED	LES	QUAN. CK.	TRACED
DESIGN CK.	OPS	DETAIL CK.	OPS		