

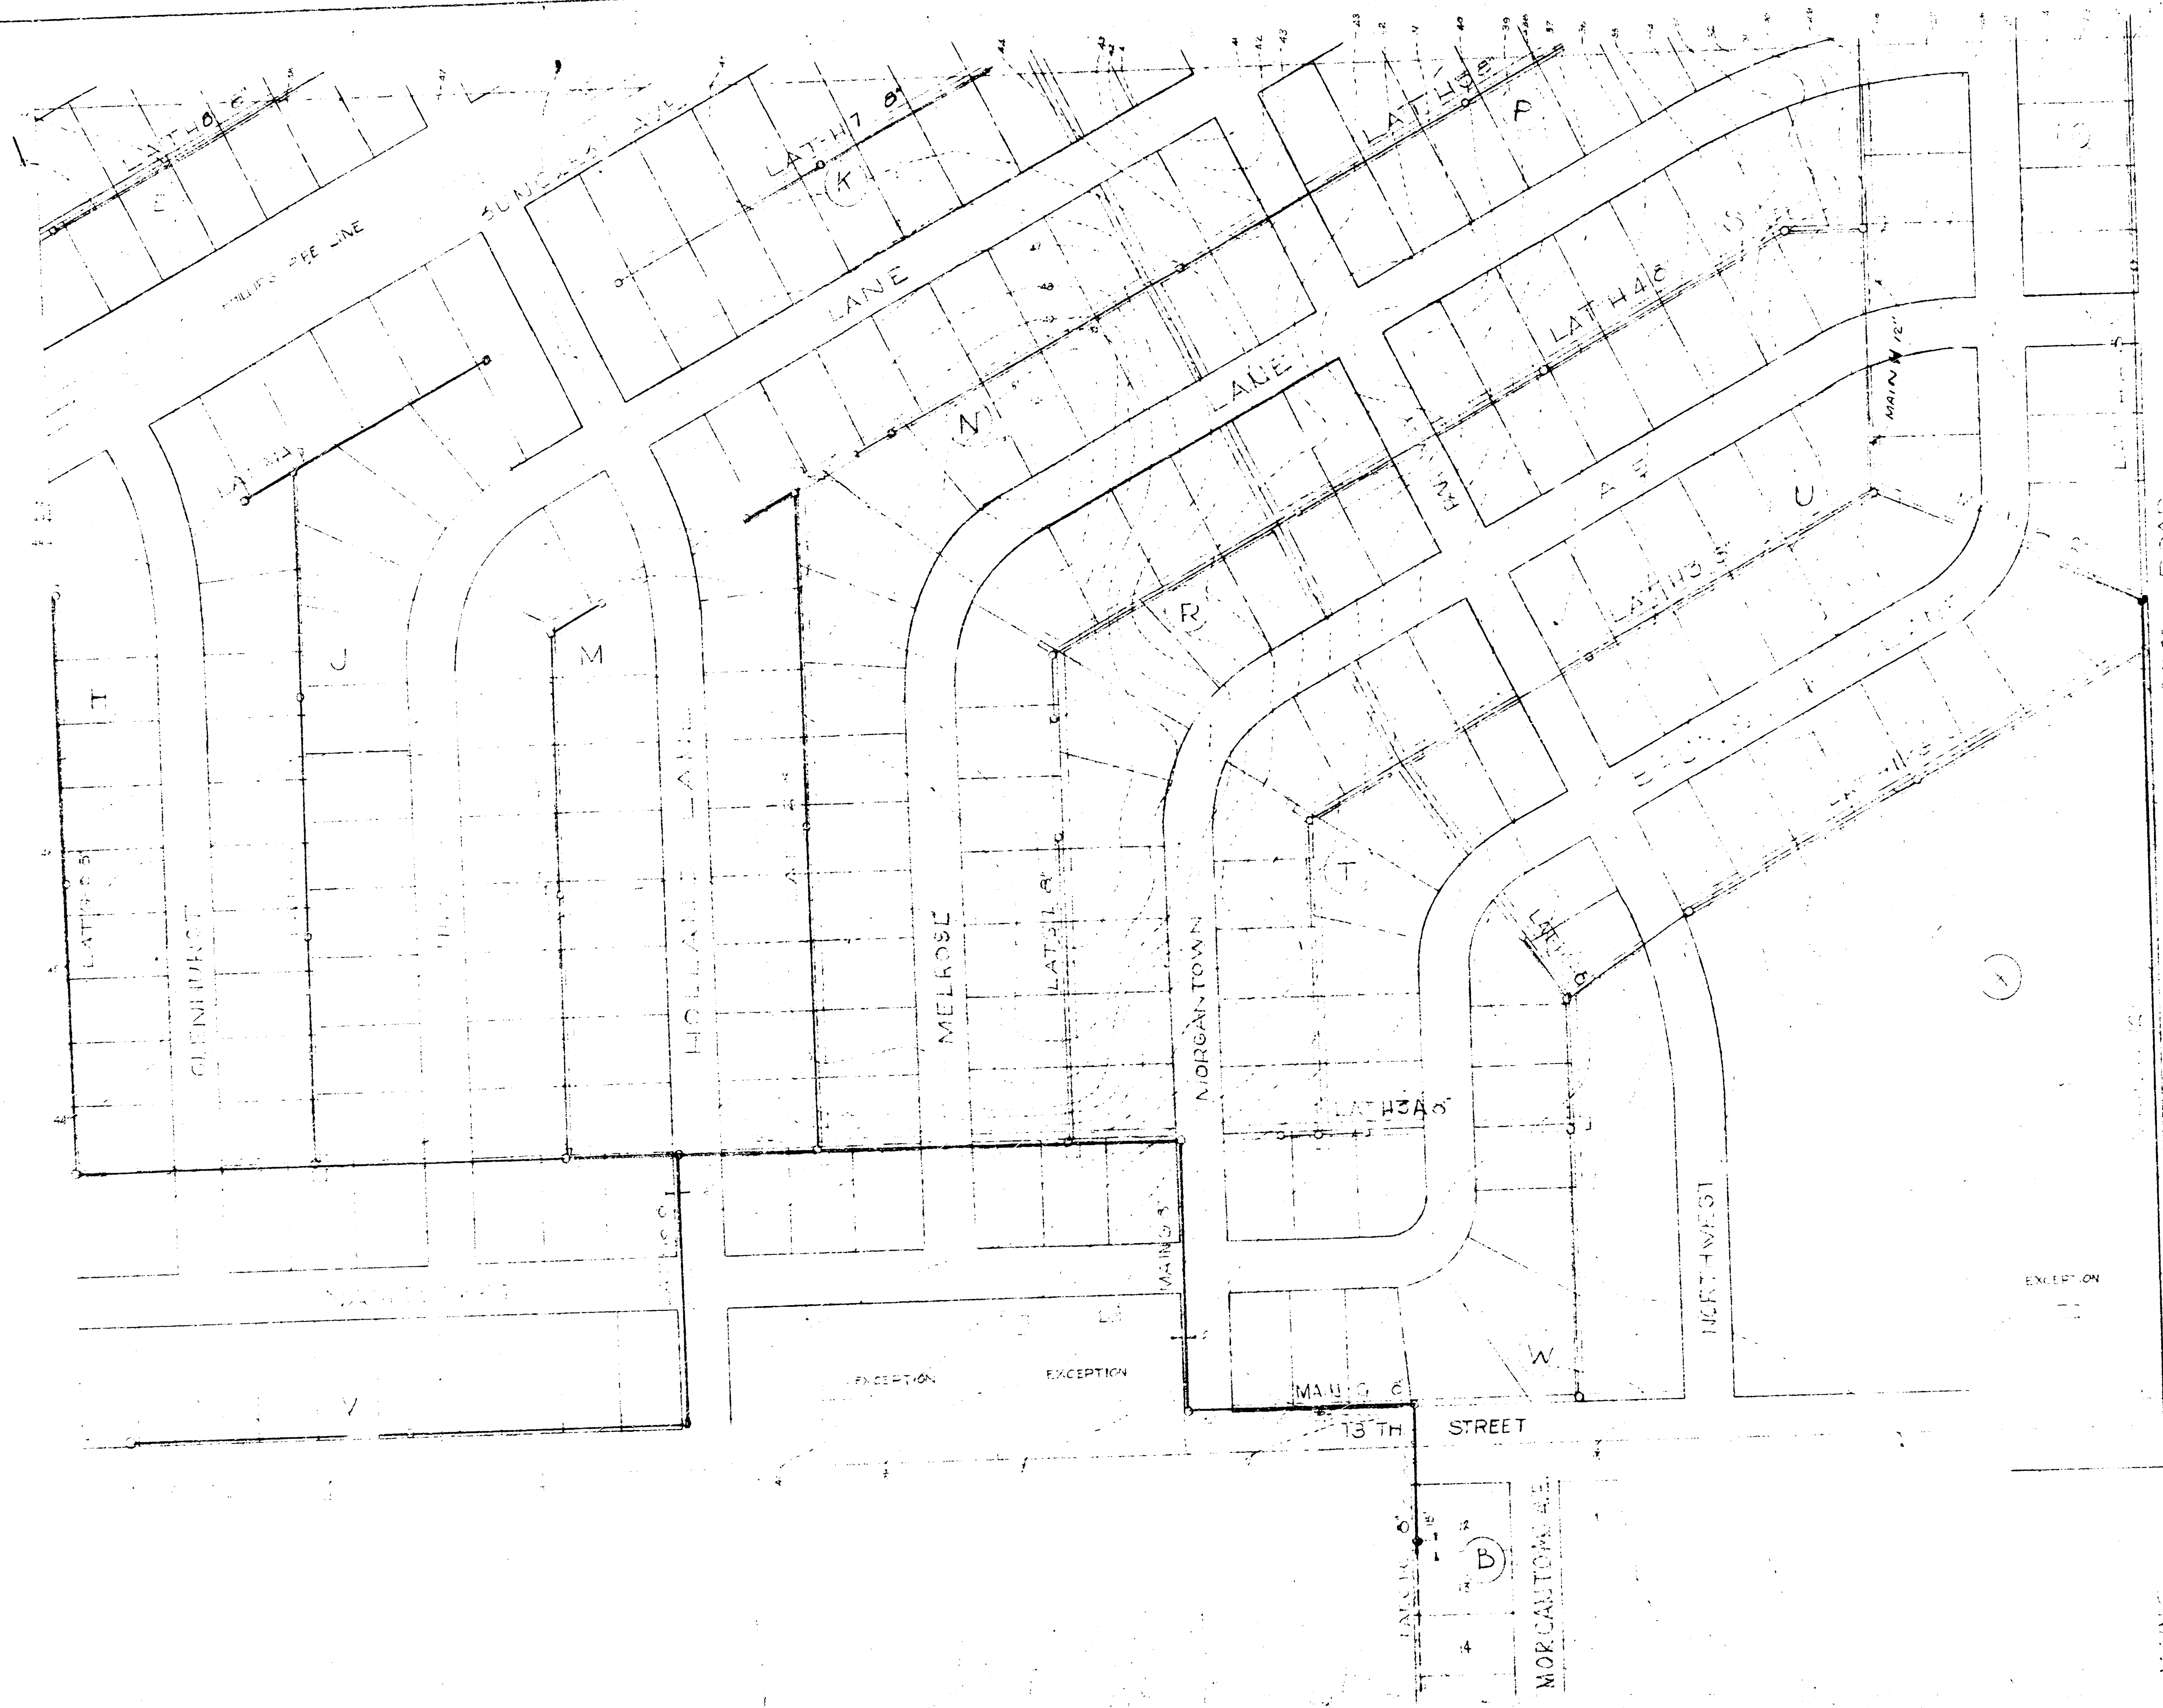


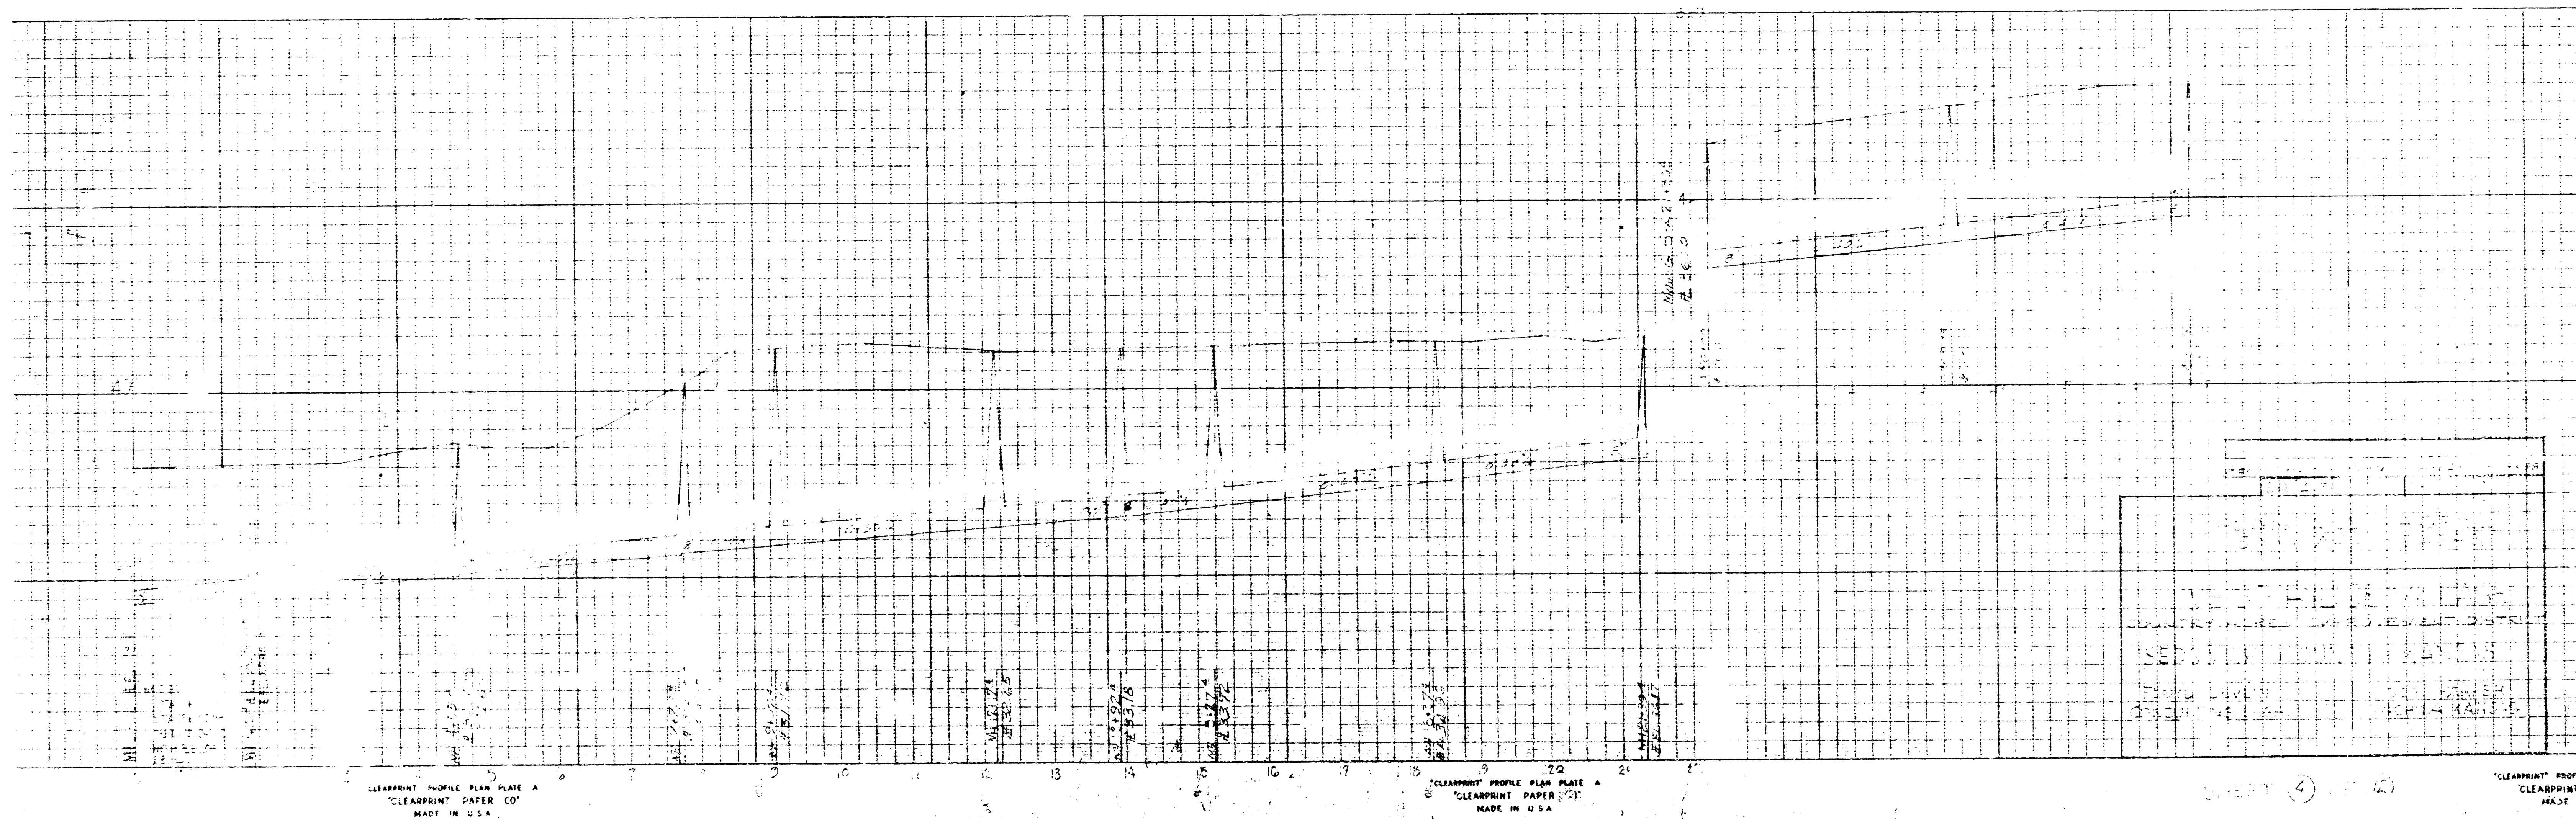


ALL POST VULCAN
SANITARY SEWERS
COUNTRY ACRES
IMPROVEMENT DISTRICT
SEDGWICK COUNTY, KANSAS
FLOYD B. DEVLIN
CONSULTING ENGINEER
1956
854 WEST 13TH ST
WICHITA, KANSAS

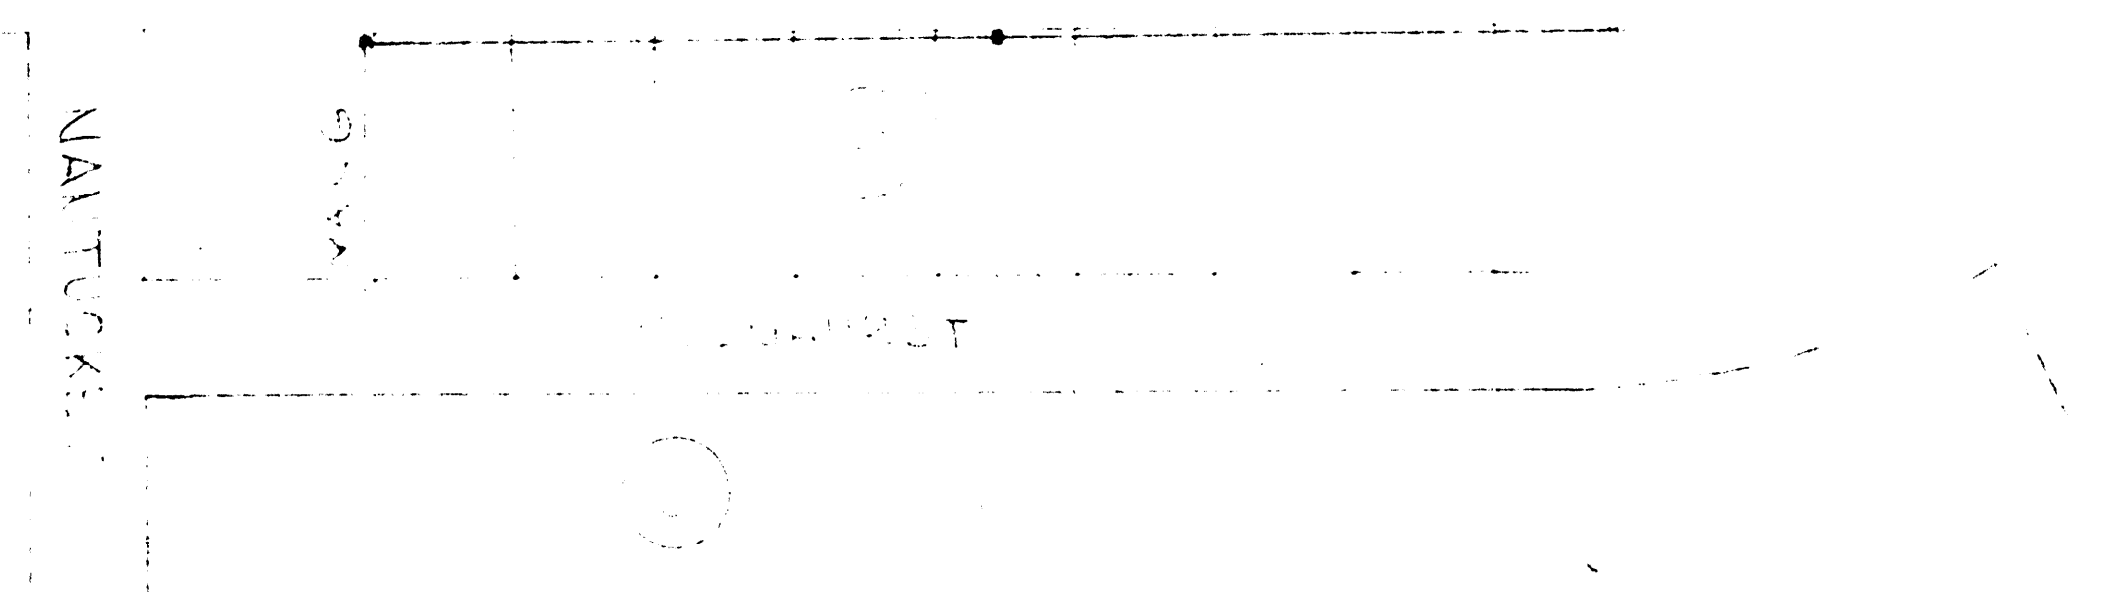


CLEARPRINT PROFILE PLANT PLATE A
"CLEARPRINT PAPER CO."
MADE IN U.S.A.

CLEARPRINT PROFILE PLANT PLATE A
"CLEARPRINT PAPER CO."
MADE IN U.S.A.


"CLEARPRINT" PROF.
"CLEARPRINT"
MADE IN U.S.A.

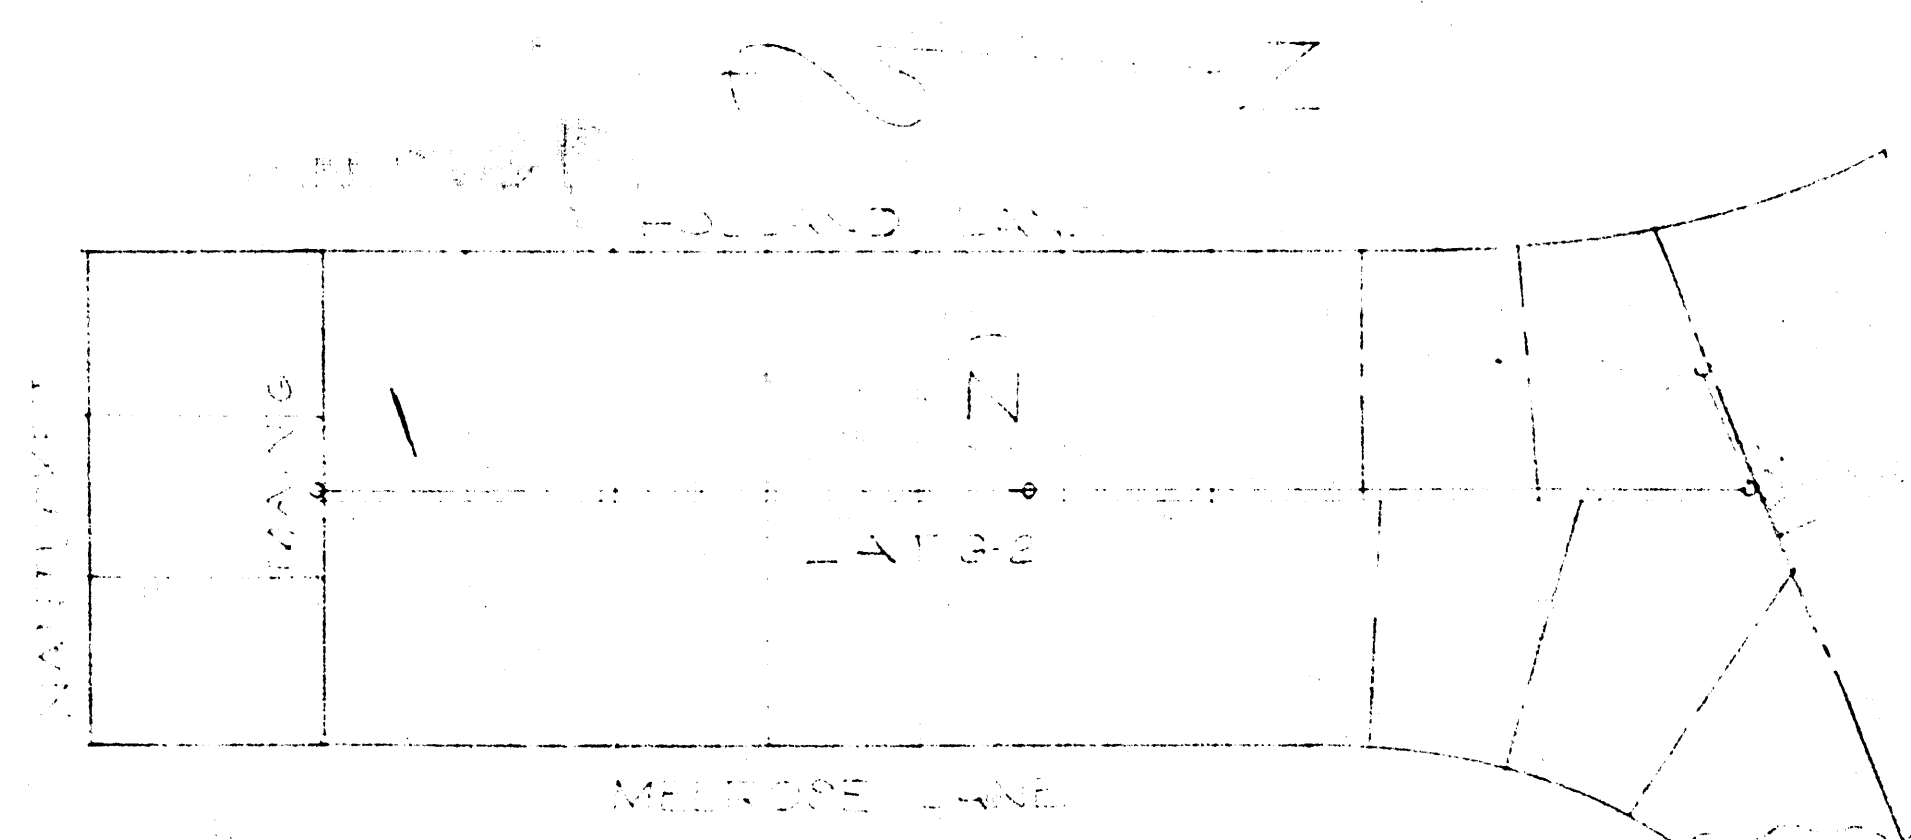


LAT 6-2

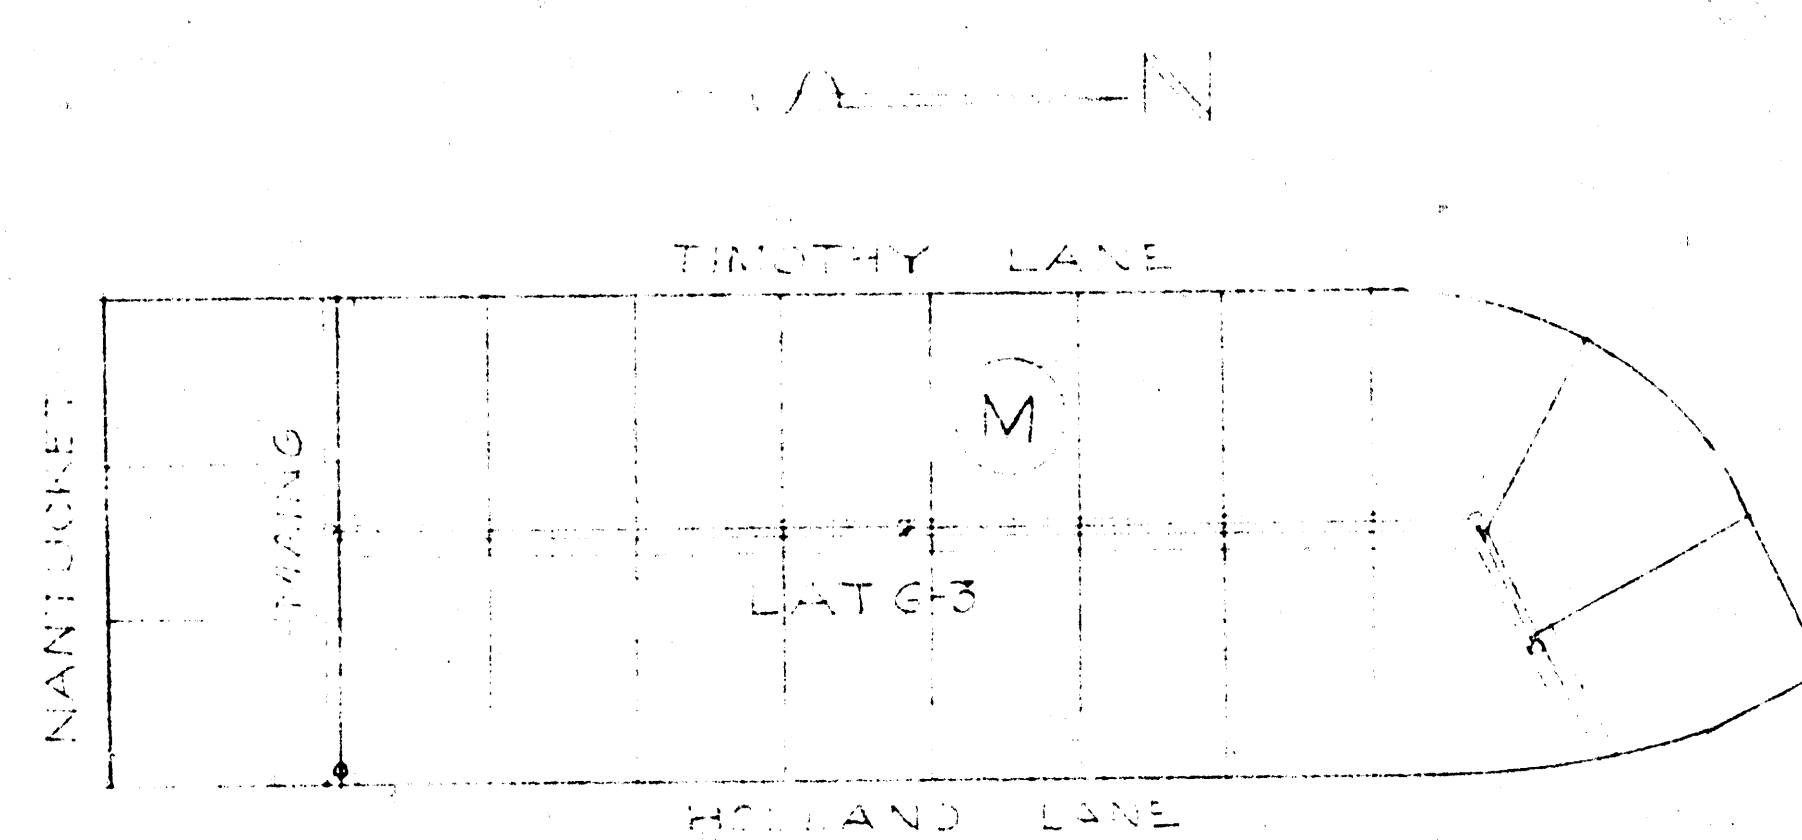

LAT 6-3

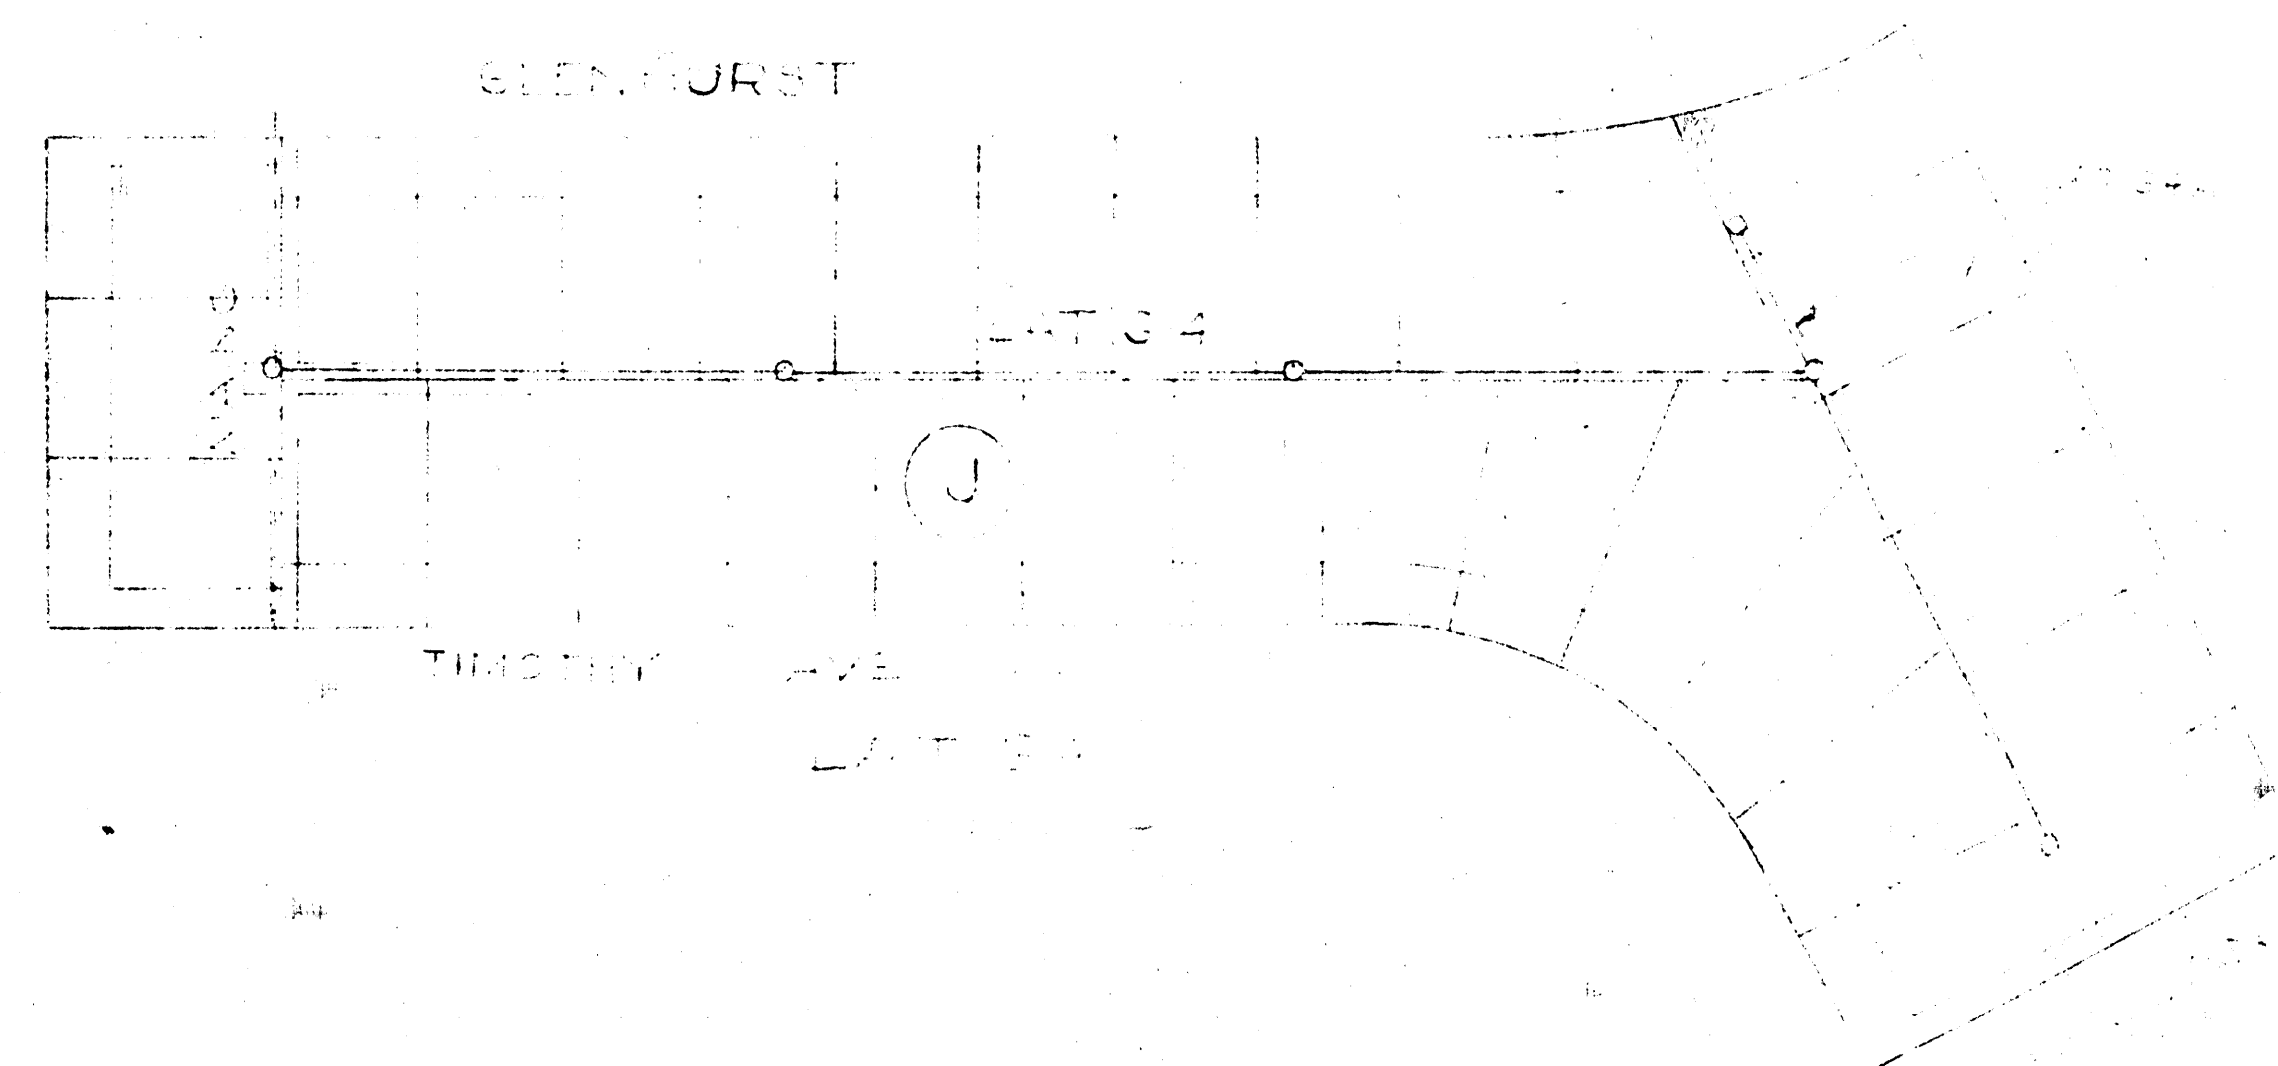

LAT 6-4

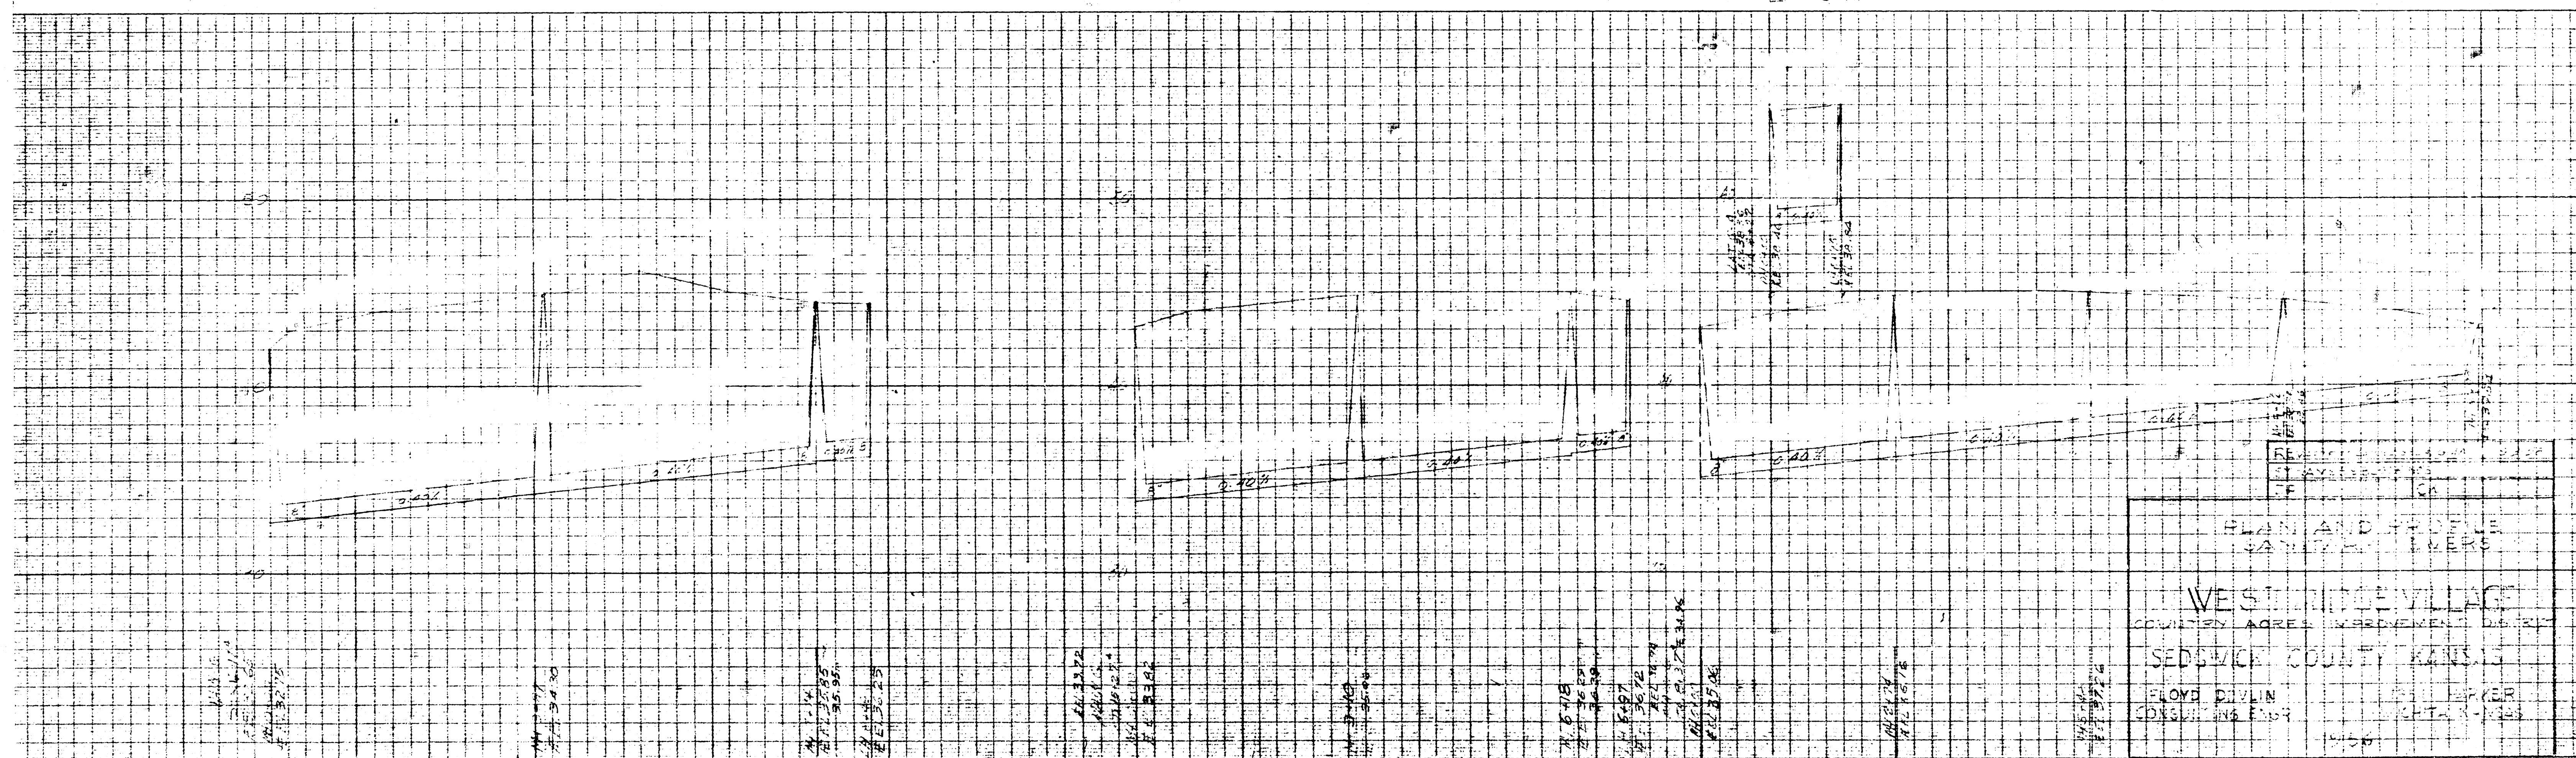


"CLEARPRINT" PROFILE PLANT PLATE A
"CLEARPRINT" PAPER CO.
MADE IN U.S.A.


"CLEARPRINT" PROFILE PLANT PLATE A
"CLEARPRINT" PAPER CO.
MADE IN U.S.A.

SHEET 3 OF 3


"CLEARPRINT" PROFILE PLANT PLATE A
"CLEARPRINT" PAPER CO.
MADE IN U.S.A.

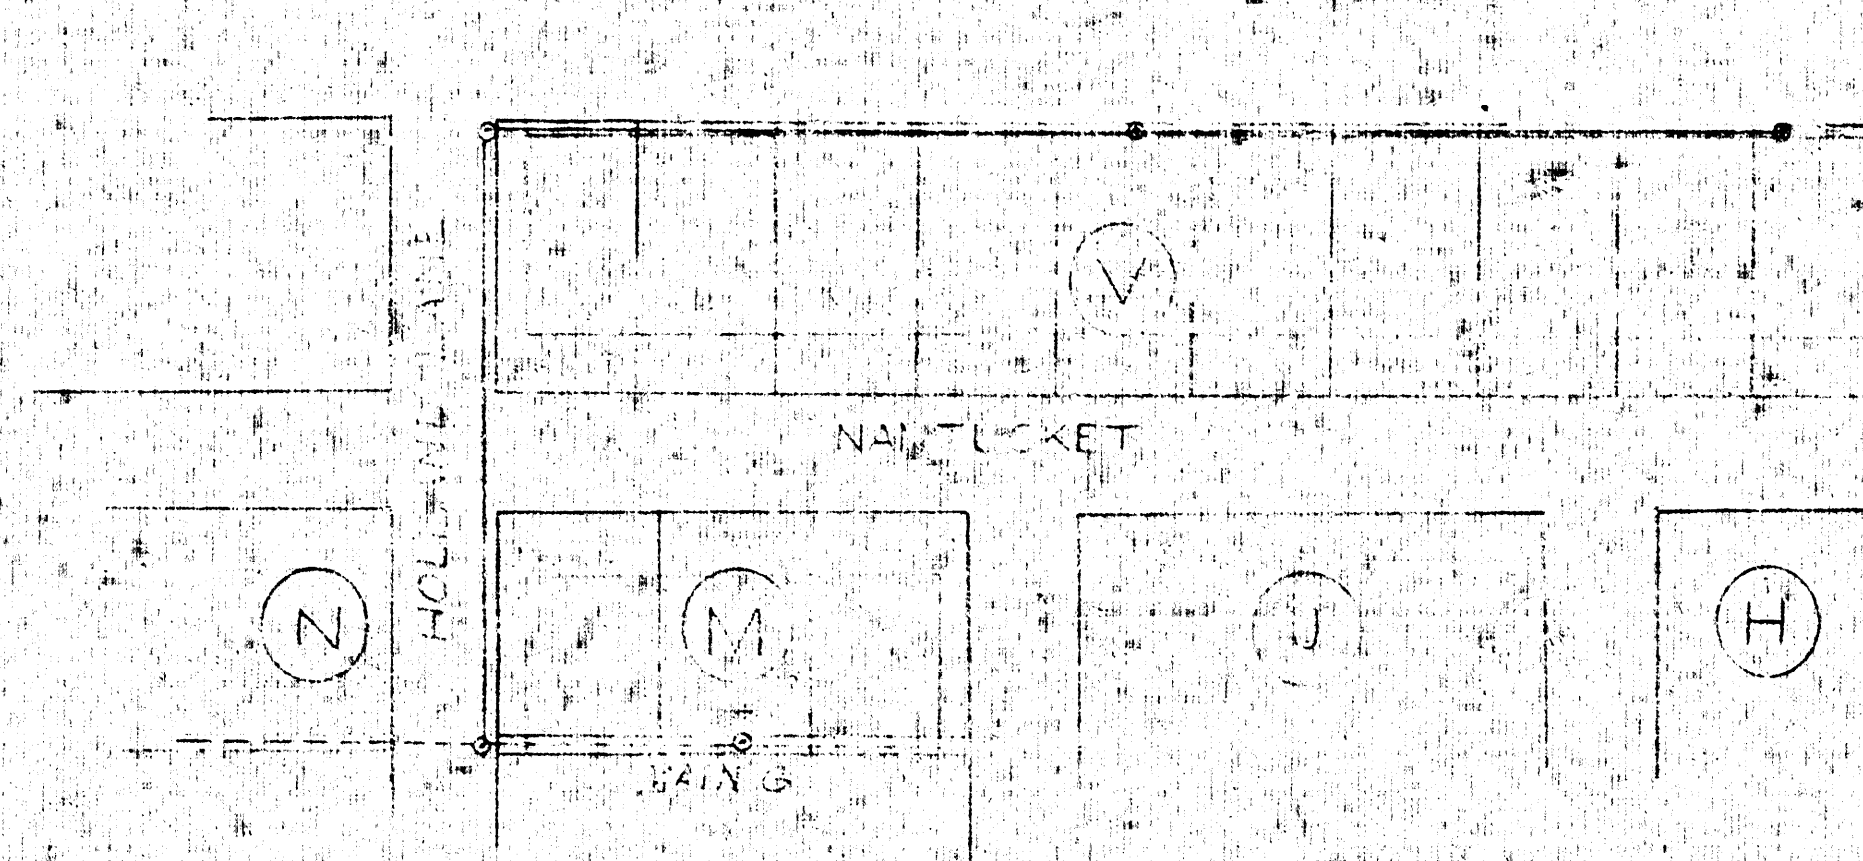


LAT 5-6

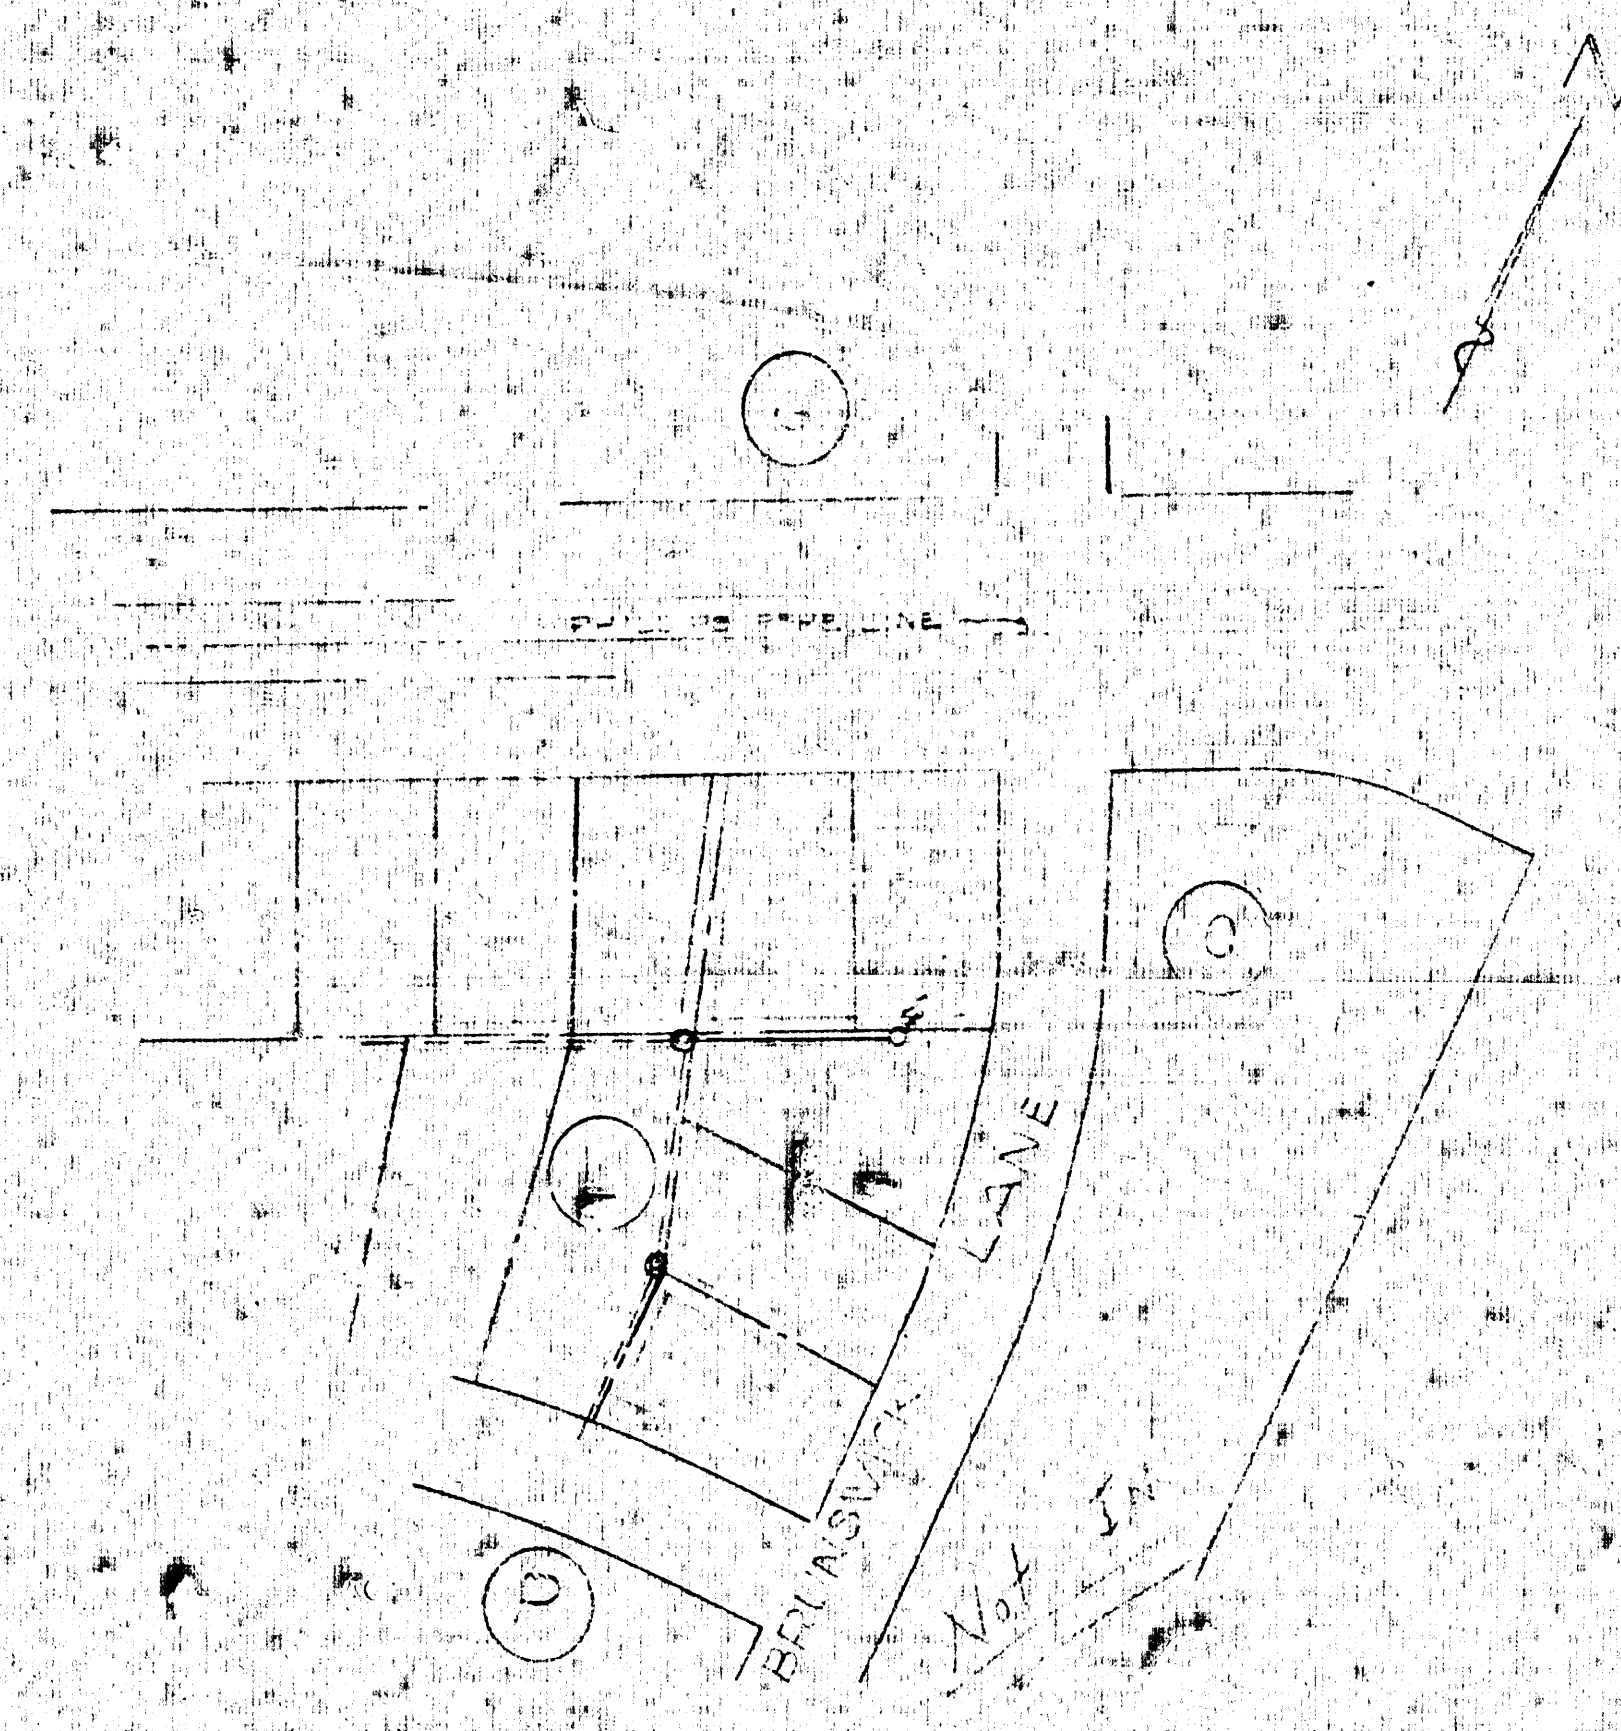

LAT H-6

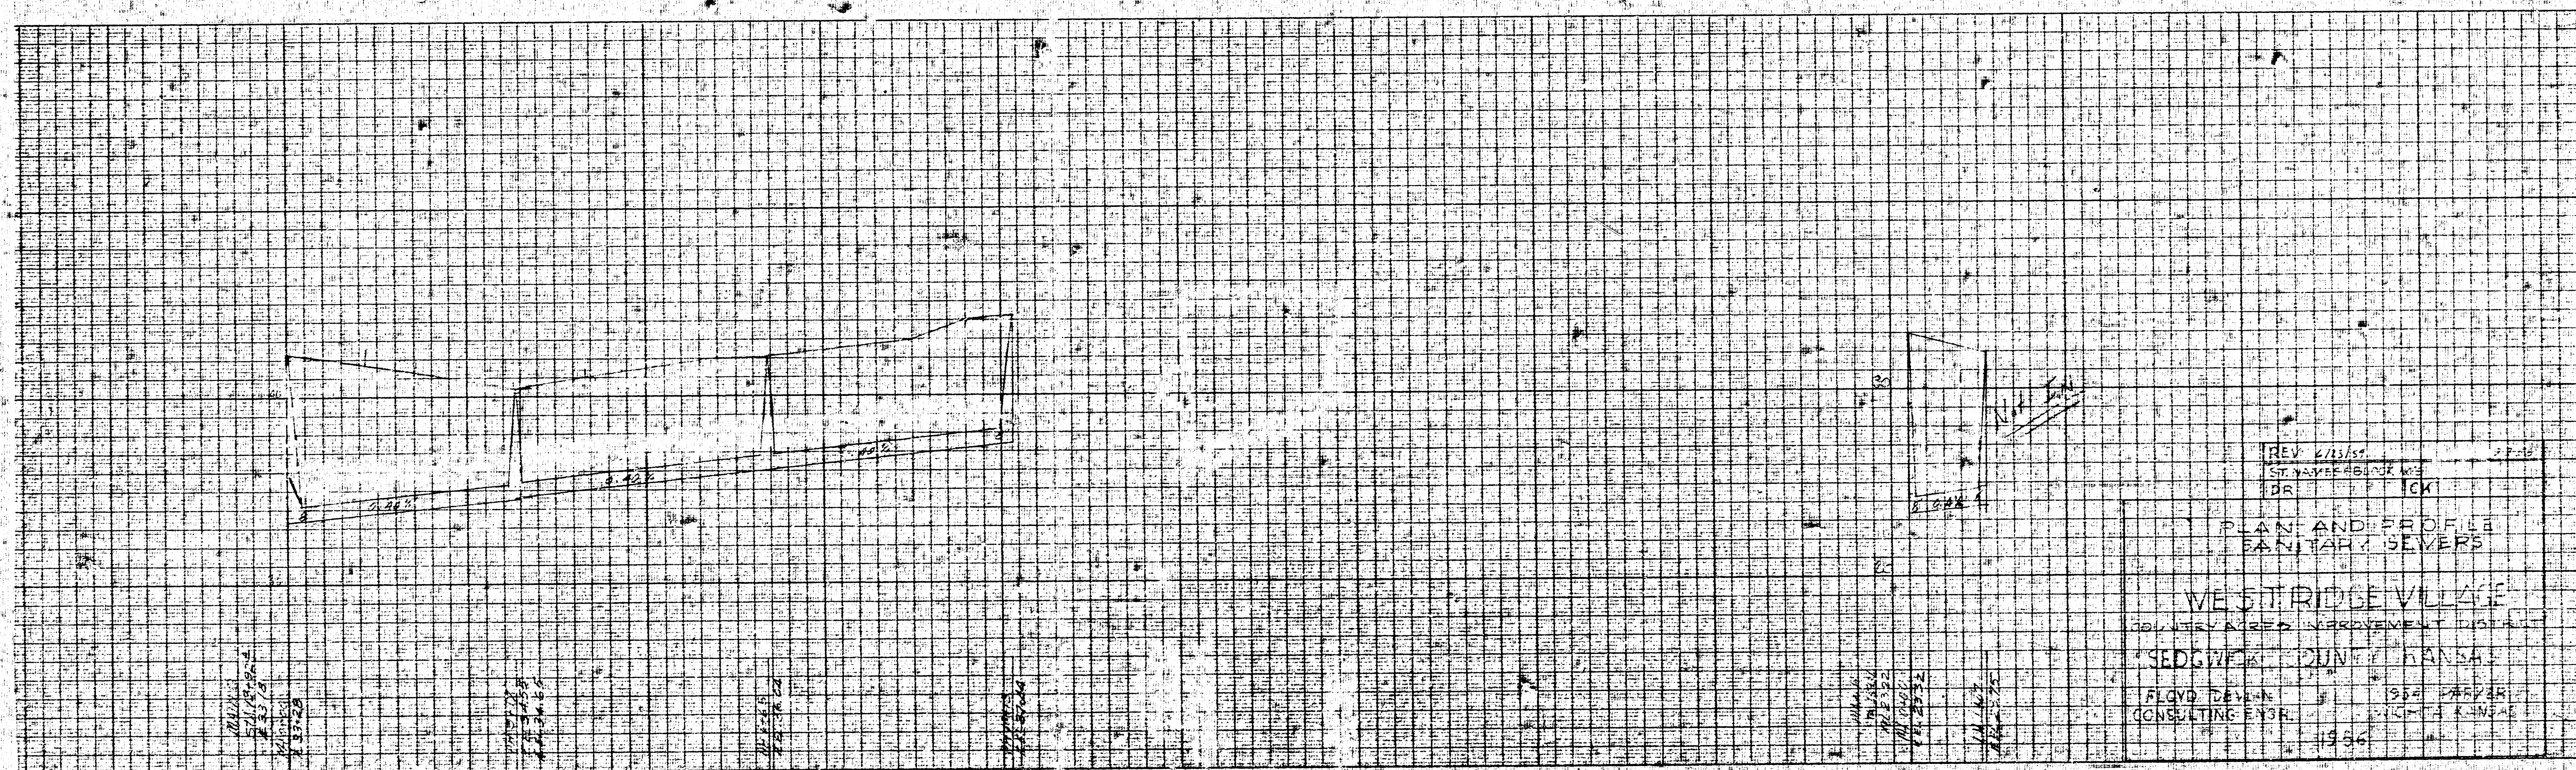


REV 2/11/54
ST. JOSEPH, MO.
DR. J. J. J. J. J.
PLAN AND PROFILE
SANITARY SEWERS
WESTRIDGE VILLAGE
COLLEGE PARK IMPROVEMENT DISTRICT
SEDGWICK COUNTY, KANSAS
FLOYD DEVEN
CONSULTING ENGR.
1954
1956

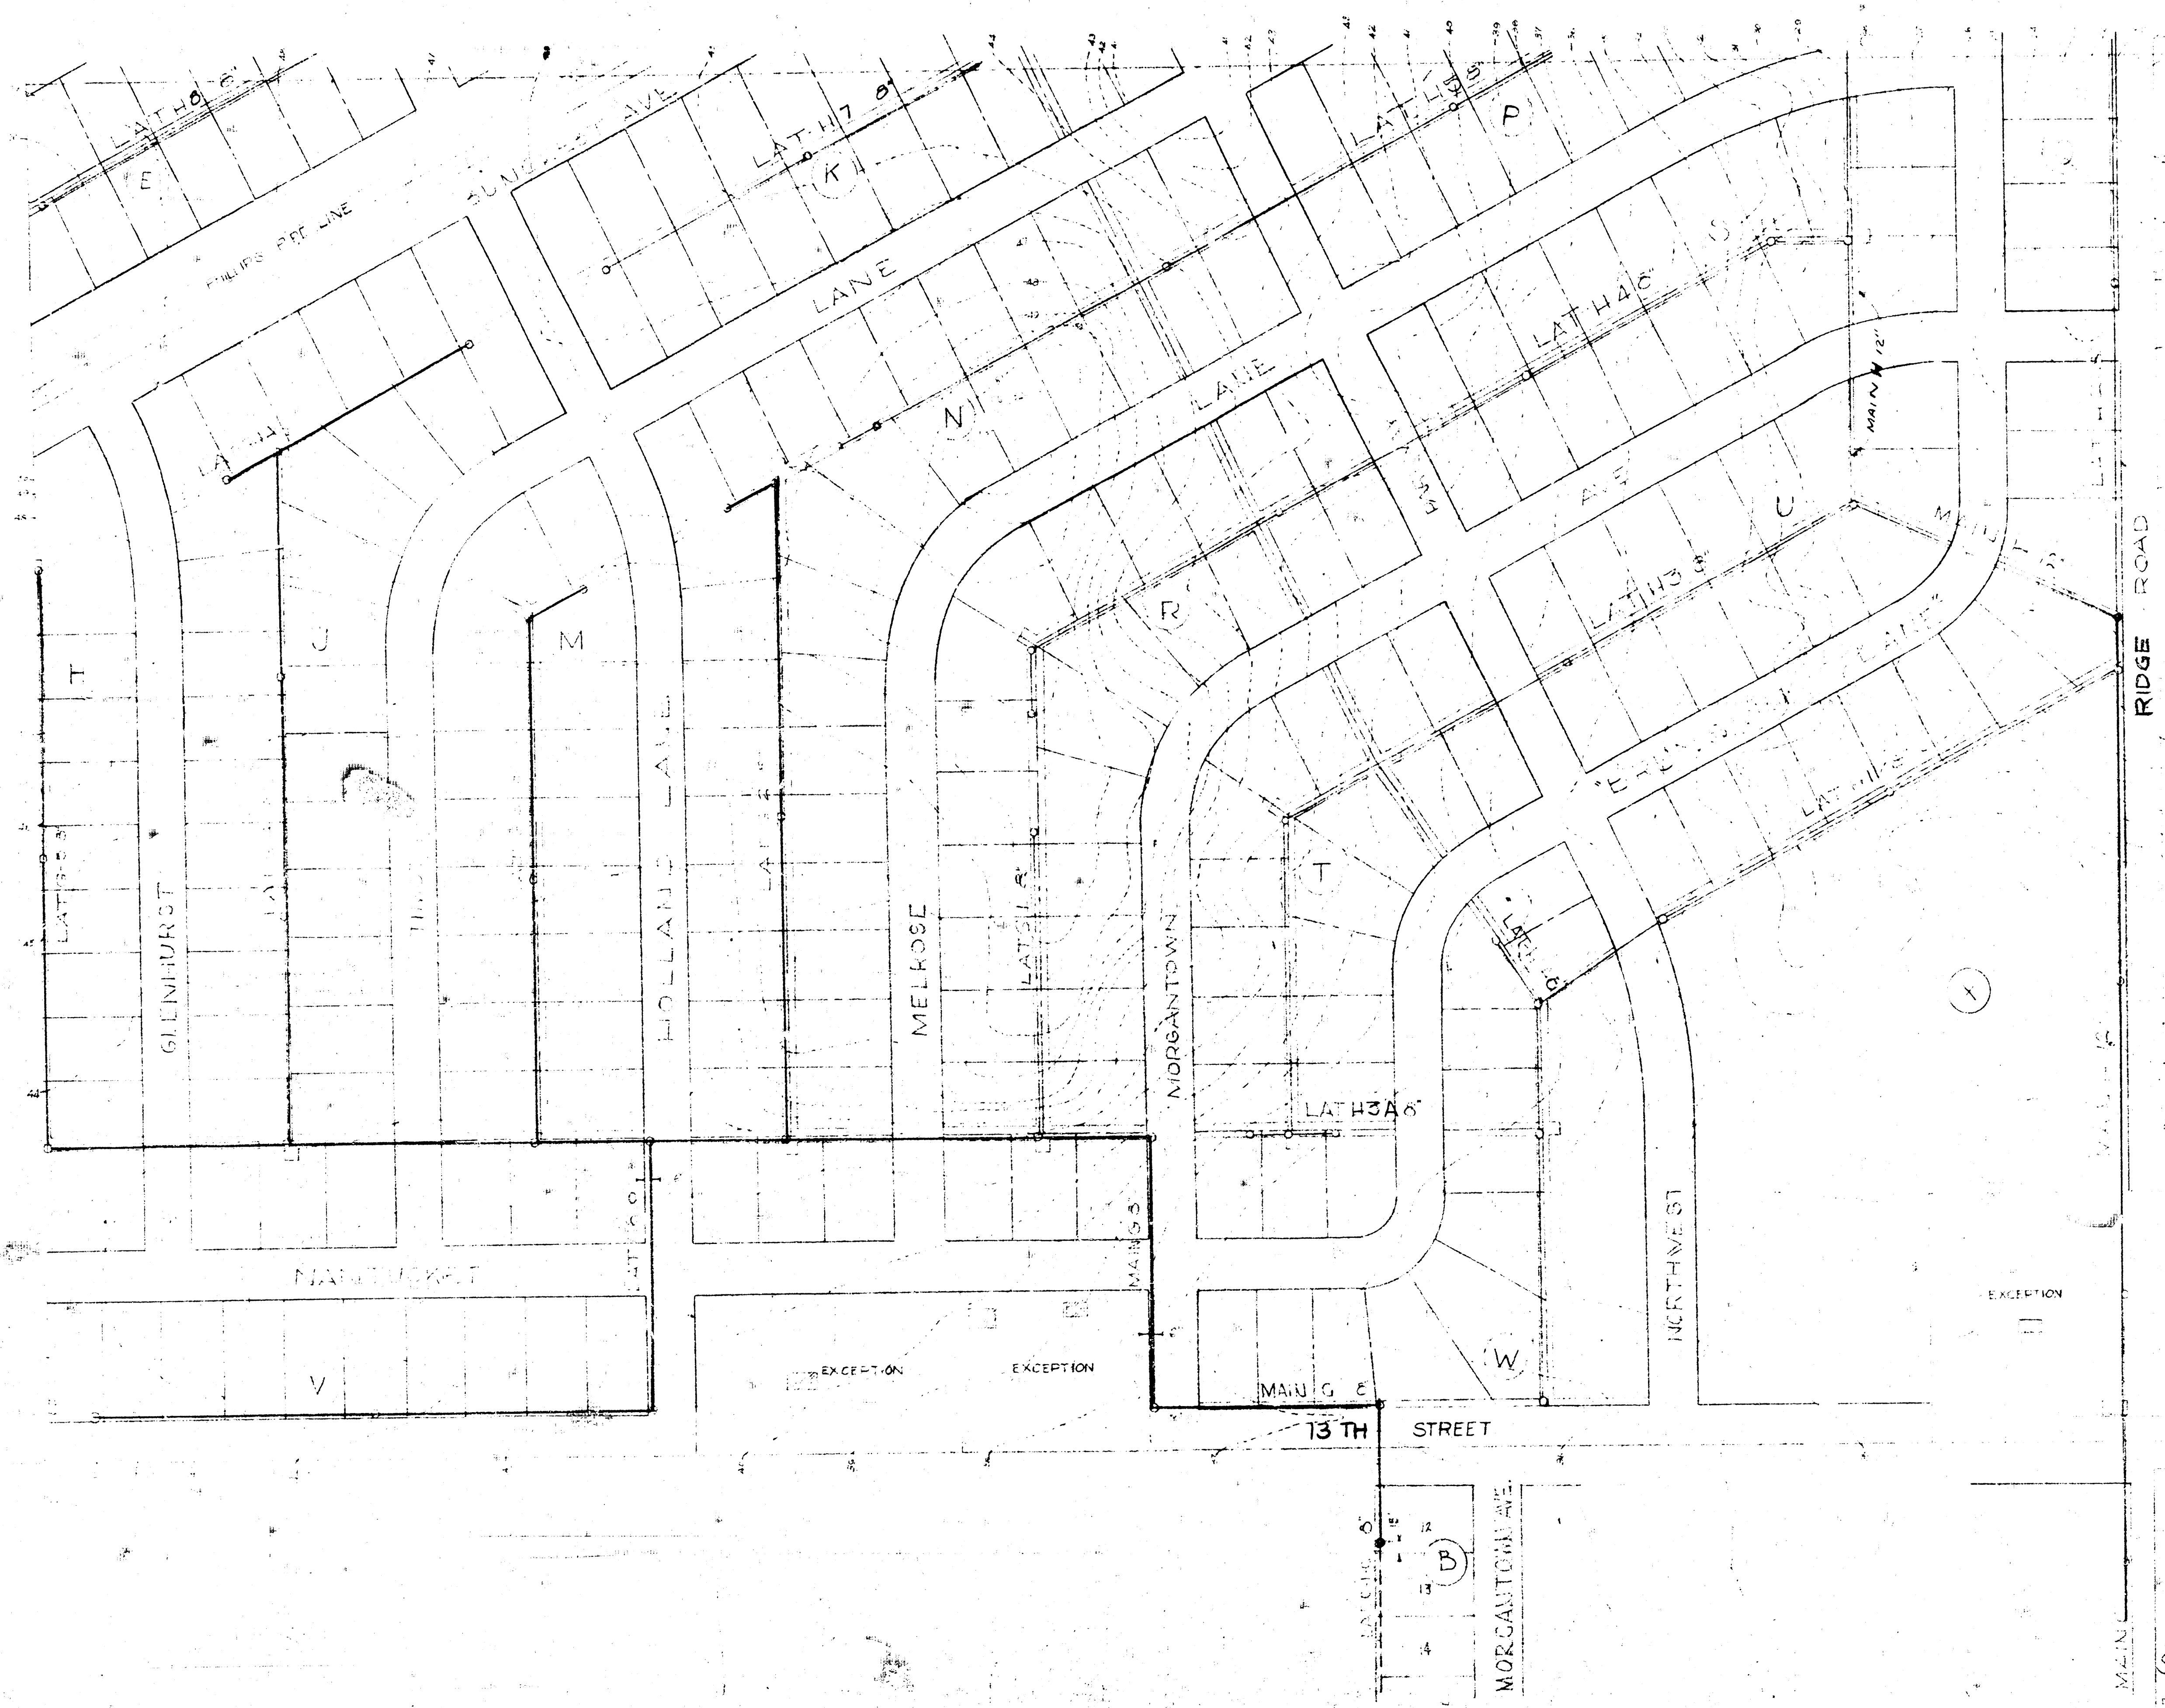


(WESTRIDGE ALLEGE)
SANITARY SEWERS
COUNTRY ACRES
IMPROVEMENT DISTRICT
SEDGWICK COUNTY KANSAS
FLOYD B. DEVLIN 954 WEST 13TH ST
CONSULTING ENGINEER WICHITA KANSAS
1956


Sheet 1 of 2

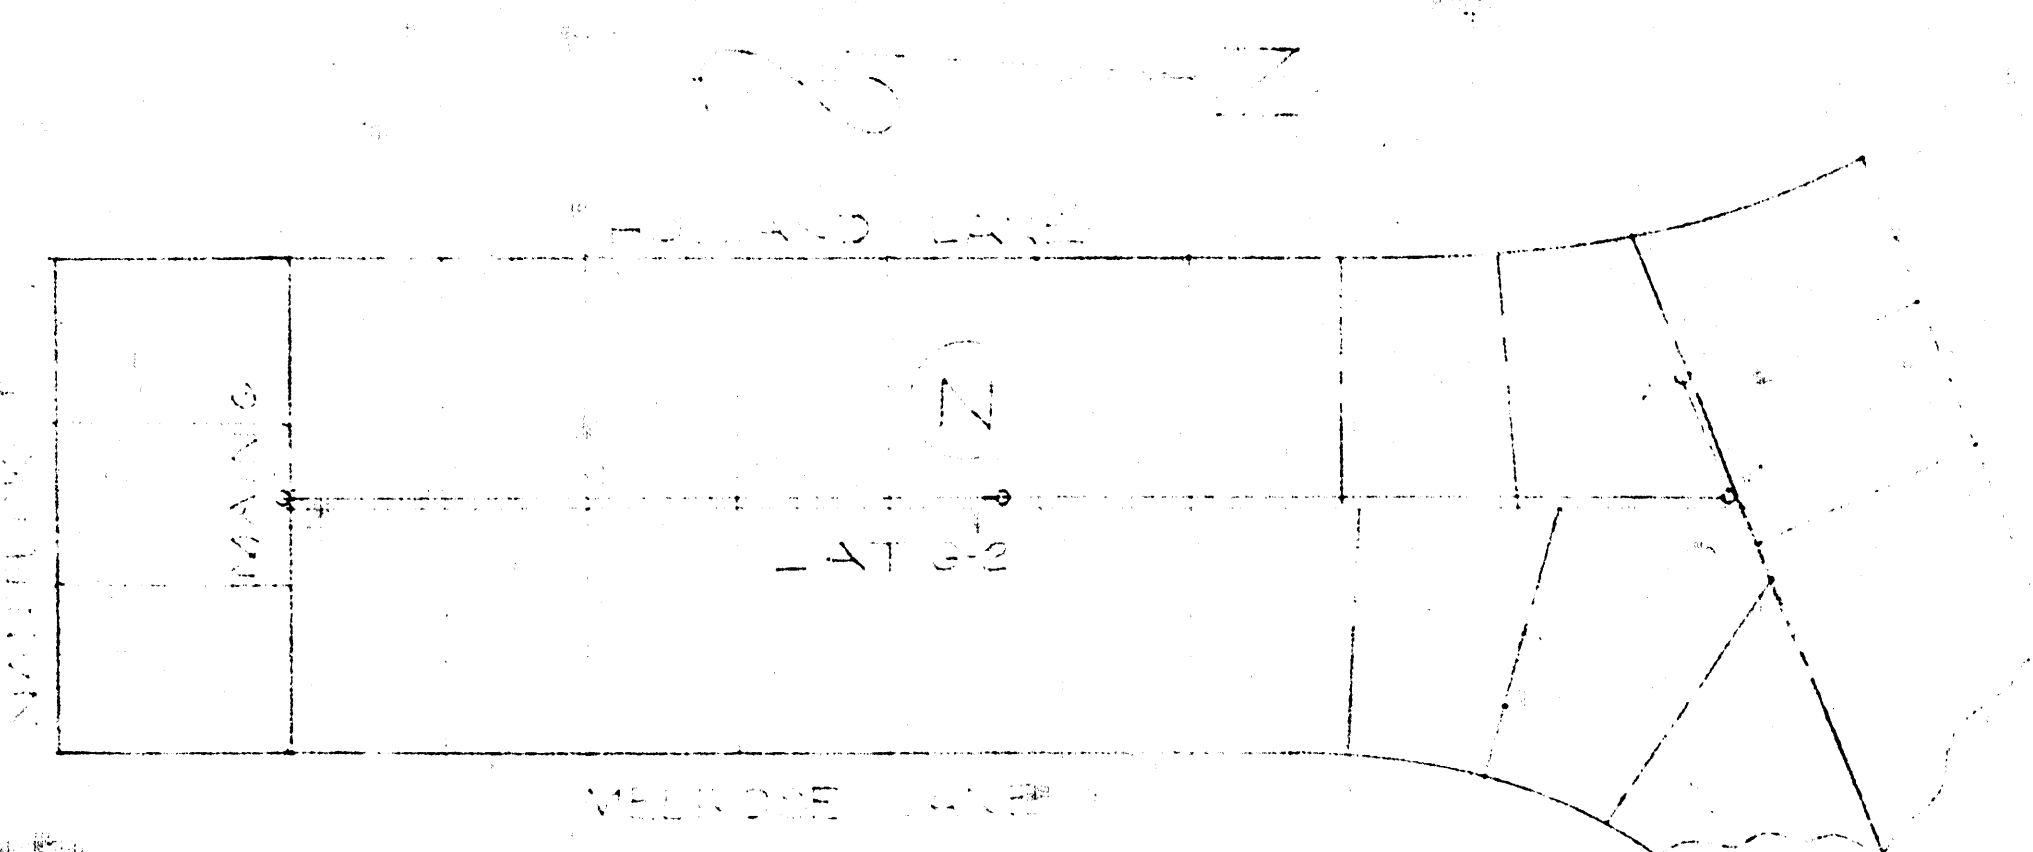


LAT G-2

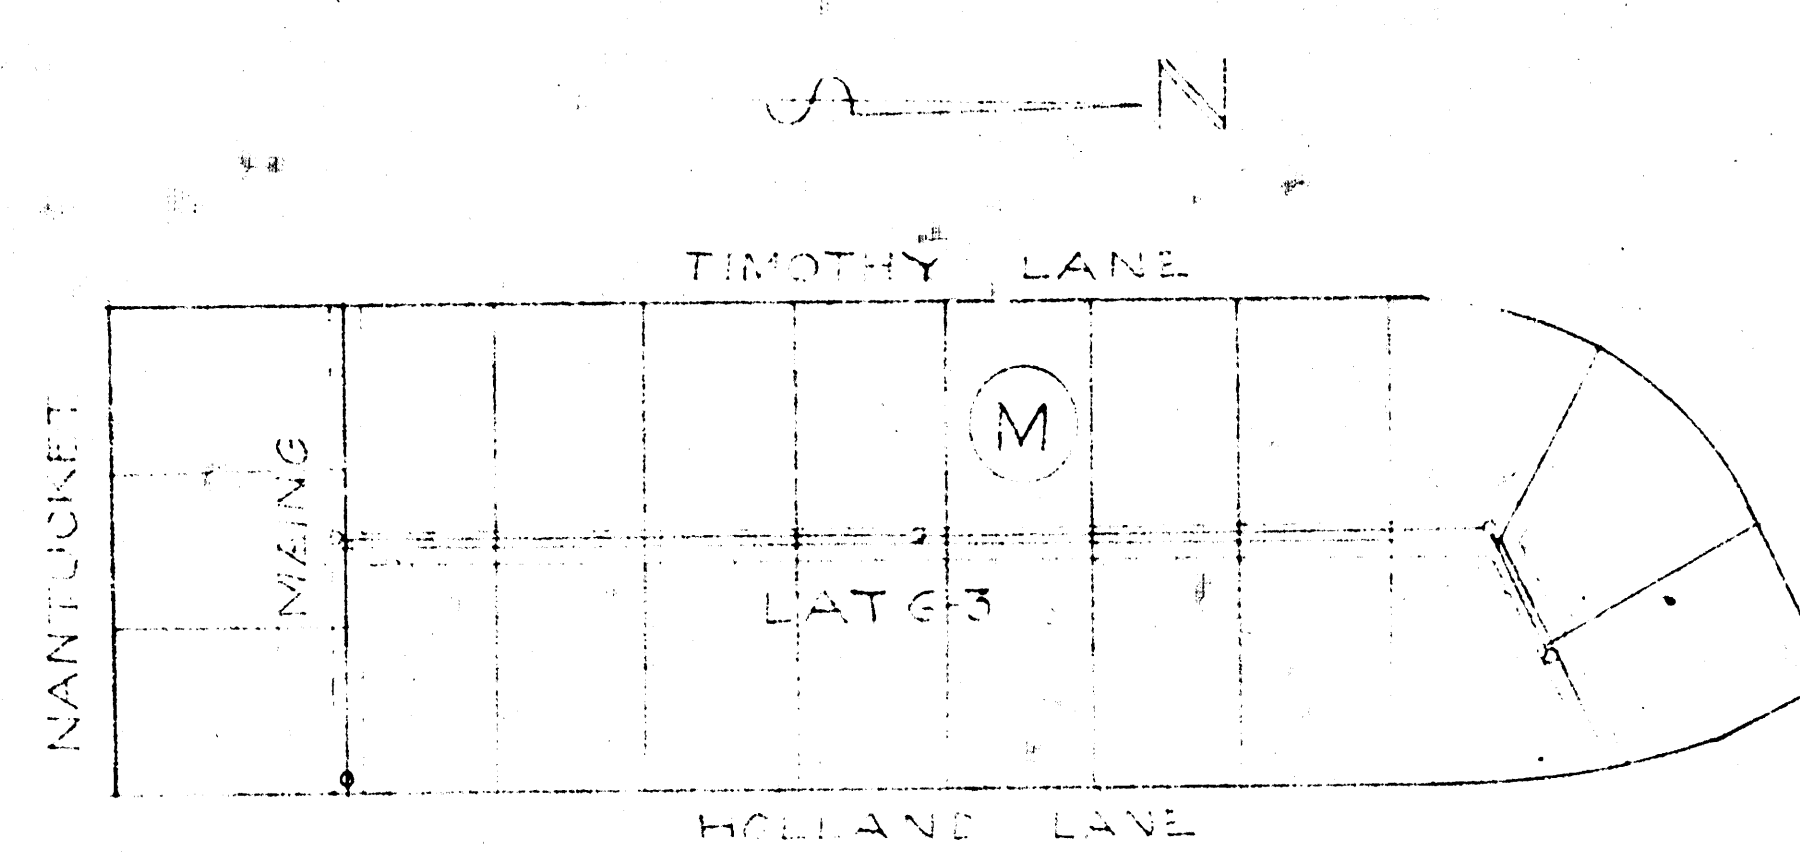

LAT G-3

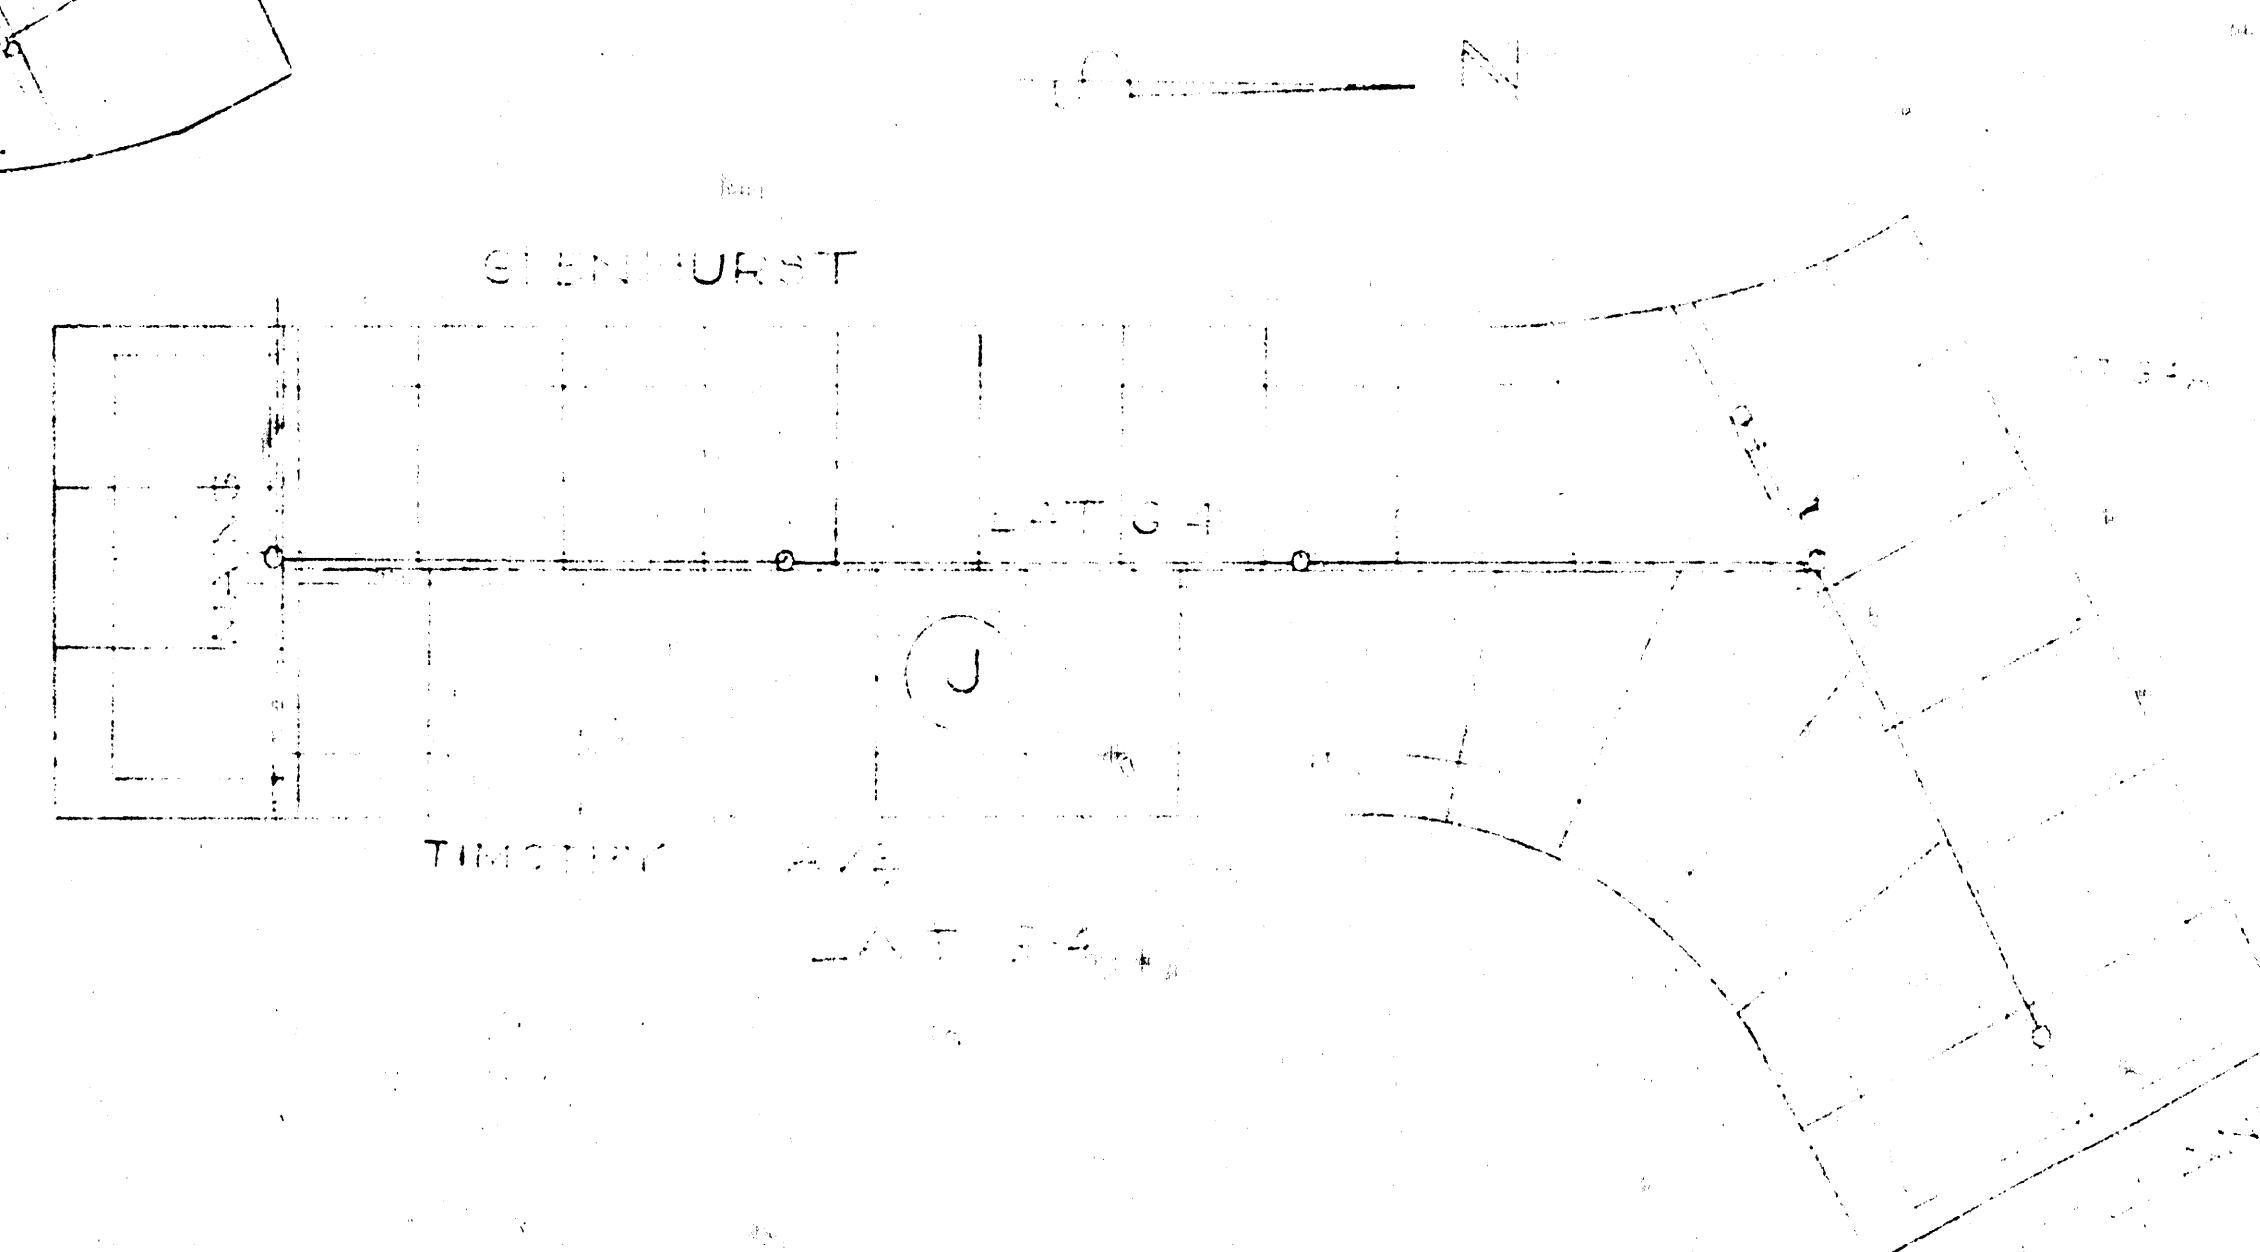

LAT G-4

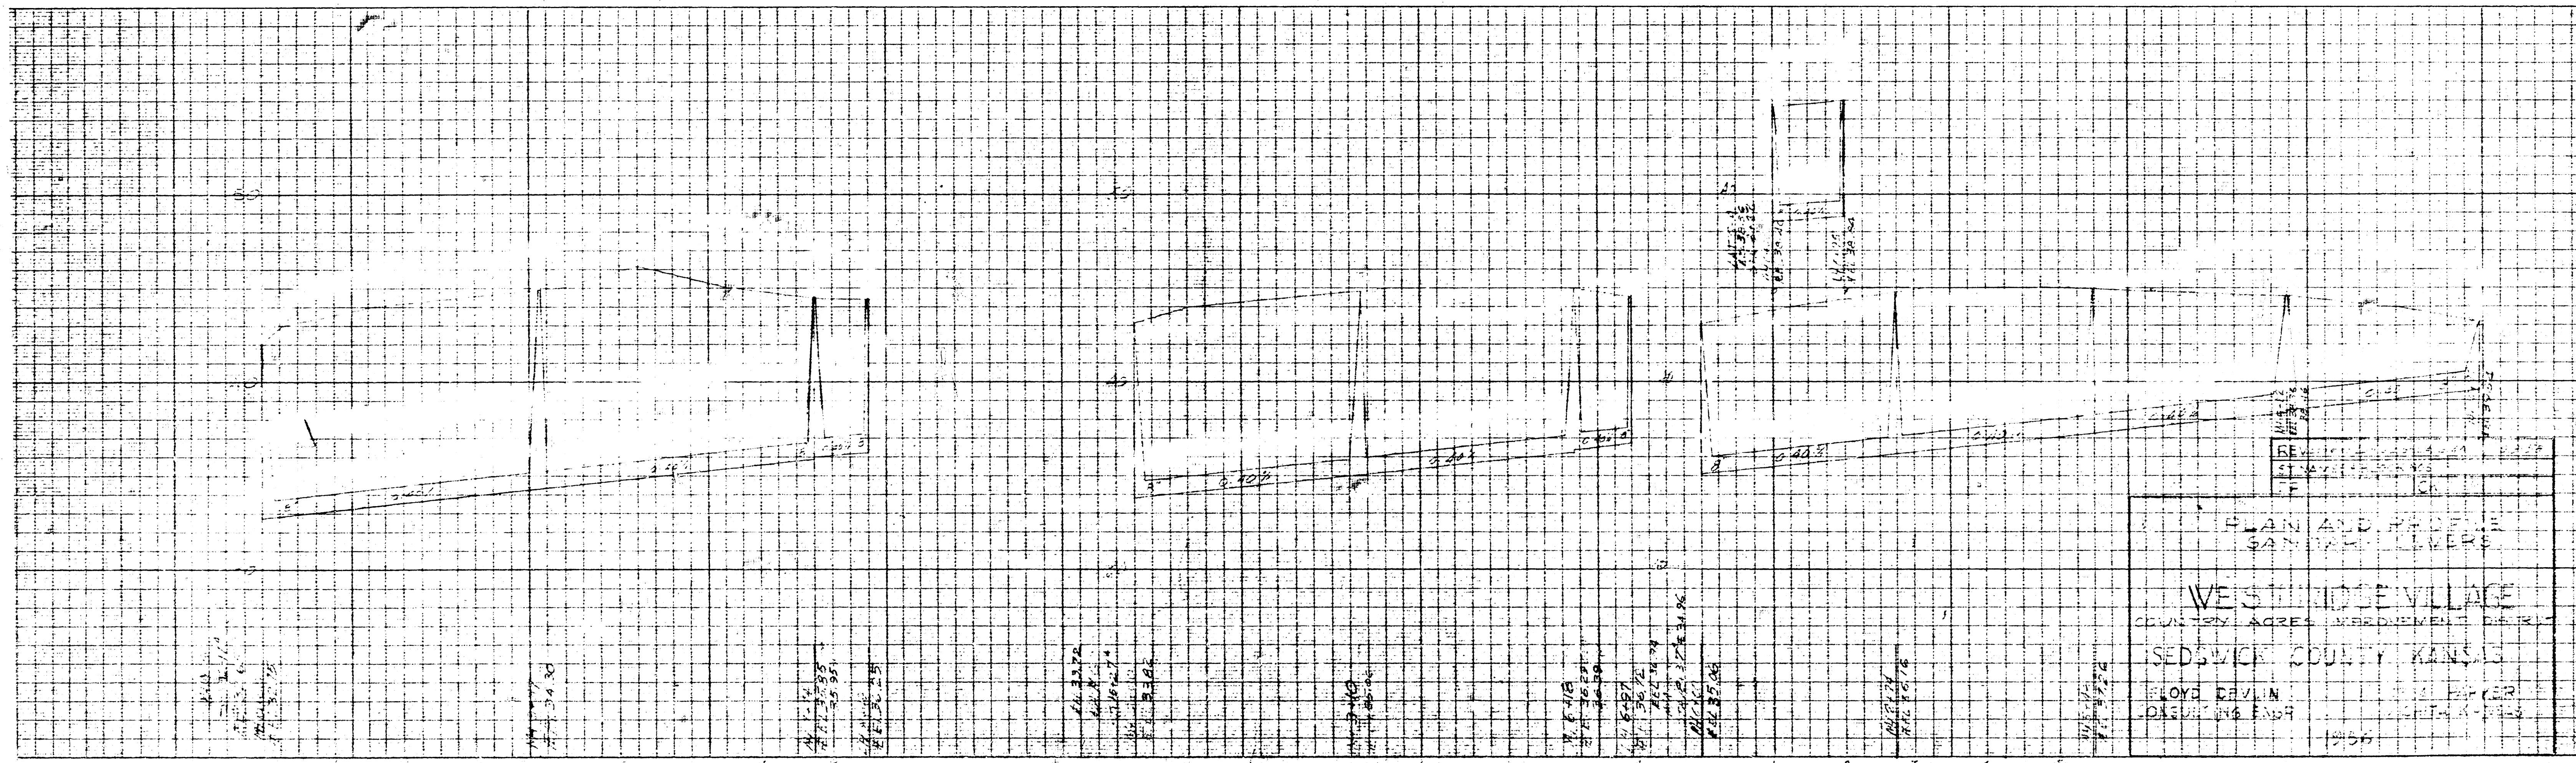


"CLEARPRINT" PROFILE PLAN PLATE A
"CLEARPRINT" PAPER CO.
MADE IN U.S.A.

"CLEARPRINT" PROFILE PLAN PLATE A
"CLEARPRINT" PAPER CO.
MADE IN U.S.A.


SHEET 3 OF 3

"CLEARPRINT" PROFILE PLAN PLATE A
"CLEARPRINT" PAPER CO.
MADE IN U.S.A.


PLAN AND PROFILE
SANITARY LINES
WEST HIDE VILLAGE
COUNTY AGRI. MEASUREMENT DEPT.
SEDSWICK COUNTY KANSAS
ELOYE REVIN
DISTRICT ENGINEER
1950

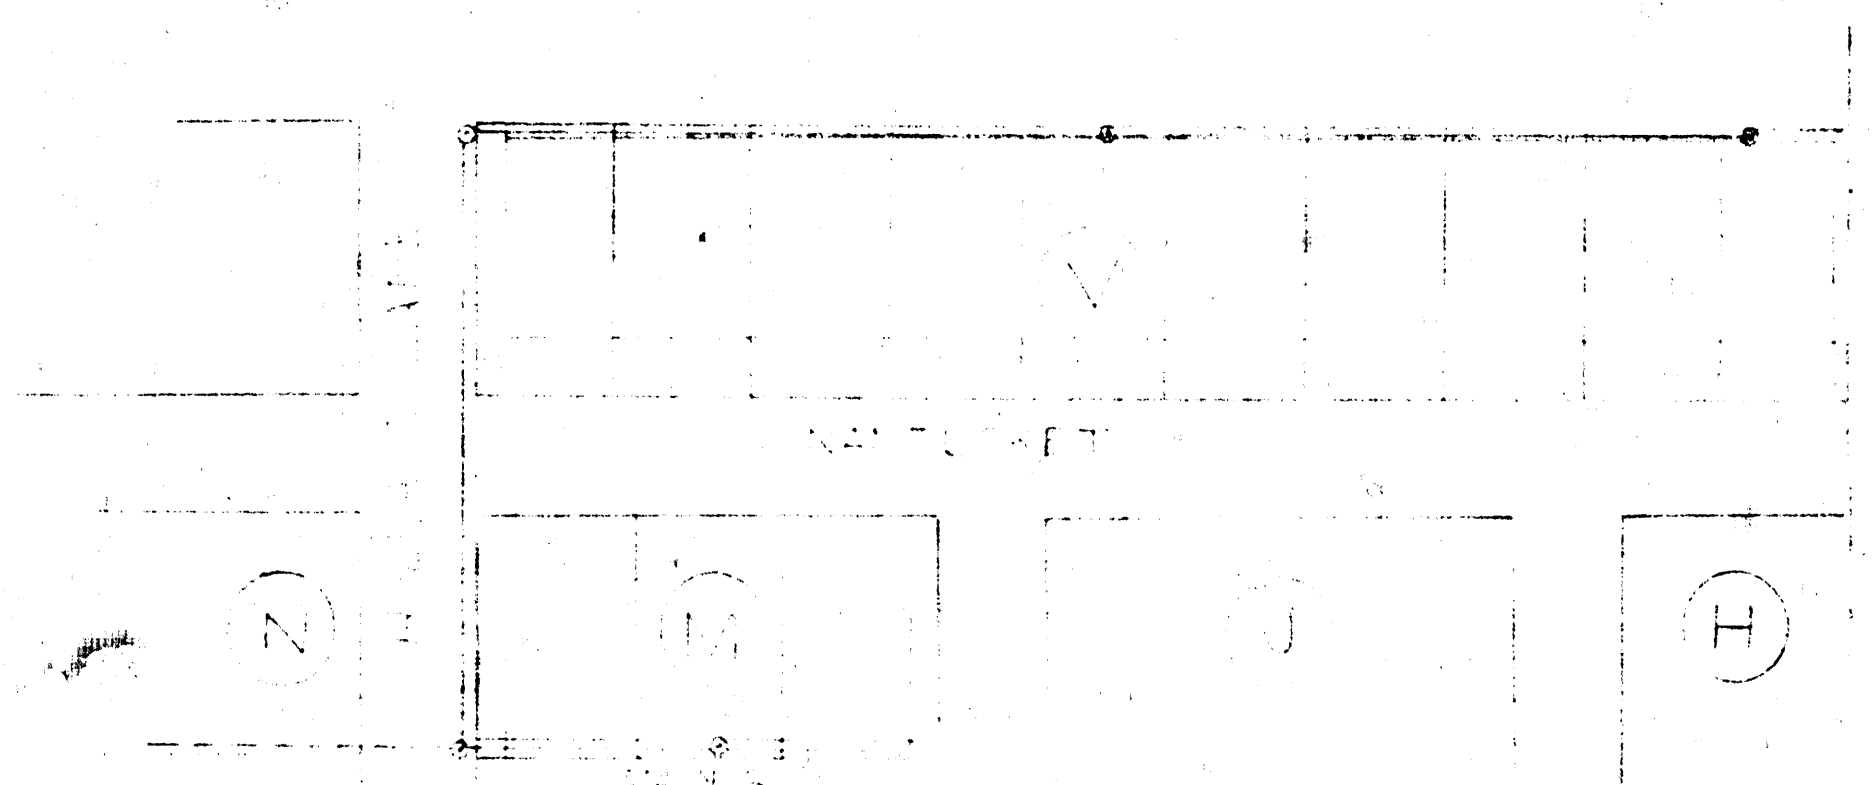

LAT 5-6

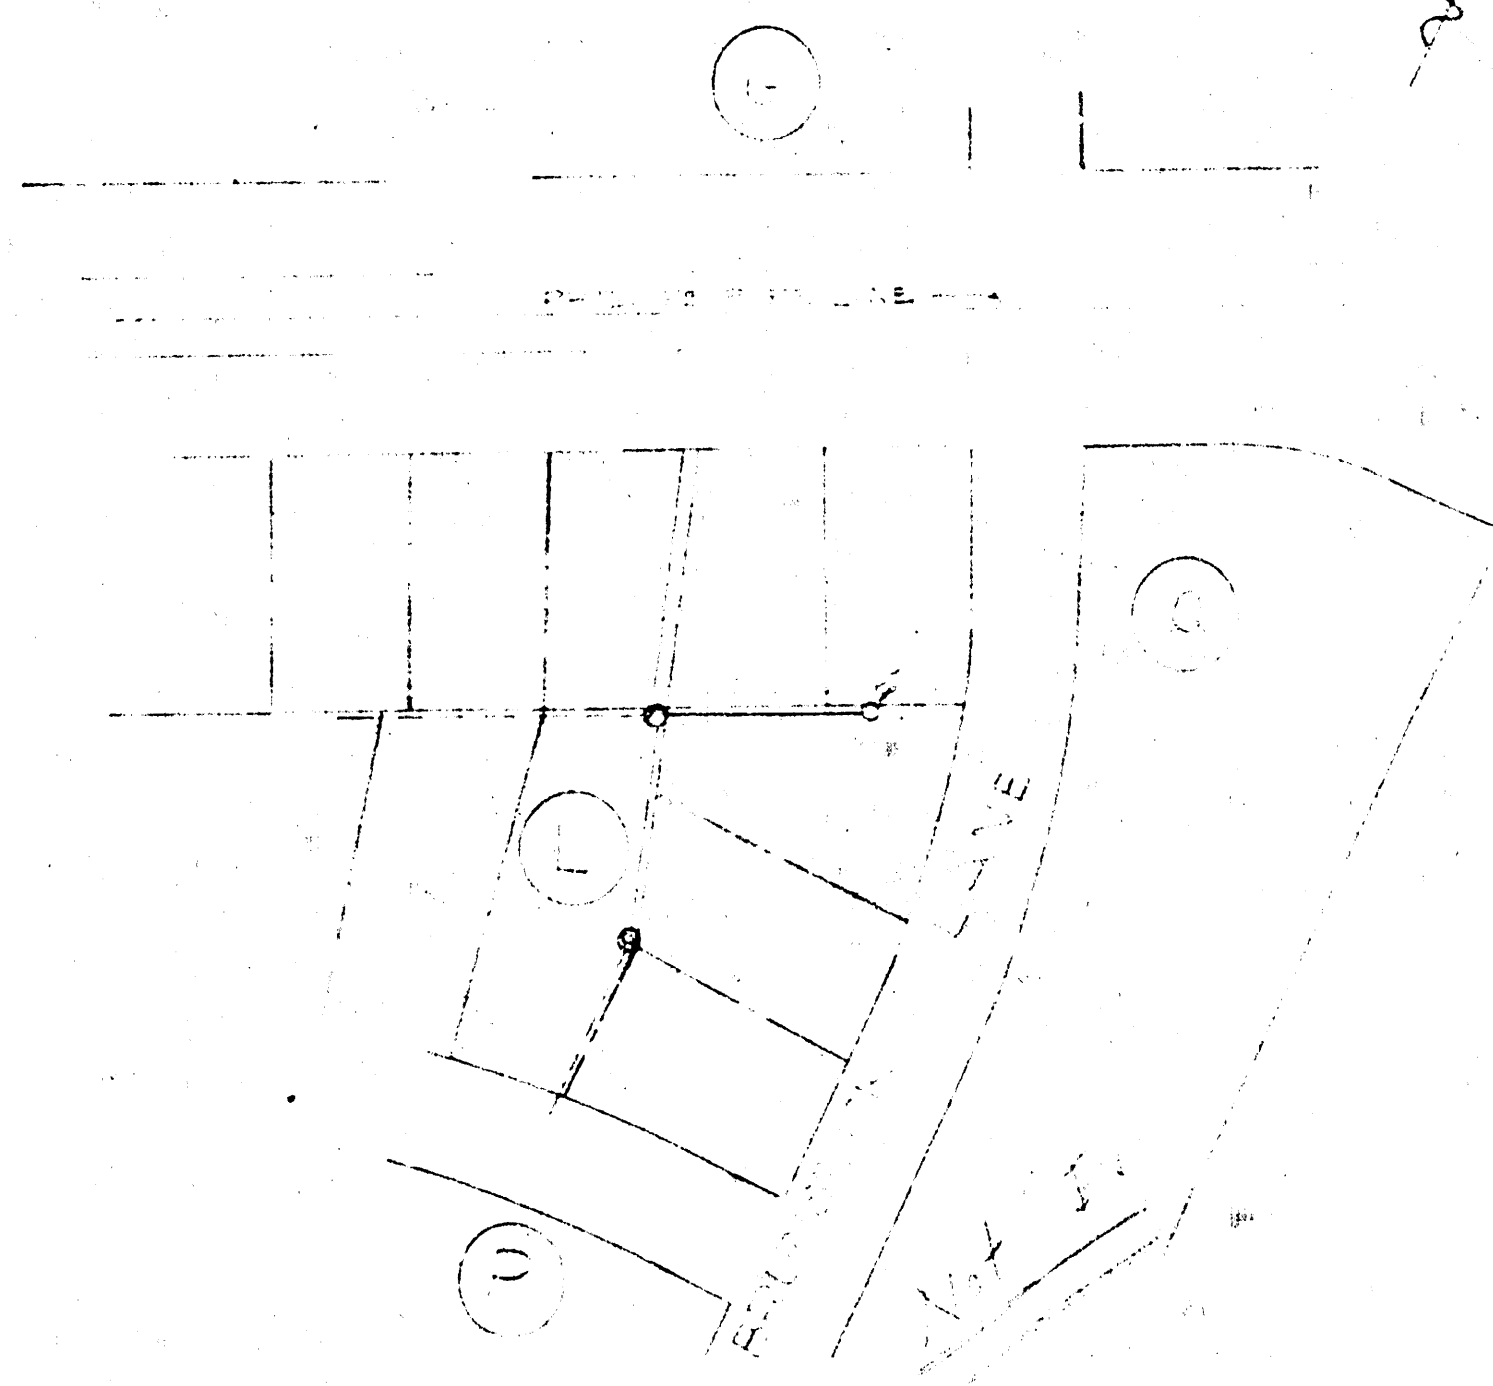

LAT 4-6

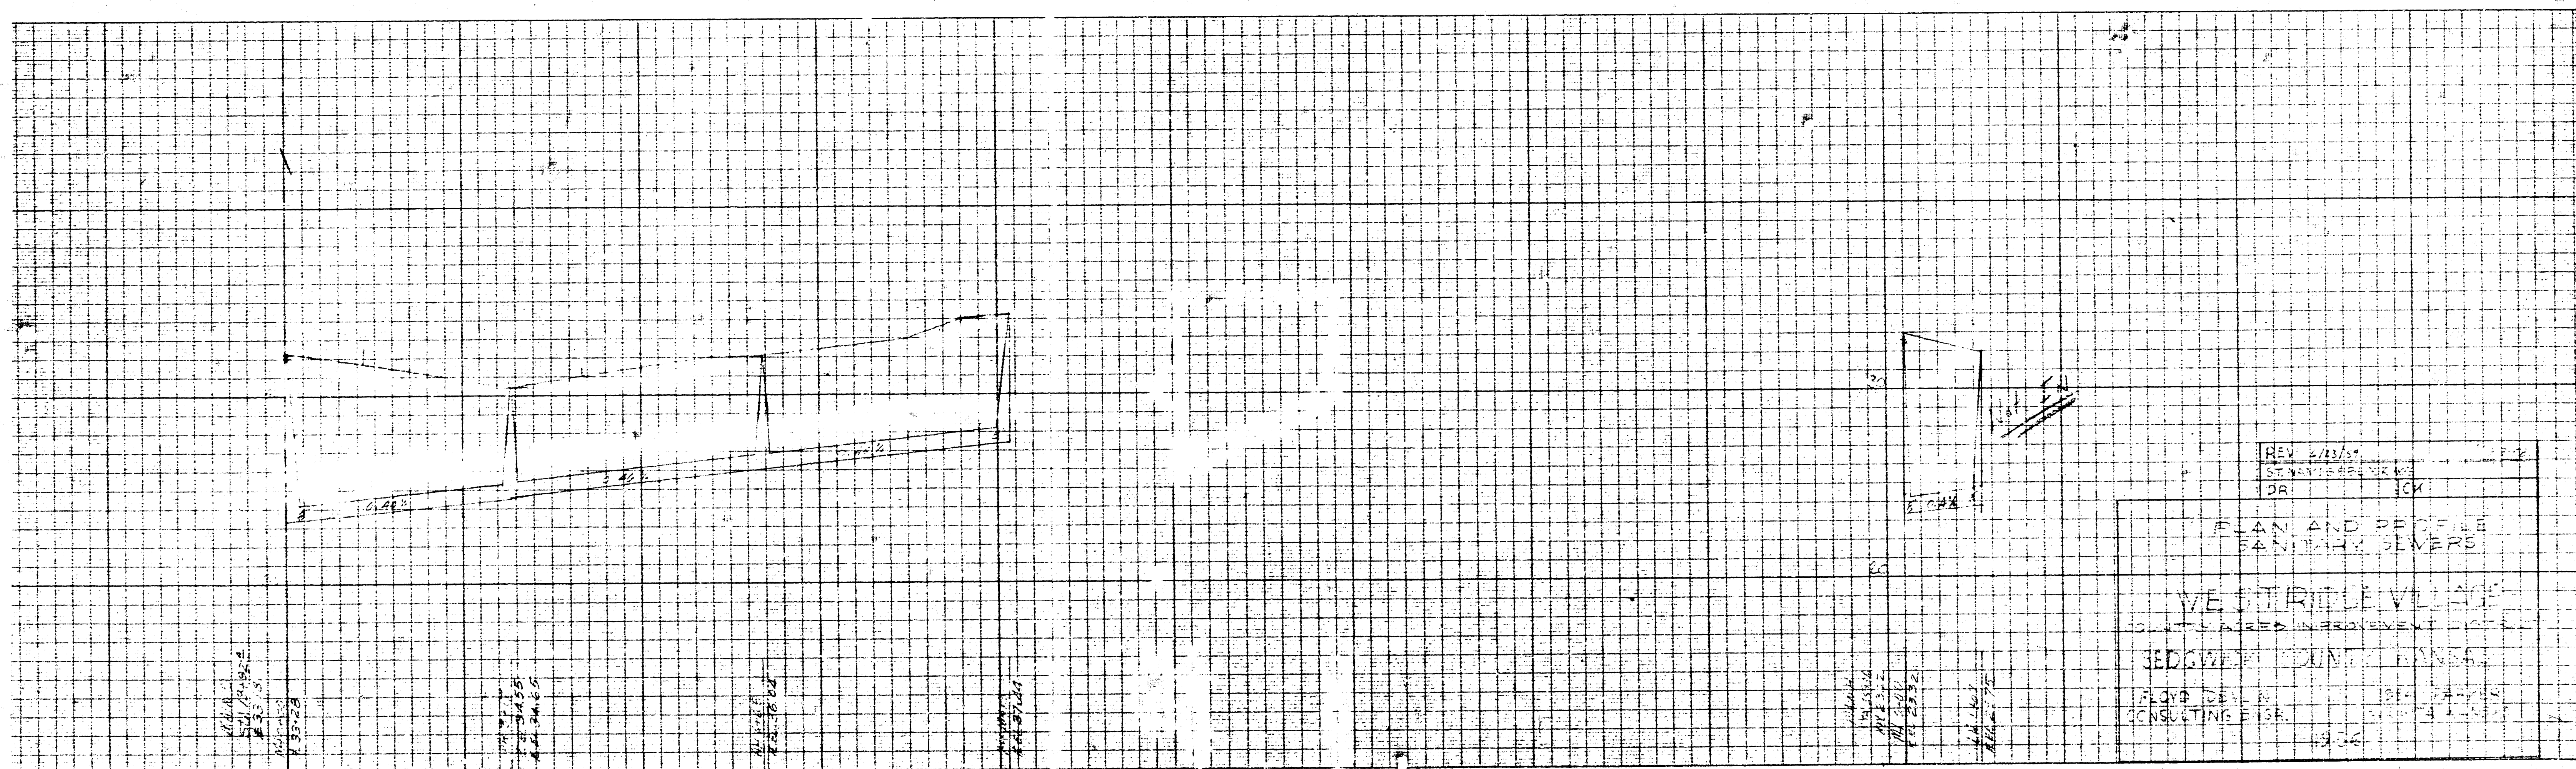

"CLEARPRINT" PROFILE PLAN PLATE A
"CLEARPRINT" PAPER CO.
MADE IN U.S.A.

"CLEARPRINT" PROFILE PLAN PLATE A
"CLEARPRINT" PAPER CO.
MADE IN U.S.A.

SHEET 1 OF 2