

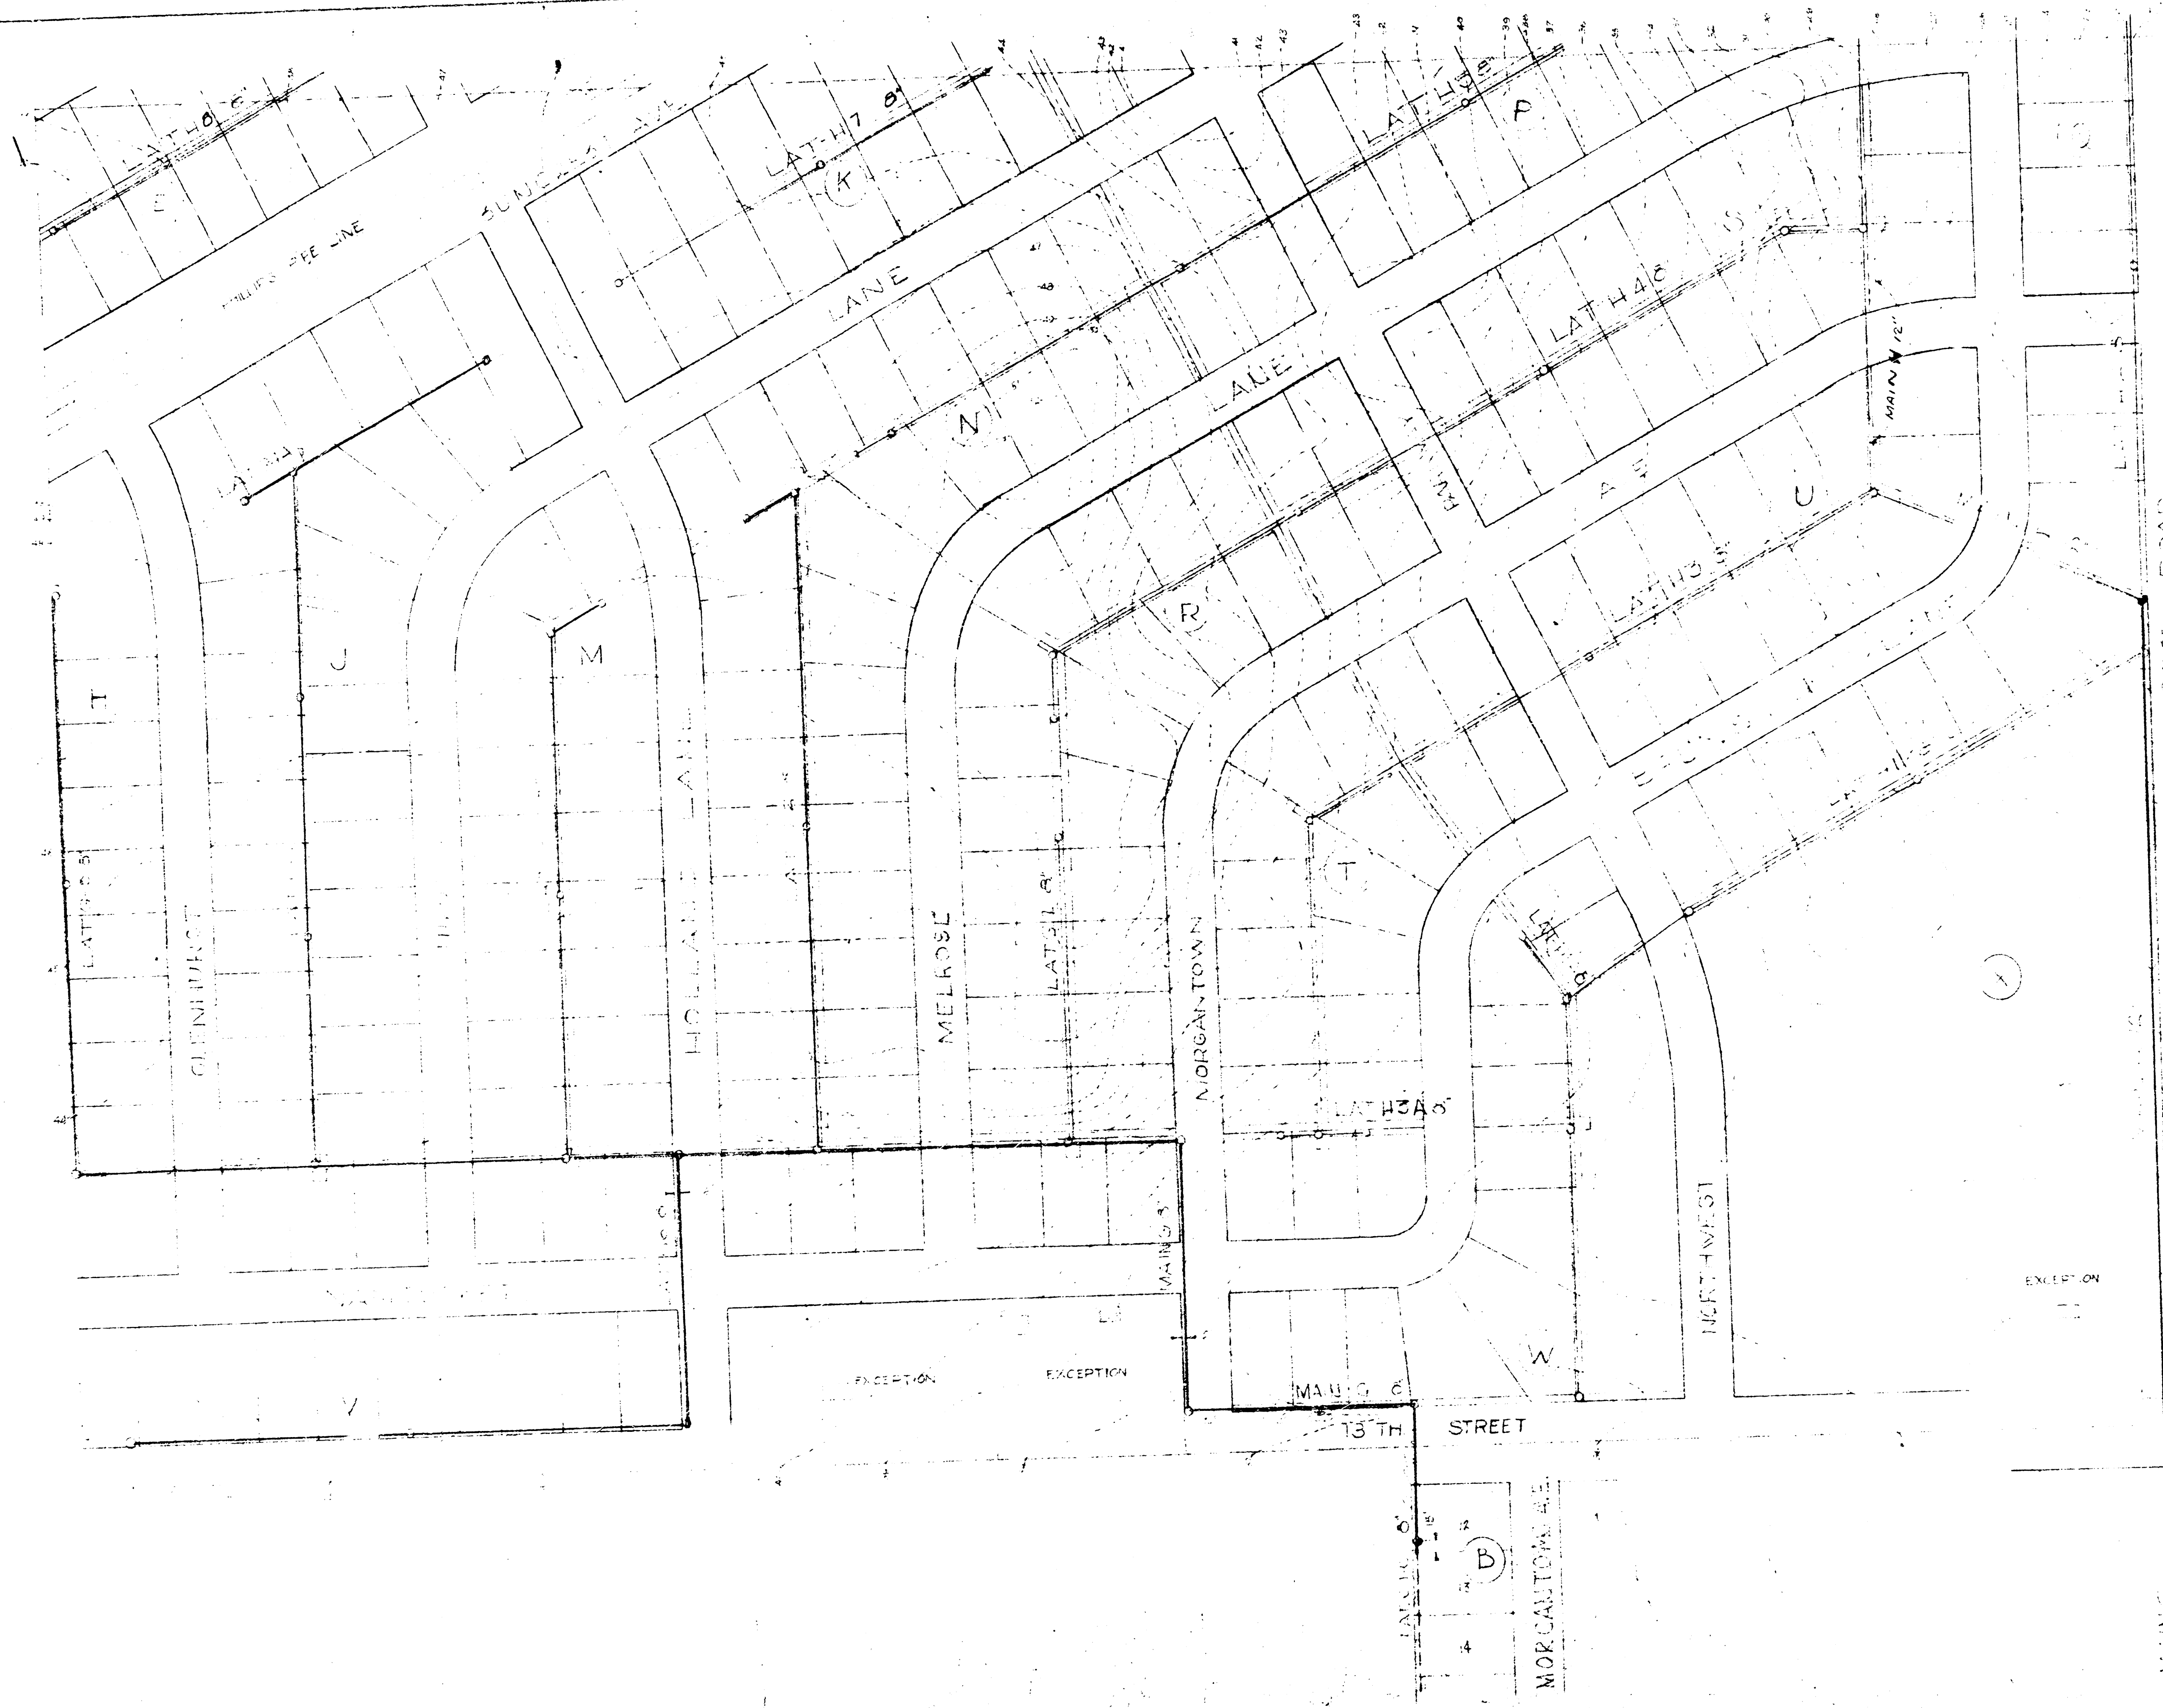


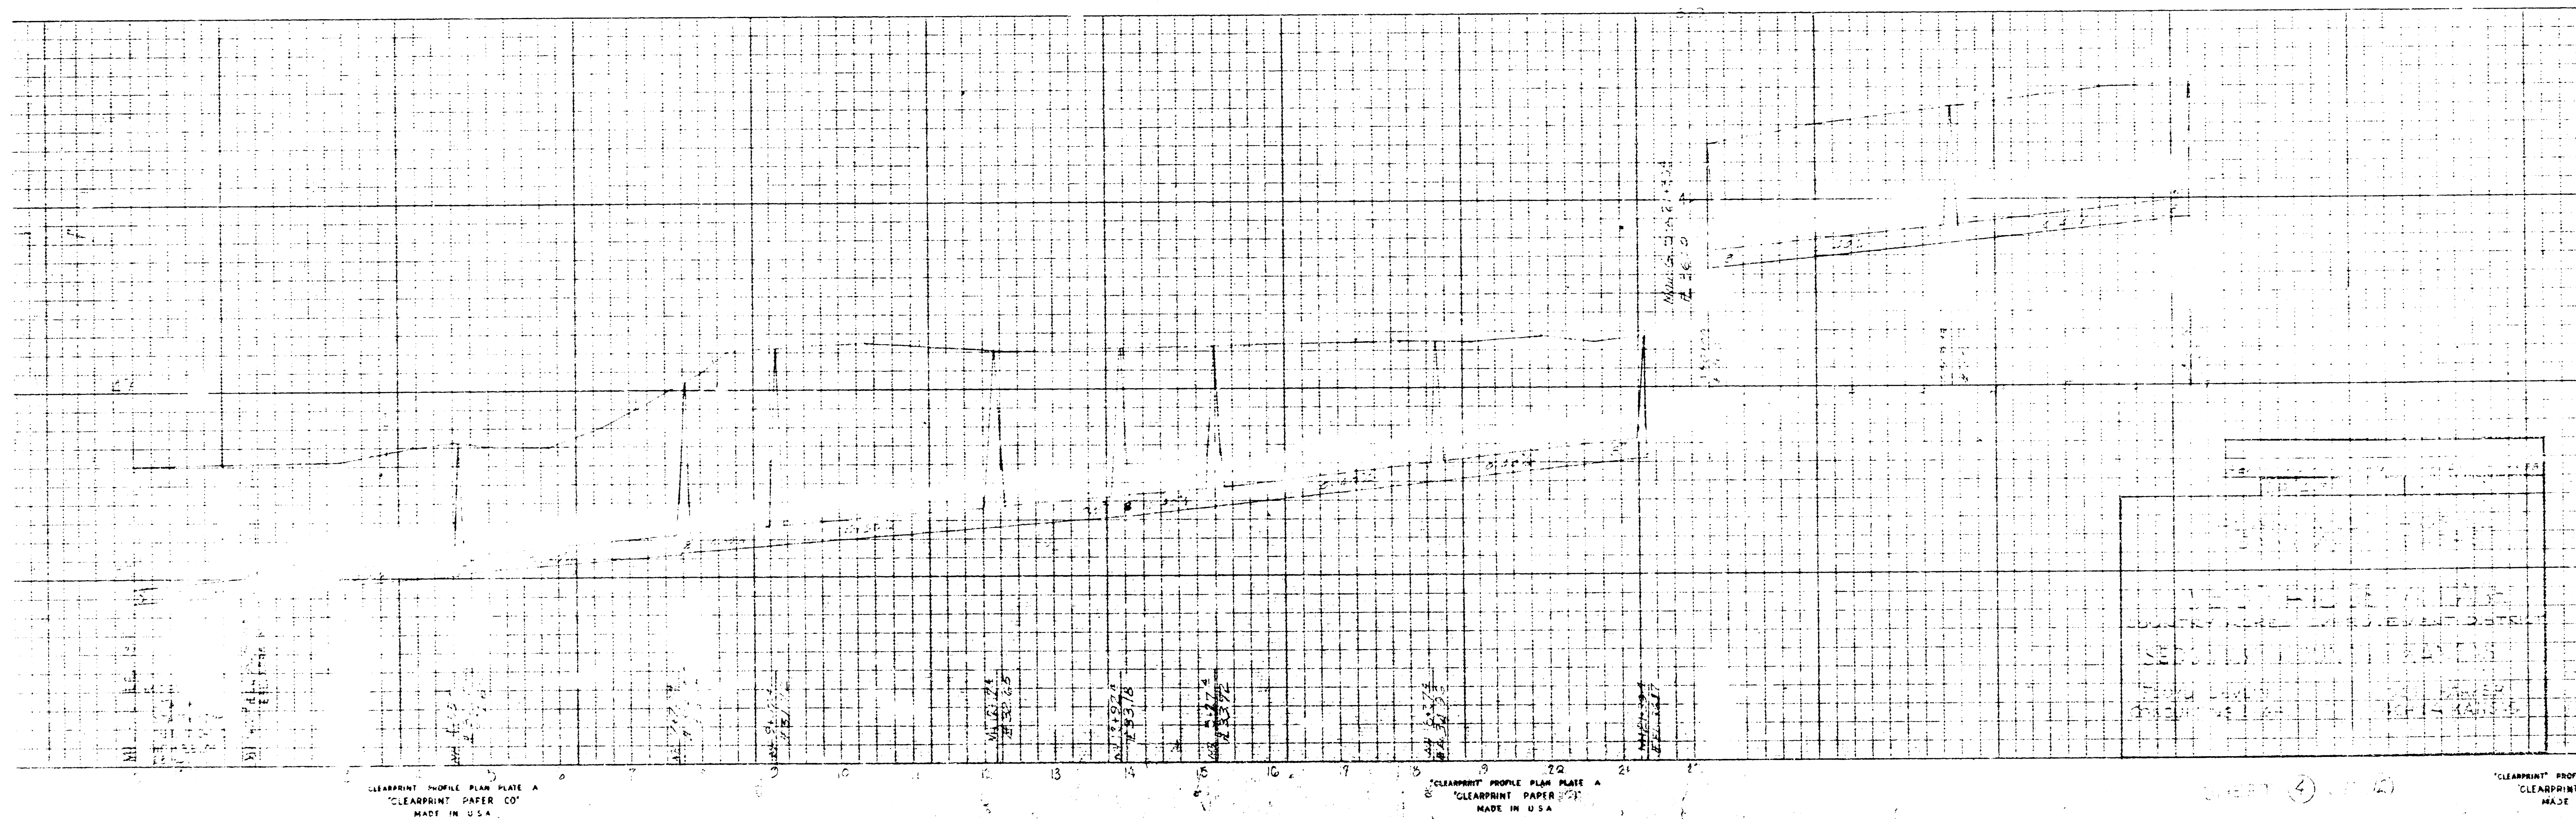


ALL RIGHTS RESERVED
SANITARY SEWERS
COUNTRY ACRES
IMPROVEMENT DISTRICT
SEDGWICK COUNTY, KANSAS
FLOYD B. DEVER
CONSULTING ENGINEER
1956
854 WEST 13TH ST
WICHITA, KANSAS

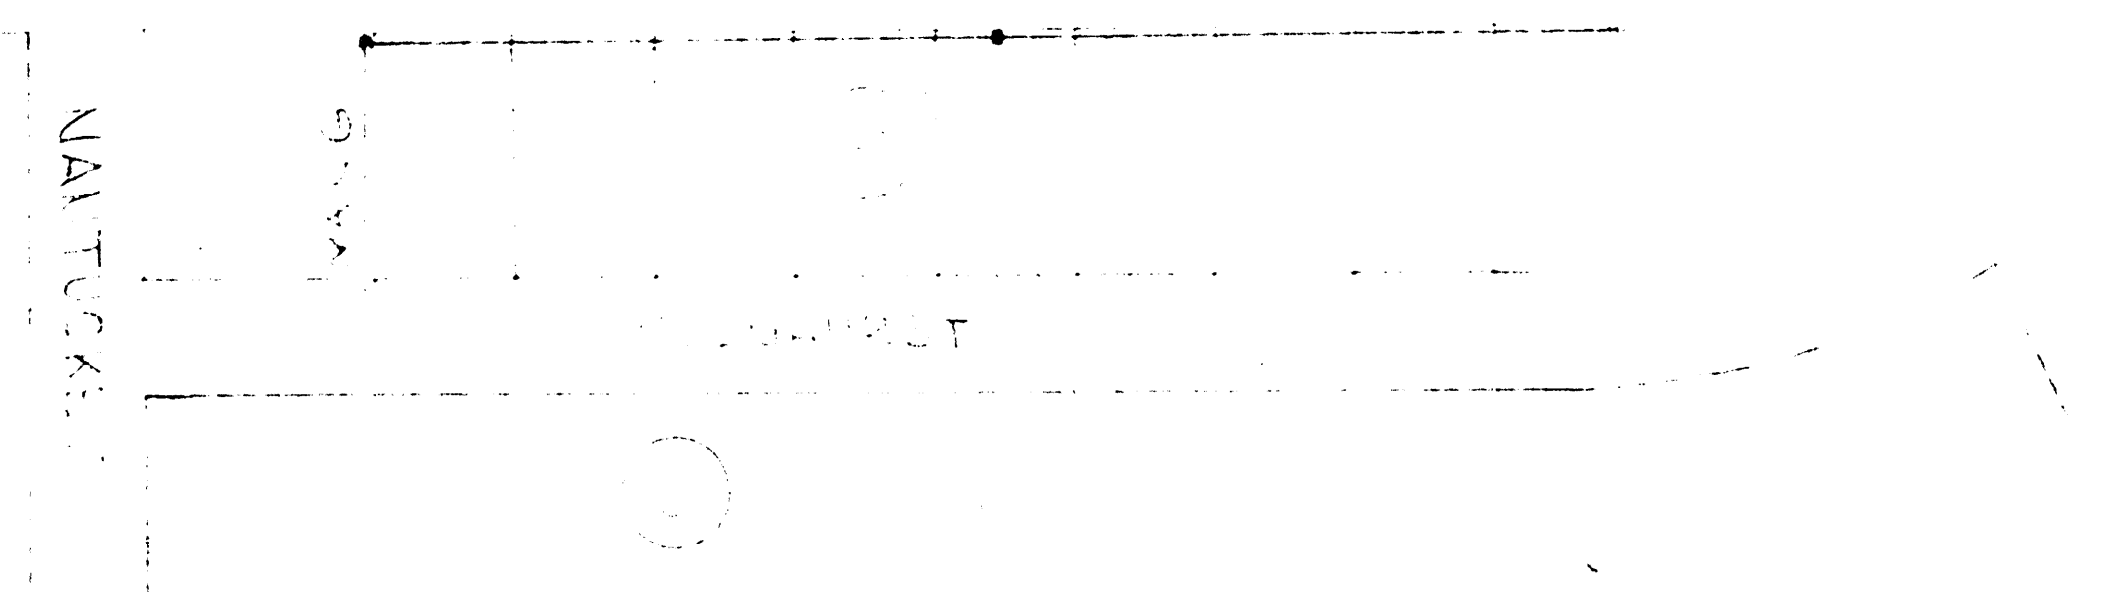


CLEARPRINT PROFILE PLAN PLATE A
"CLEARPRINT PAPER CO."
MADE IN U.S.A.

CLEARPRINT PROFILE PLAN PLATE A
"CLEARPRINT PAPER CO."
MADE IN U.S.A.


"CLEARPRINT" PROF.
"CLEARPRINT"
MADE IN U.S.A.

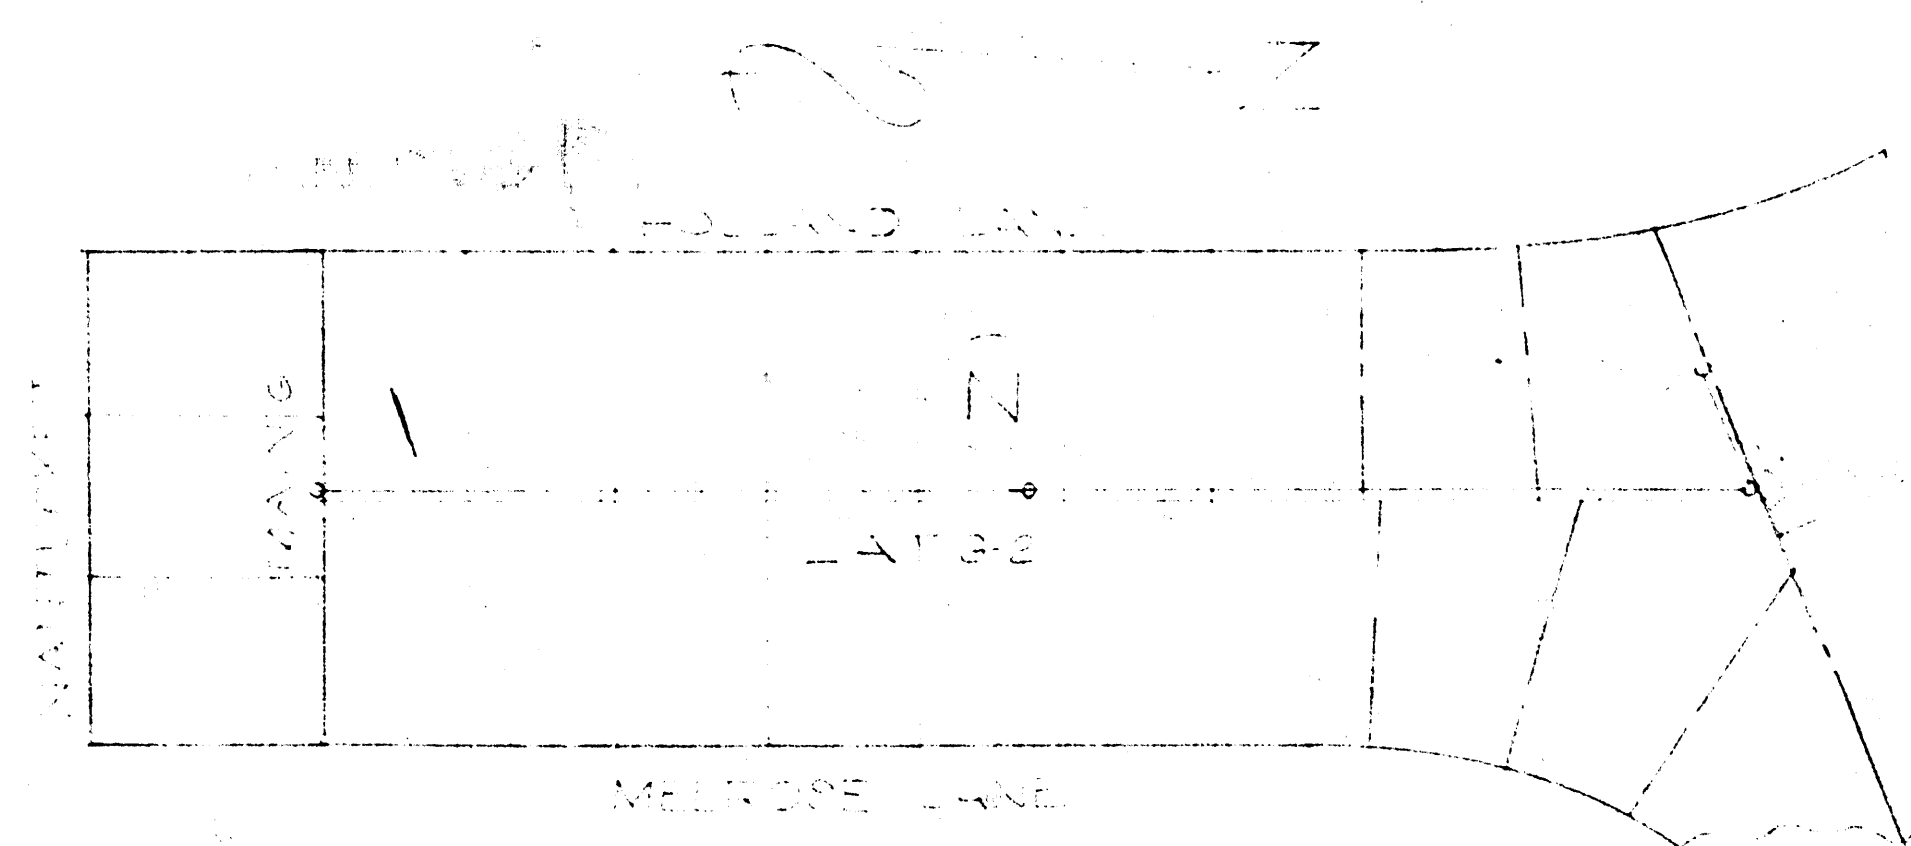


LAT 6-2

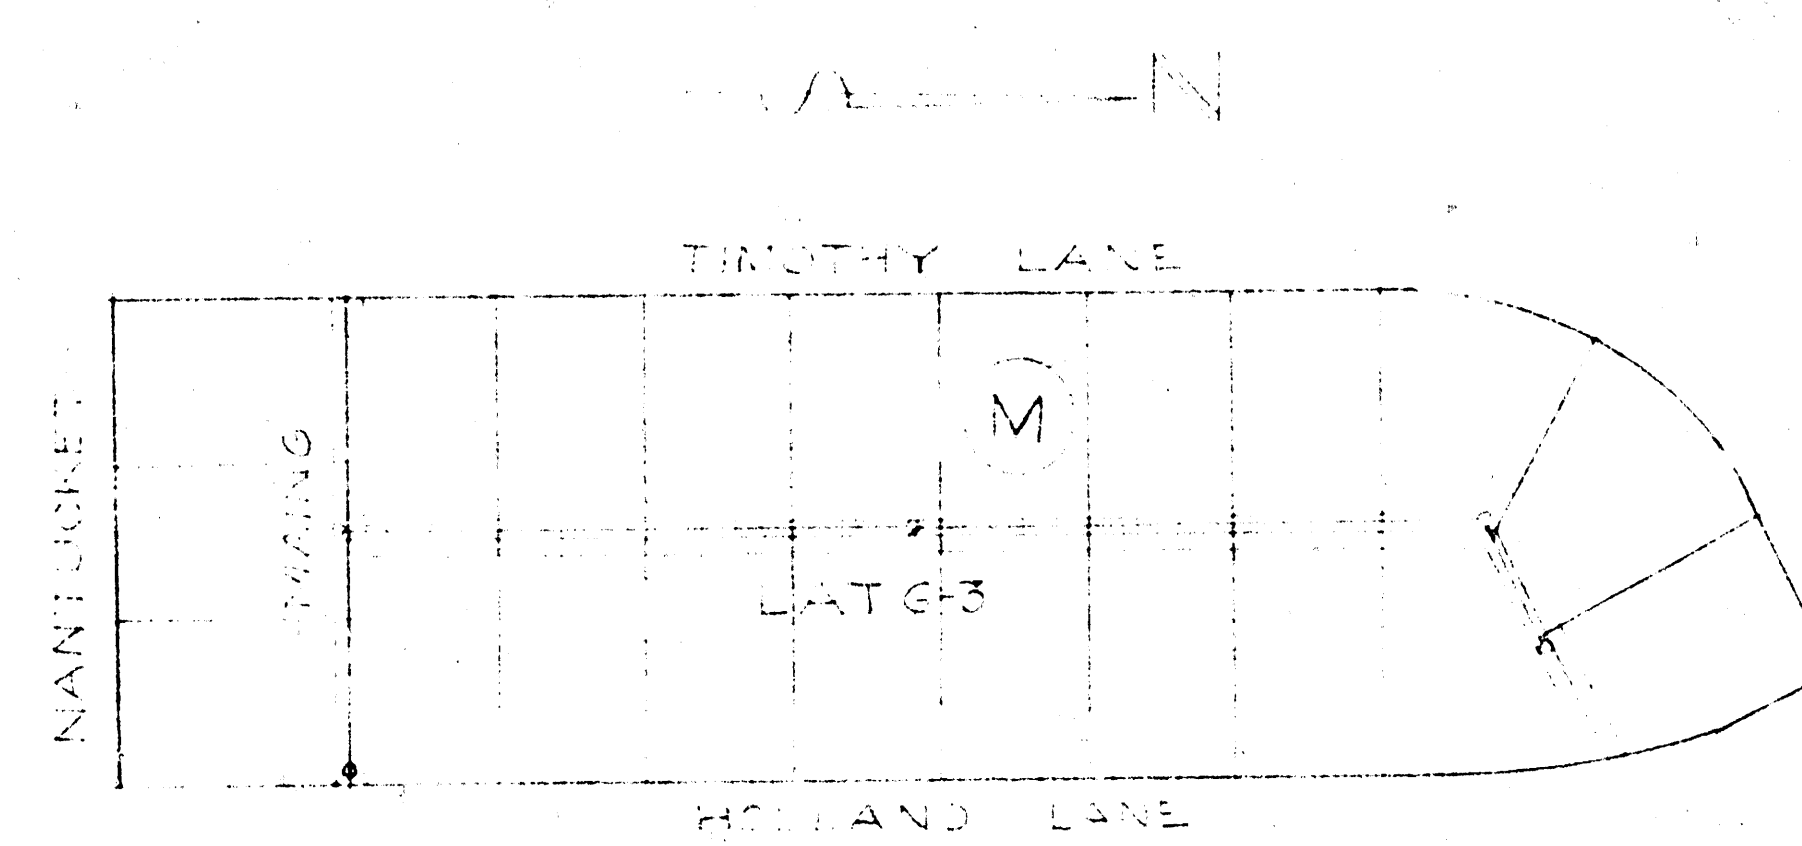

LAT 6-3

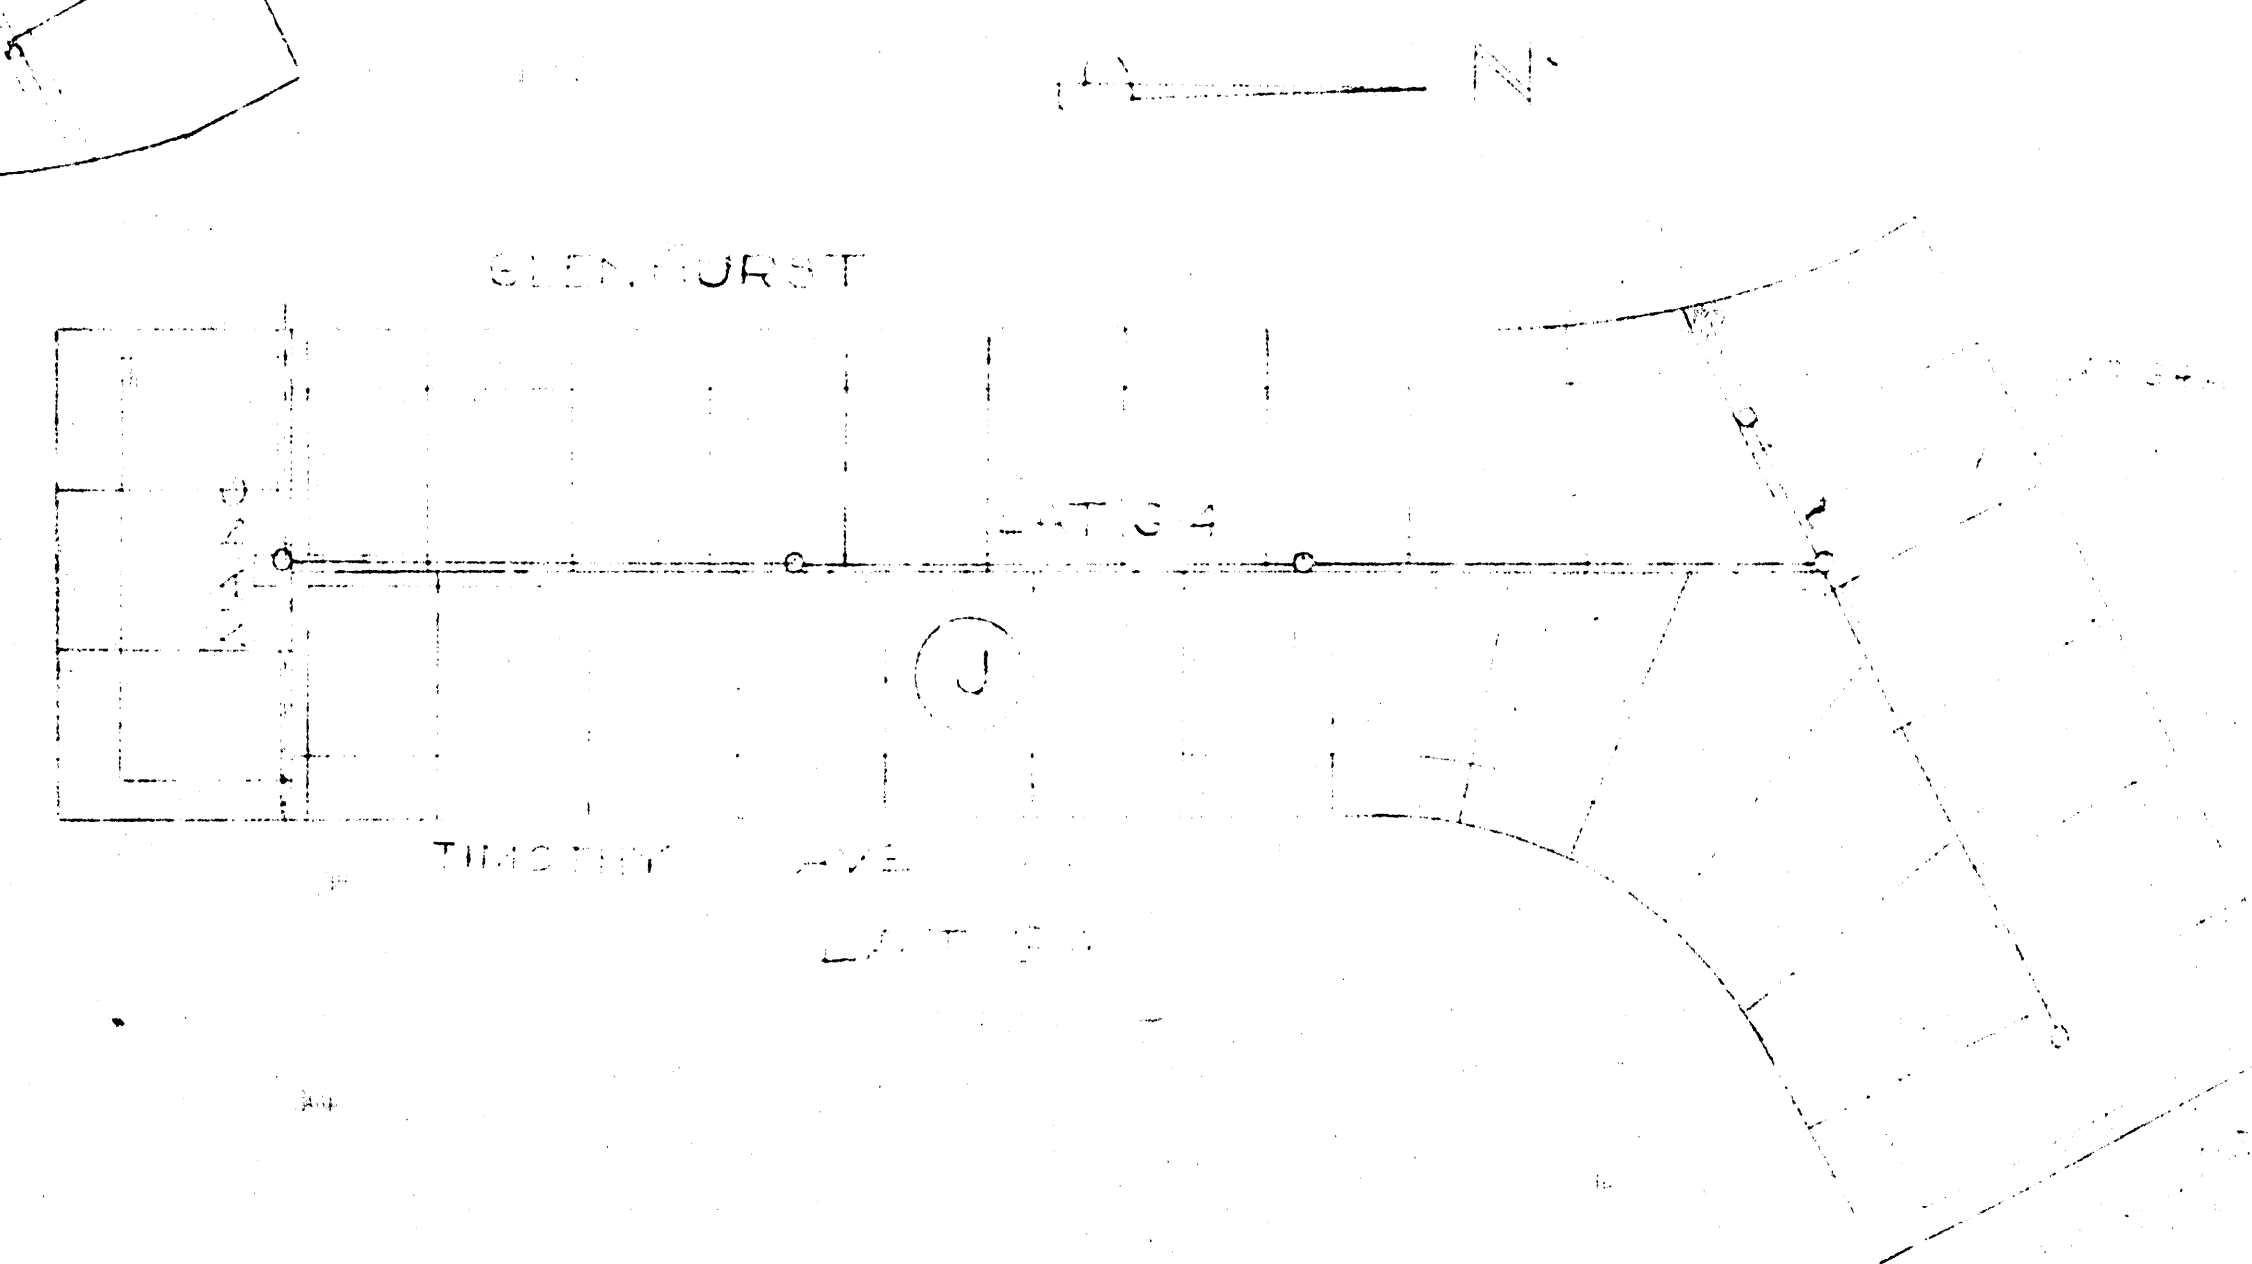

LAT 6-4

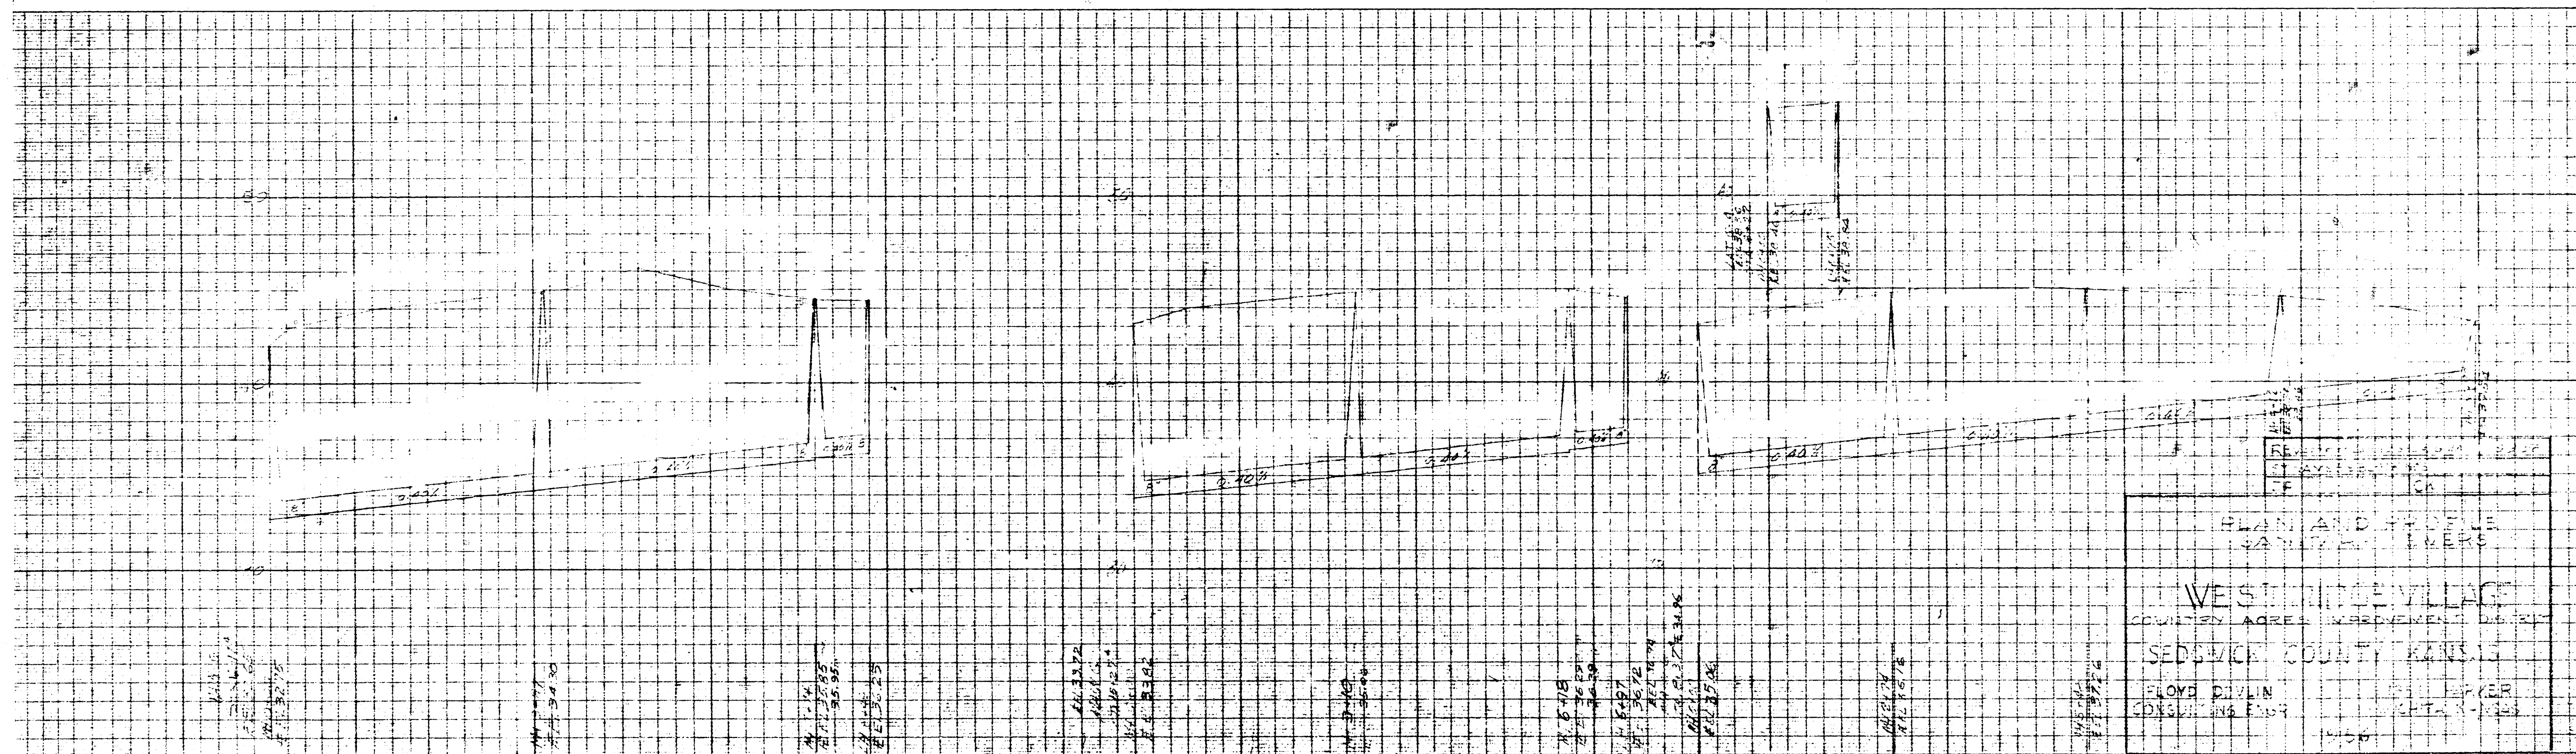


"CLEARPRINT" PROFILE PLANT PLATE A
"CLEARPRINT" PAPER CO.
MADE IN U.S.A.

"CLEARPRINT" PROFILE PLANT PLATE A
"CLEARPRINT" PAPER CO.
MADE IN U.S.A.


SHEET 3 OF 3

"CLEARPRINT" PROFILE PLANT PLATE A
"CLEARPRINT" PAPER CO.
MADE IN U.S.A.


PLAN AND PROFILE NANTUCKET	
WEST HIDE VILLAGE	
COUNTY AGRI. IMPROVEMENT DIST. NO. 1	
SEDAWICK COUNTY, KANSAS	
EDWARD DEVLIN	ENGINEER
CONSTRUCTION	APPROVED
JANUARY 1954	

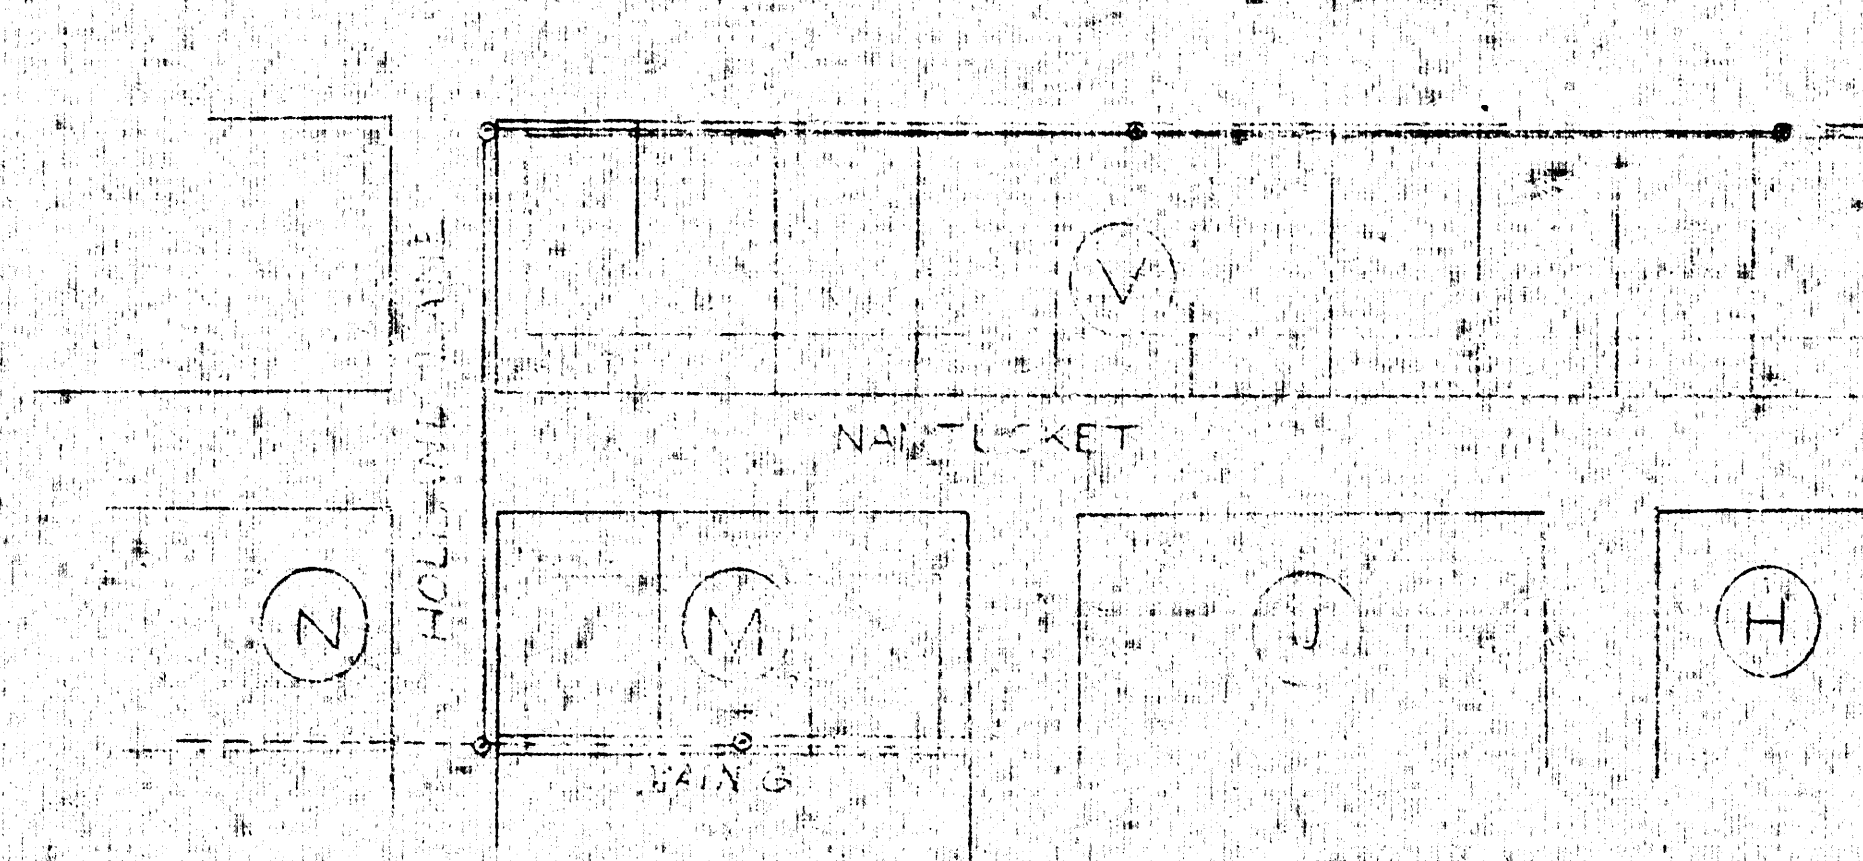

LAT 5-6

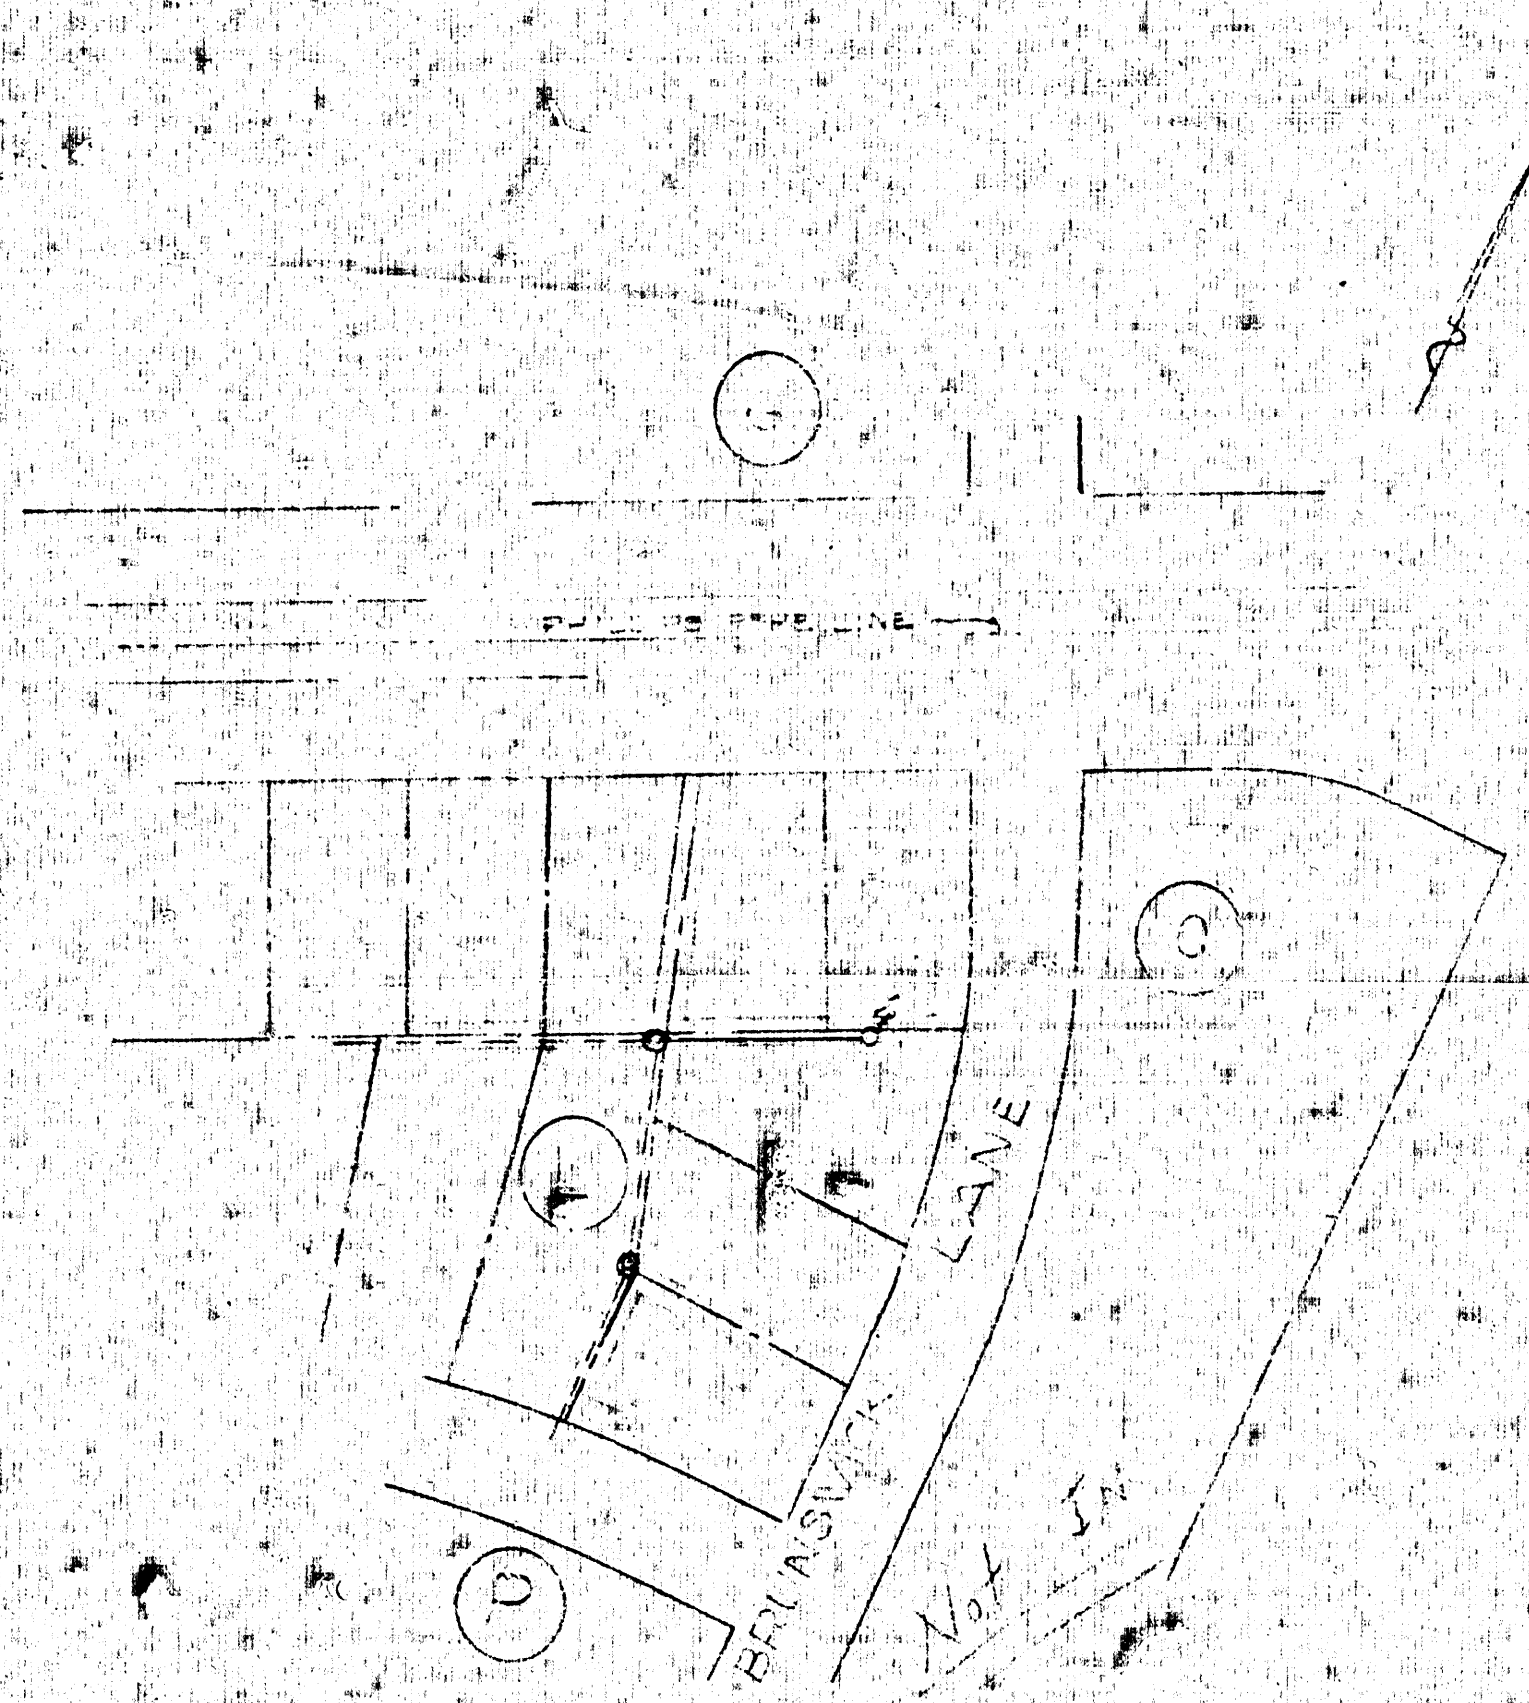

LAT H-6

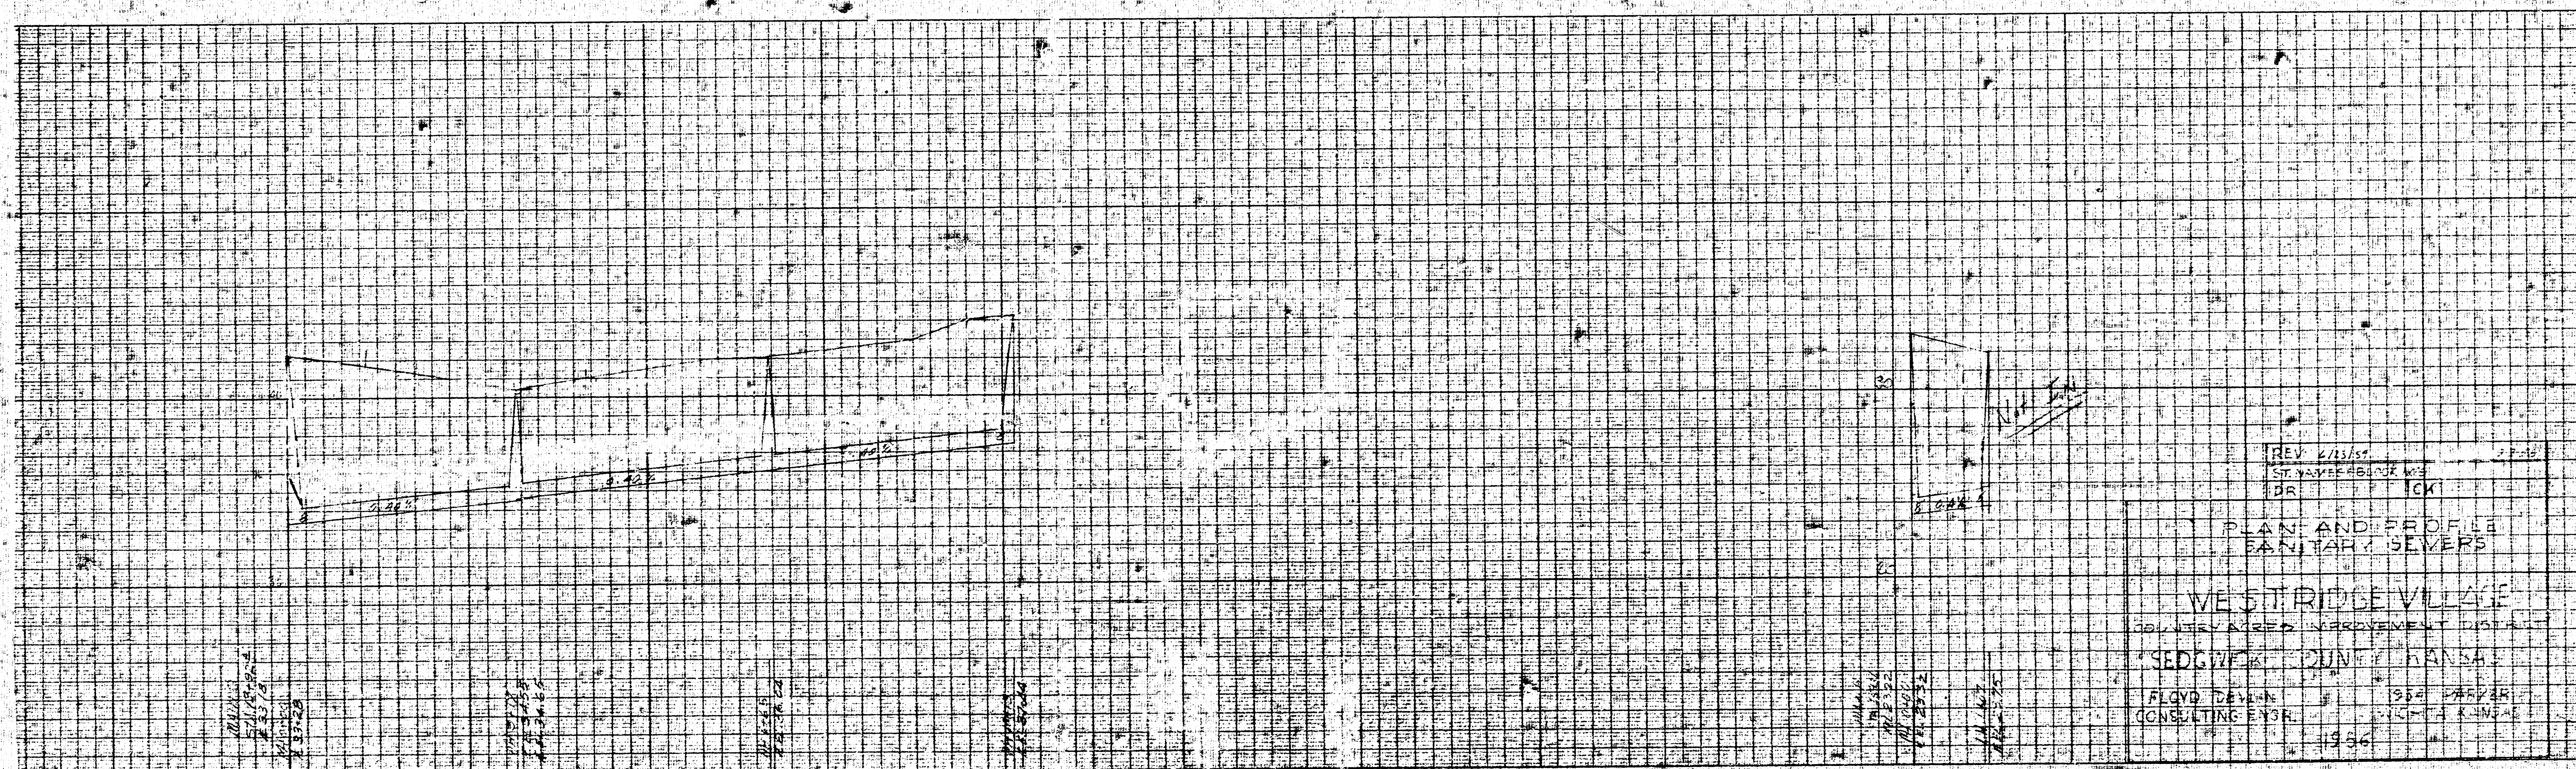

REV 2/11/54
ST. MARY'S CHURCH
DR. J. J. J. J.

PLAN AND PROFILE
SANITARY SEWERS


WESTRIDGE VILLAGE

COLLEGE AVENUE IMPROVEMENT DISTRICT

SEDGWICK COUNTY, KANSAS


FLOYD DEVEN
CONSULTING ENGR.
1954
1954

SHEET 6 OF 6

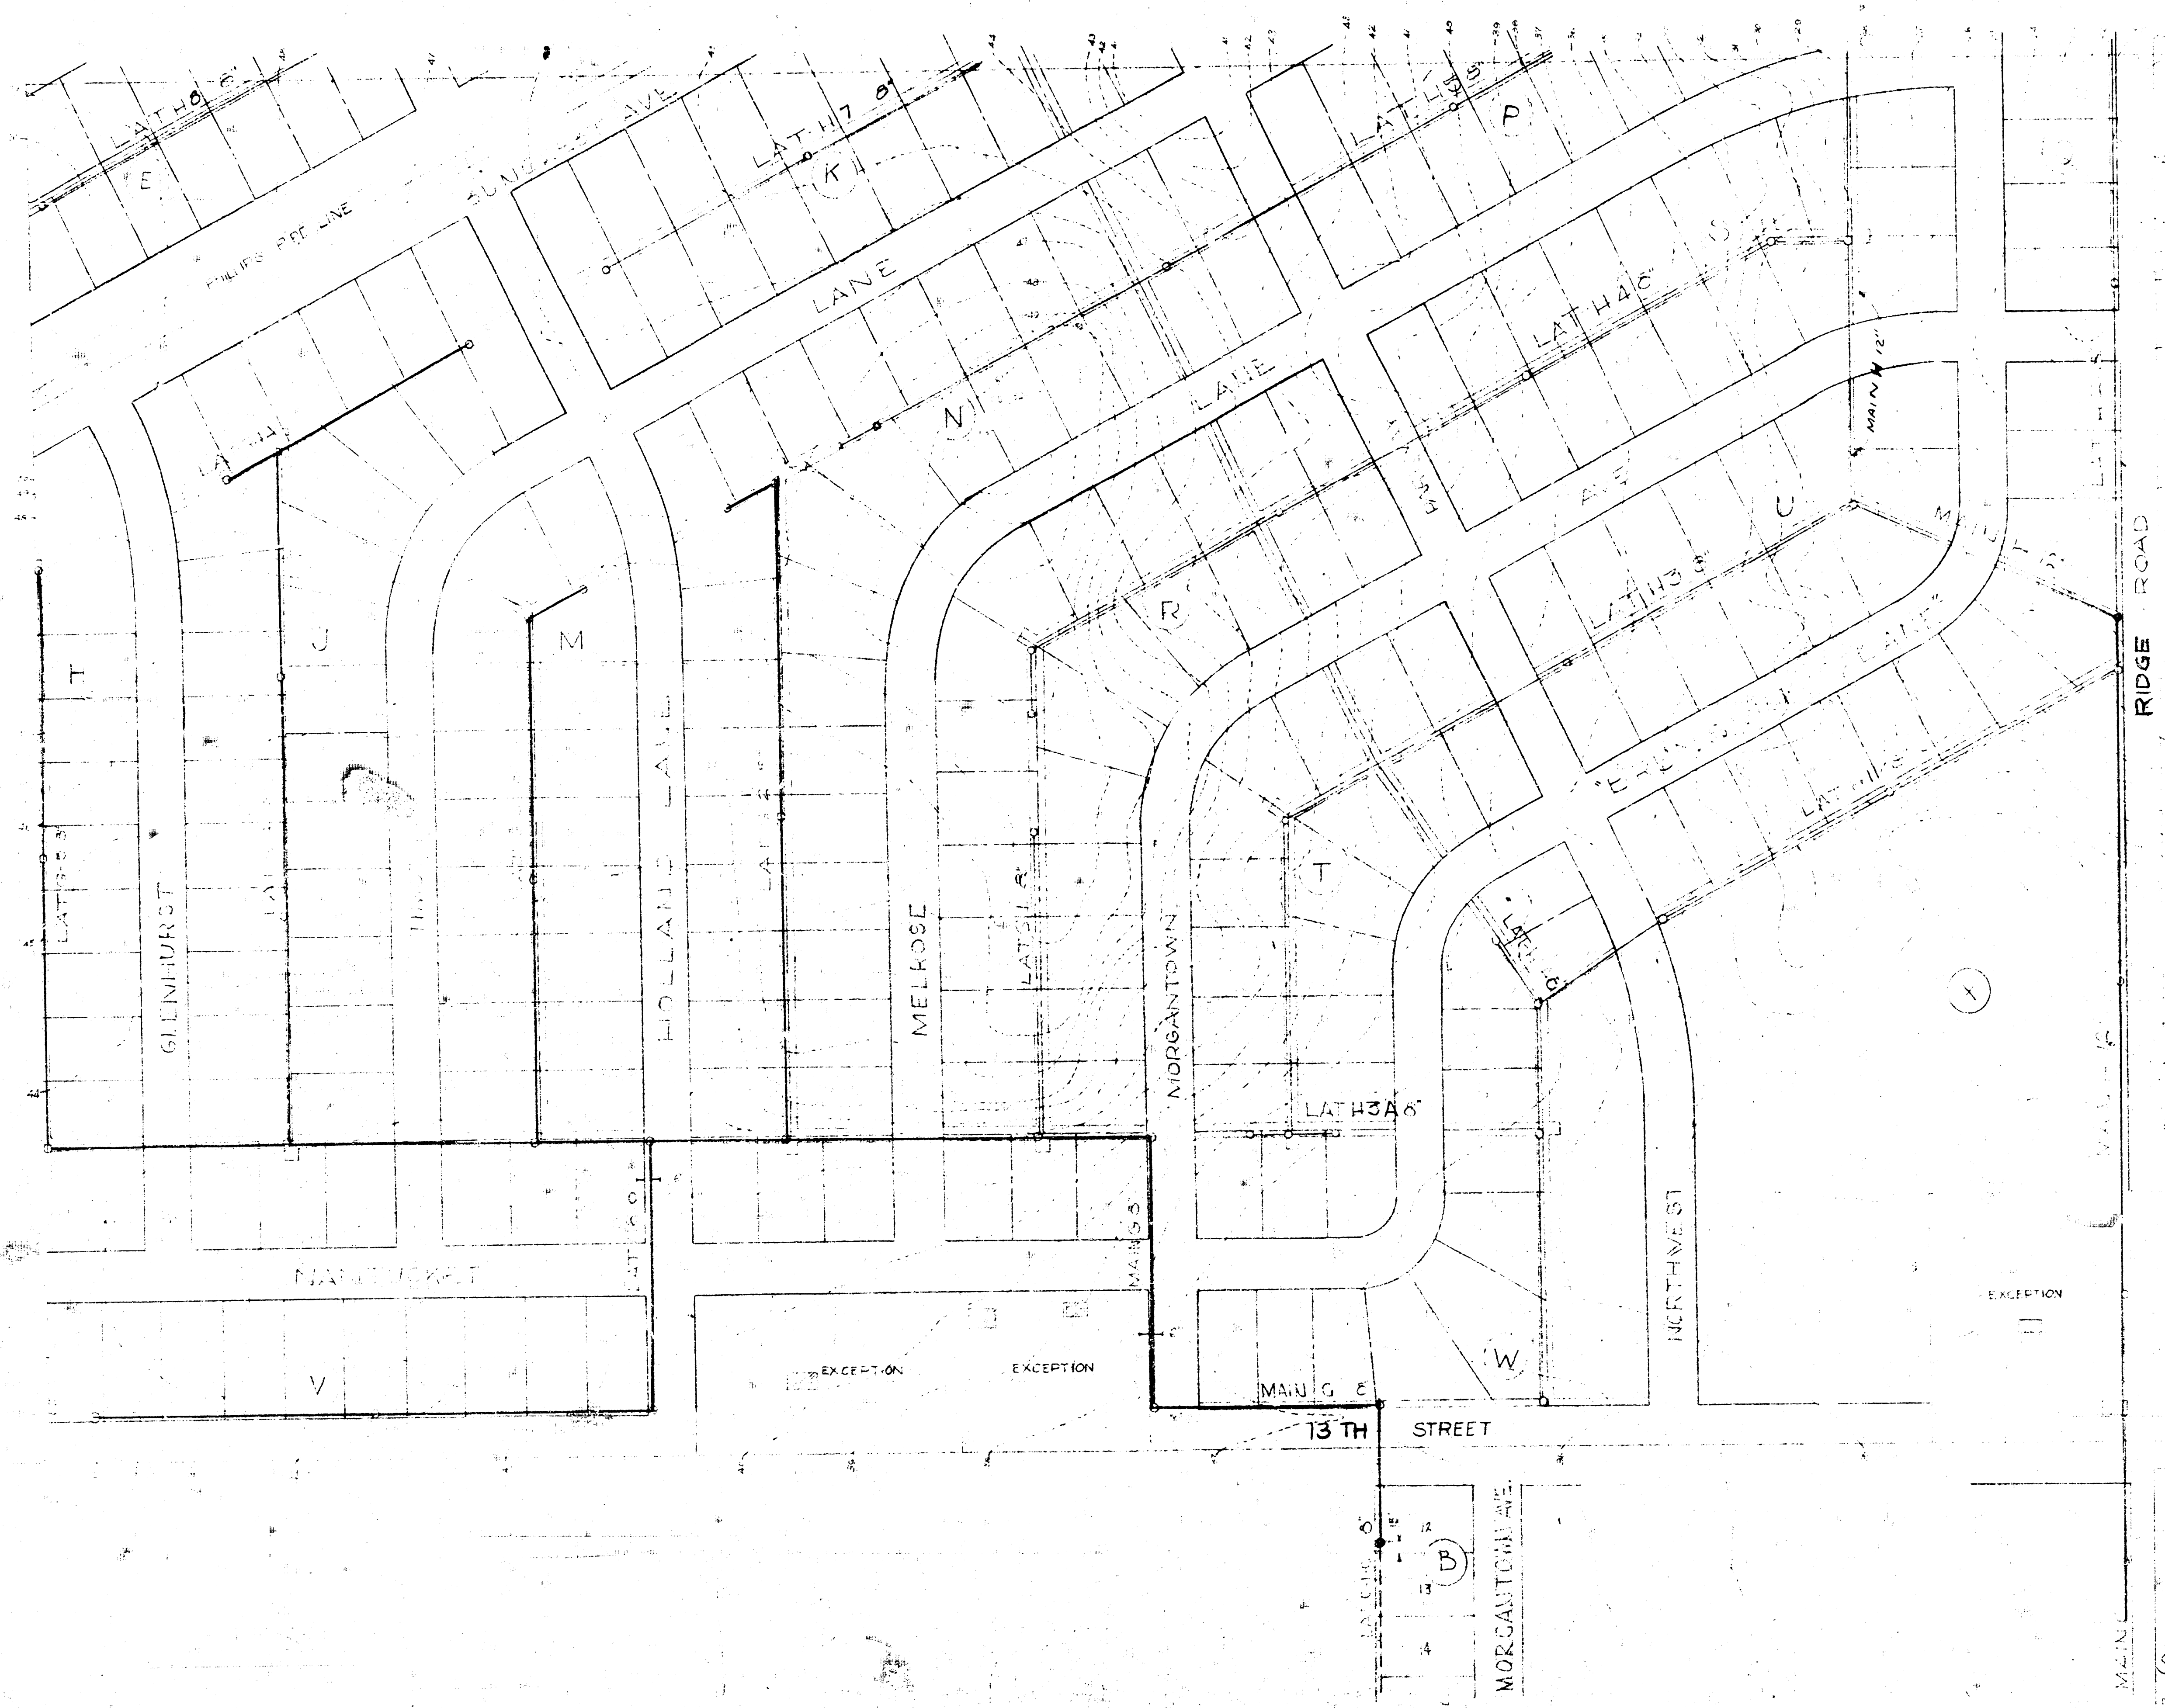


(W/STHIDGE ALLEGE)
SANITARY SEWERS
COUNTRY ACRES
IMPROVEMENT DISTRICT
SEDGWICK COUNTY KANSAS
FLOYD B. DEVLIN 954 WEST 13TH ST
CONSULTING ENGINEER WICHITA KANSAS
1956


Sheet 1 of 2

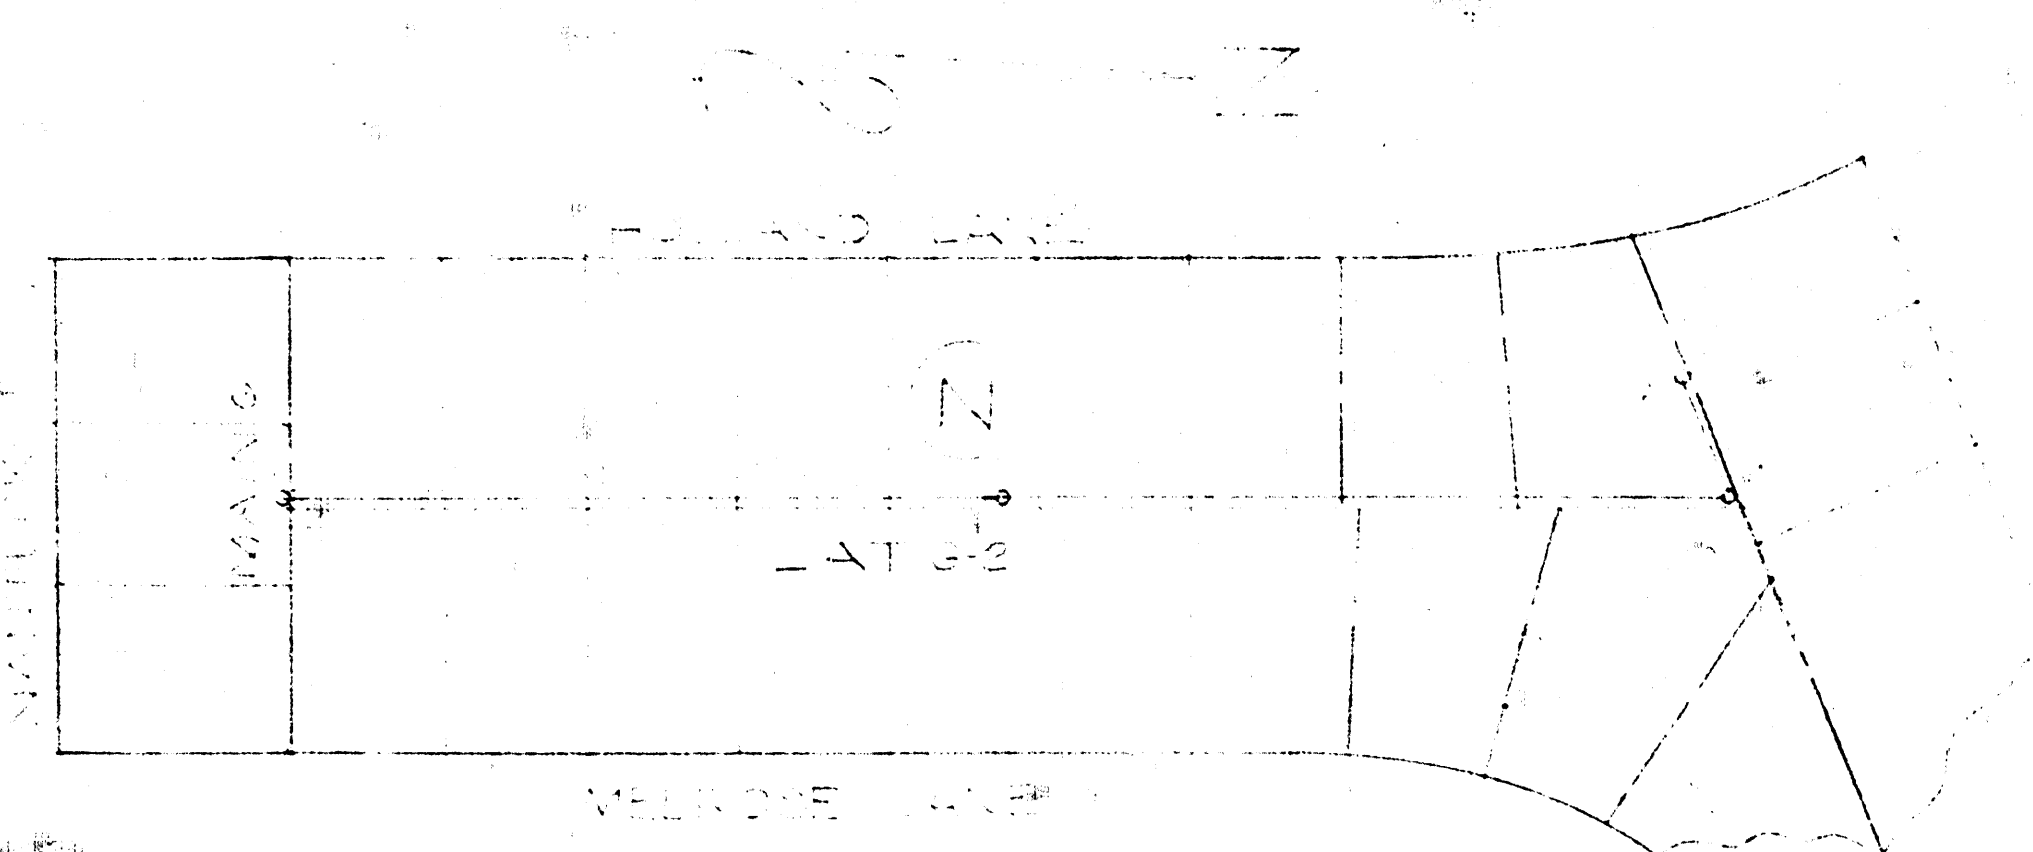


LAT G-2

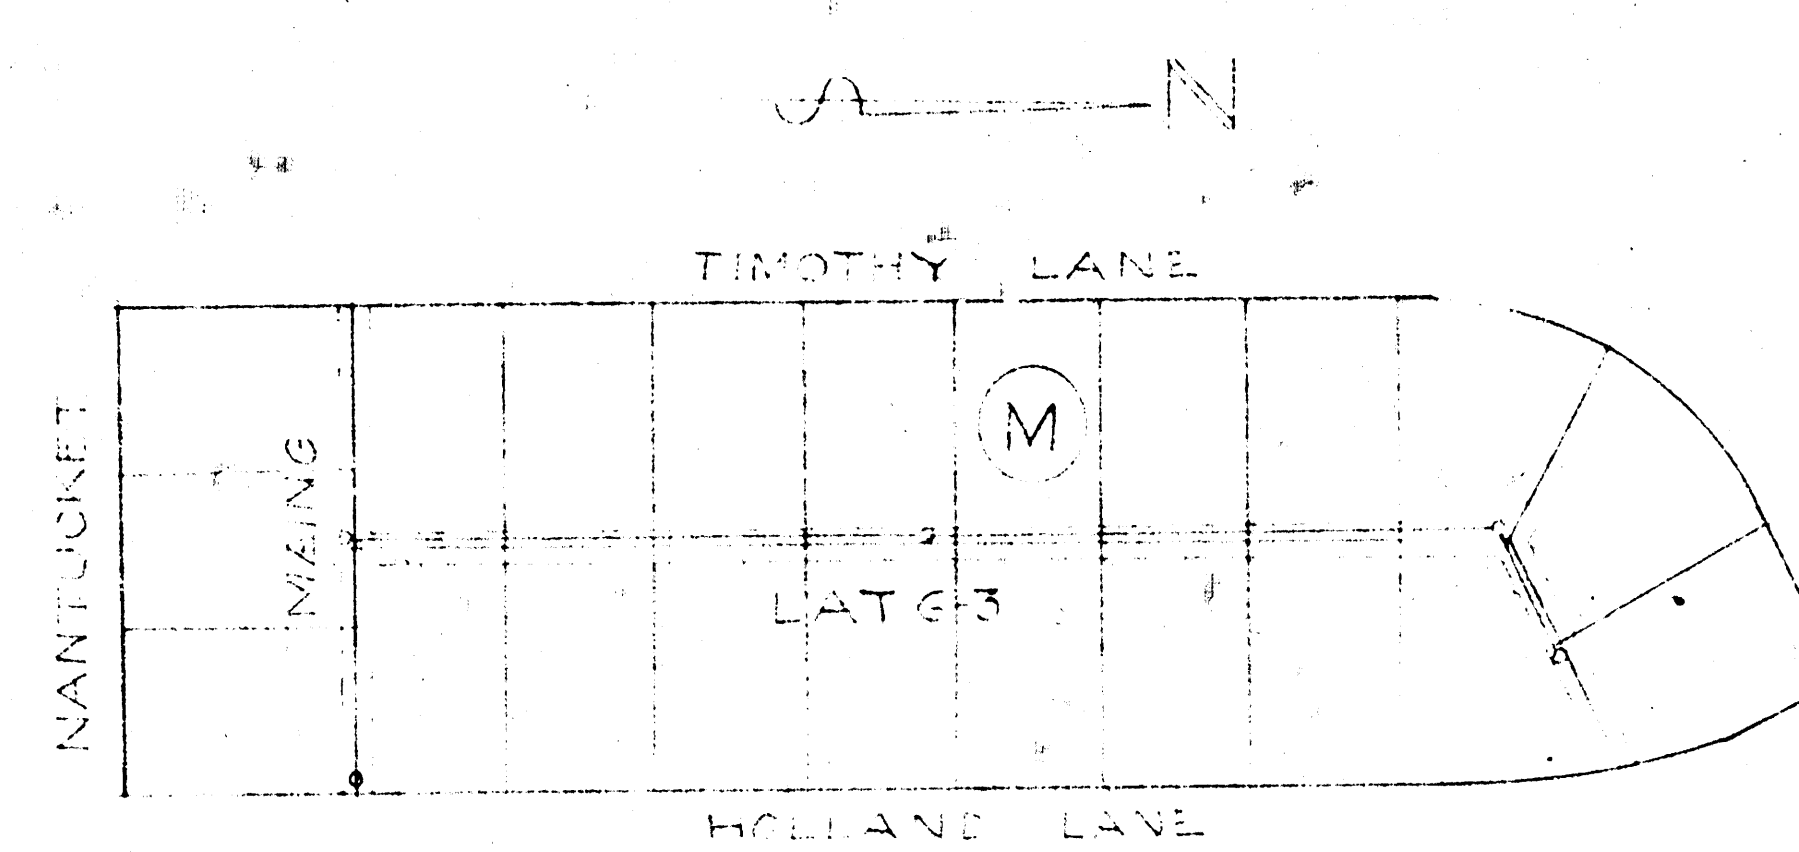

LAT G-3

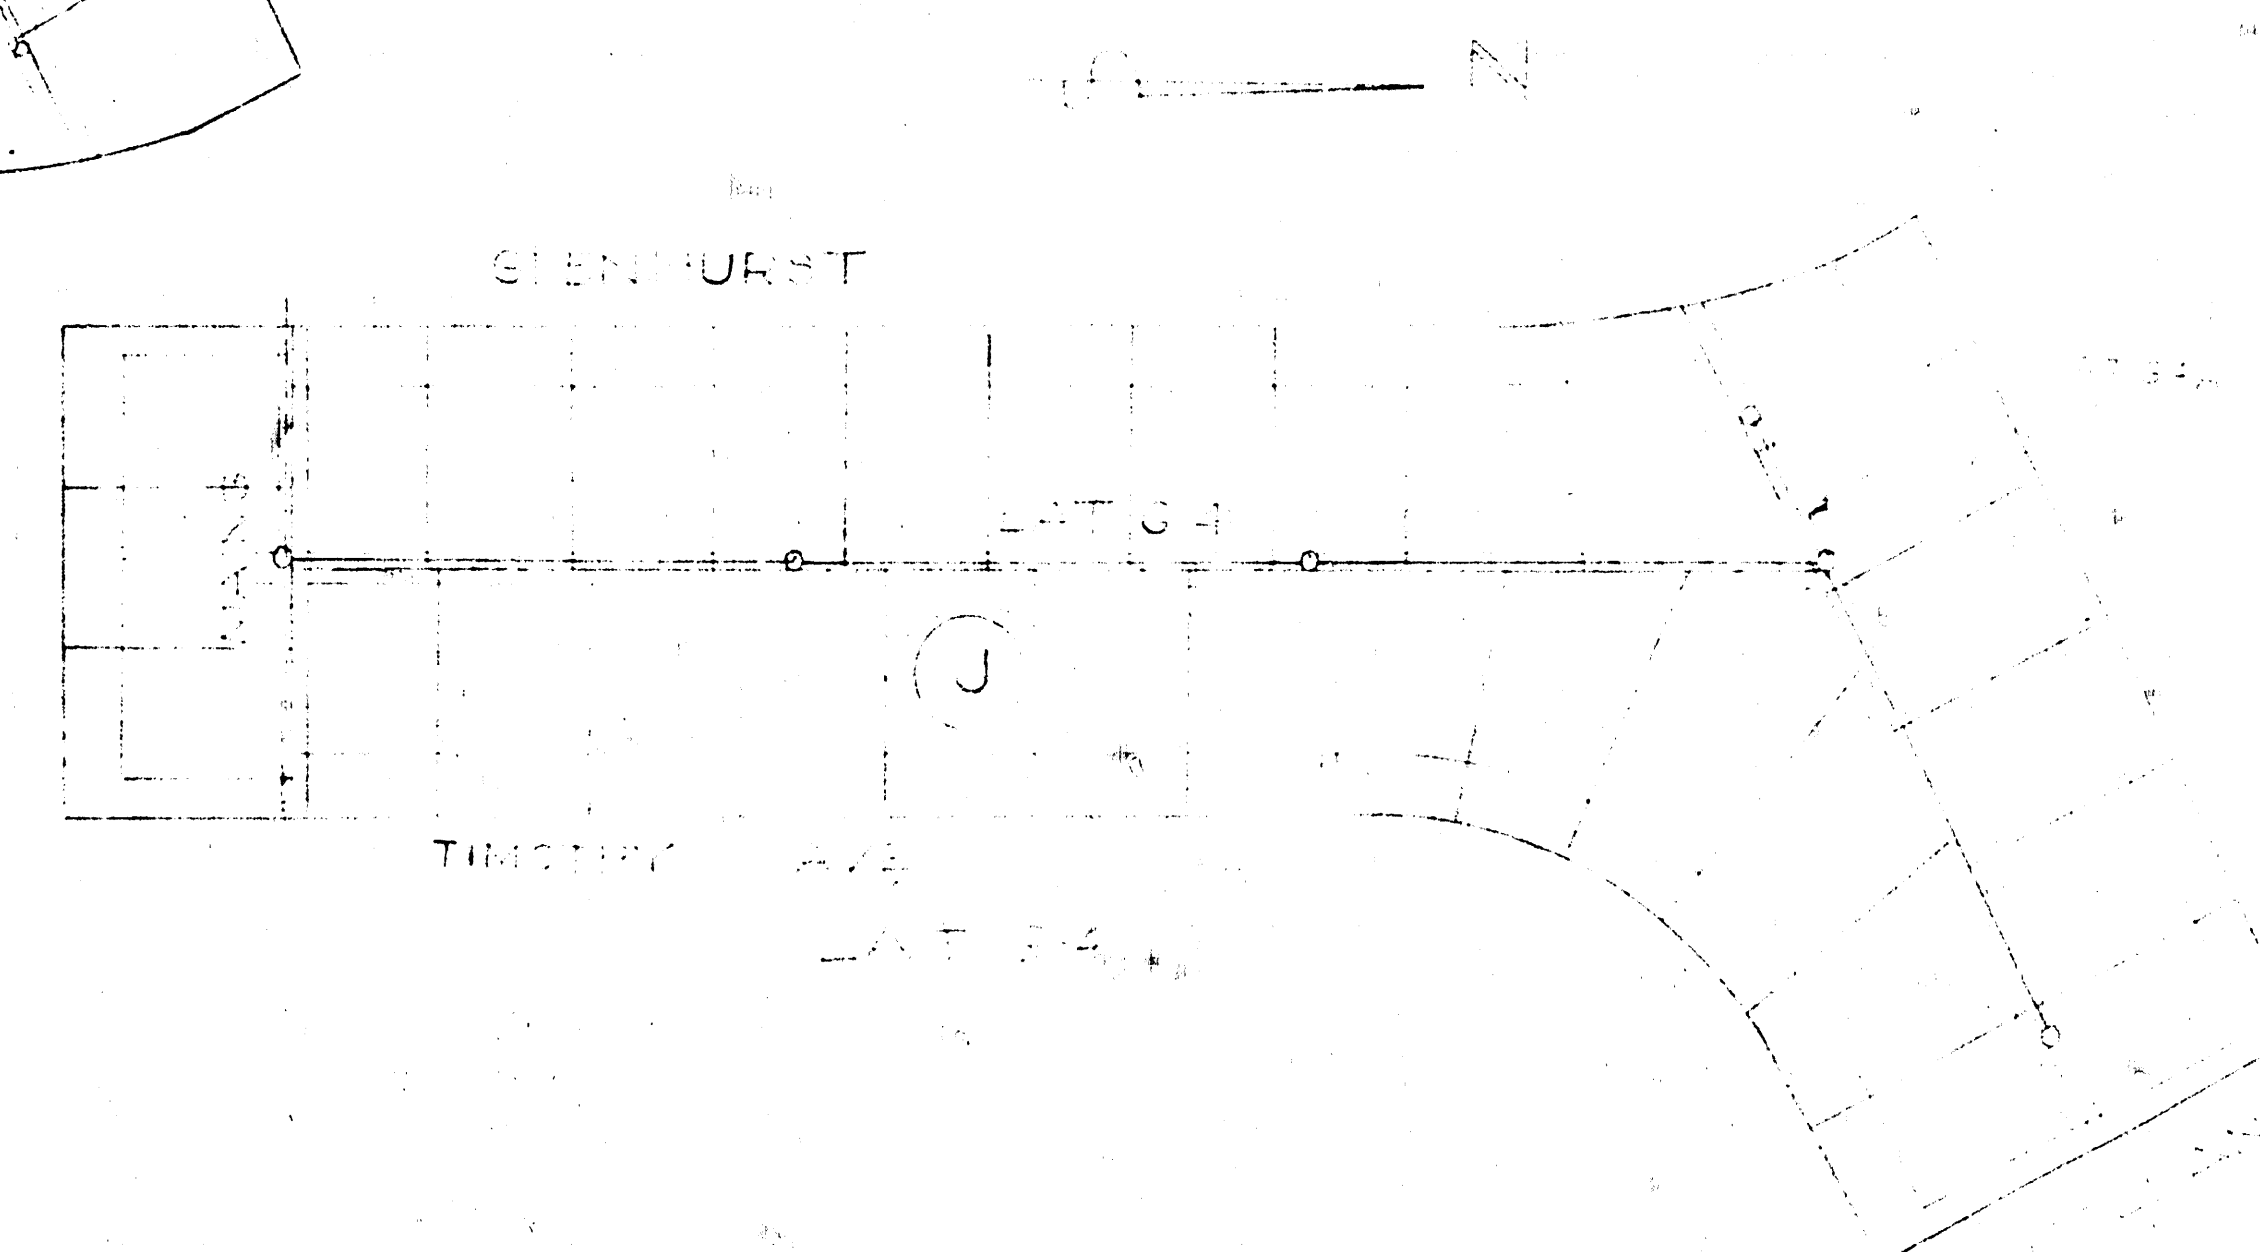

LAT G-4

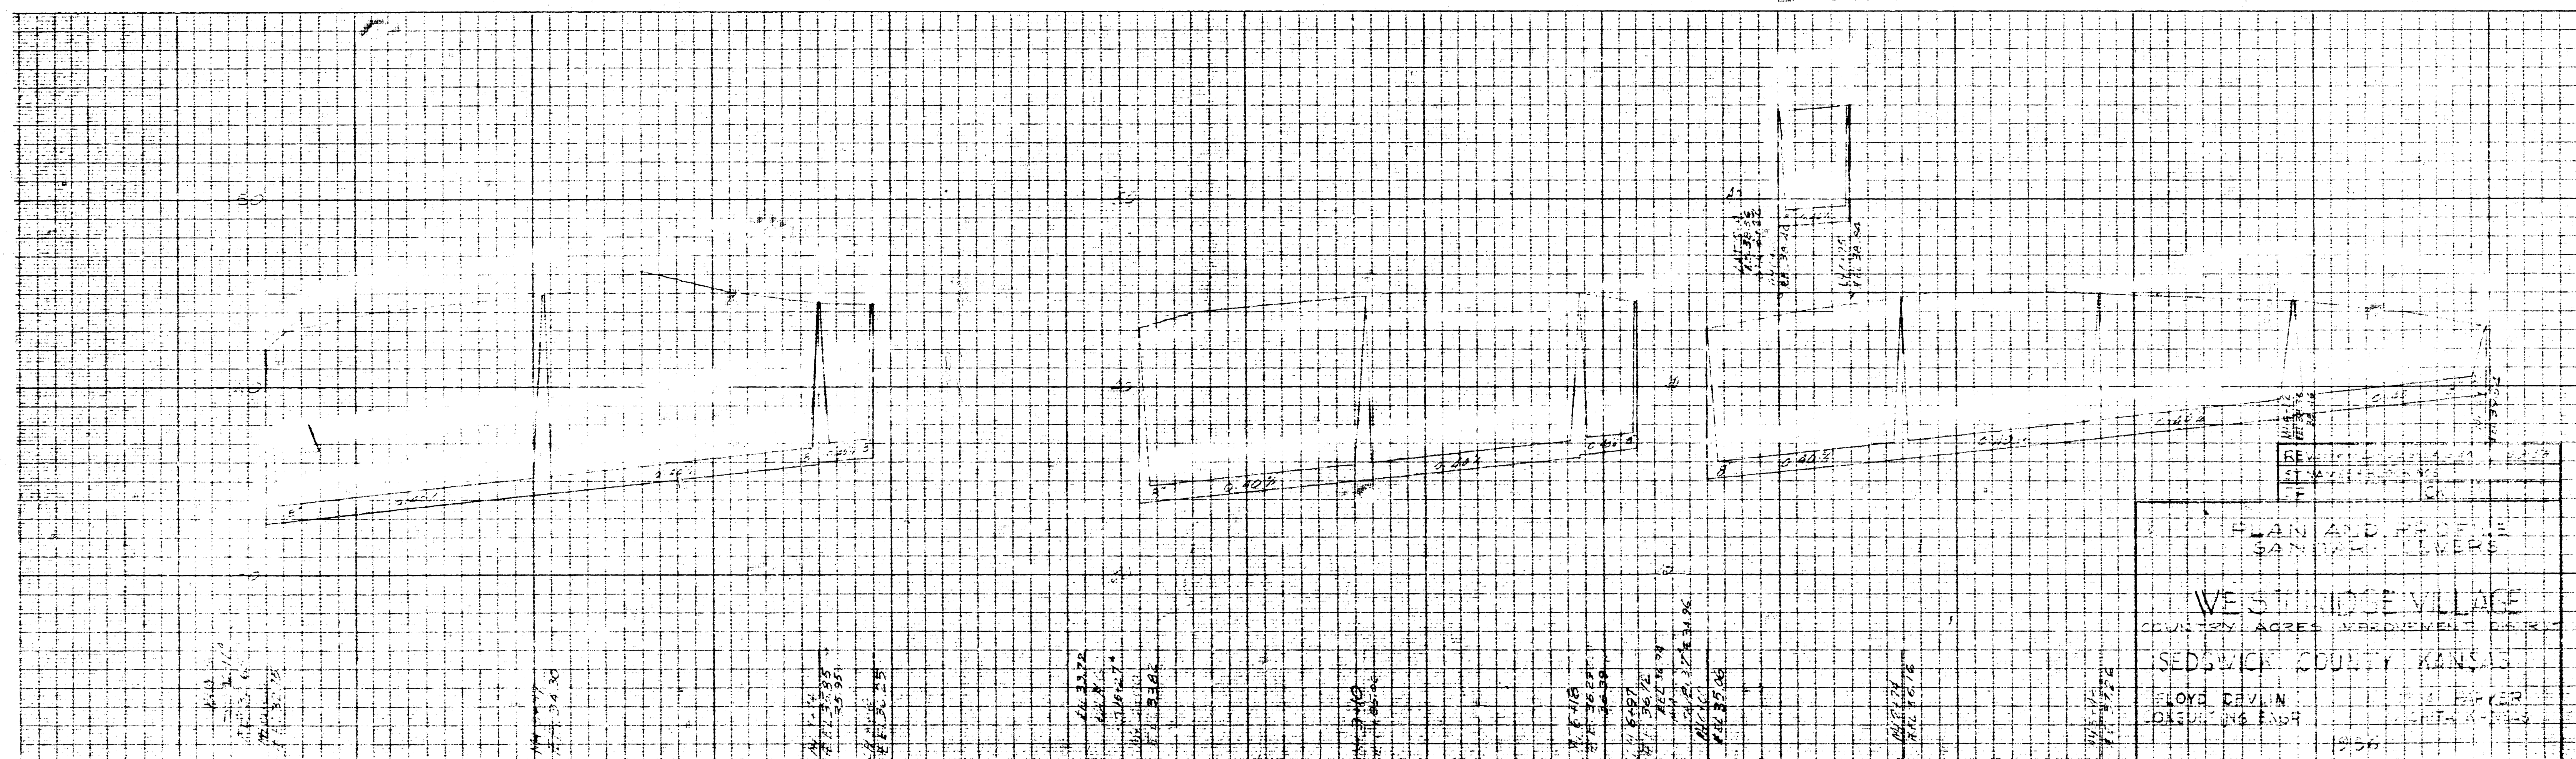


"CLEARPRINT" PROFILE PLAN PLATE A
"CLEARPRINT" PAPER CO.
MADE IN U.S.A.

"CLEARPRINT" PROFILE PLAN PLATE A
"CLEARPRINT" PAPER CO.
MADE IN U.S.A.


SHEET 3 OF 3

"CLEARPRINT" PROFILE PLAN PLATE A
"CLEARPRINT" PAPER CO.
MADE IN U.S.A.


PLAN AND PROFILE
SANITARY LINES
WEST HIDE VILLAGE
COUNTY AGRI. MEASUREMENT DEPT.
SEDSWICK COUNTY, KANSAS
ELOYE REVIN
DISTRICT ENGINEER
1950

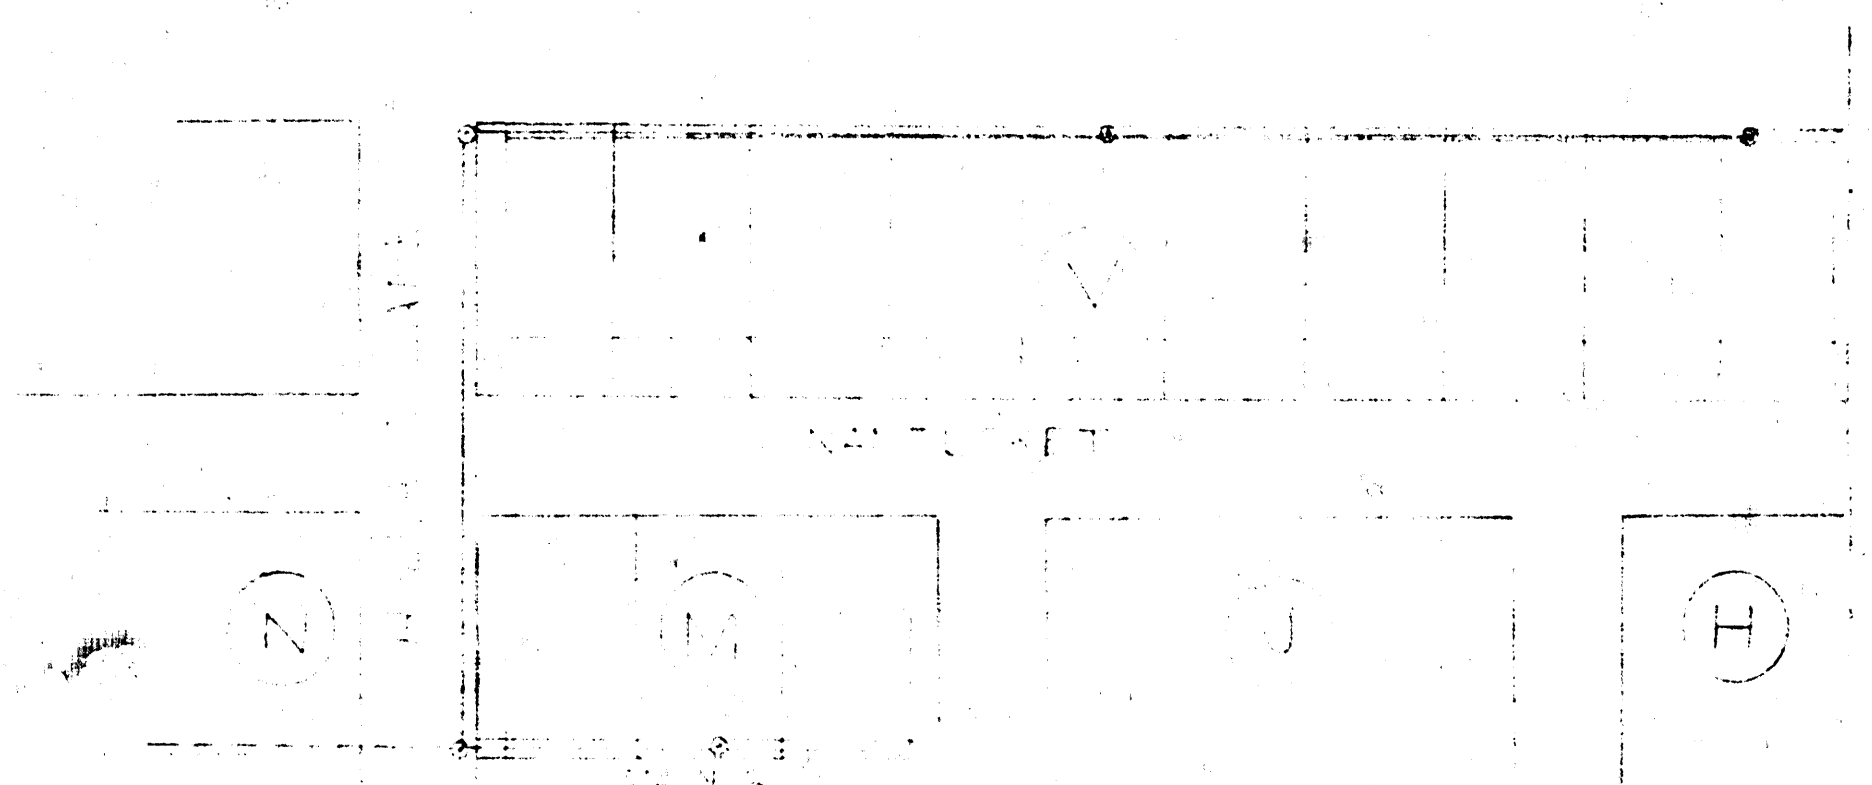

LAT 5-6

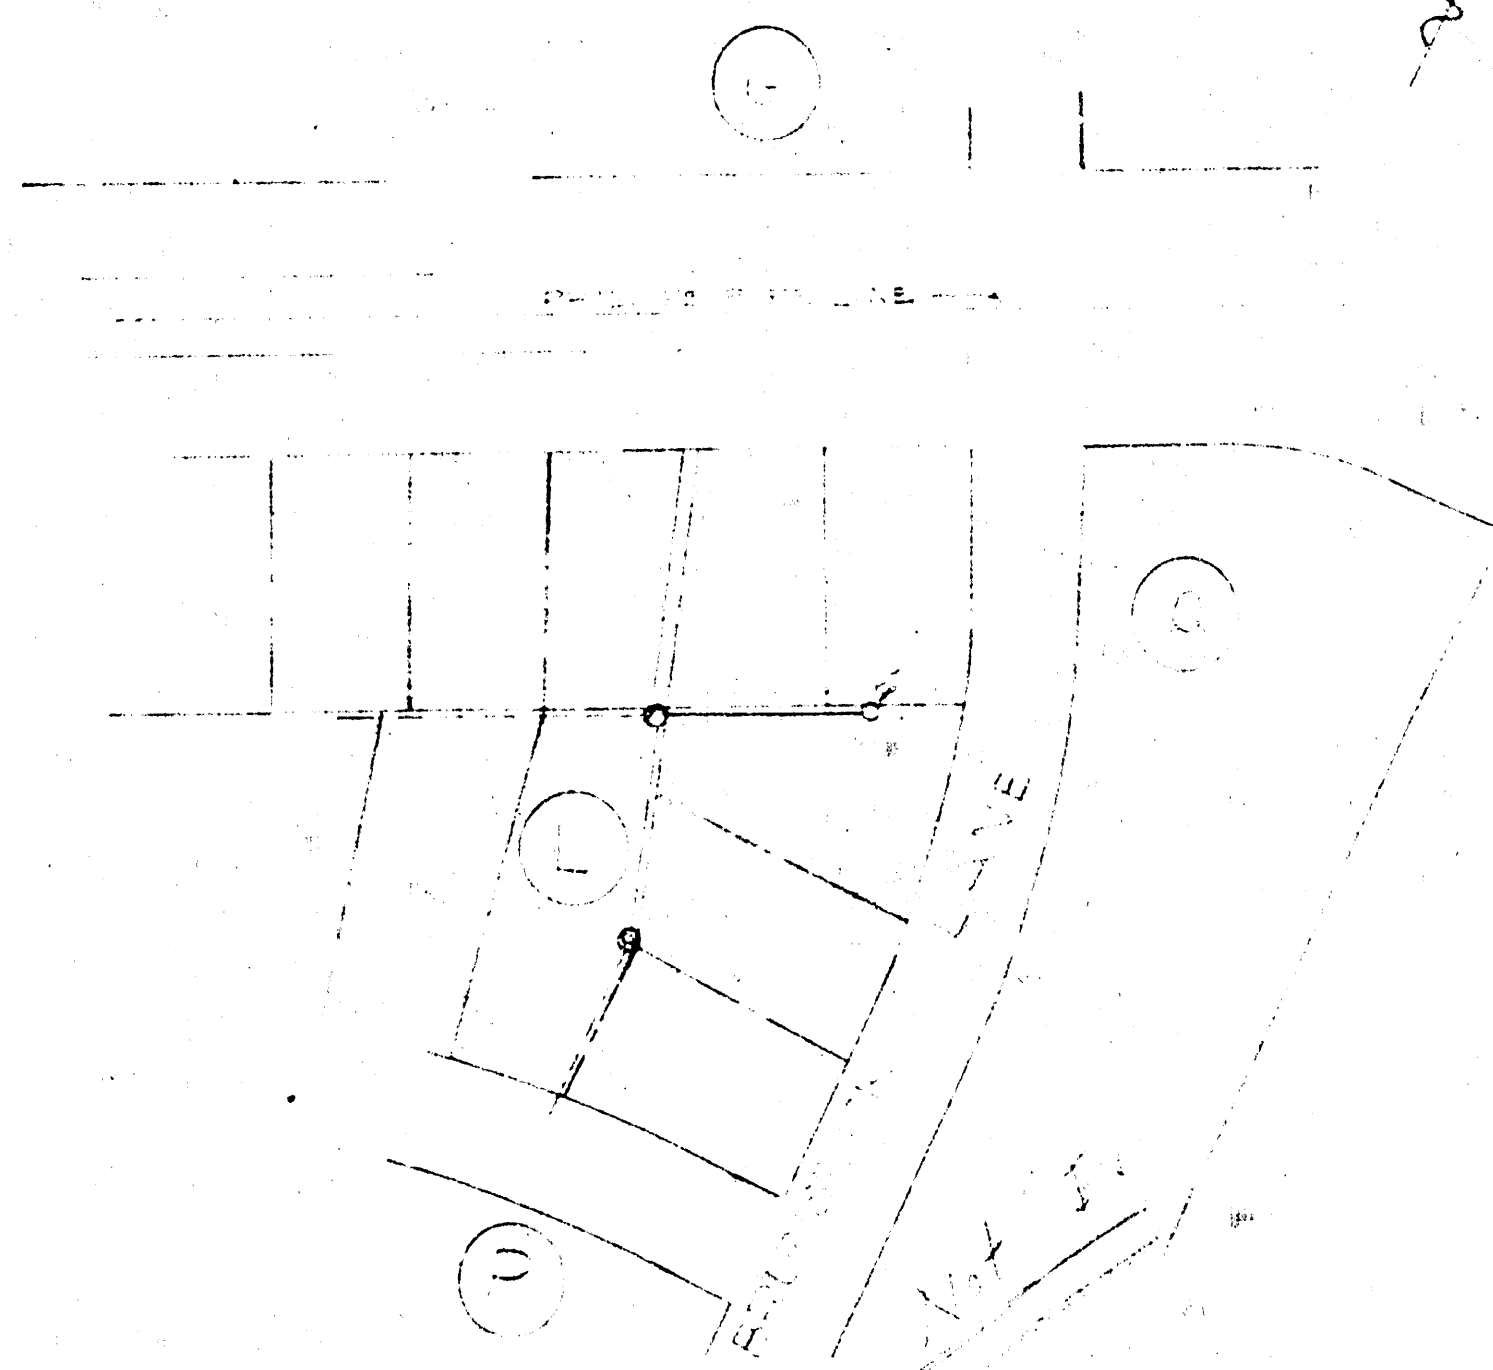

LAT 4-6

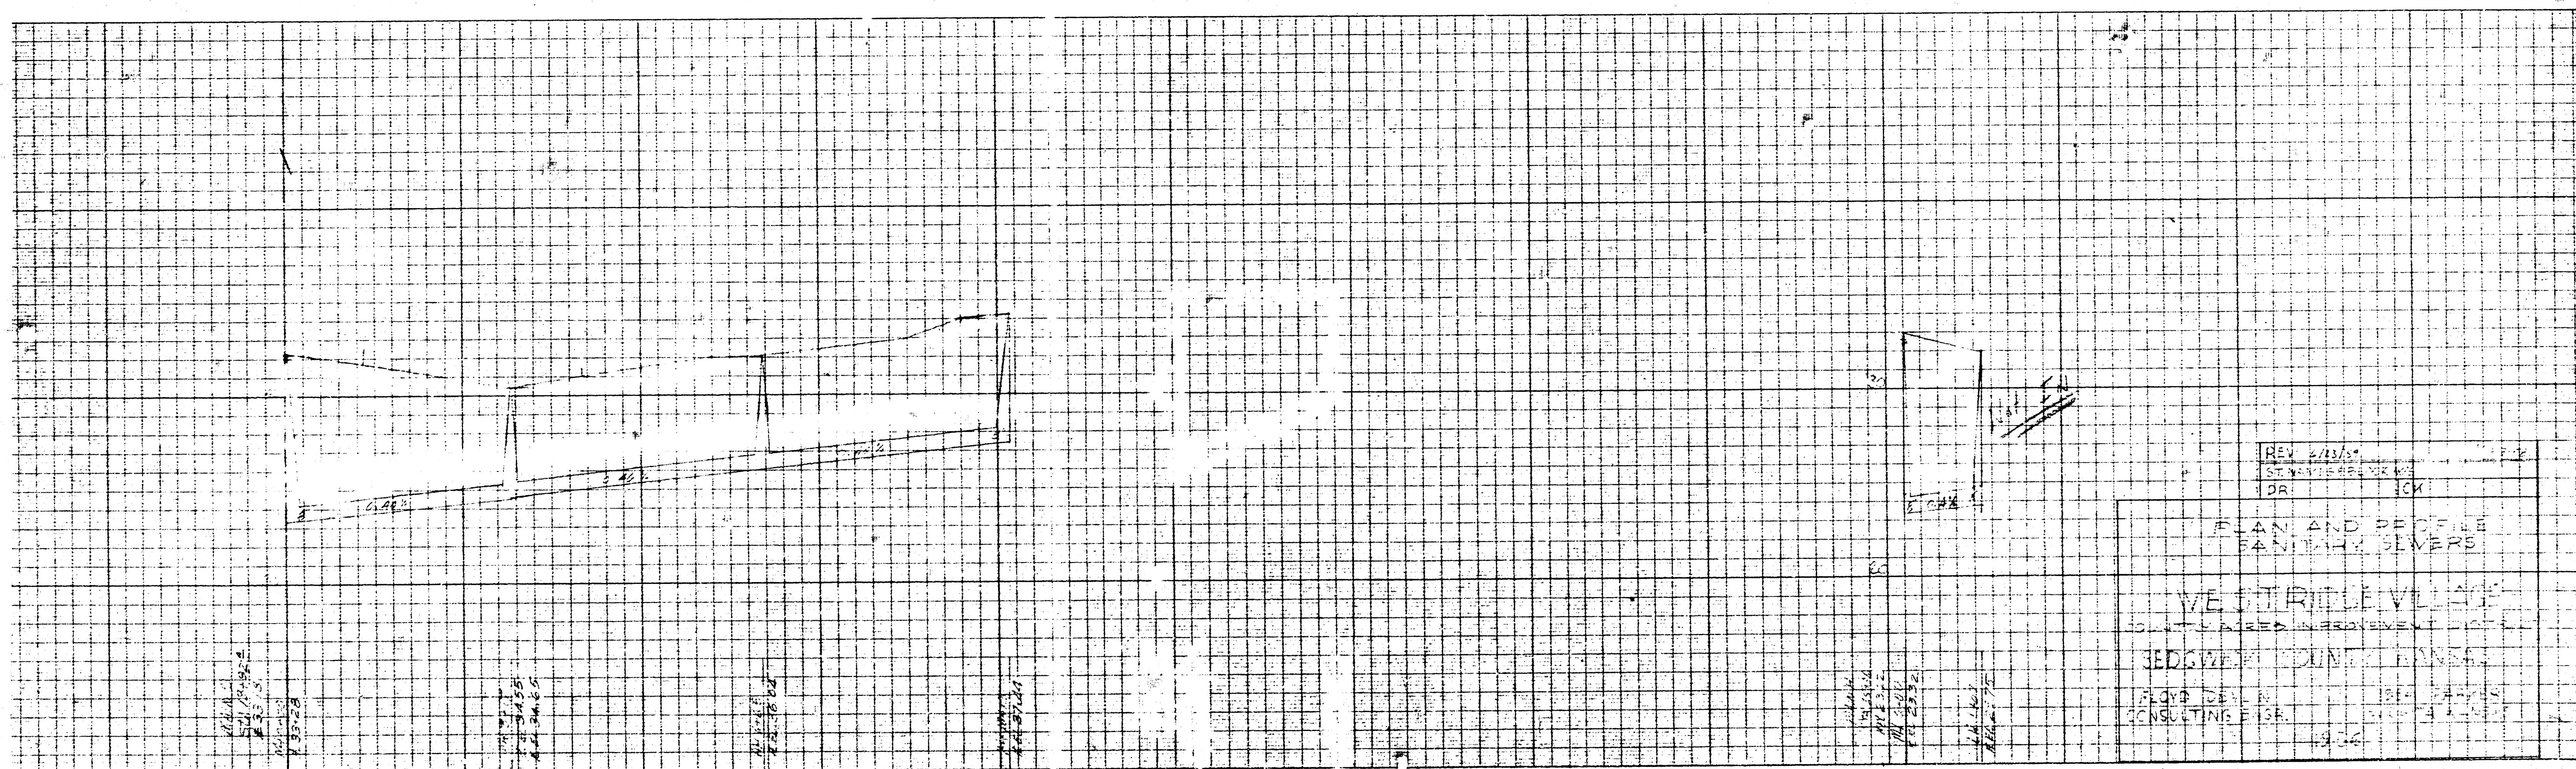

"CLEARPRINT" PROFILE PLAN PLATE A
"CLEARPRINT" PAPER CO.
MADE IN U.S.A.

"CLEARPRINT" PROFILE PLAN PLATE A
"CLEARPRINT" PAPER CO.
MADE IN U.S.A.

SHEET 1 OF 2