


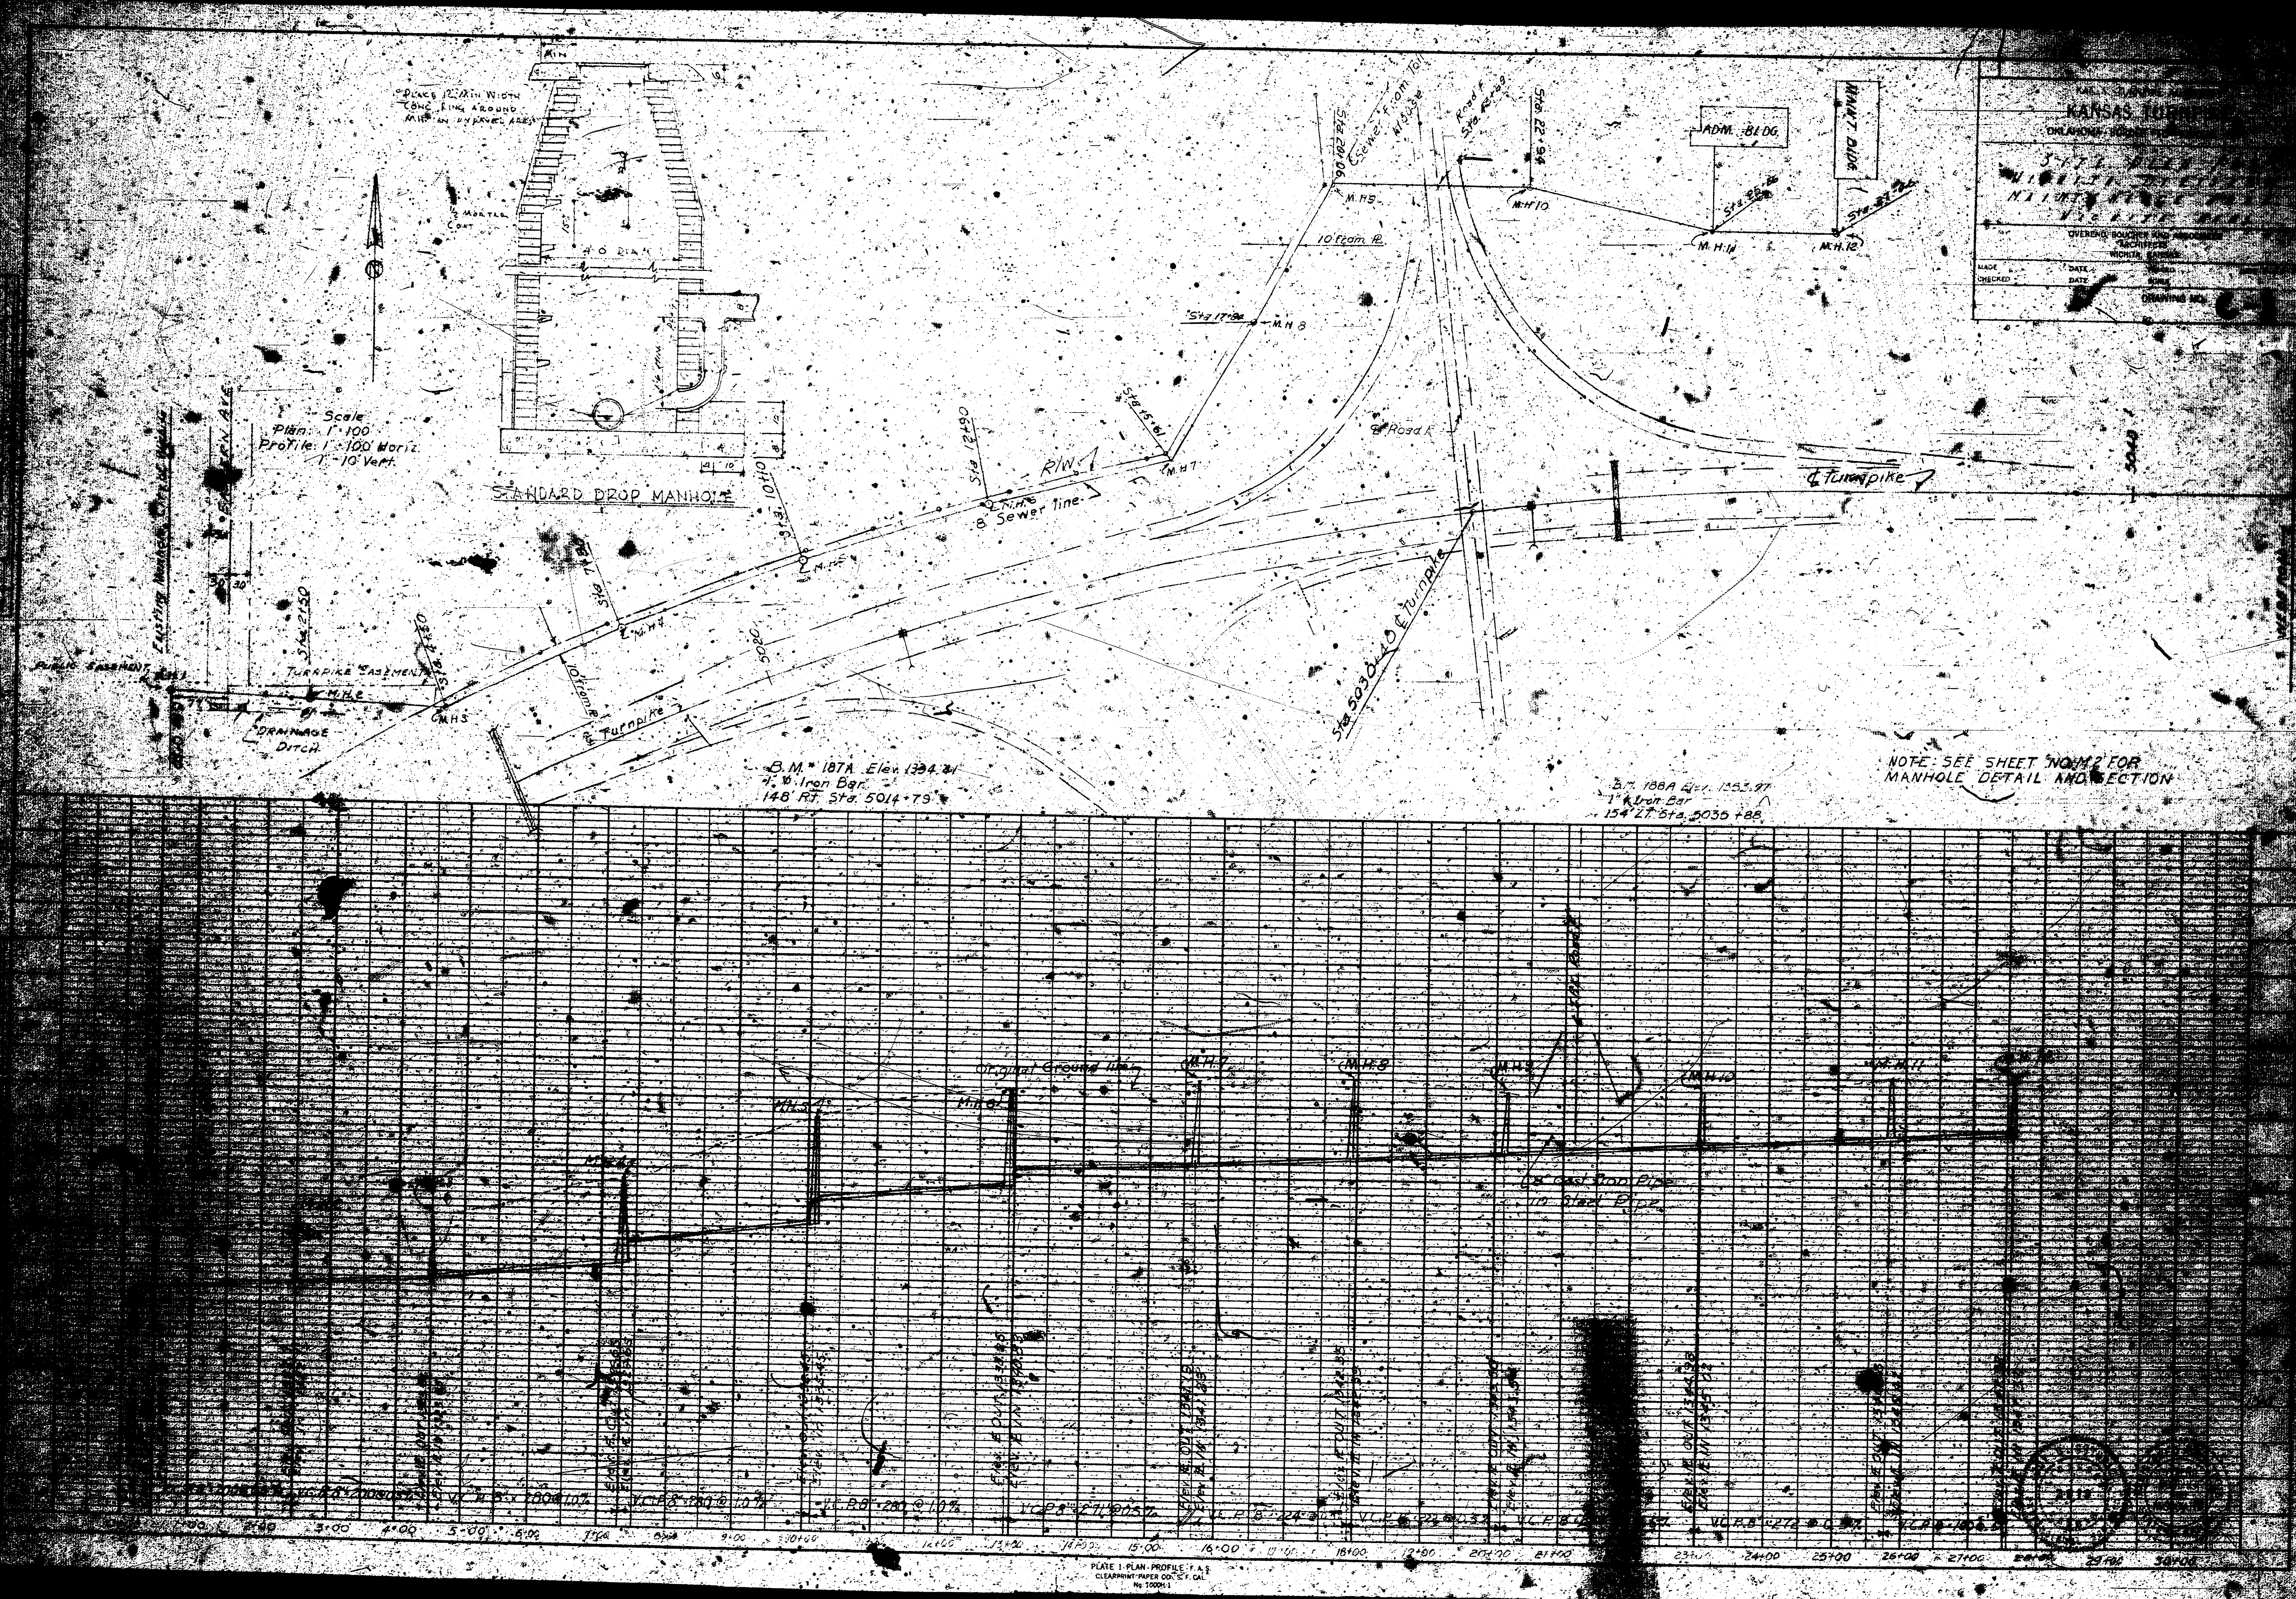


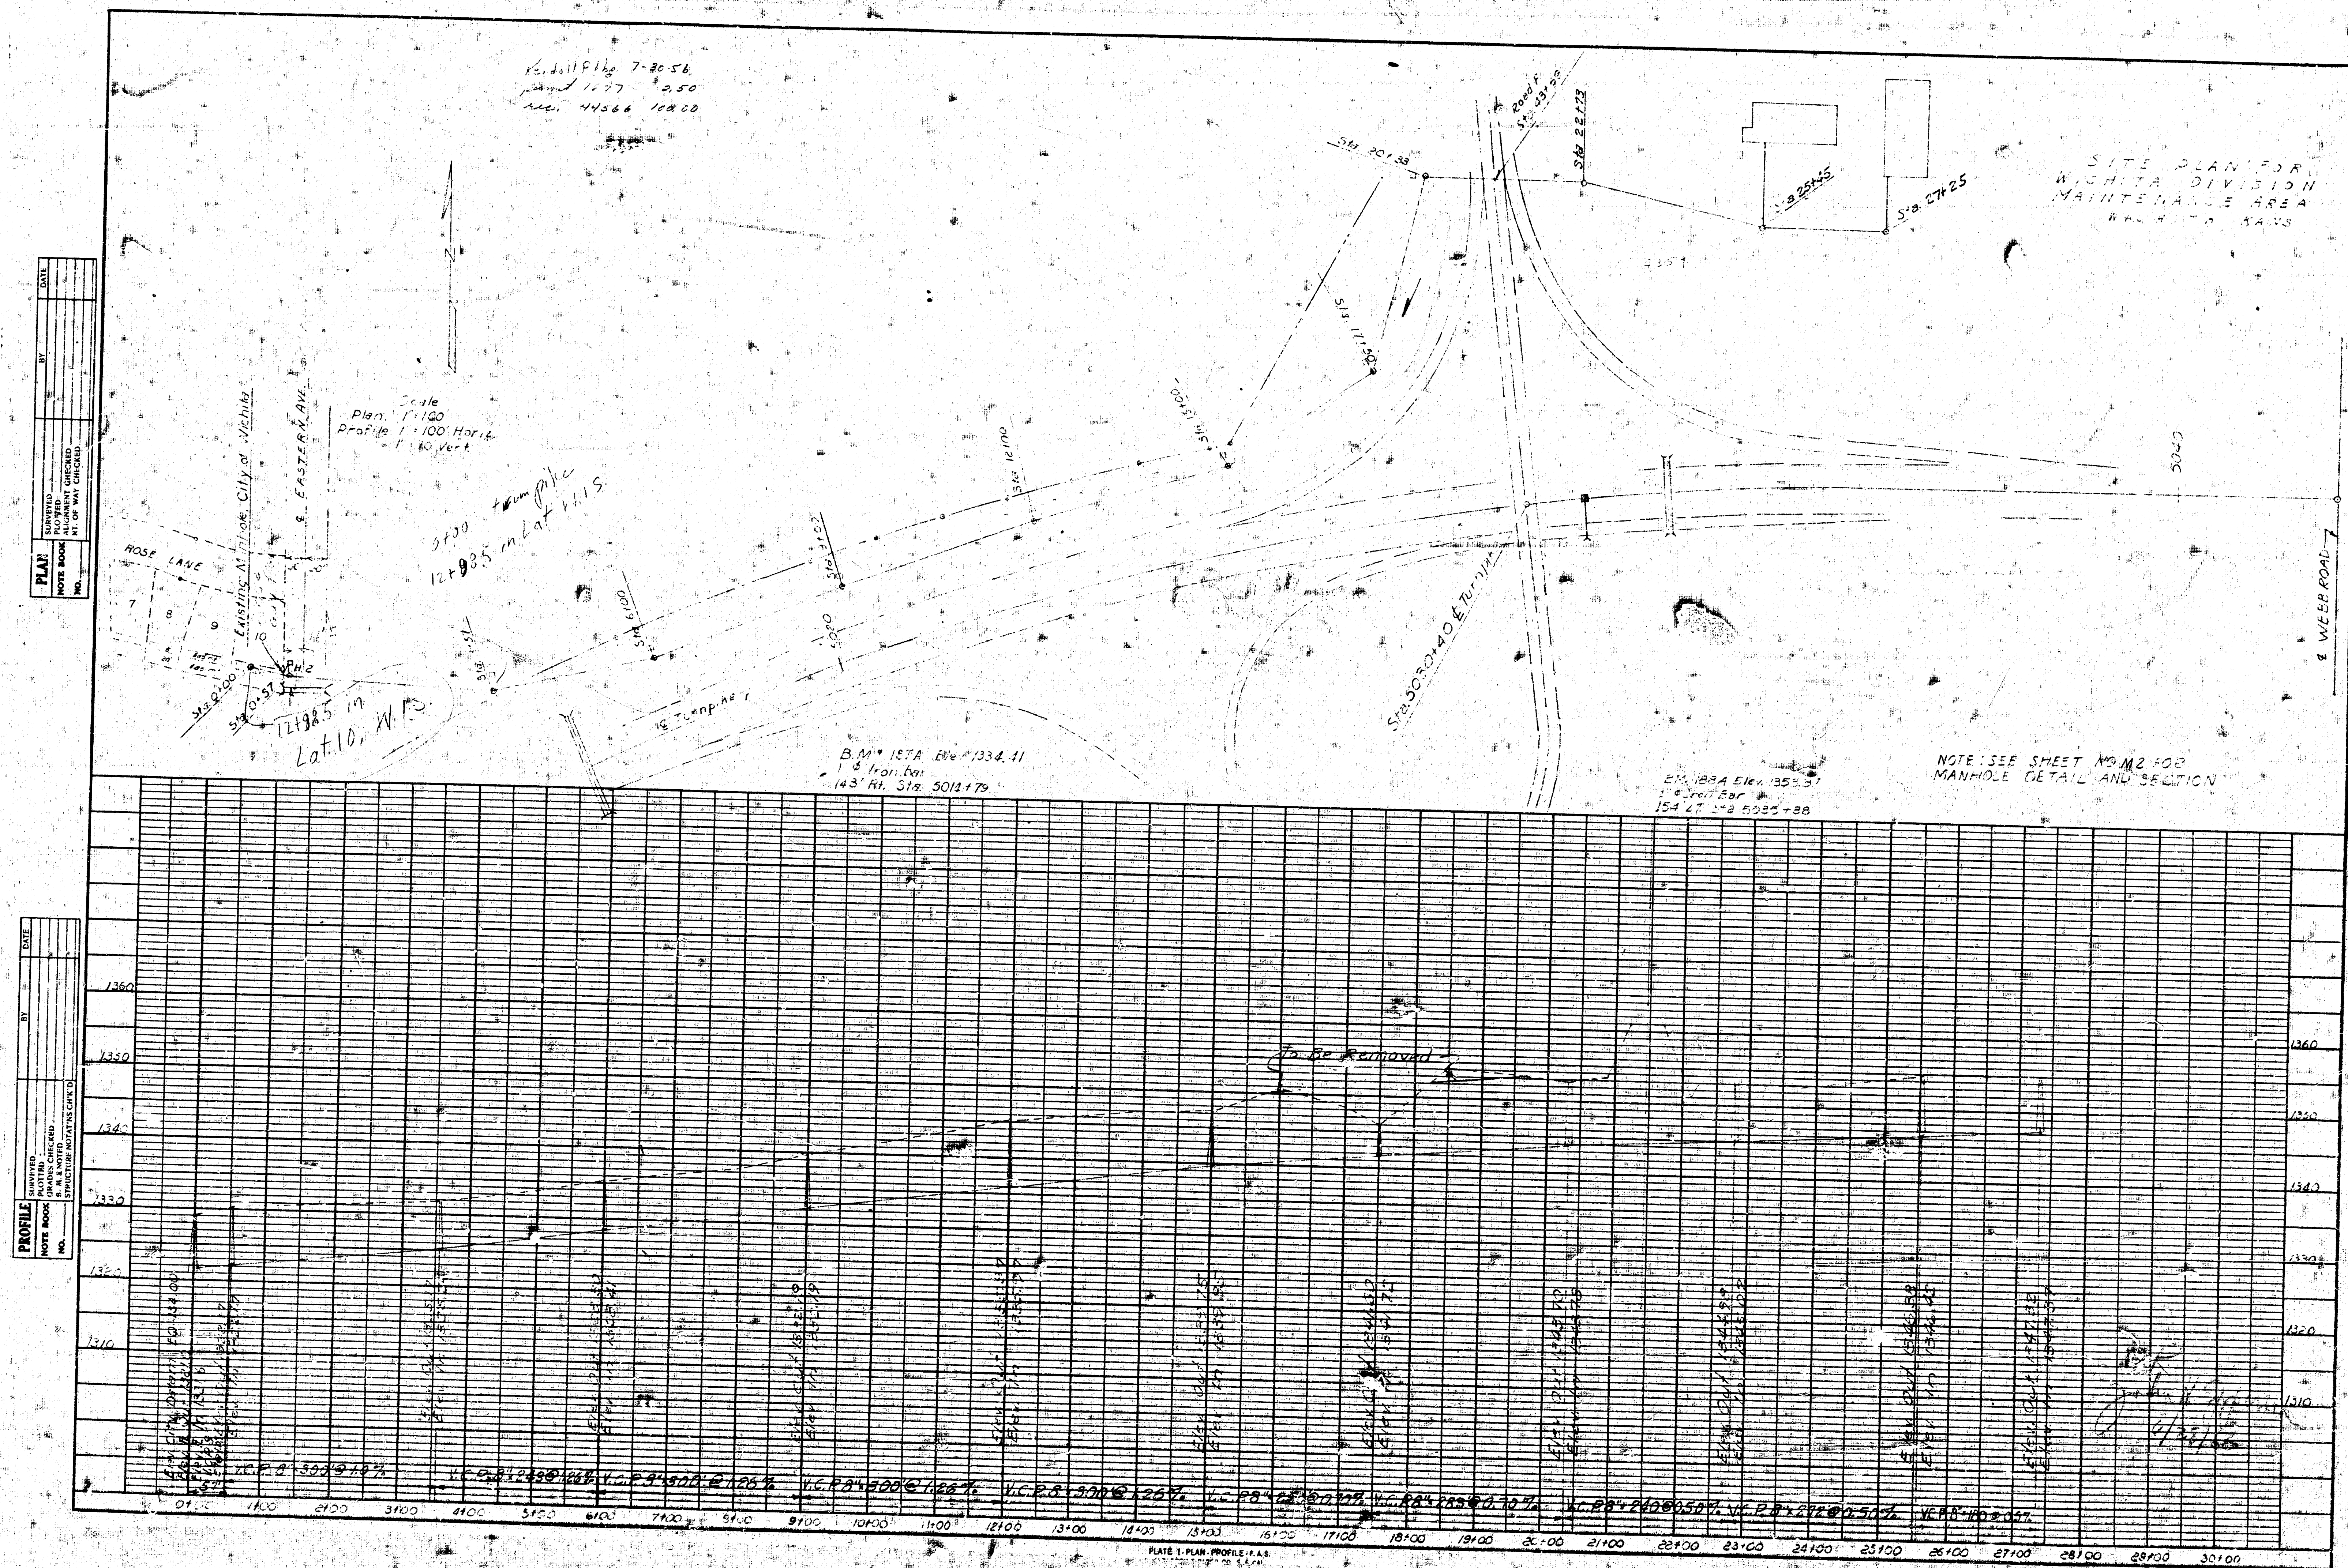

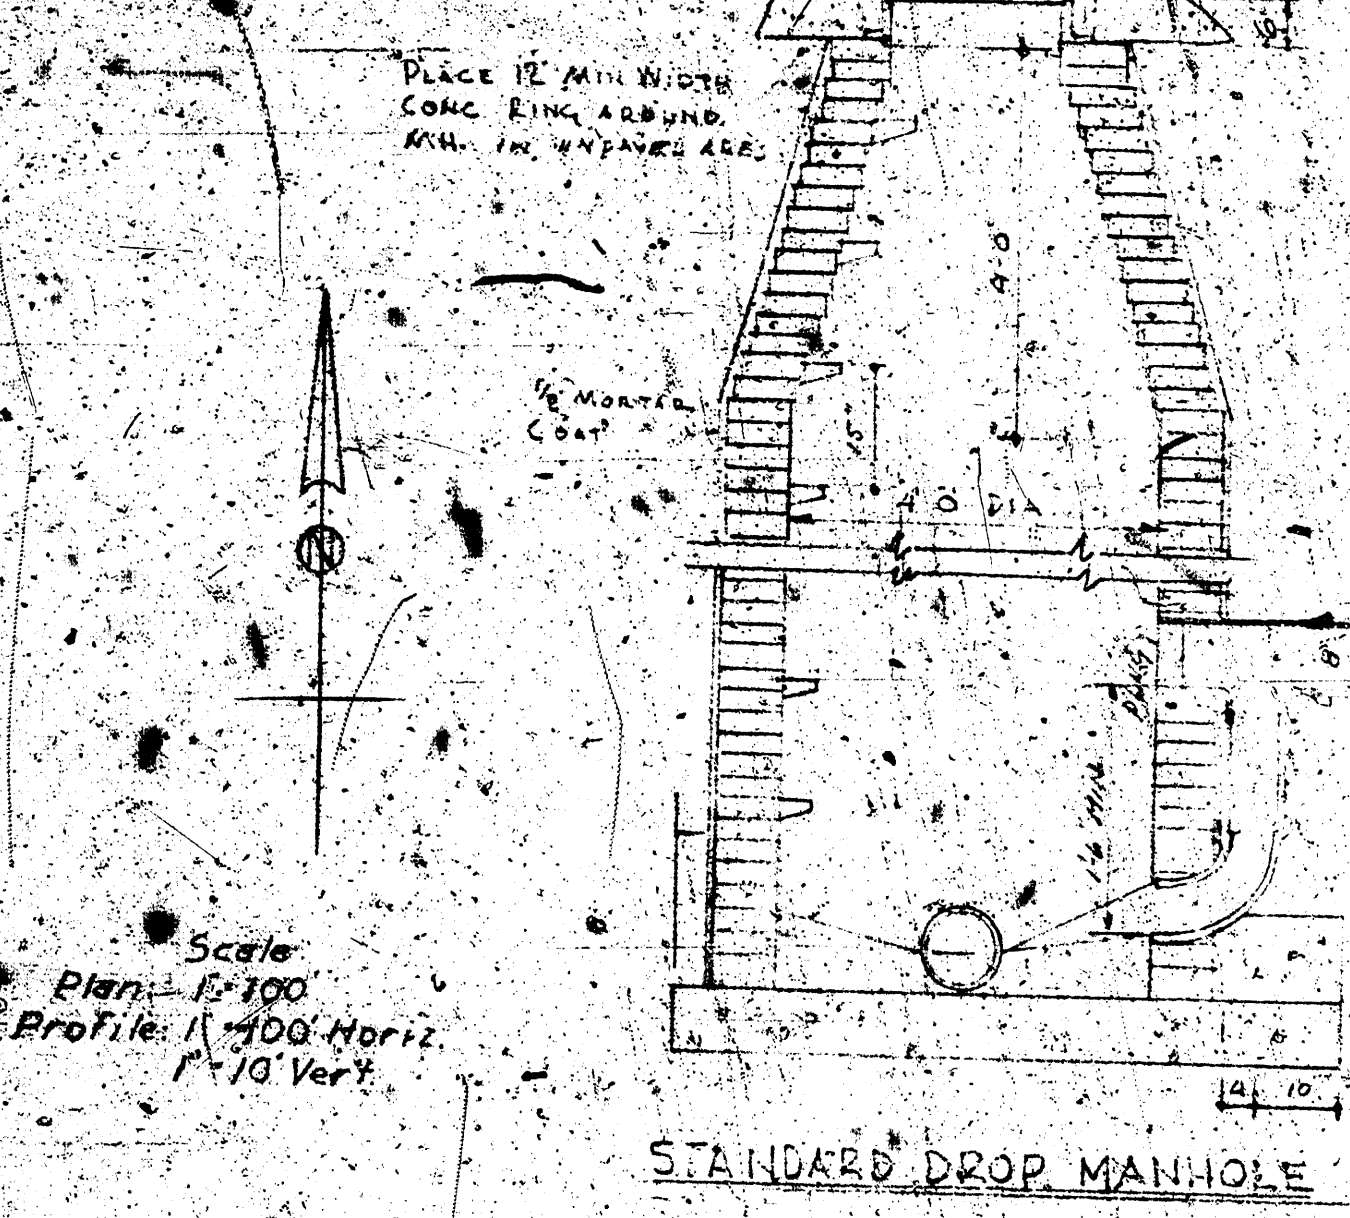

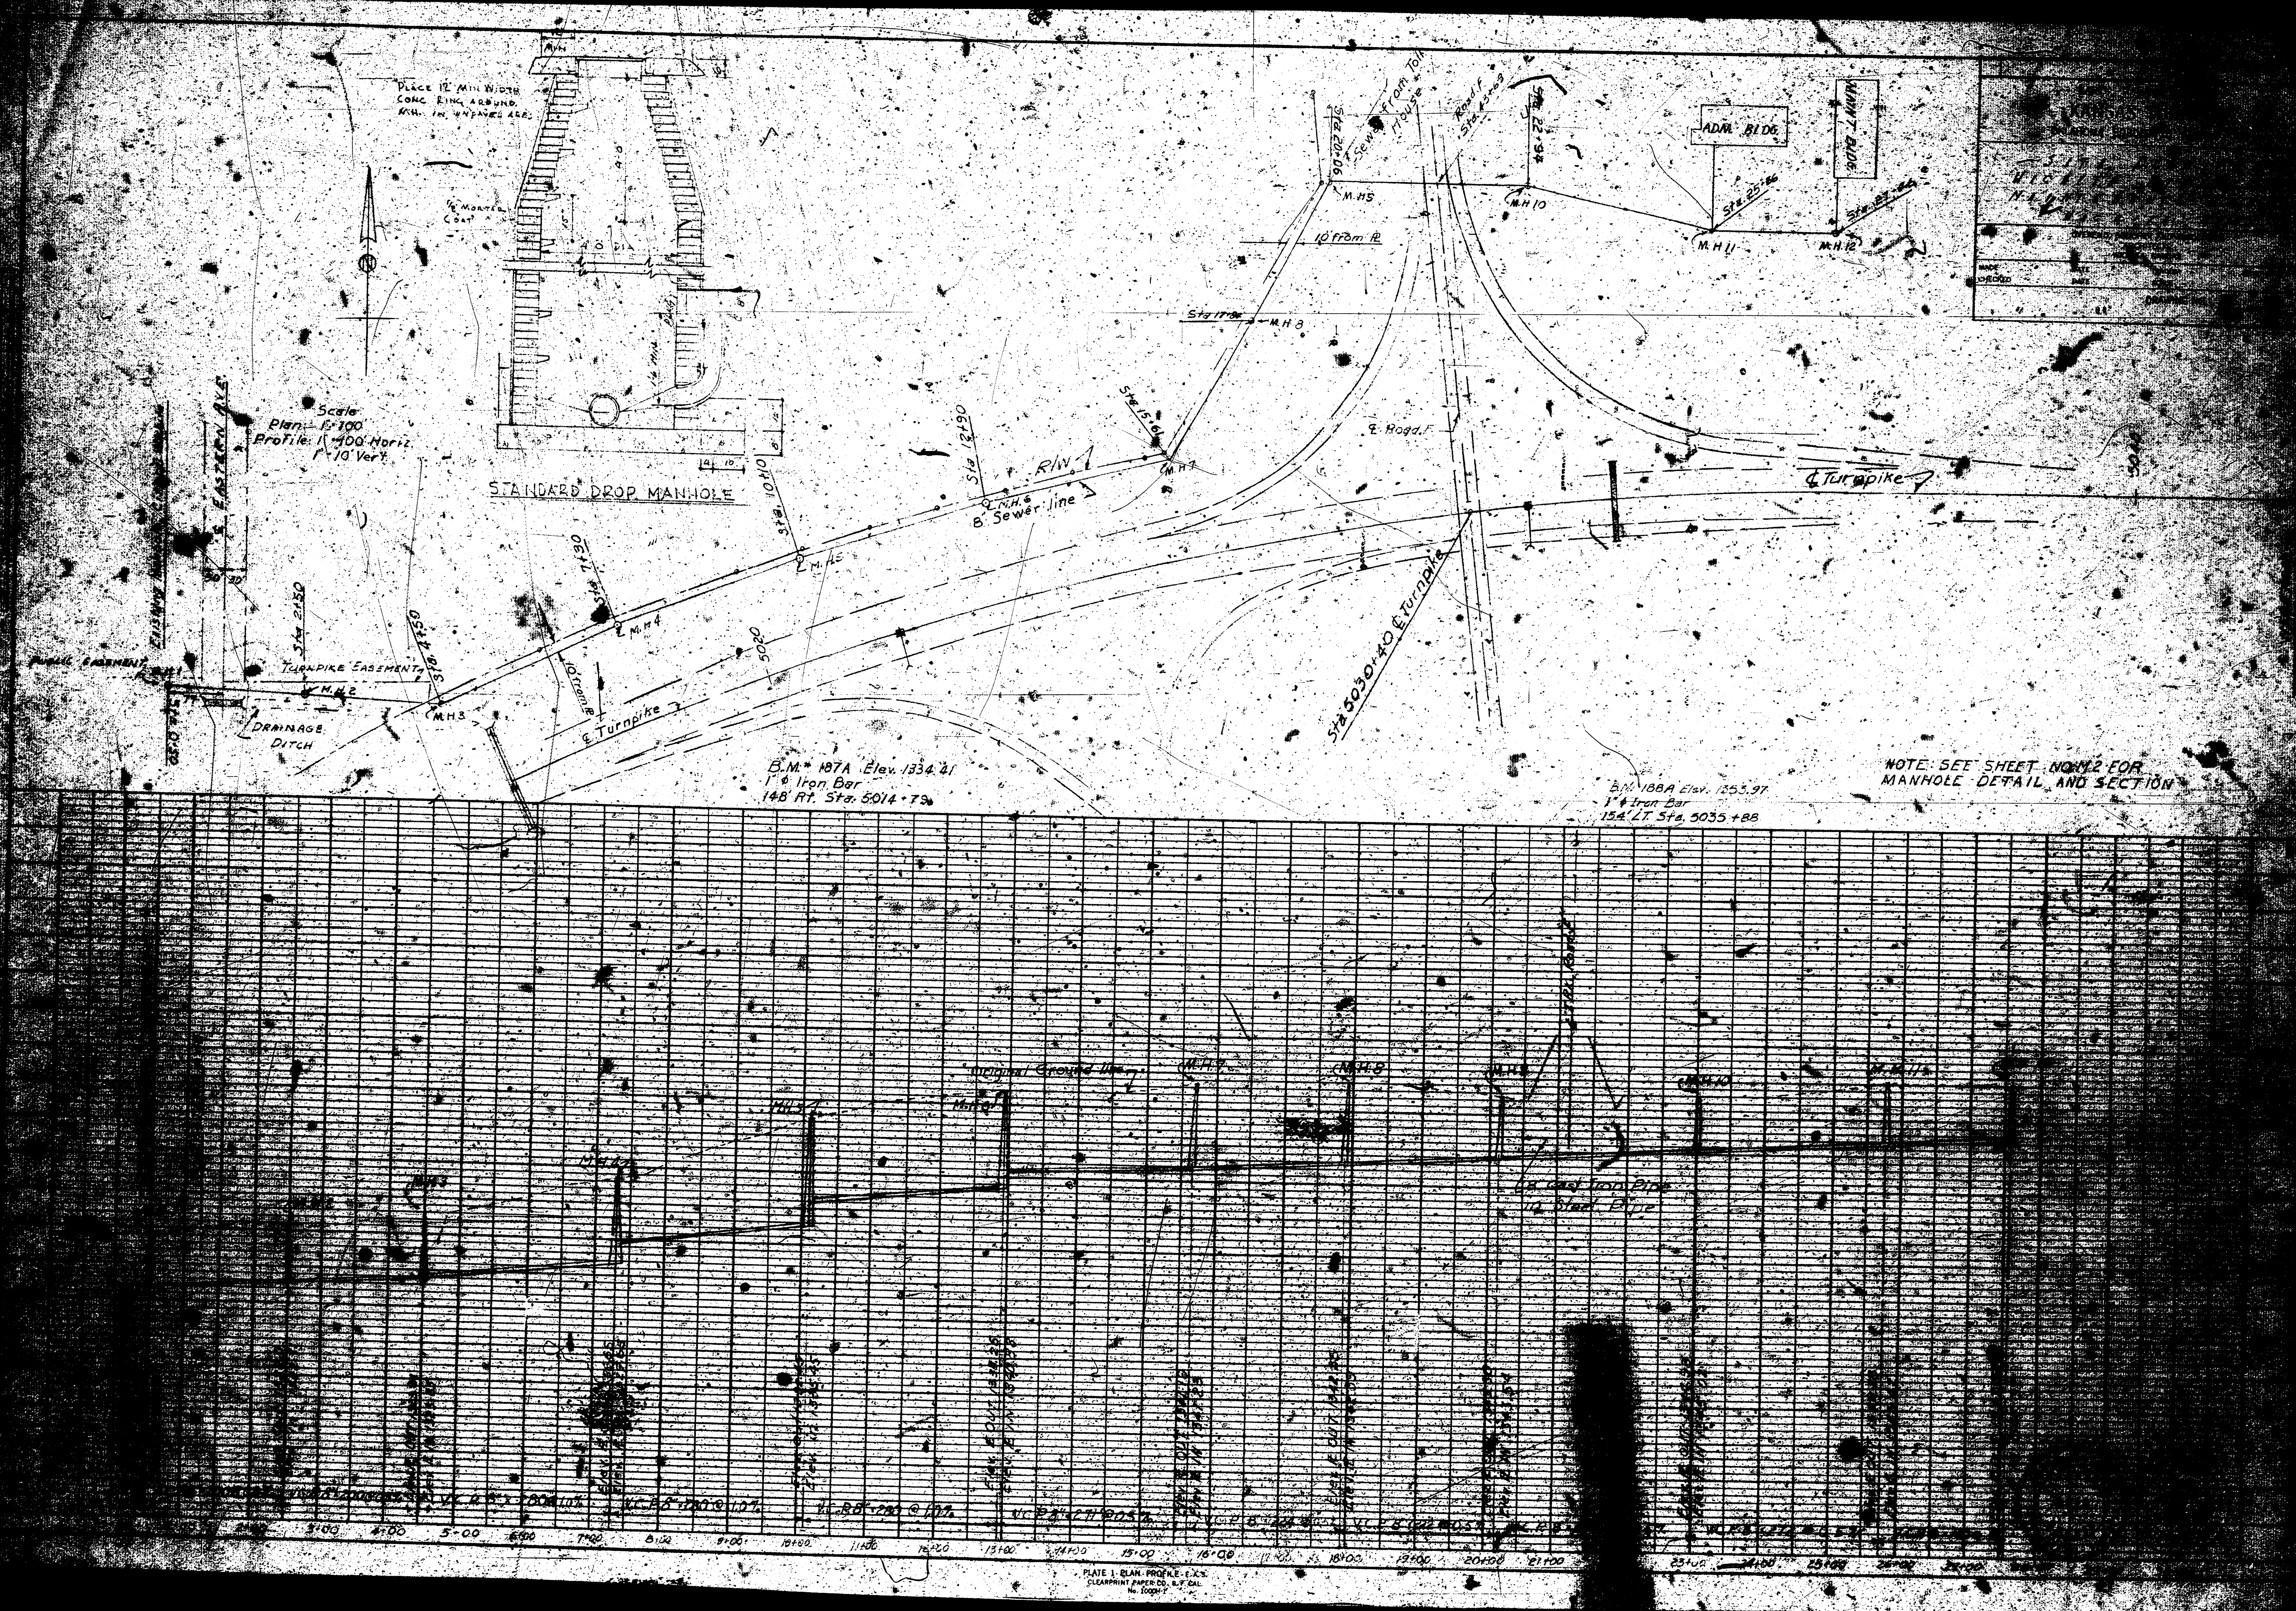

NOTE: SEE SHEET NO. 12 FOR
MANHOLE DETAIL AND SECTION

ELEV. 1074 Elev. 1034.21
1/2 Iron Bar
148 Ft. Sta. 5014+75

ELEV. 1084 Elev. 1055.97
1/2 Iron Bar
154 Ft. Sta. 5035+85