B.M.: 1209' N.E. cor bottom conc step 925 East 19TH ST. (ST Louis coke & FOUNDRY Co.).

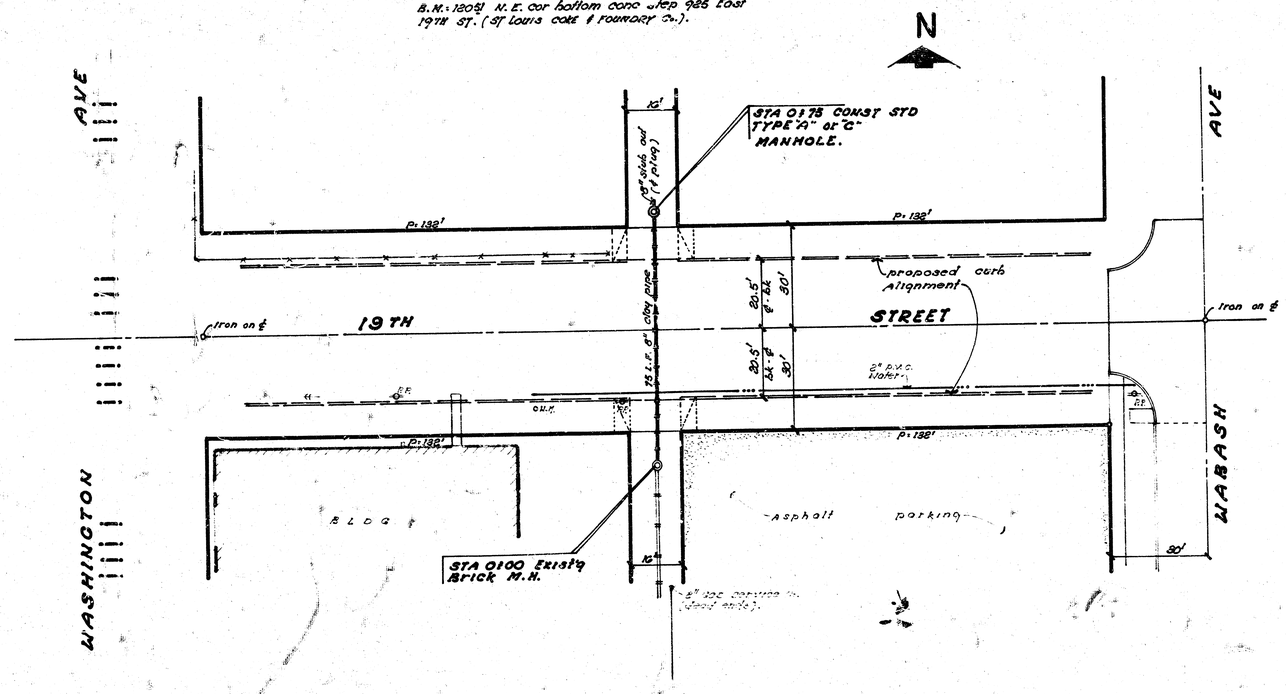

PLAN SCALE 1" = 20'
profile 1" = 5' vert
" 1" = 10' horz

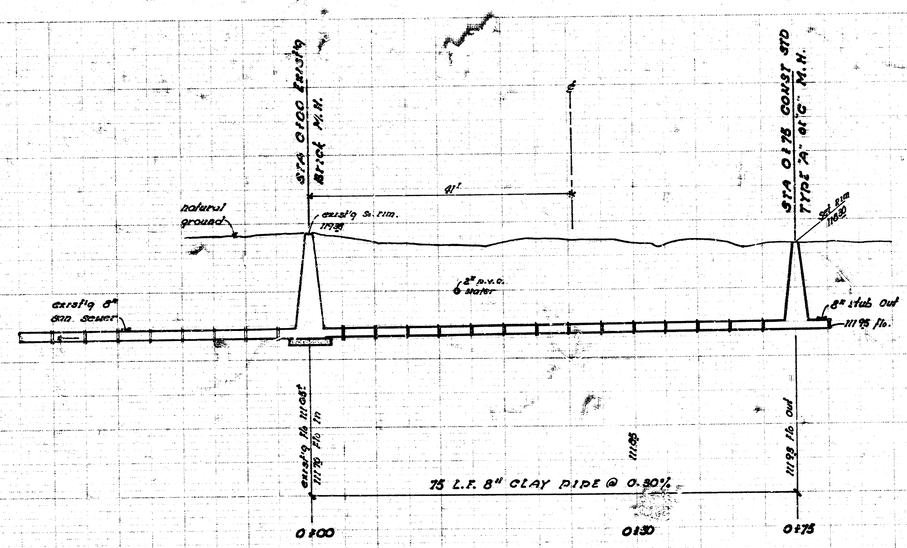

SANITARY SEWER EXTENSION ACROSS 19TH STREET, Between Washington and Wabash.

CITY of WICHITA, KANSAS
R. W. LINN CITY ENGINEER
Date: 4-1976 Proj No. W.M.R.B.S.S.3430

1/1