
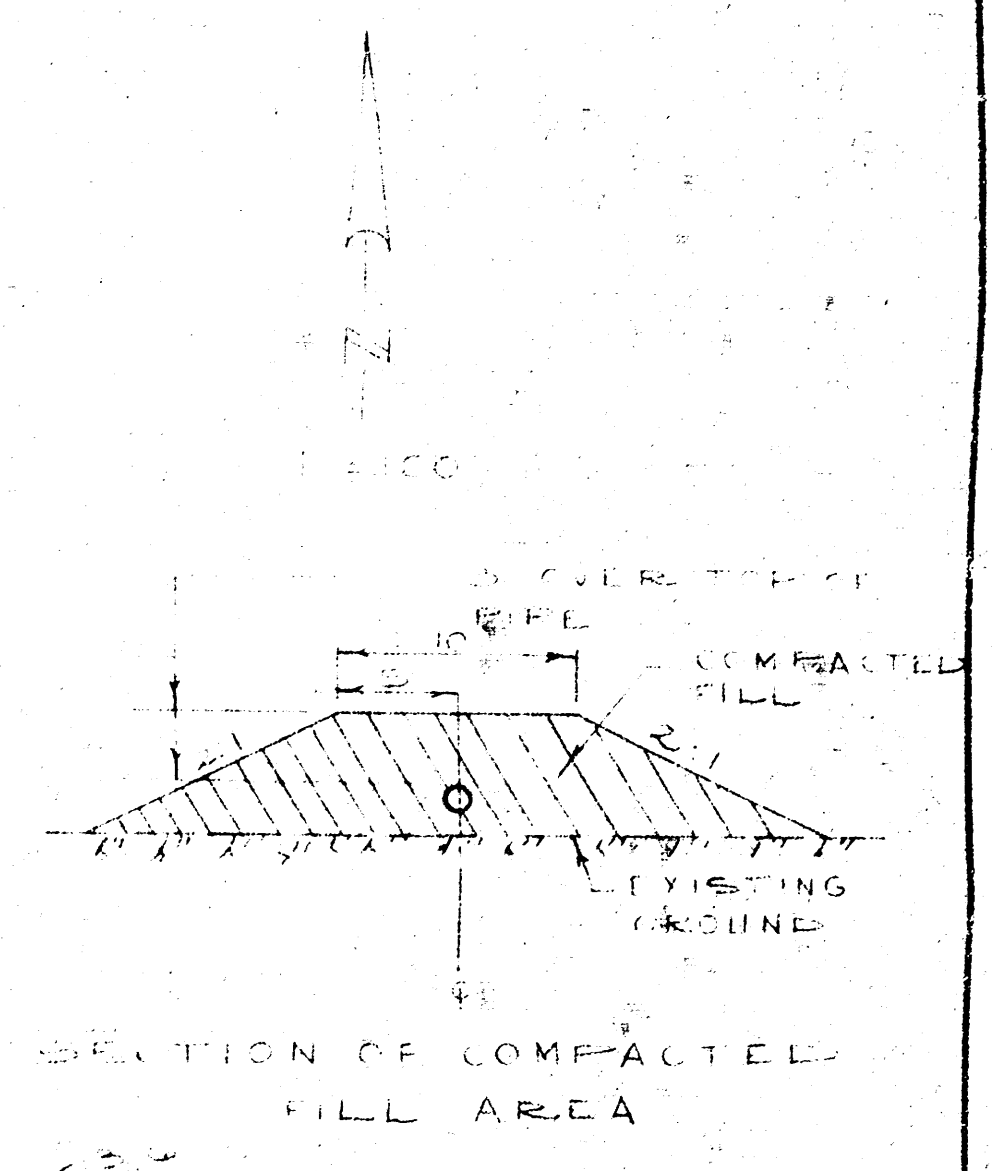


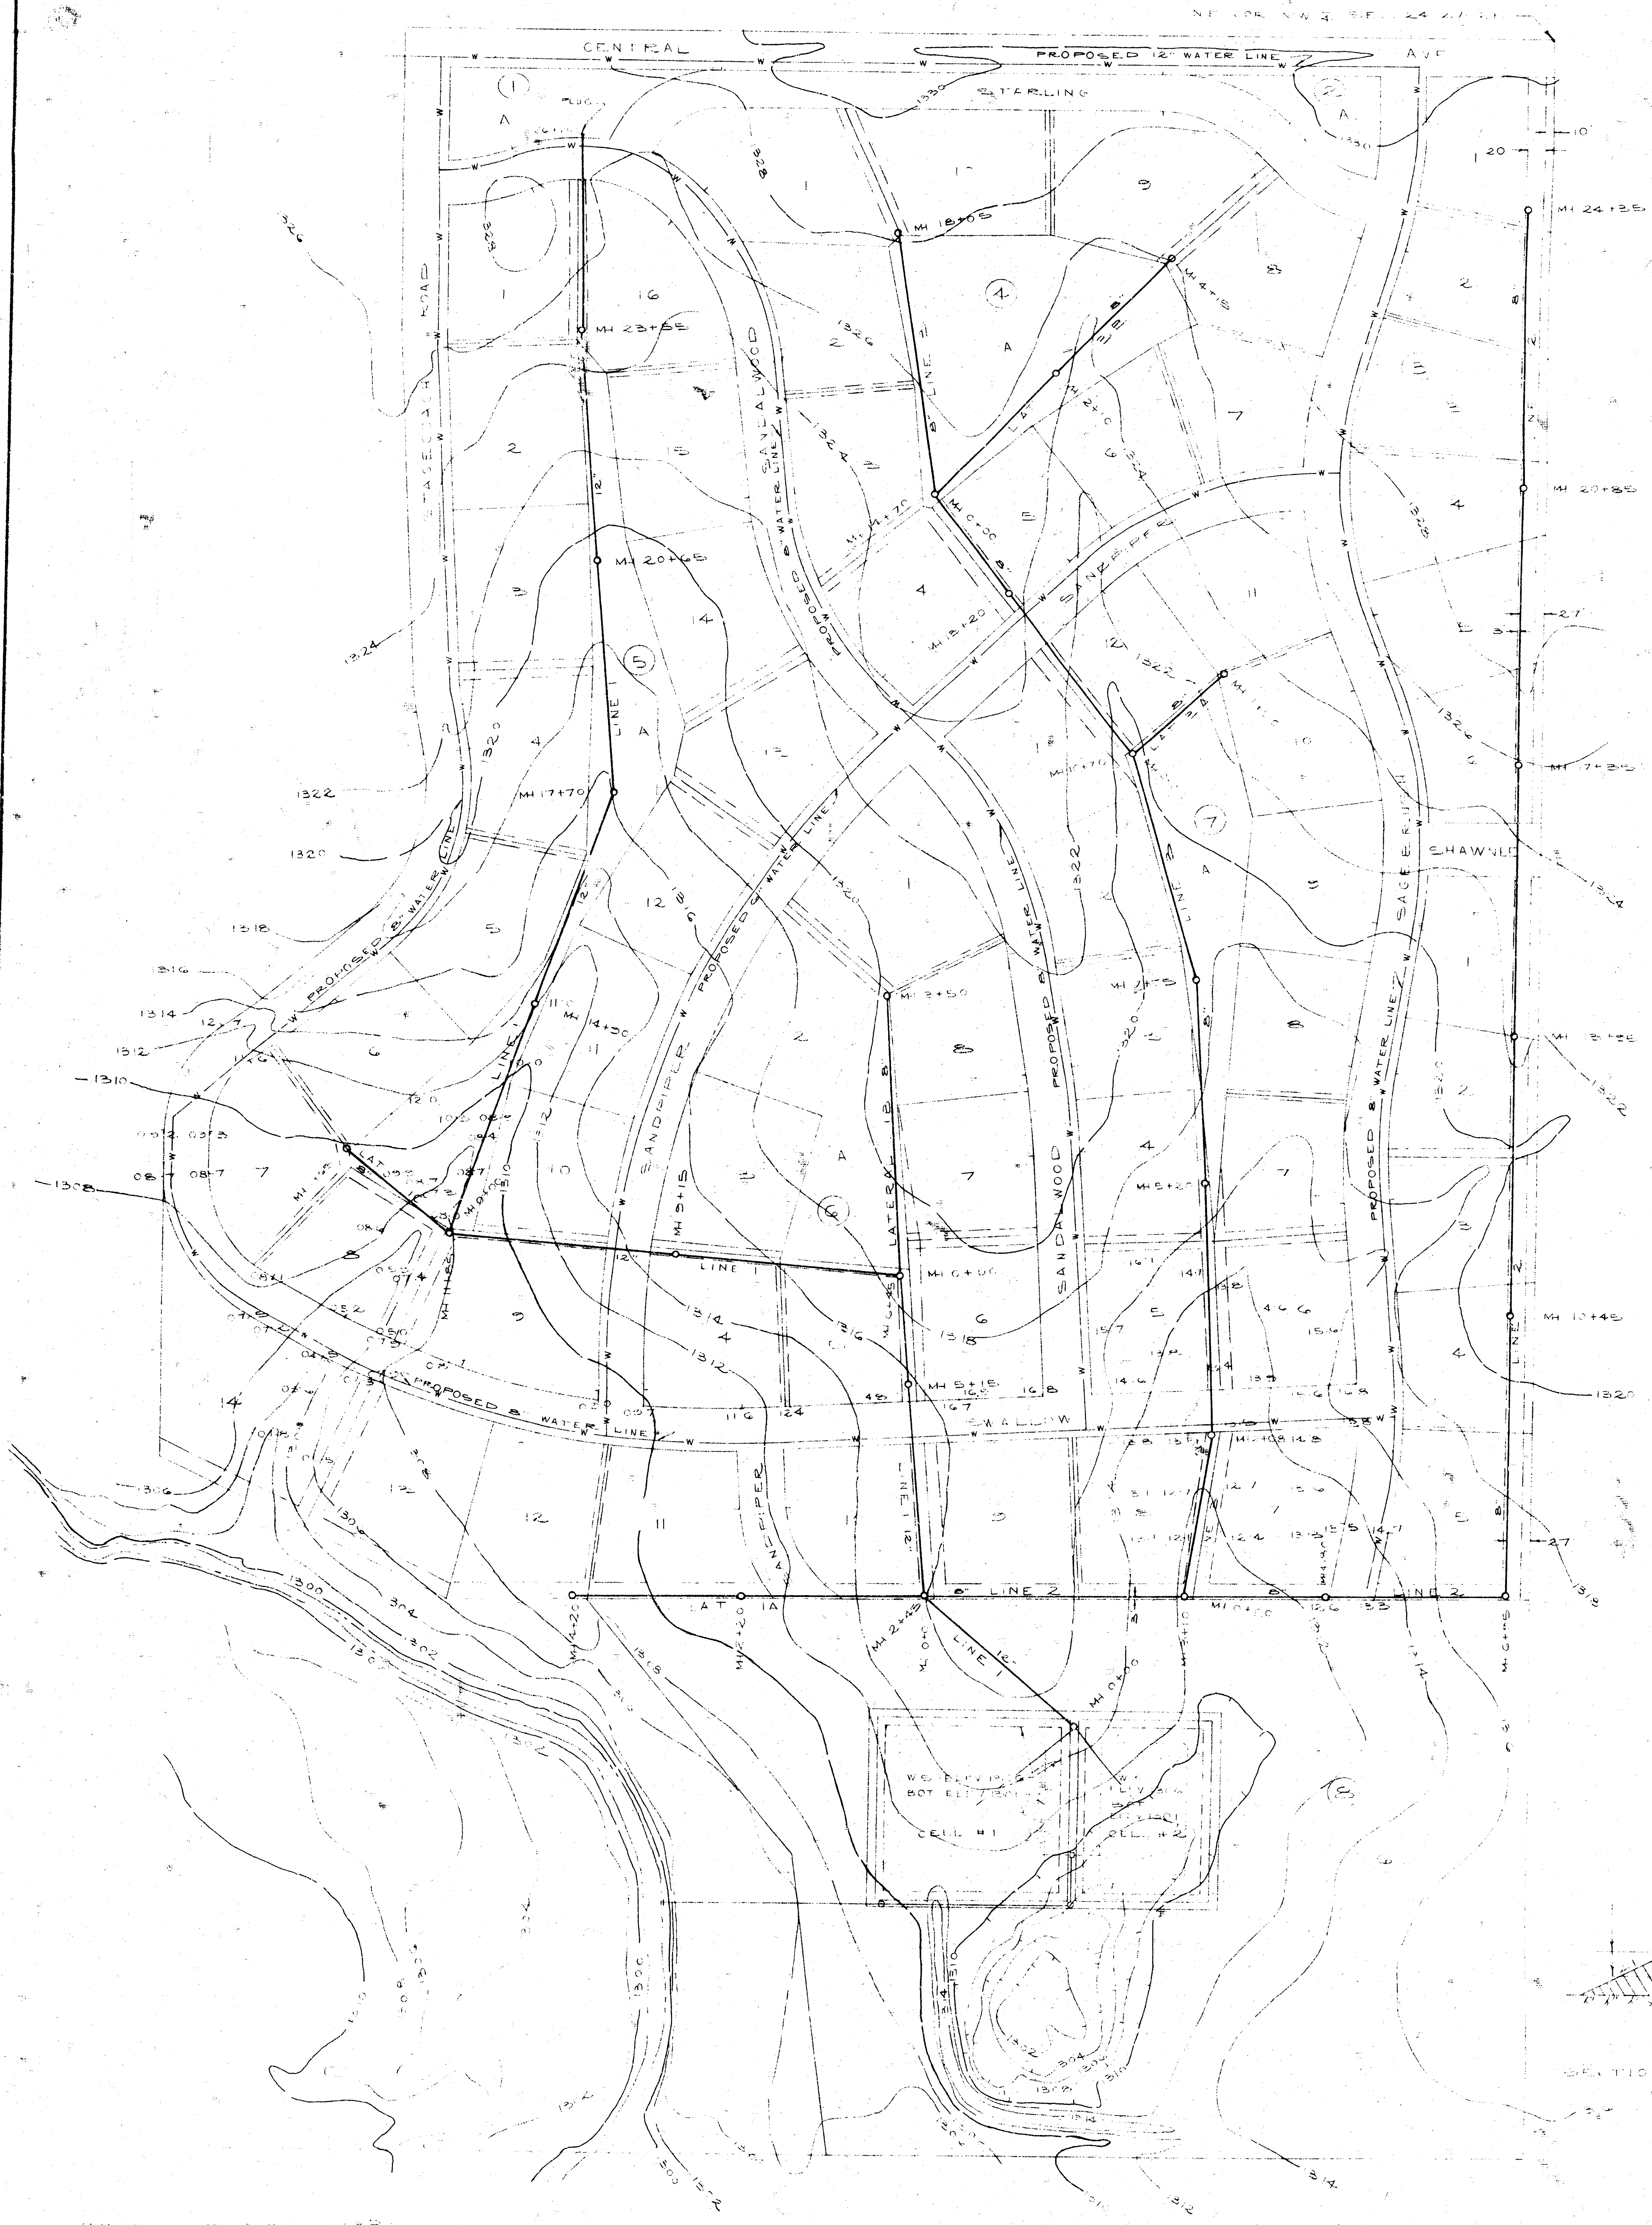

511.11 - 1320.25 - 57' NAIL IN EAST CORNER OF LOT 1, BLK 8,
 60' SOUTH NE 1/4 SEC 24-27-2E

511.11 - 1320.25 - 57' NAIL IN EAST CORNER OF LOT 1, BLK 8,
 SHADYBROOK FARM ADDITION



SHADYBROOK FARM ADDITION
 SANITARY SEWER



NOTE
 MINIMUM COMPACTED FILL
 REQUIREMENTS ARE
 3 FT ABOVE TOP OF PIPE WITH A
 10 FT TOP AND 2:1 SLOPES.
 ALL COMPACTED FILL IN LOW
 AREAS SHALL BE MADE
 PRIOR TO INSTALLATION
 OF SEWER.

K. S. TAYLOR, P.E.
 SEPT 21, 1972

1
 9
 SEWER

SEWER

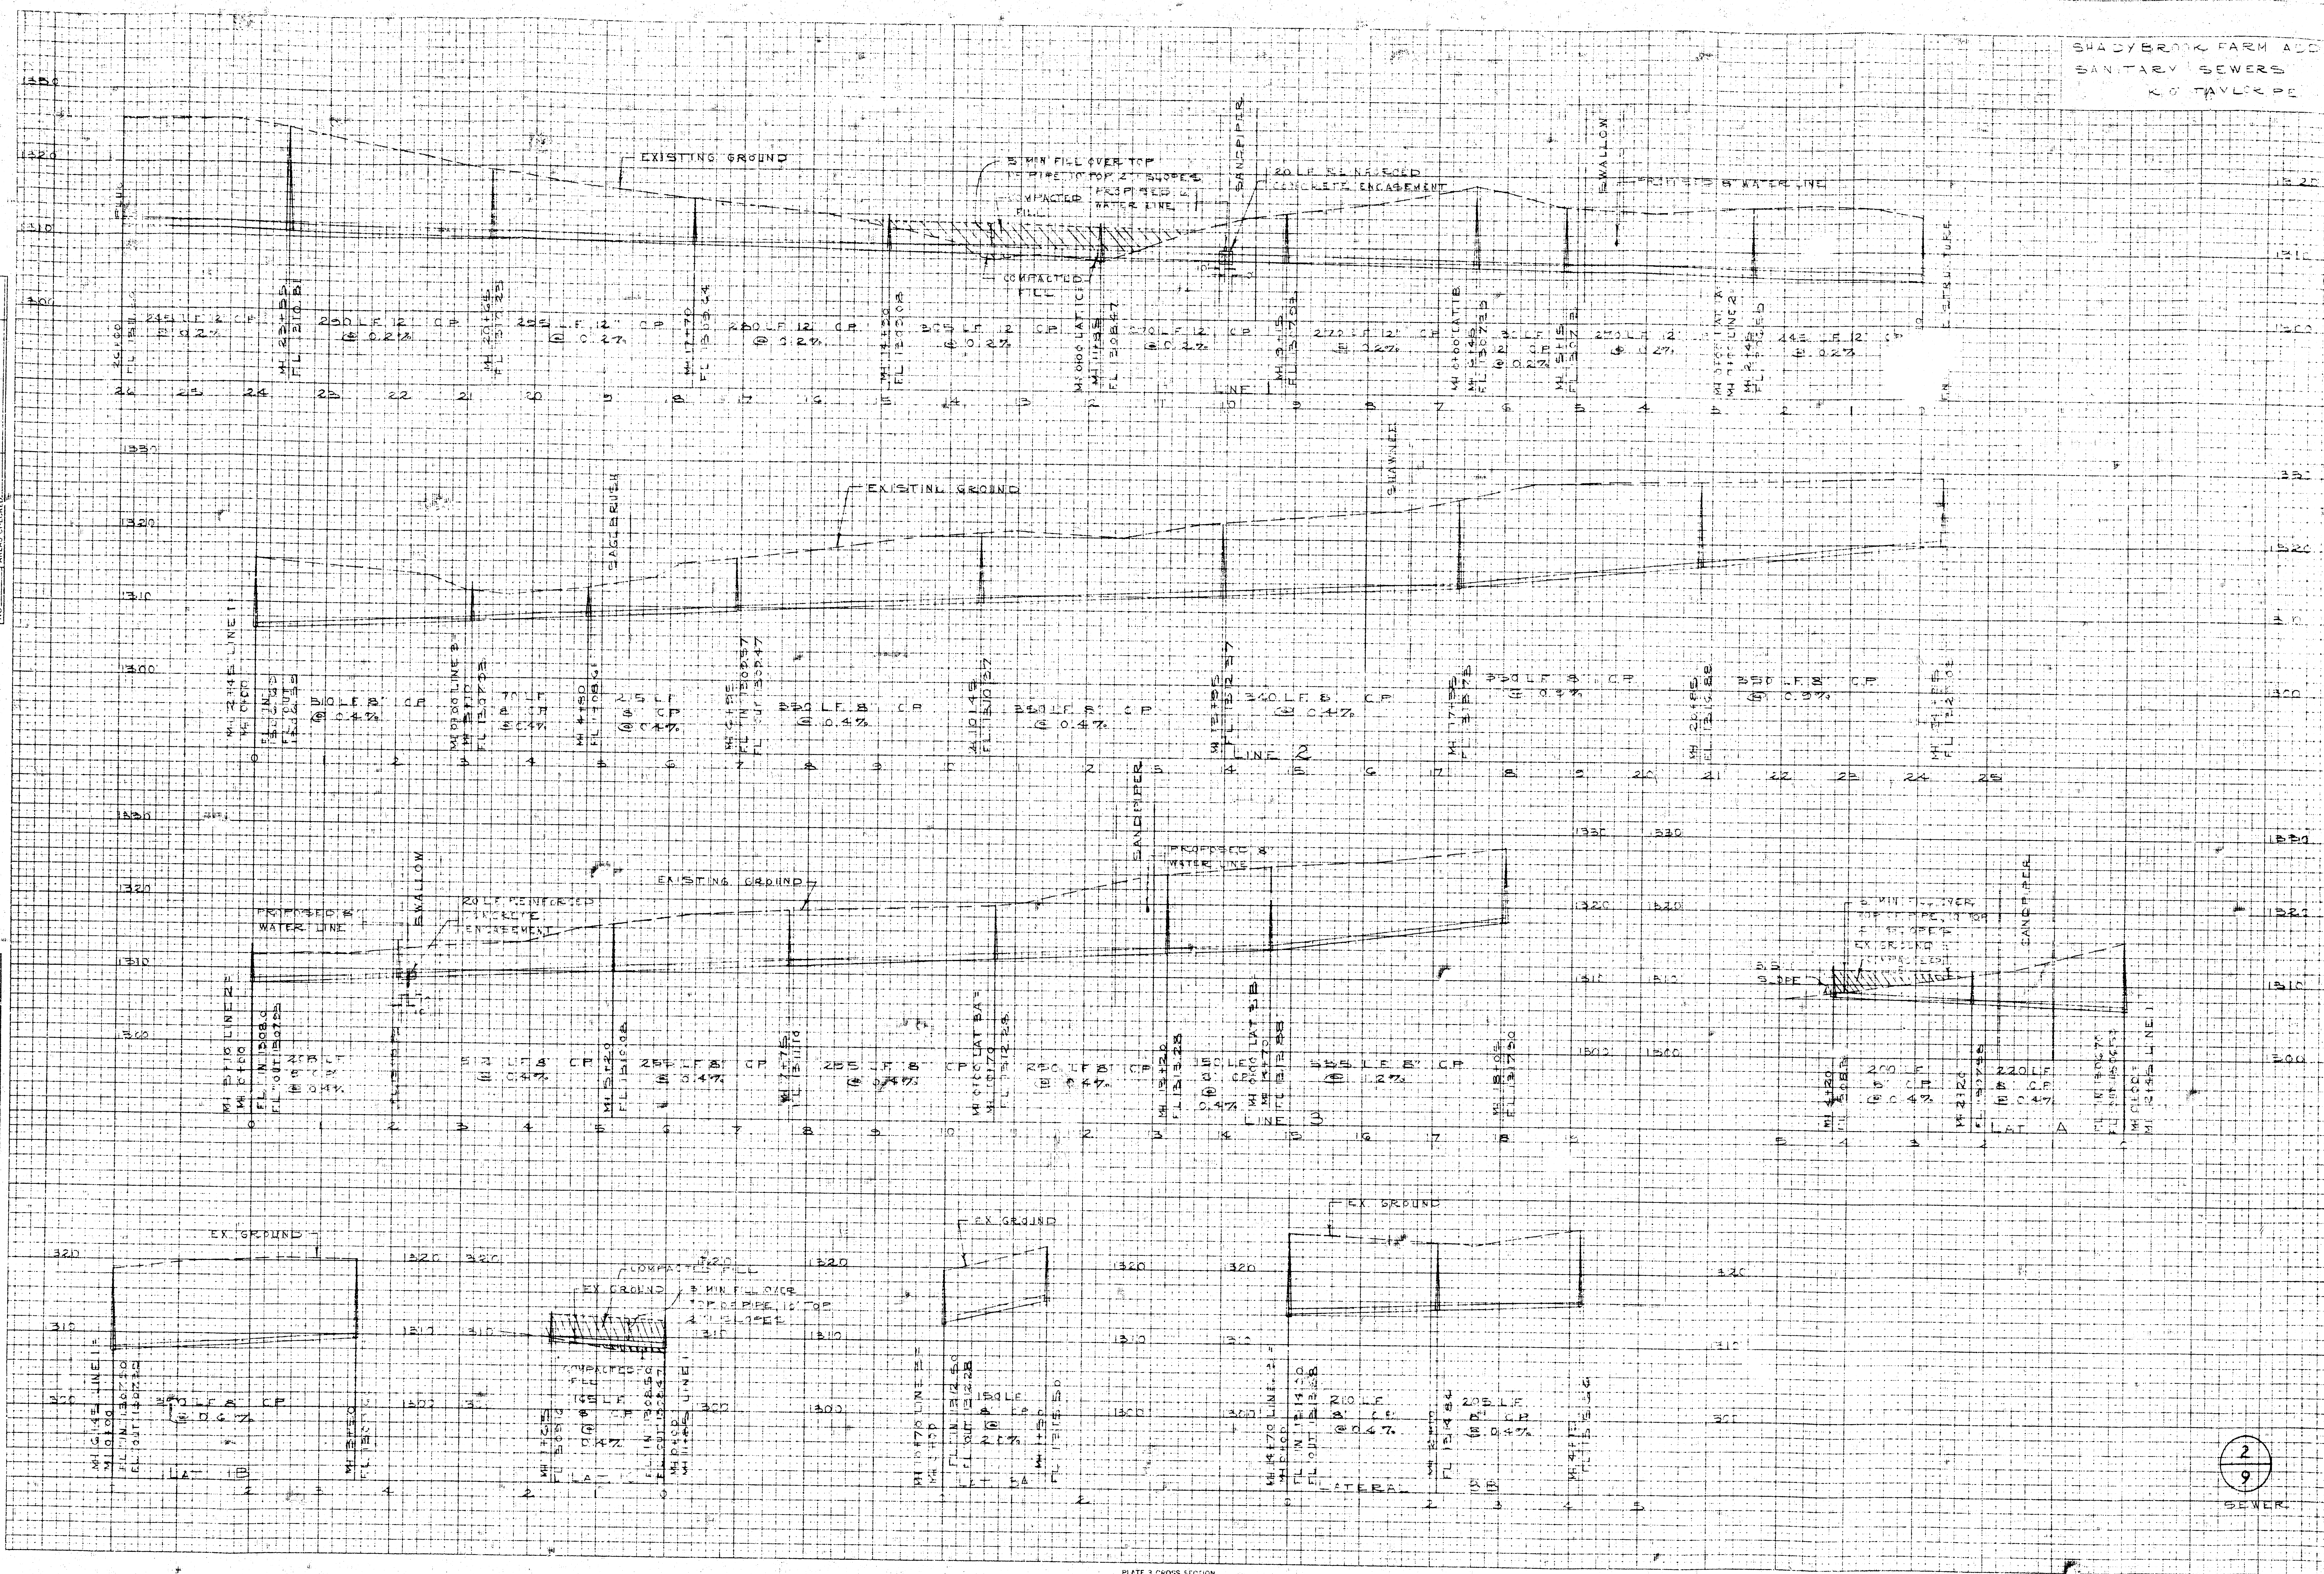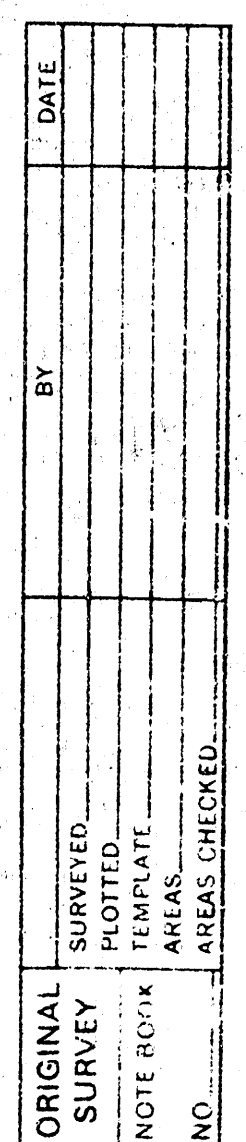

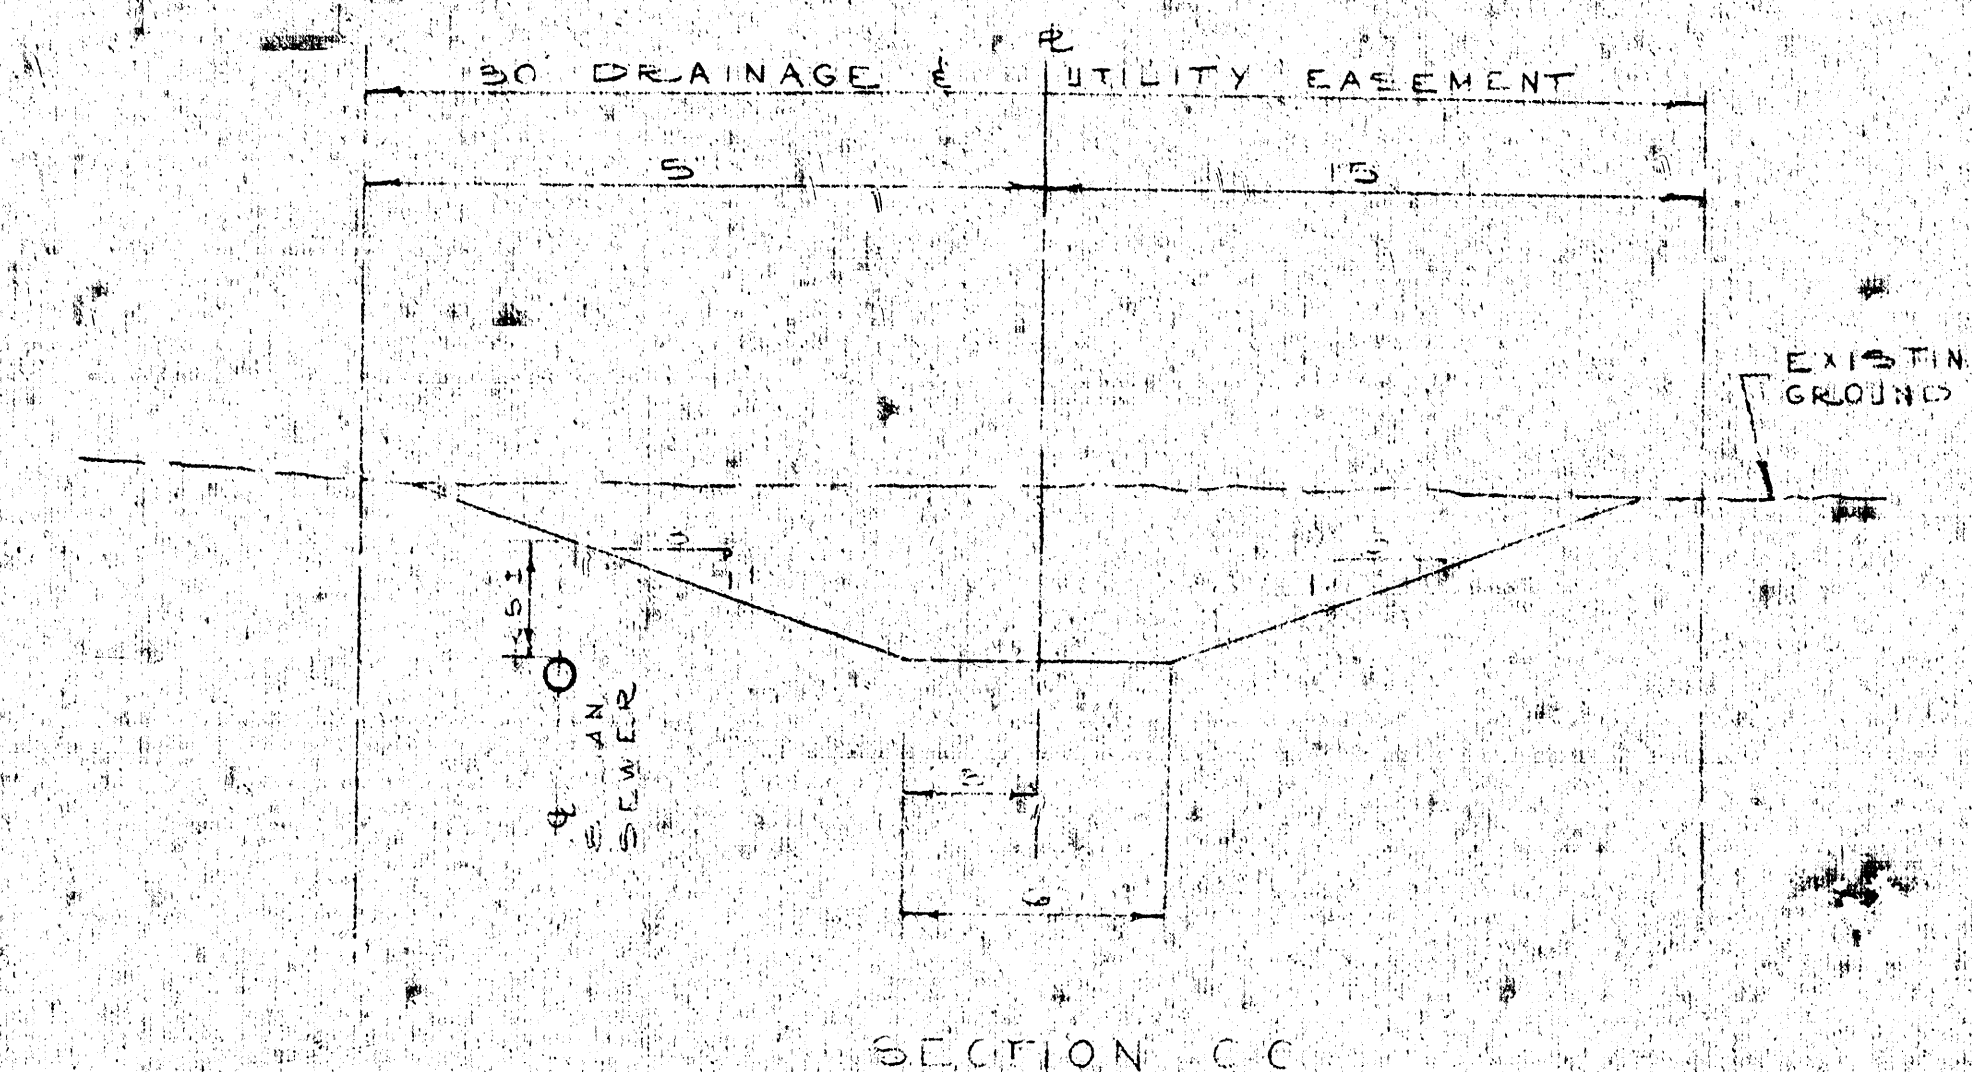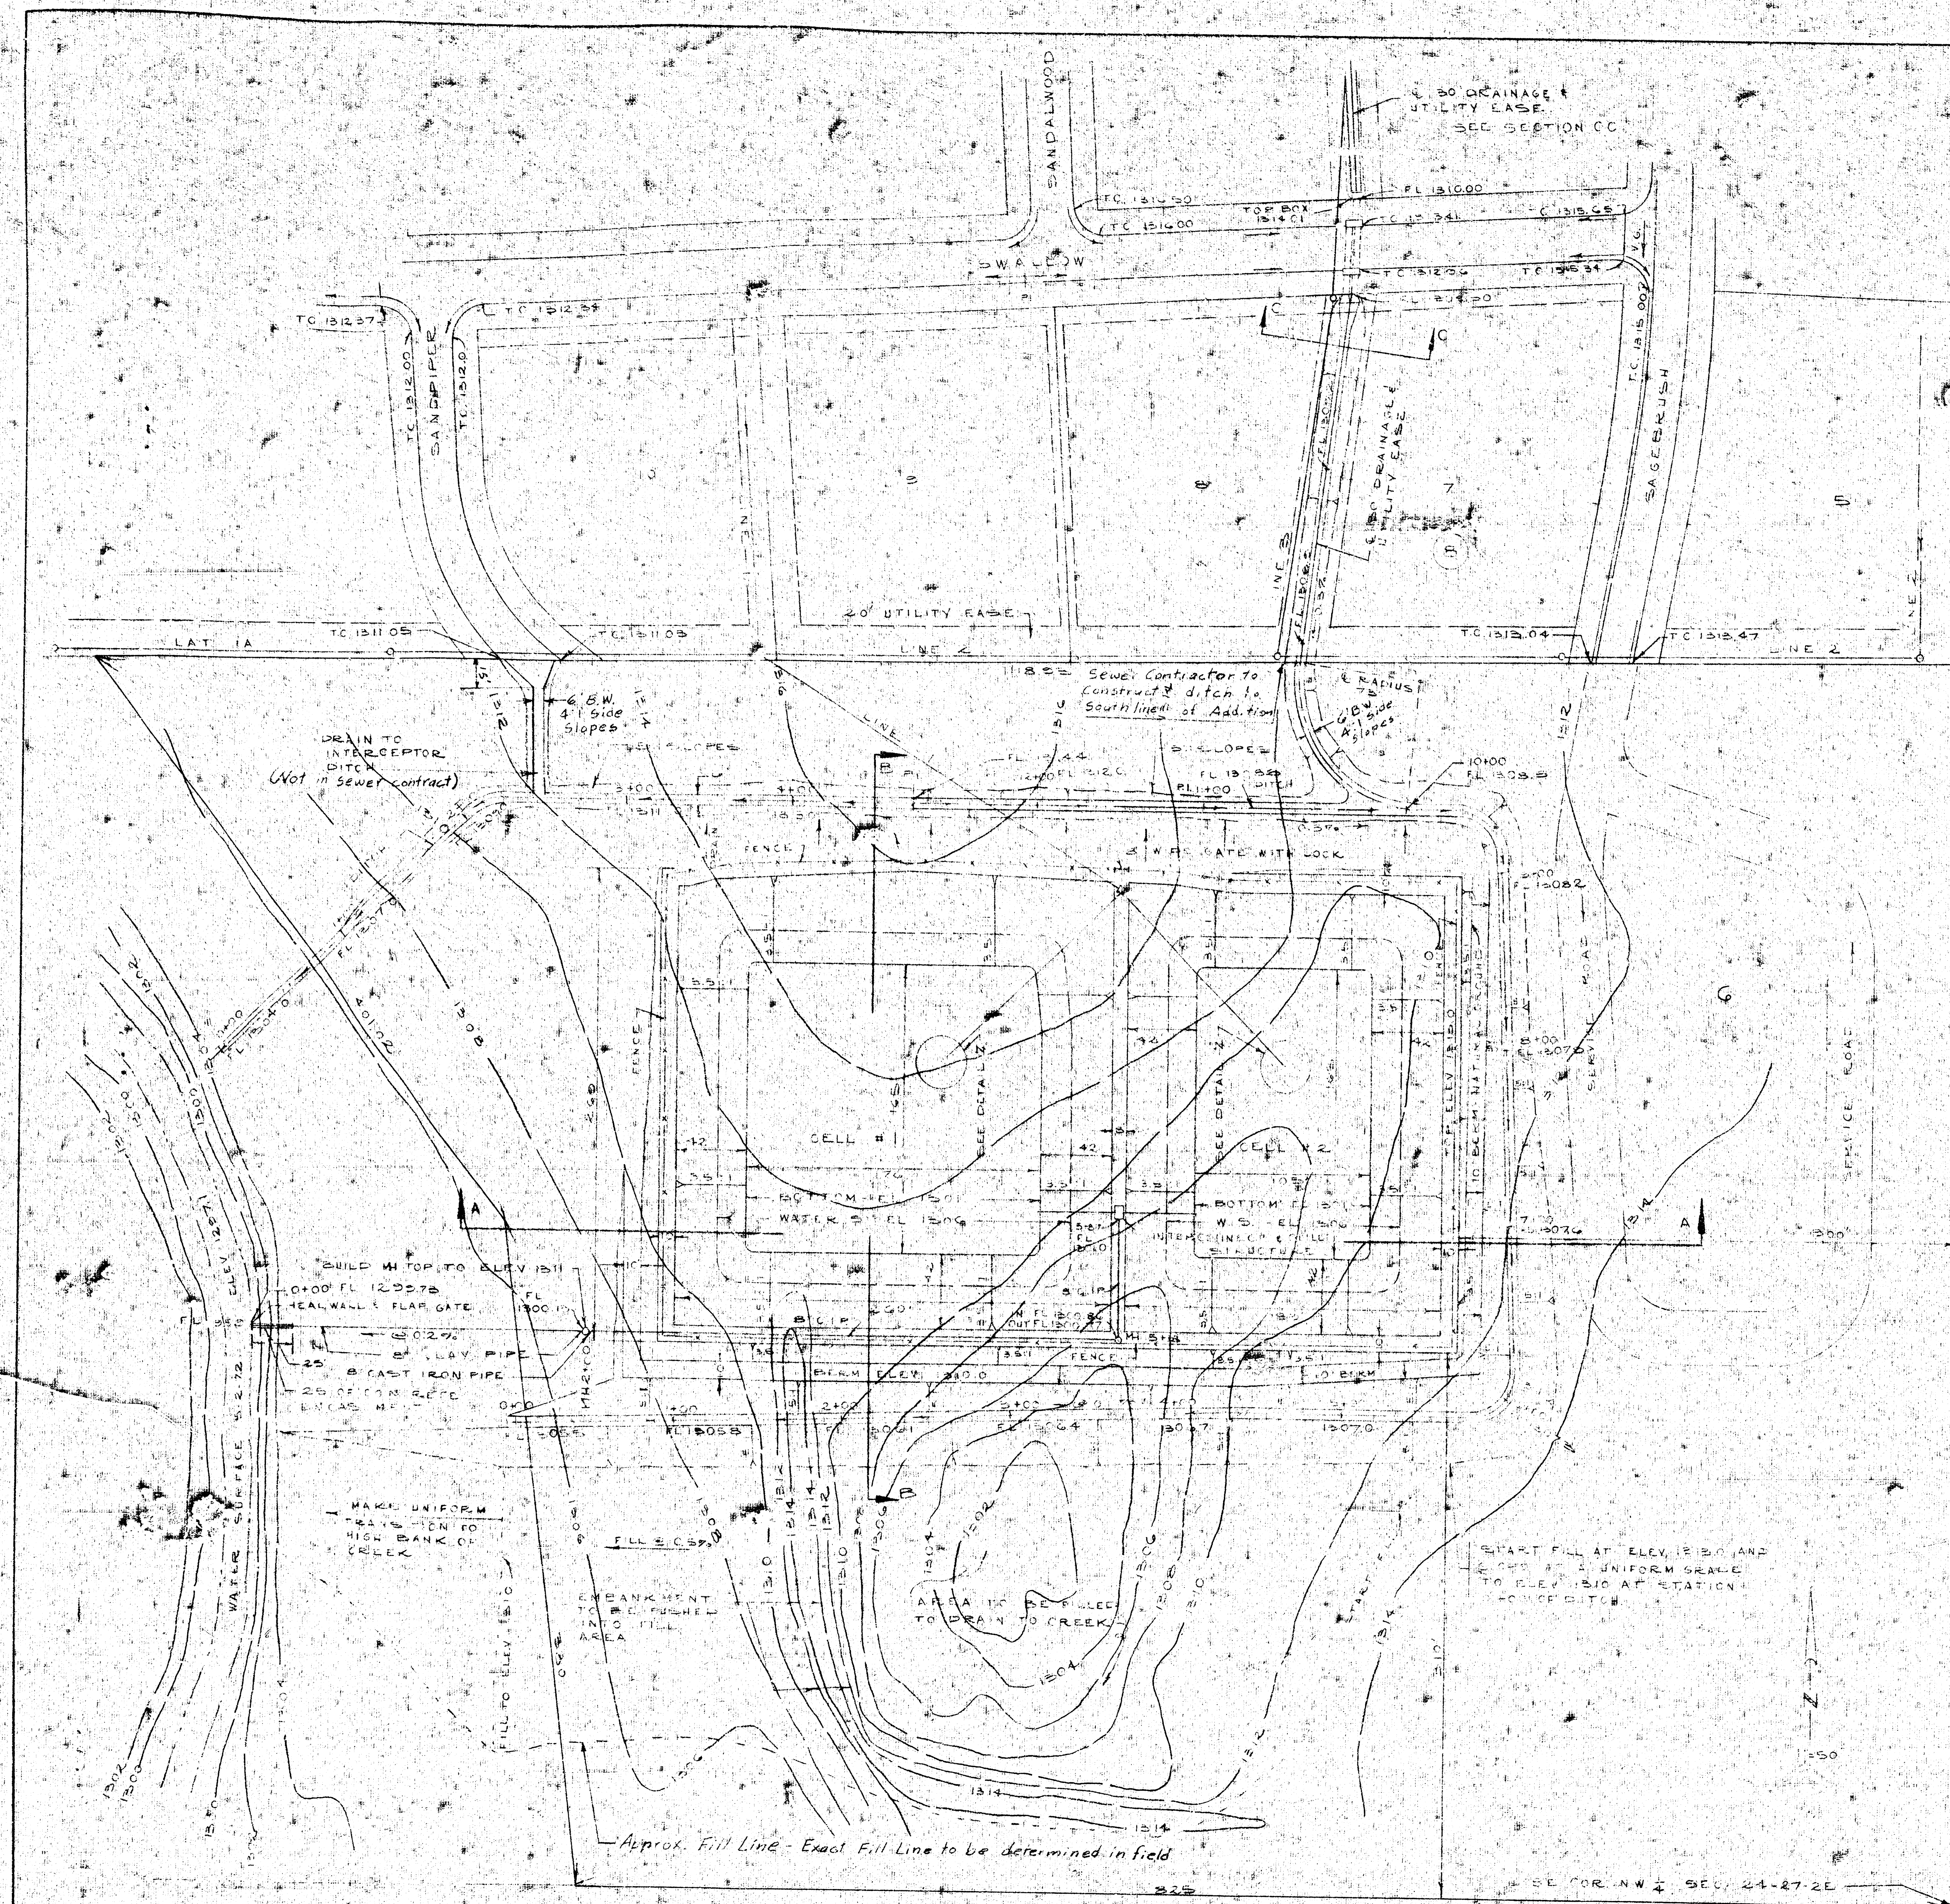

SHADYBROOK FARM ADDITION
WASTE STABILIZATION PONDS

K. O. TAYLOR, P.E.
SEPT 21, 1972