PROPOSED PLAN
SANITARY SEWER TO SERVE STADIUM
UNIVERSITY OF WICHITA

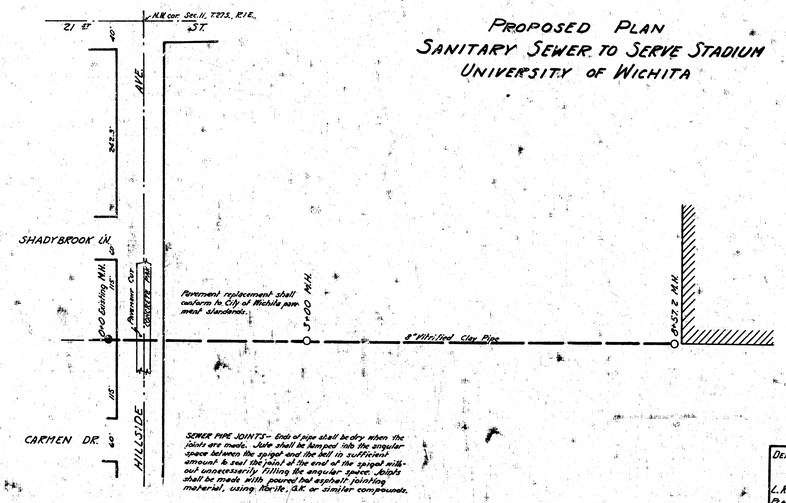

B.M. Elev. 171.67 - 6" In Globe N.E. cor. Hillside & N.L. Carmen

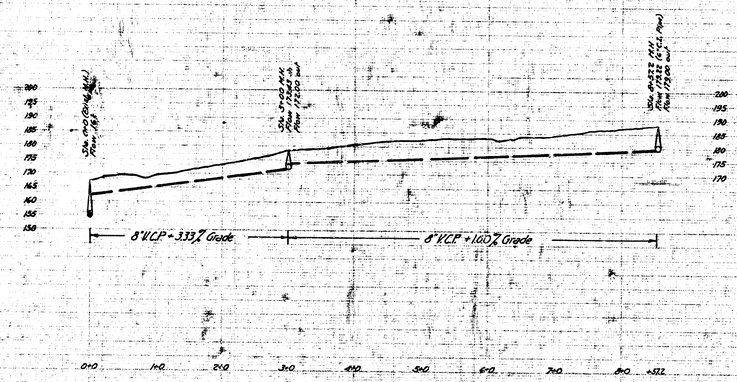

DEPARTMENT OF SERVICE - CITY OF WICHITA, KANSAS

ENGINEERING DIVISION

L.K. WHITE CITY ENGINEER

PLAN SCALE 1" = 80' PROFILE SCALE - HORIZ. 1" = 80' - VERT. 1" = 10'

JULY 1946 DESIGN BY R.E.S. 7/19/46

1 of 3