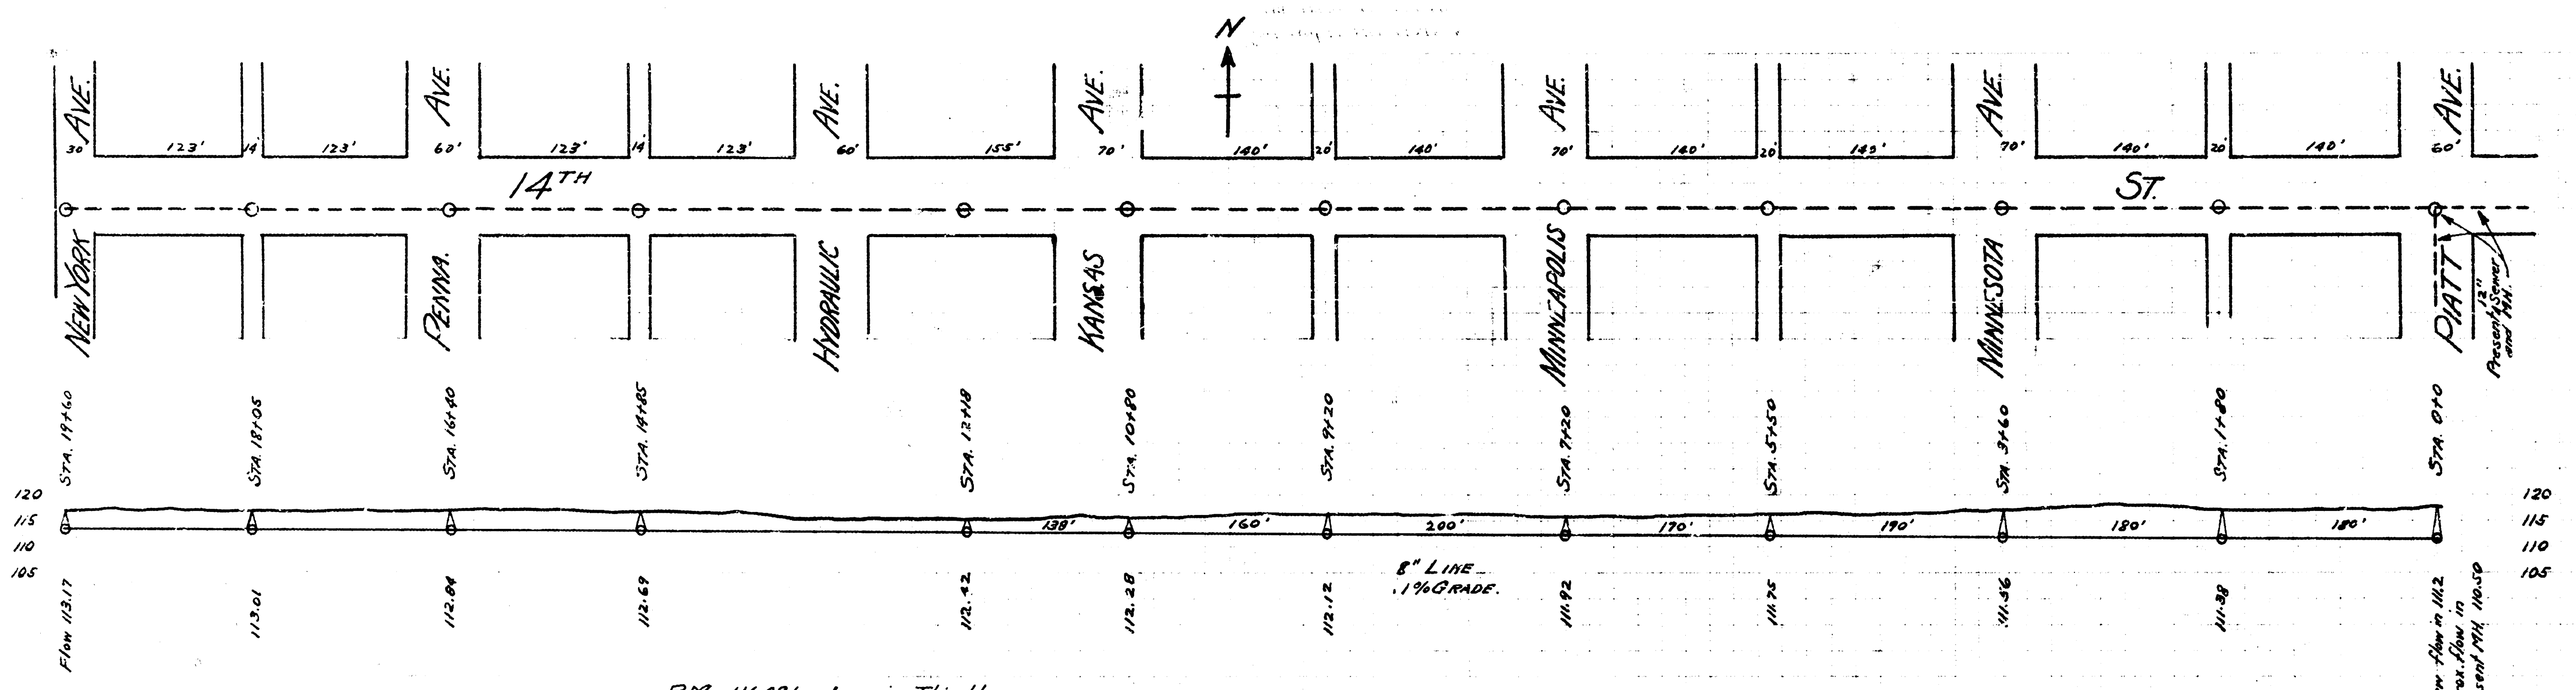

B.M. 116.091 Iron in Thimble 13th and Piatt

## DIST. R = S.S. No 12

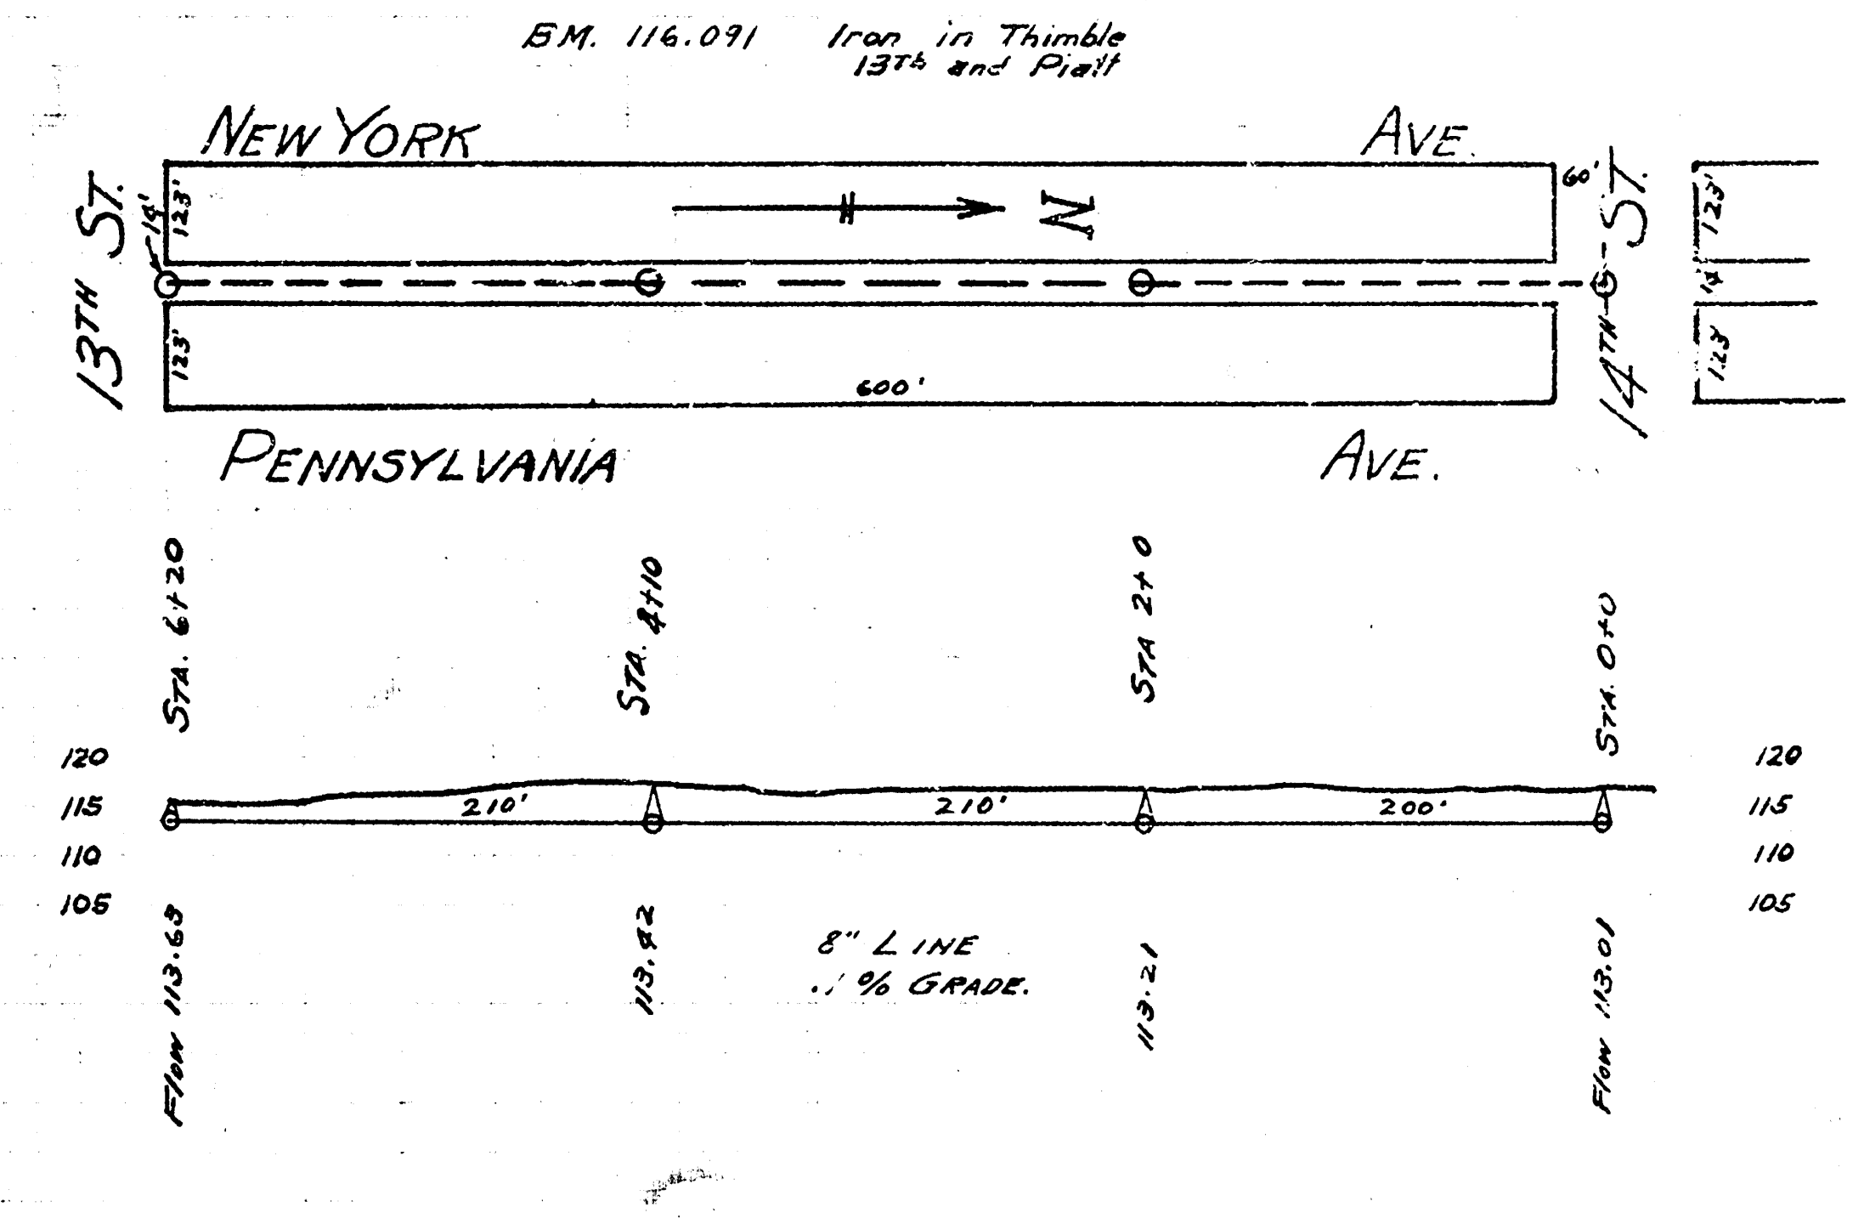

## LAT. A = DIST. R = S.S. #12

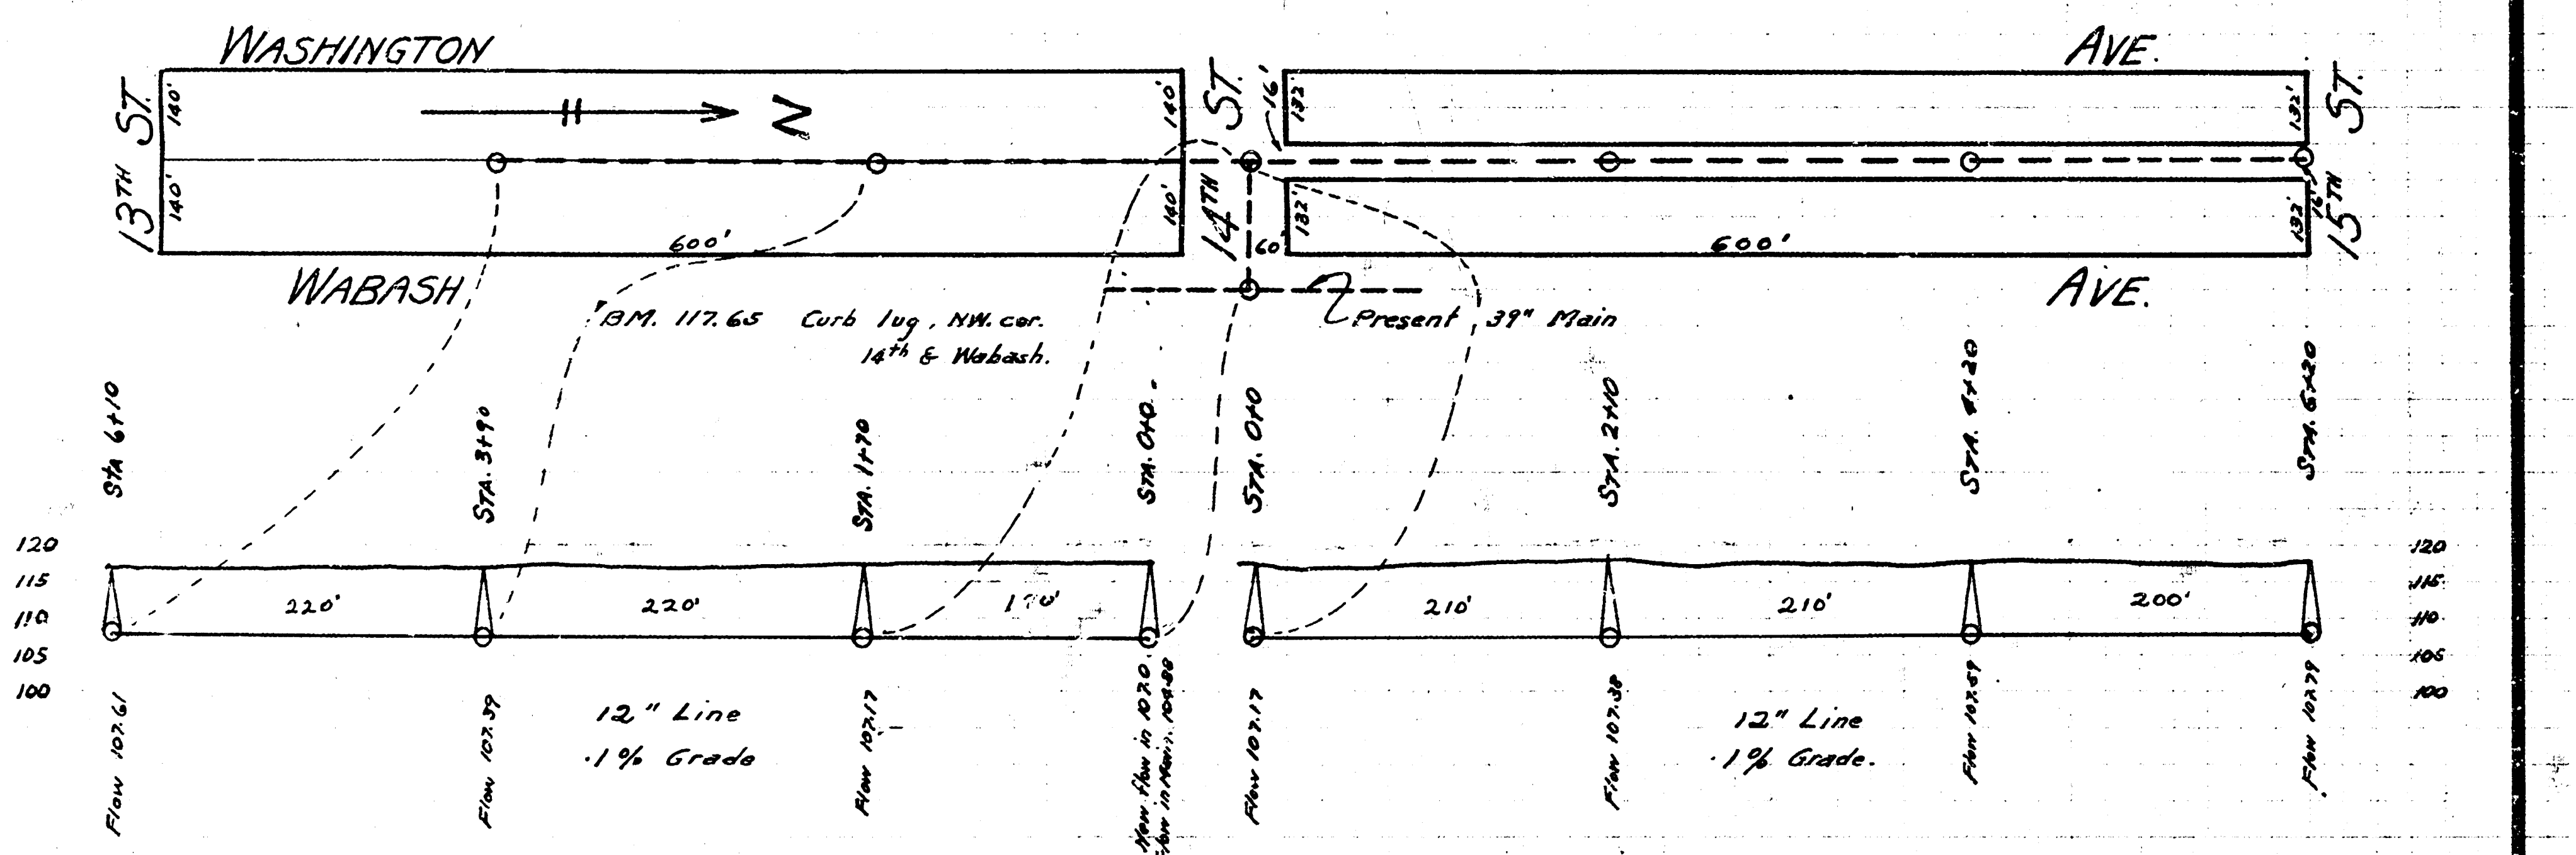

## LAT. 12 = S.S. #20.

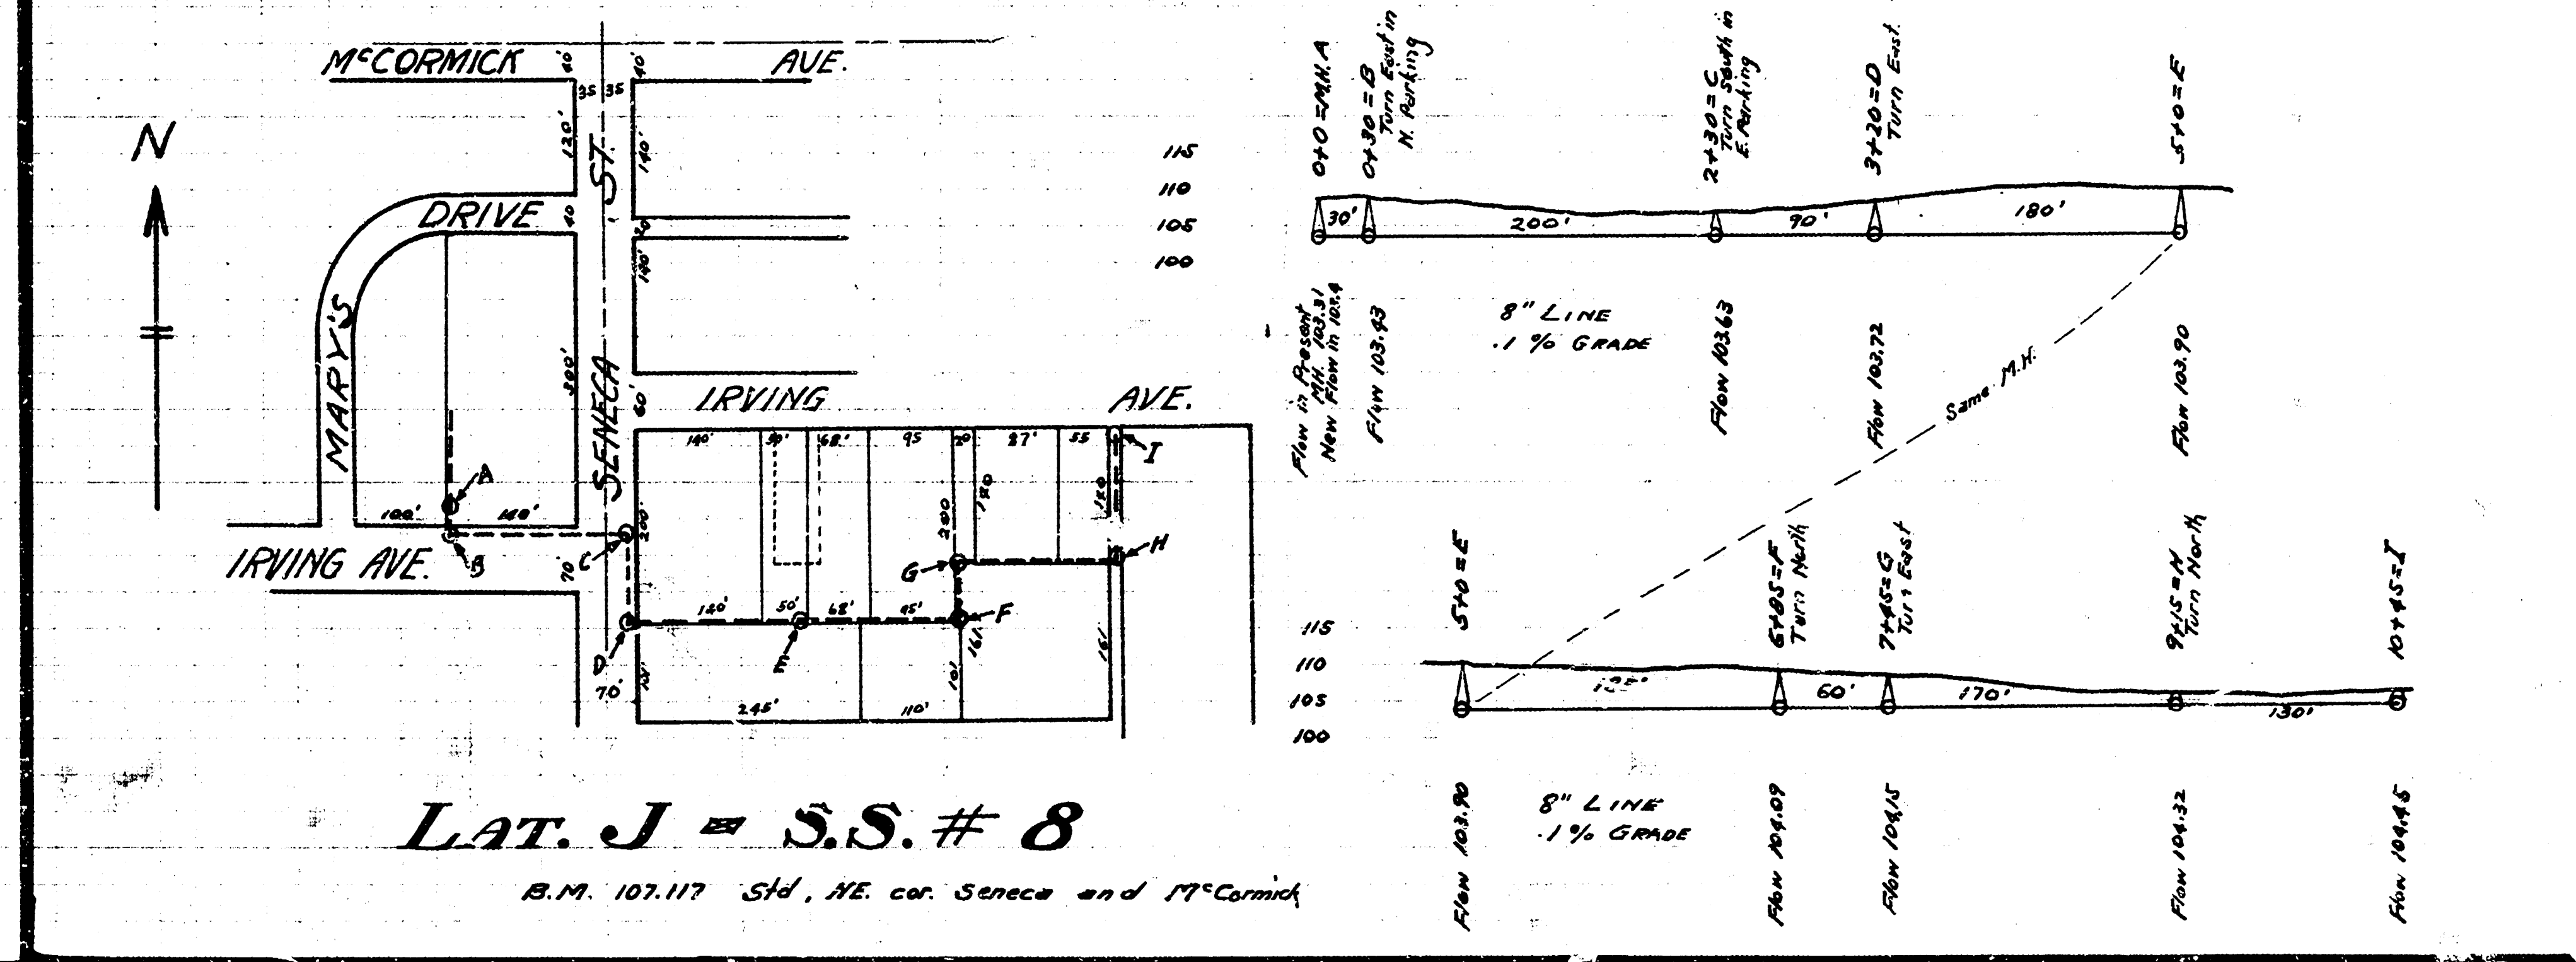

## LAT. J = S.S. # 8

B.M. 107.117 Std, NE. cor. Seneca and McCormick

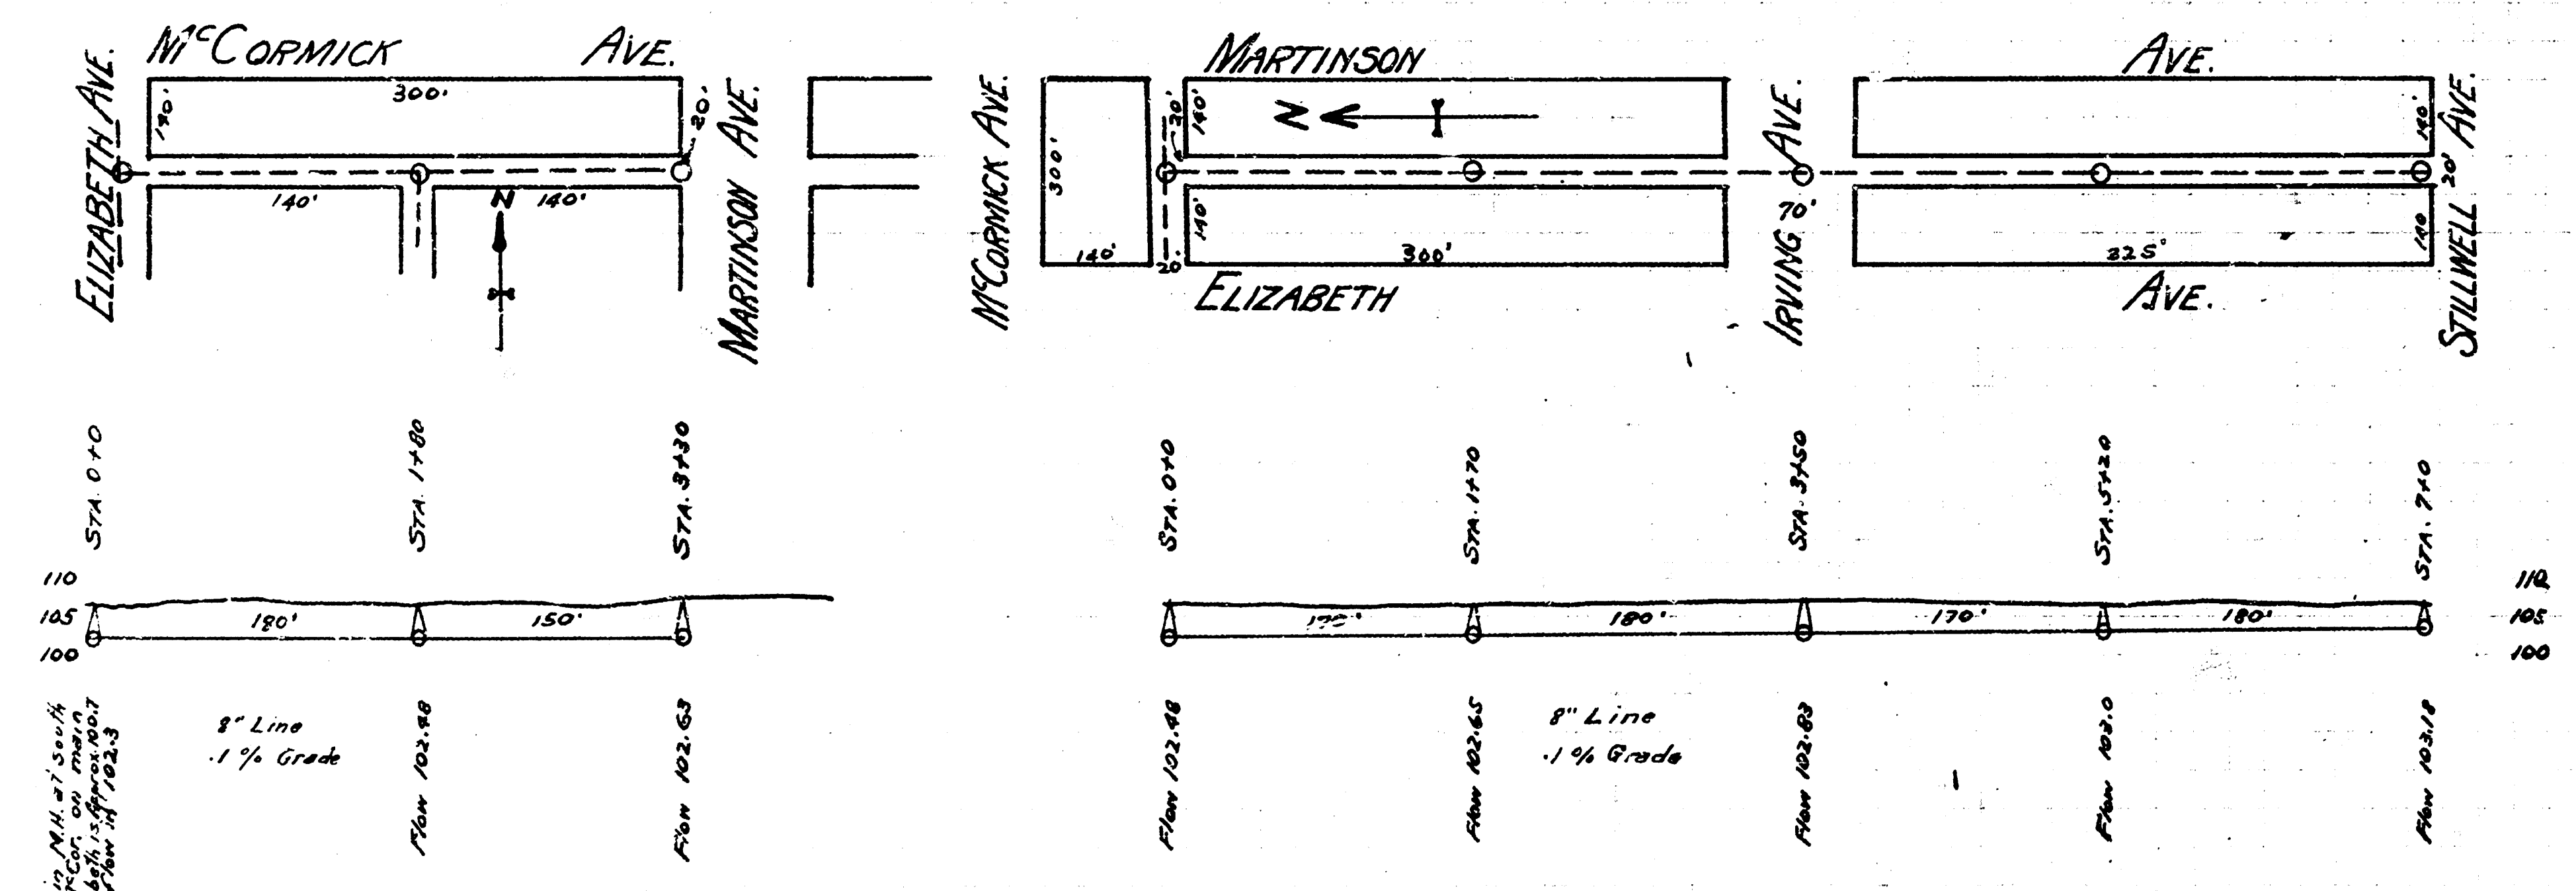

B.M. 107.718 K in Kensler, bk. of wk. W. NW. cor. Martinson & McCormick

## LAT. G = S.S. # 8.

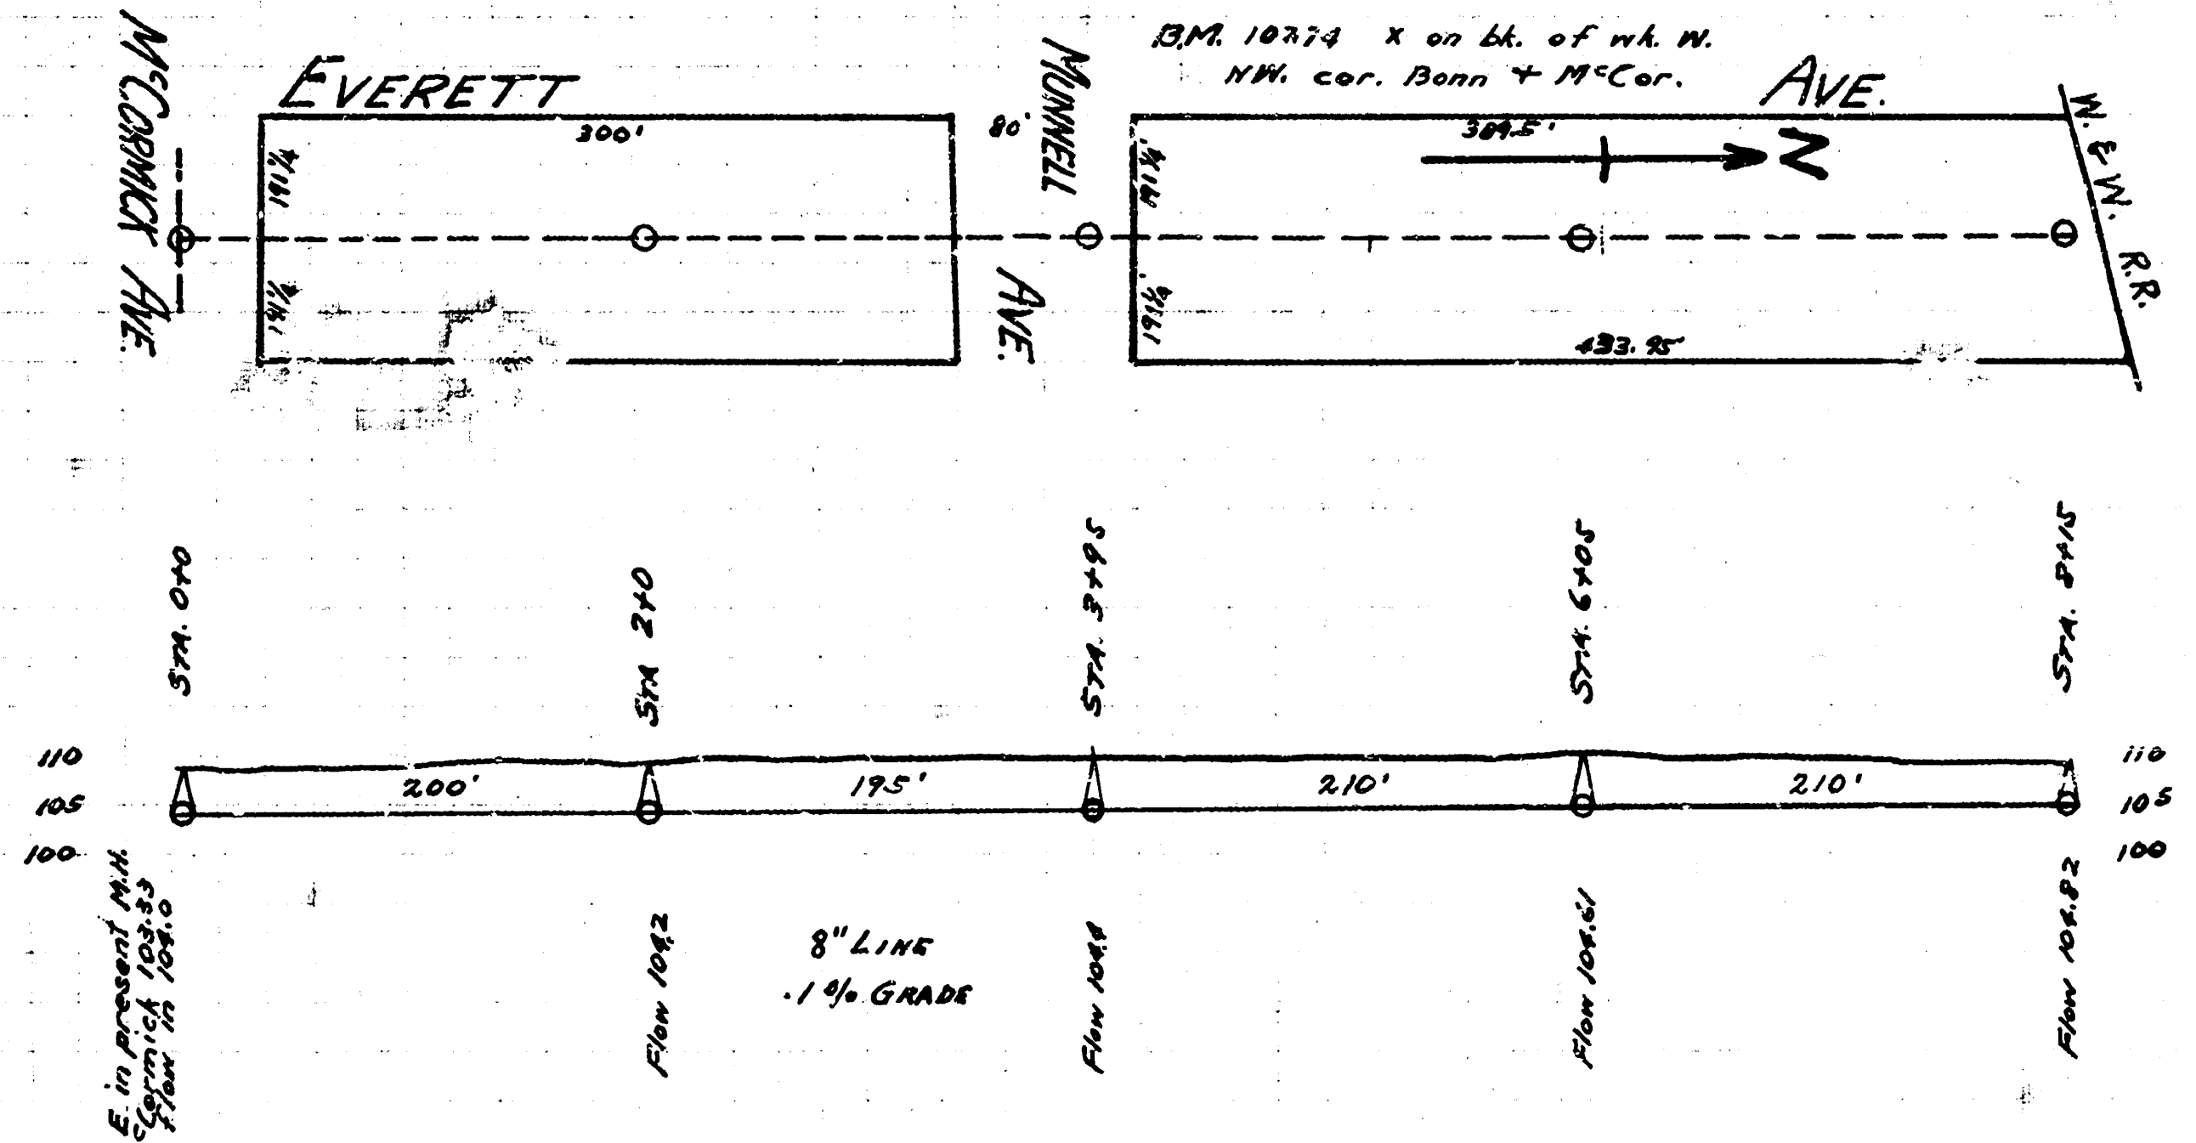
B.M. 107.74 X on bk. of wh. W. NW. cor. Bonn + McCor.
EVERETT AVE.
McCORMICK AVE.
MUNNELL AVE.
W. & W. R.R.
N
300'
8" LINE
.1% GRADE
Flow E in present M.H. in McCormick 103.33

## LAT. 9 = DIST. A = S.S. #21

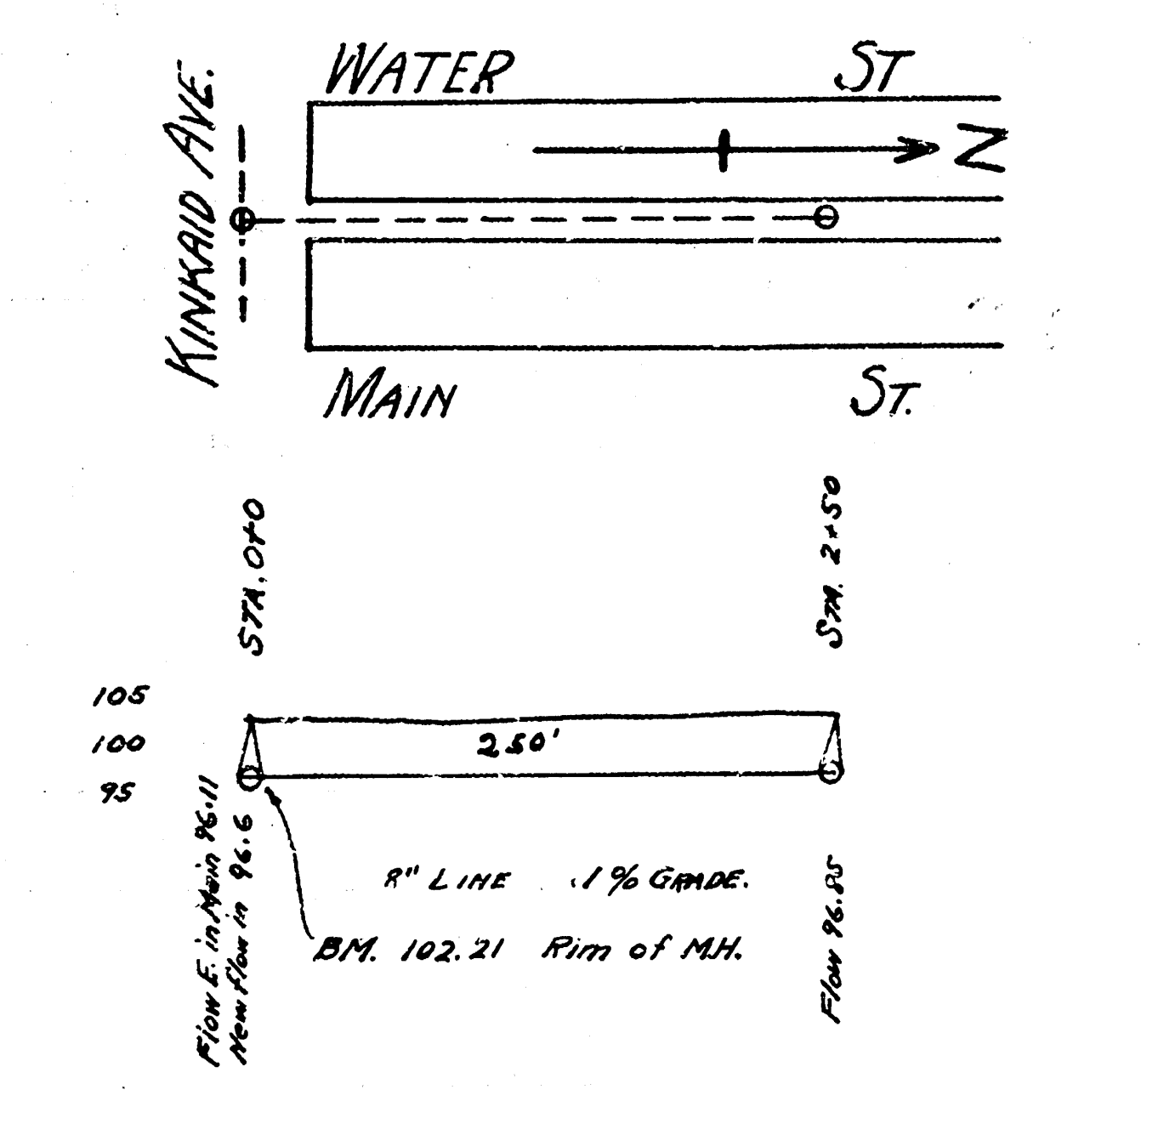

## LAT. H = DIST. B = S.S. #20.