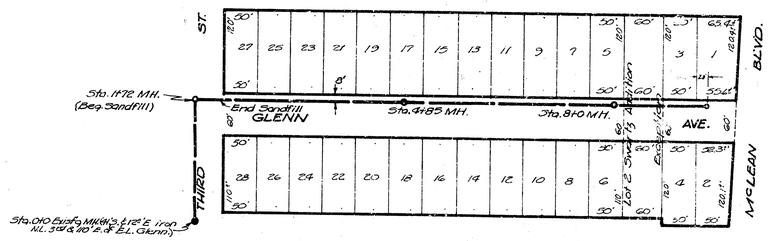

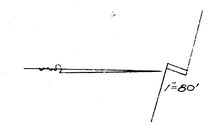

B.M. 115.75 Top 30th Spike E.S. Power Pole S.W. of E.L. Glenn & S.S. 3rd.

DETAIL OF CONCRETE ENCASEMENT

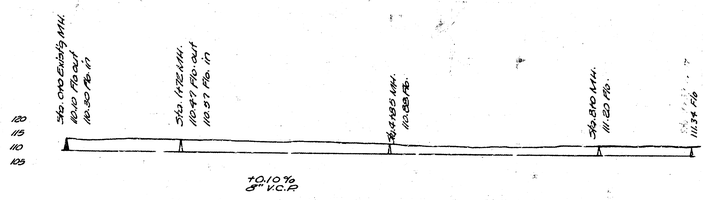

Note: Any Sewer Pipe with less than 30" Cover to be Concrete Encased.

PRIVATE SEWER - GOSSARD SUB-DIVISION.

City of WICHITA, KANSAS

L.K. WHITE
Date 9-25-50

CITY ENGINEER