
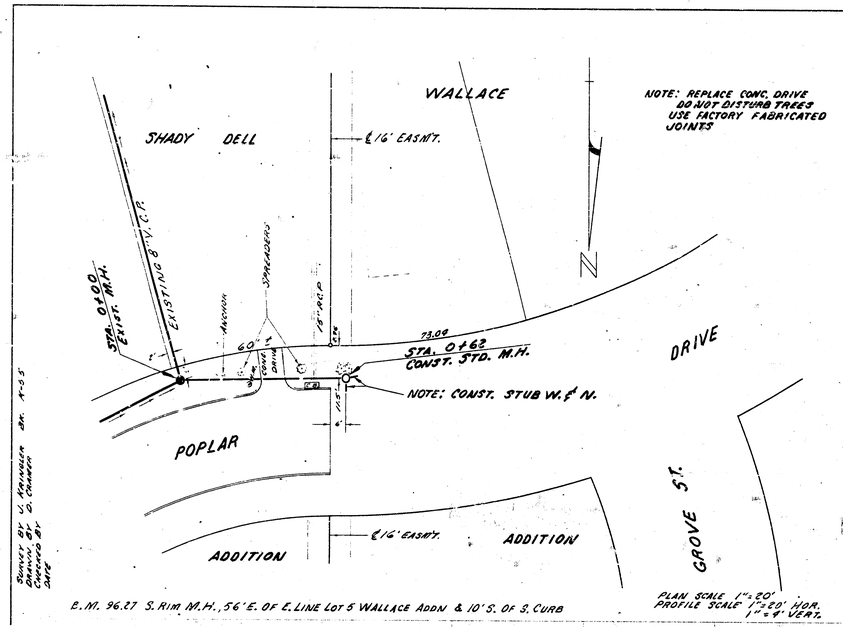



B.M. 96.27 S. RIM M.H., 56' E. OF E. LINE LOT 5 WALLACE ADDN & 10' S. OF S. CURB


PLAN SCALE 1"=20'
PROFILE SCALE 1"=20' HOR.
1"=4' VERT.

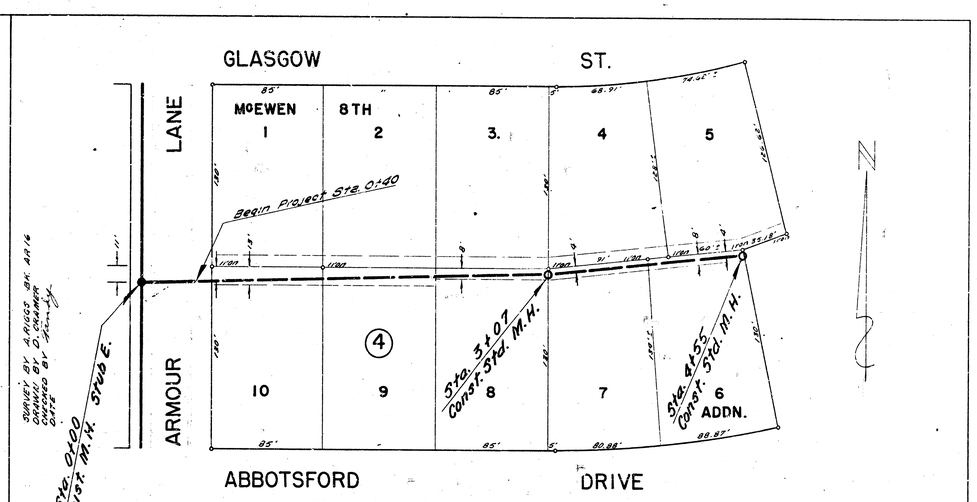

B.M. 191.63 □ ON S. CB. 14TH ST. 8' W. OF W.L. ARMOUR LANE
B.M. 193.56 + ON S. CB. ABBOTSFORD DR. 4' W. OF W.L. ARMOUR LANE

PLAN SCALE 1"=40'
PROFILE SCALE 1"=40' HOR.
1"=4' VERT.

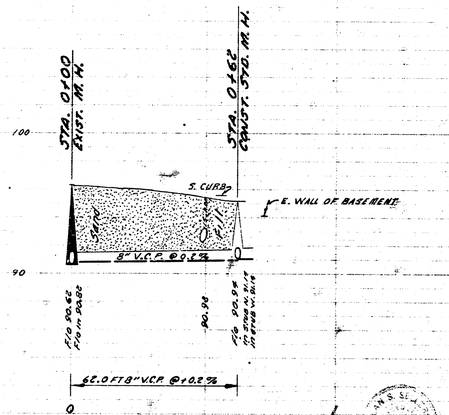

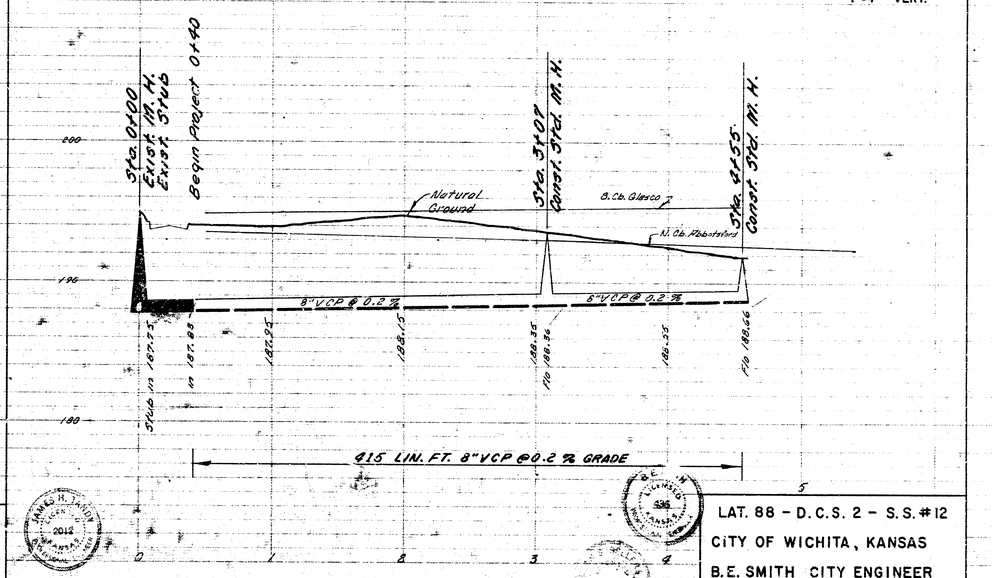

EXTENSION OF LAT. 19 - DIST. AS - S.S. NO 12
CITY OF WICHITA KANSAS
B.E. SMITH CITY ENGINEER
PRIVATE JOB DATE APRIL 1962

LAT. 88 - D.C.S. 2 - S.S. #12
CITY OF WICHITA, KANSAS
B.E. SMITH CITY ENGINEER
PROJ. NO. C22-22 DATE MAY 1963