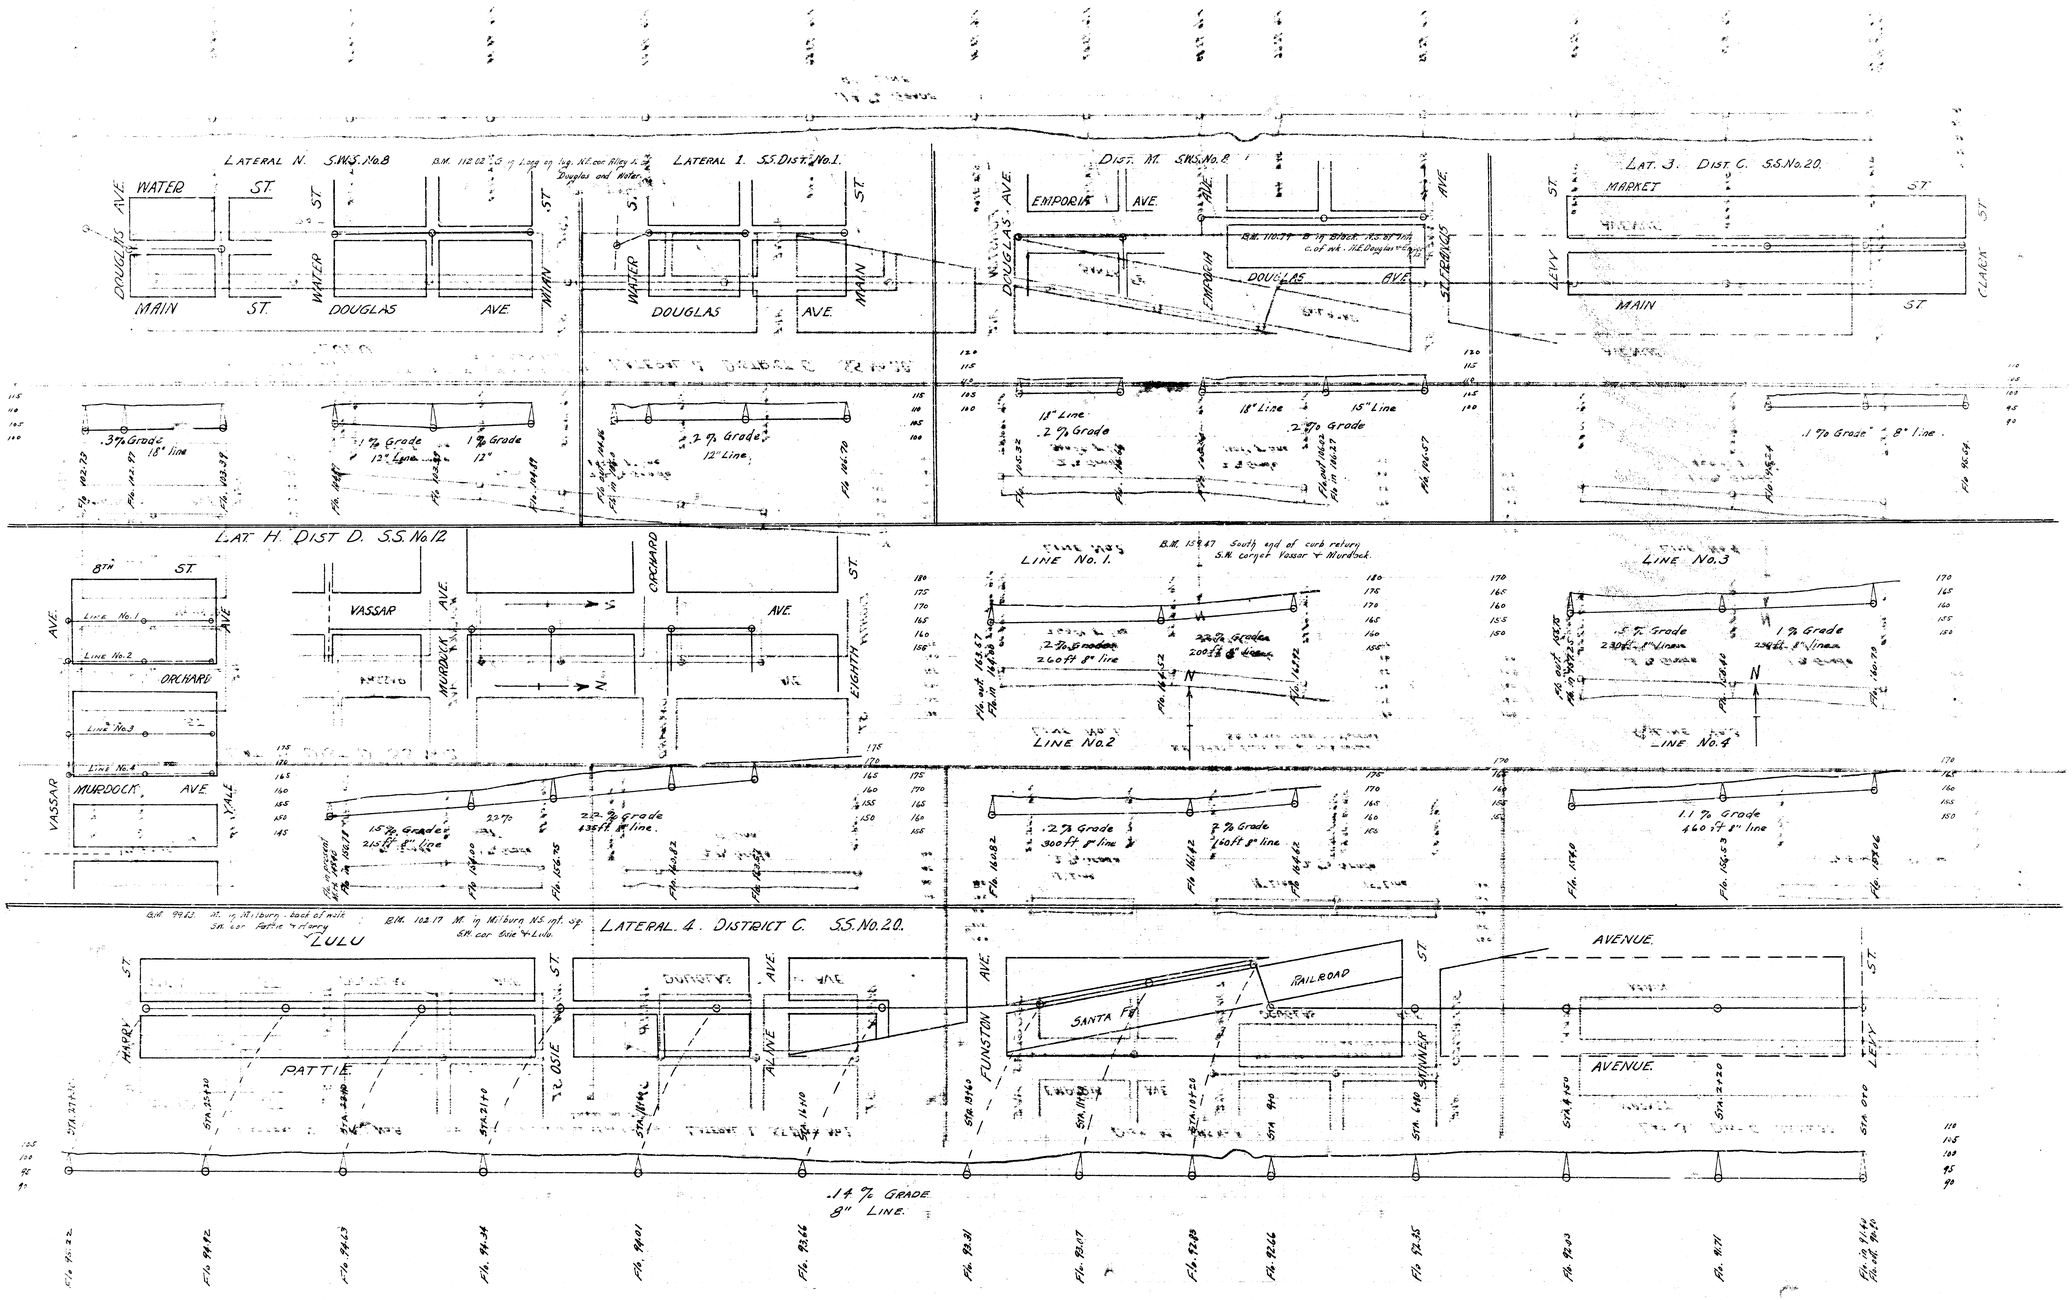
LATERAL N. S.W.S. No.8
LATERAL 1. S.S. DIST. No.1.
DIST. M. S.W.S. No.8
LAT. 3. DIST. C. S.S. No.20.
WATER ST.
DOUGLAS AVE.
MAIN ST.
DOUGLAS AVE.
EMPORIA AVE.
MARKET ST.
LEVY ST.
CLARK ST.
.3% Grade 18" line
.1% Grade 12" Line
1% Grade 12"
.2% Grade 12" Line
18" Line
.2% Grade
15" Line
.1% Grade 8" line.
LAT. H. DIST D. S.S. No.12
8TH ST.
VASSAR AVE.
ORCHARD
MURDOCK AVE.
EIGHTH ST.
YALE
LINE No.1
LINE No.2
LINE No.3
LINE No.4
.2% Grade 260 ft 8" line
.5% Grade
1% Grade
.15% Grade 215 ft 8" line
.2% Grade 135 ft 8" line.
.2% Grade 300 ft 8" line
.2% Grade 160 ft 8" line
1.1% Grade 460 ft 8" line
LATERAL 4. DISTRICT C. S.S. No.20.
LULU
HARRY ST.
PATTIE
BOISE ST.
ALINE AVE.
FUNSTON AVE.
SANTA FE RAILROAD
SHERMAN ST.
AVENUE.
LEVY ST.
.14% GRADE
8" LINE.