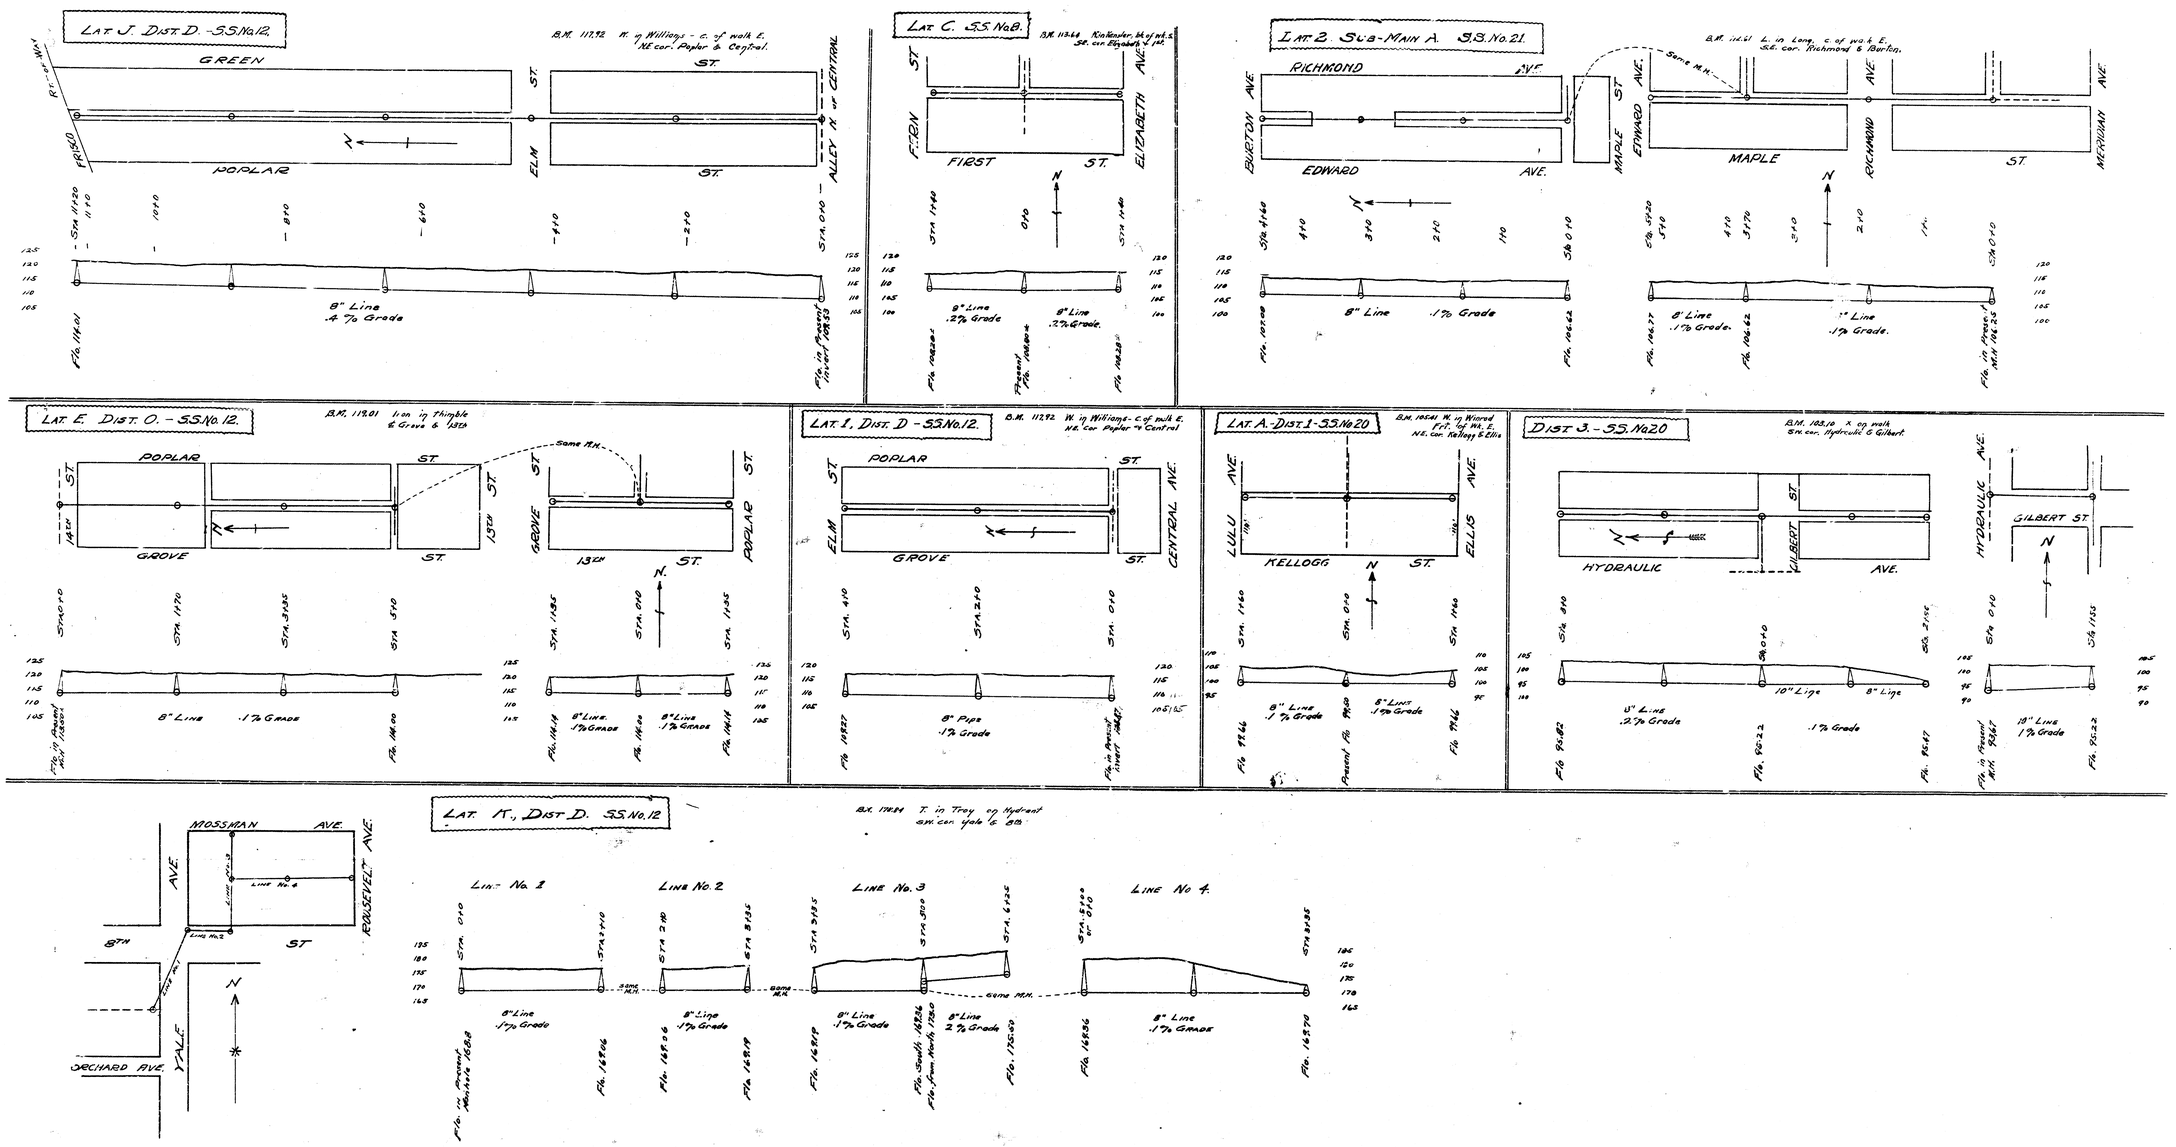
LAT. J. DIST. D. - S.S. No. 12.
B.M. 117.92 N. in Williams - c. of walk E. N.E. cor. Poplar & Central.
GREEN ST.
POPLAR ST.
ELM ST.
FRISO
ALLEY N. of CENTRAL
8" Line .4% Grade
LAT. C. S.S. No. 8.
B.M. 113.66 Kirkpatrick N. of wk. S. S.E. cor. Elizabeth & 1st.
FIRST ST.
ELIZABETH AVE.
8" Line .2% Grade
8" Line .2% Grade.
LAT. 2. SUB-MAIN A. S.S. No. 21.
B.M. 112.61 L. in Long. c. of walk E. S.E. cor. Richmond & Berlin.
RICHMOND AVE.
EDWARD AVE.
BURTON AVE.
MAPLE AVE.
EDWARD AVE.
MAPLE ST.
RICHMOND AVE.
MERIDIAN AVE.
8" Line .1% Grade
8" Line .1% Grade.
8" Line .1% Grade.
LAT. E. DIST. O. - S.S. No. 12.
B.M. 119.01 Iron in Thimble & Grove & 13th
POPLAR ST.
GROVE ST.
13th ST.
14th ST.
8" Line .1% Grade
LAT. I. DIST. D - S.S. No. 12.
B.M. 112.92 W. in Williams - c. of walk E. N.E. cor. Poplar & Central
POPLAR ST.
ELM ST.
GROVE ST.
CENTRAL AVE.
8" Pipe .1% Grade
LAT. A. - DIST. 1 - S.S. No. 20
B.M. 106.41 W. in Wired Frt. of Wk. E. N.E. cor. Kellogg & Ellis
LULU AVE.
KELLOGG ST.
ELLIS AVE.
8" Line .1% Grade
8" Line .1% Grade
DIST. 3. - S.S. No. 20
B.M. 103.10 X on walk S.W. cor. Hydraulic & Gilbert.
HYDRAULIC AVE.
GILBERT ST.
8" Line .2% Grade
10" Line
8" Line
.1% Grade
10" Line .1% Grade
LAT. K., DIST. D. S.S. No. 12
B.M. 179.84 T. in Tray on Hydrant S.W. cor. Yale & 8th
MOSSMAN AVE.
ROUSEVELT AVE.
8TH ST.
YALE AVE.
ORCHARD AVE.
LINE No. 1
LINE No. 2
LINE No. 3
LINE No. 4
8" Line .1% Grade
8" Line .1% Grade
8" Line .1% Grade
8" Line 2% Grade
8" Line .1% Grade