


LAT. T. DIST. E. S.S. #12
WICHITA, KANSAS

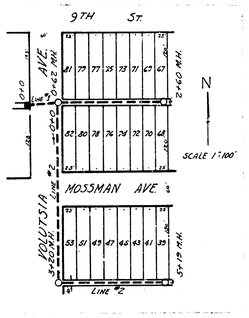


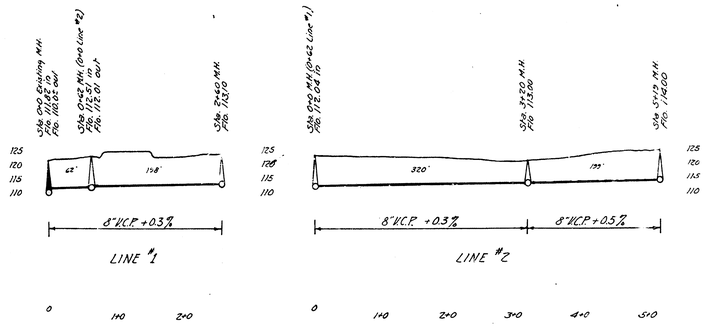

B.M. Elev. 1119.03 'x' on N. cb. of 8th St. at E.L. Grove St.

LAT. S. DIST. E. S.S. #12
WICHITA, KANSAS

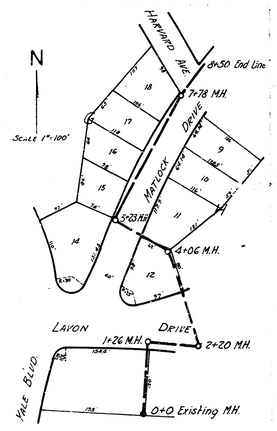

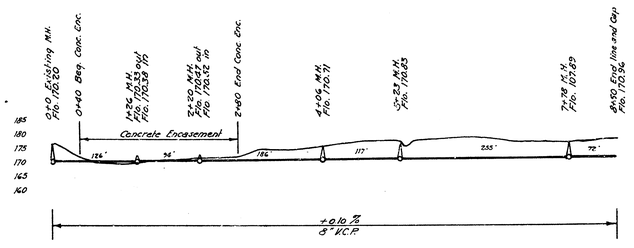

B.M. Elev. 1170.15 'x' on cb. E.L. Yale on N.S. Lavon Dr.

Engineering Department
City of Wichita, Kansas
P.L. Brockway, City Engineer
Profile 1"=80' July 1943