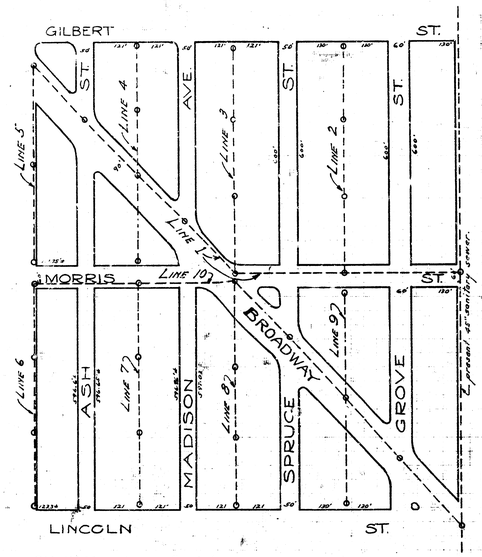


B.M. 103.99 X. on south end of ch. 11th cor. Madison and Gilbert
B.M. 103.59 Top of property iron. N.E. cor. Spruce and Morris.
B.M. 104.[illegible] Top of iron - S.E. cor. Ash and Morris.

# DIST. 5 - S.S. No. 12

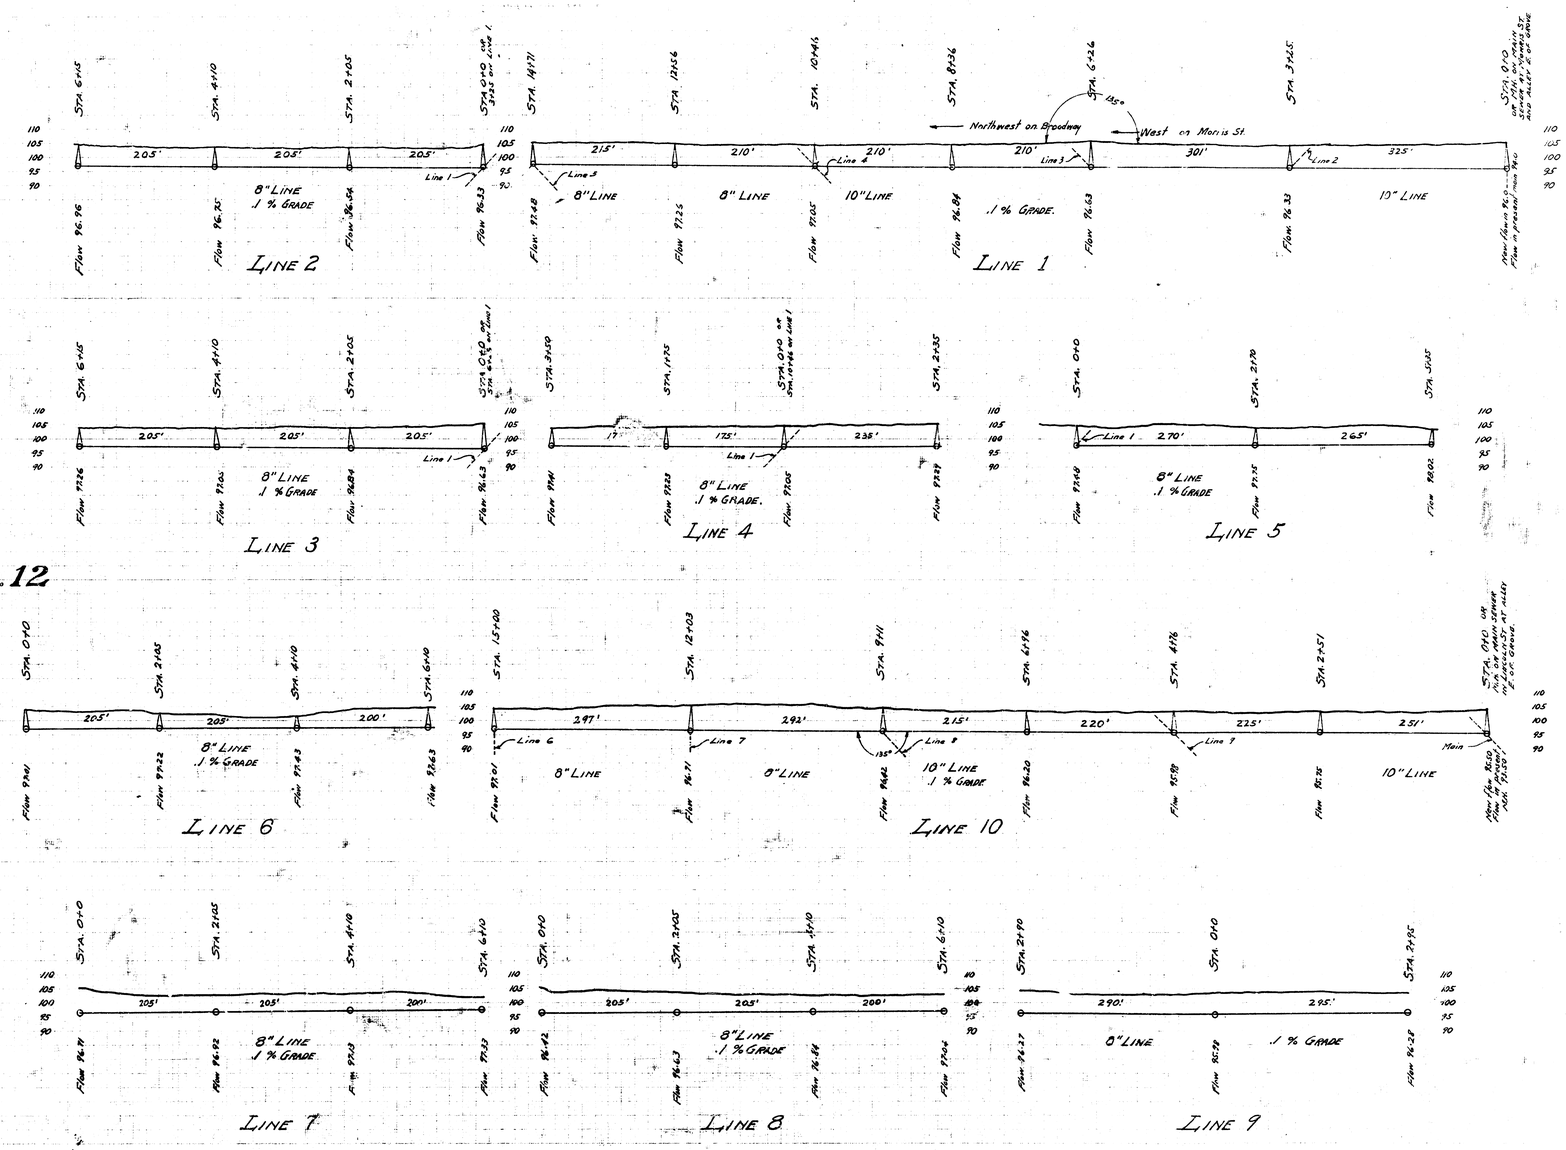


Sal 59