14 3 -3-1-5 1 5

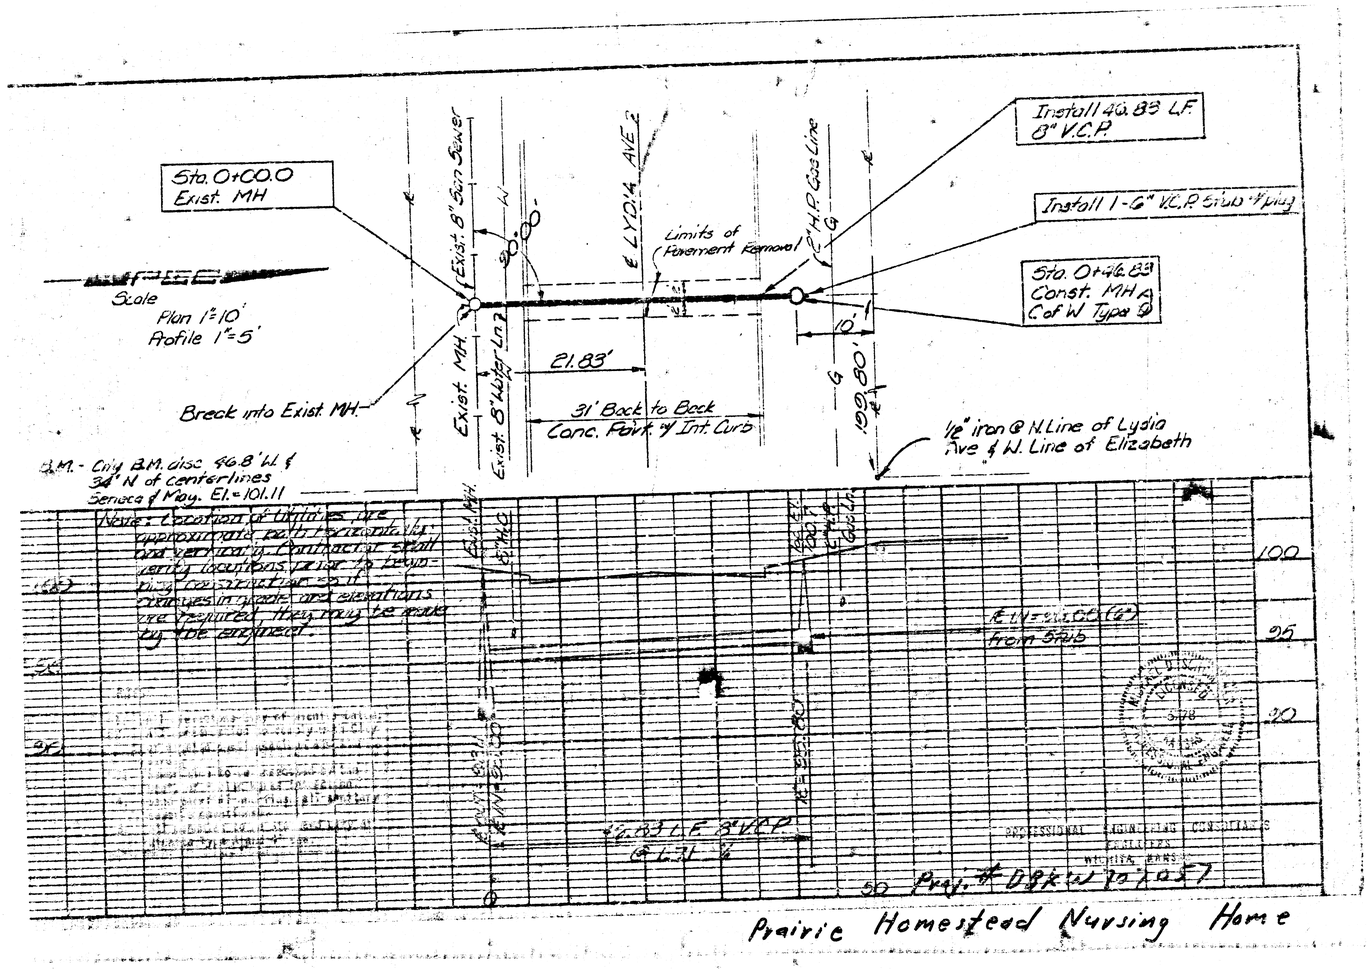
Sta. 0+00.0
Exist. MH
Exist. 8" San Sewer
Exist. MH.
Exist. 8" Water Ln
℄ LYDIA AVE
Limits of Pavement Removal
2" H.P. Gas Line
Install 46.83 L.F. 8" V.C.P.
Install 1-6" V.C.P. Stub & plug
Sta. 0+46.83
Const. MH A
C of W Type D
Scale
Plan 1"=10'
Profile 1"=5'
21.83'
31' Back to Back
Conc. Pavt. of Int. Curb
10'
80'
100.00'
Break into Exist MH.
1/2" iron @ N. Line of Lydia Ave & W. Line of Elizabeth
B.M. - City B.M. disc 46.8' W & 34' N of centerlines Seneca & May. El.=101.11
Note: Location of Utilities are approximate both horizontally and vertically. Contractor shall verify locations prior to beginning construction so if changes in grade and elevations are required, they may be made by the engineer.
Exist. MH
Exist. 8" VCP
El. 99.00
El. 98.50
El. 98.50
El. 98.50