

SEWAGE DISPOSAL AND SANITARY SEWERS
SHADYBROOK FARM ADDITION
SEDGWICK COUNTY, KANSAS

Private Project

INDEX OF DRAWINGS

1. Sewer Plan (1 of 8)
2. Sewer Profiles (2 of 8)
3. Plan-view Stabilization Ponds (3 of 8)
4. Cross-Section of Ponds (4 of 8)
5. Structures for Ponds (5 of 8)
6. Sections of Ponds (6 of 8)
7. Final Plat of Shadybrook Farm Addition (7 of 8)
8. Manhole Details (8 of 8)

OWNER:

SEDGWICK COUNTY

ENGINEER:


K. O. TAYLOR, P.E.
SEPTEMBER 21, 1972




NO. 1
AREA: 100' X 100'
DATE: 10/1/11



NO. 2
AREA: 100' X 100'
DATE: 10/1/11

NO. 3
AREA: 100' X 100'
DATE: 10/1/11


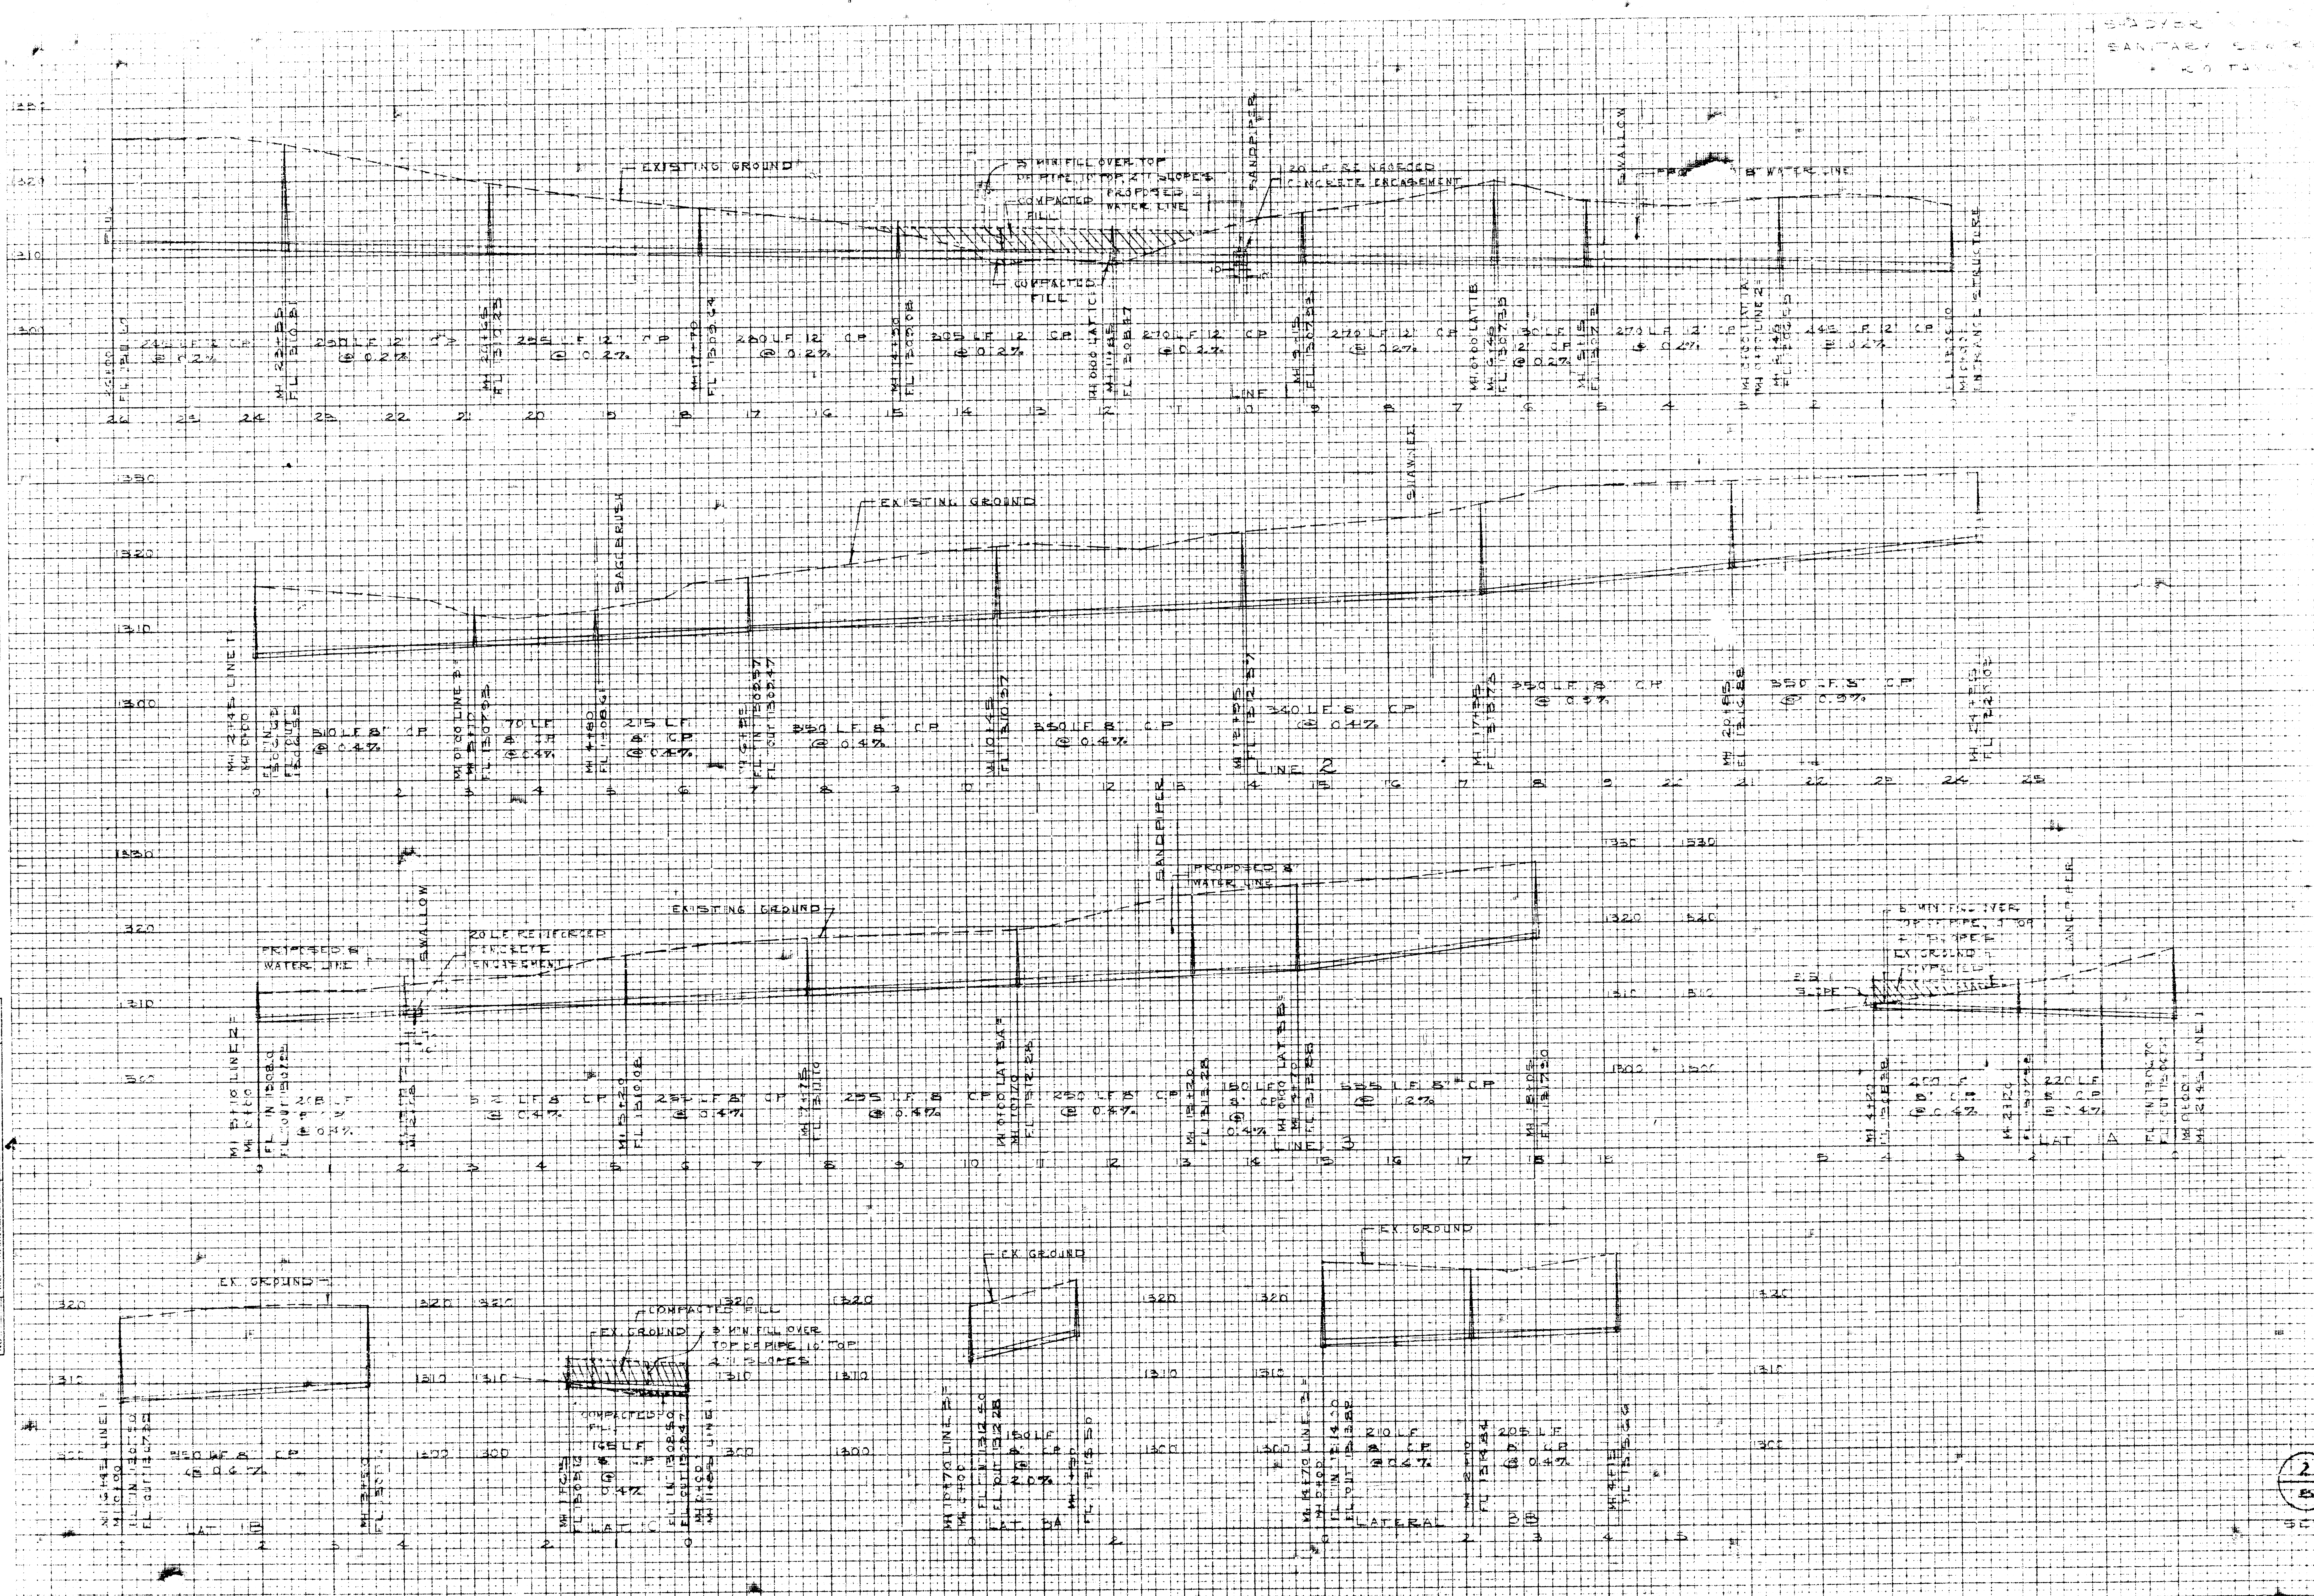


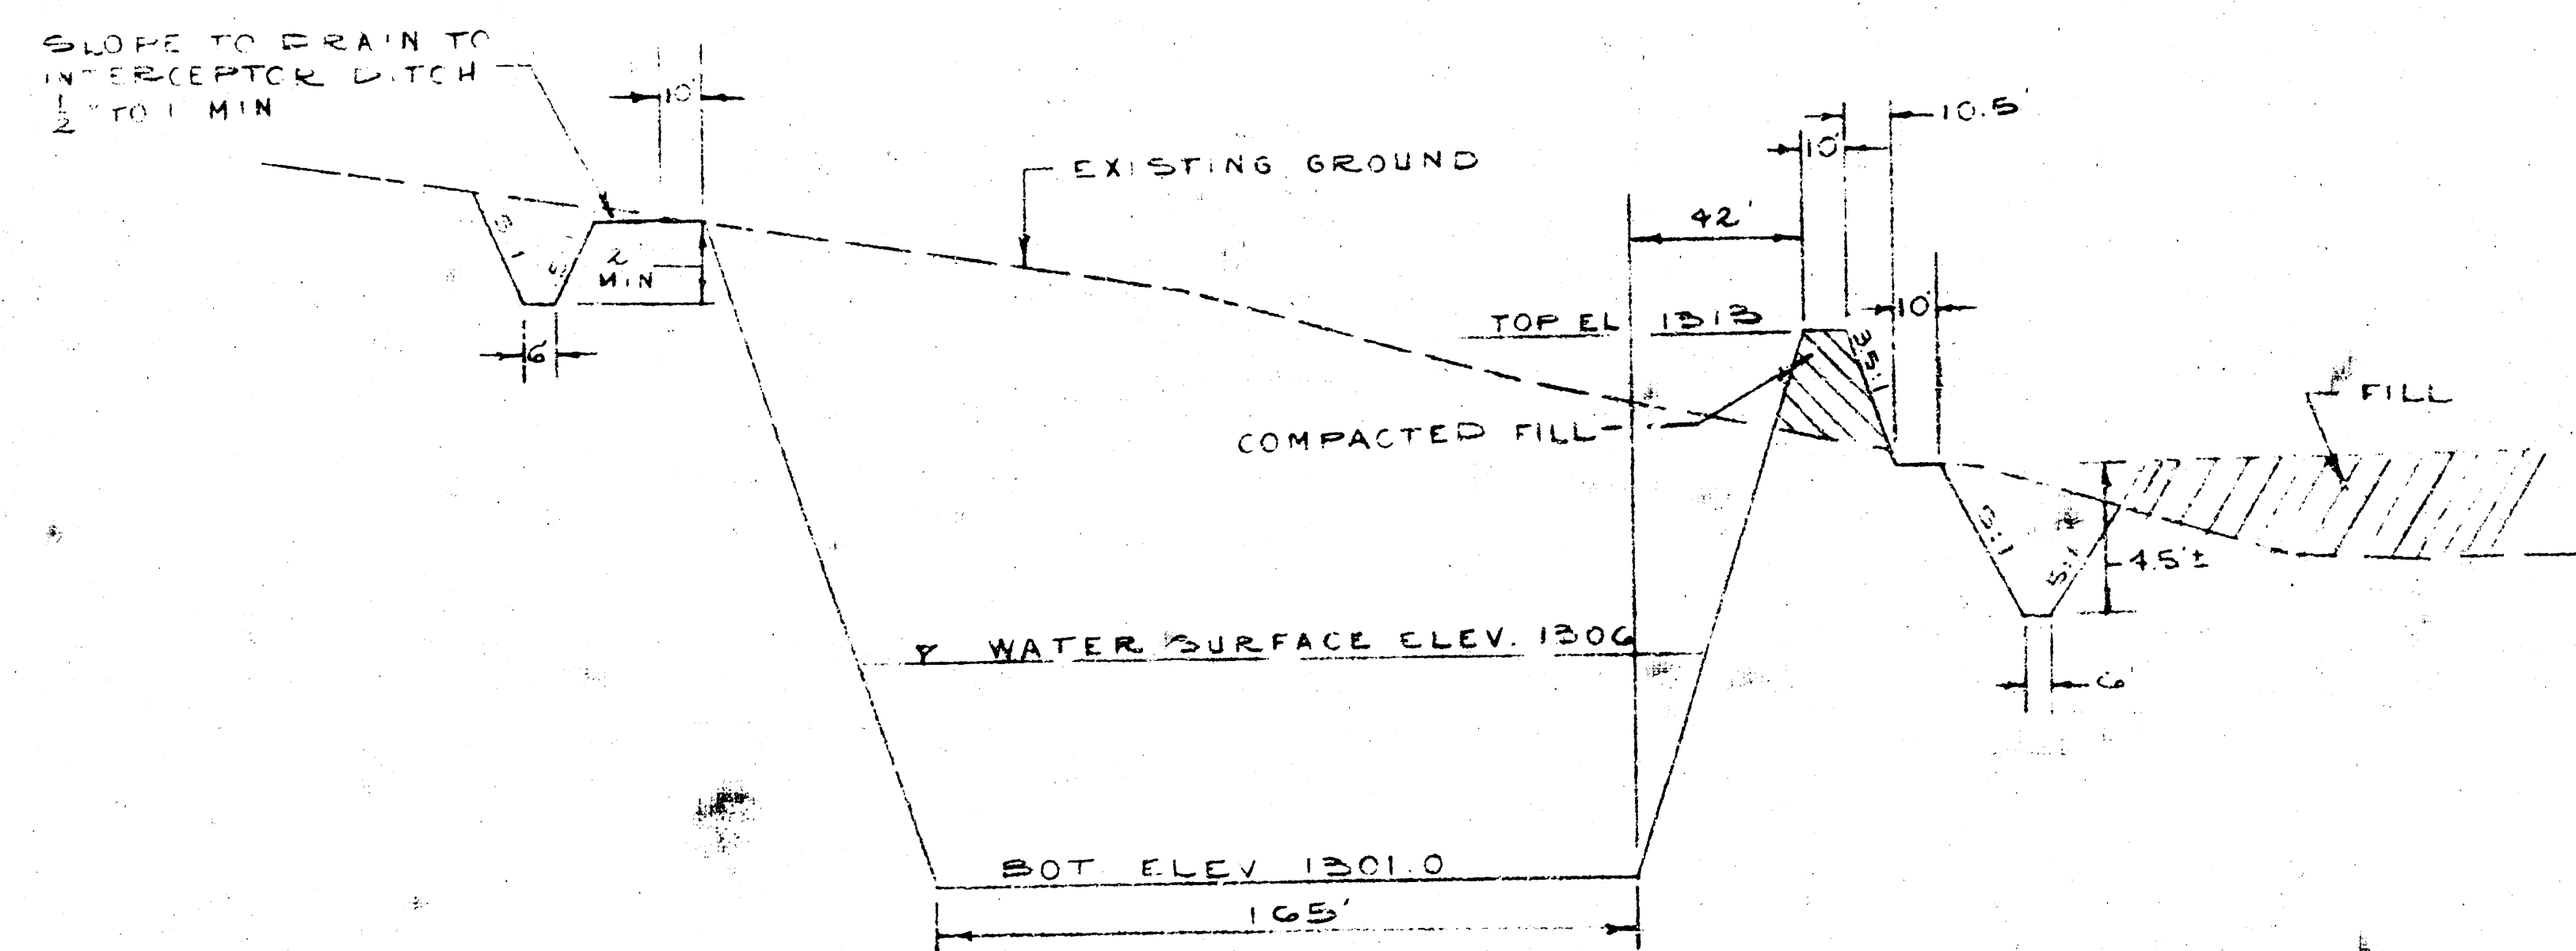

SECTION B-B
HORIZ - 1\"/>





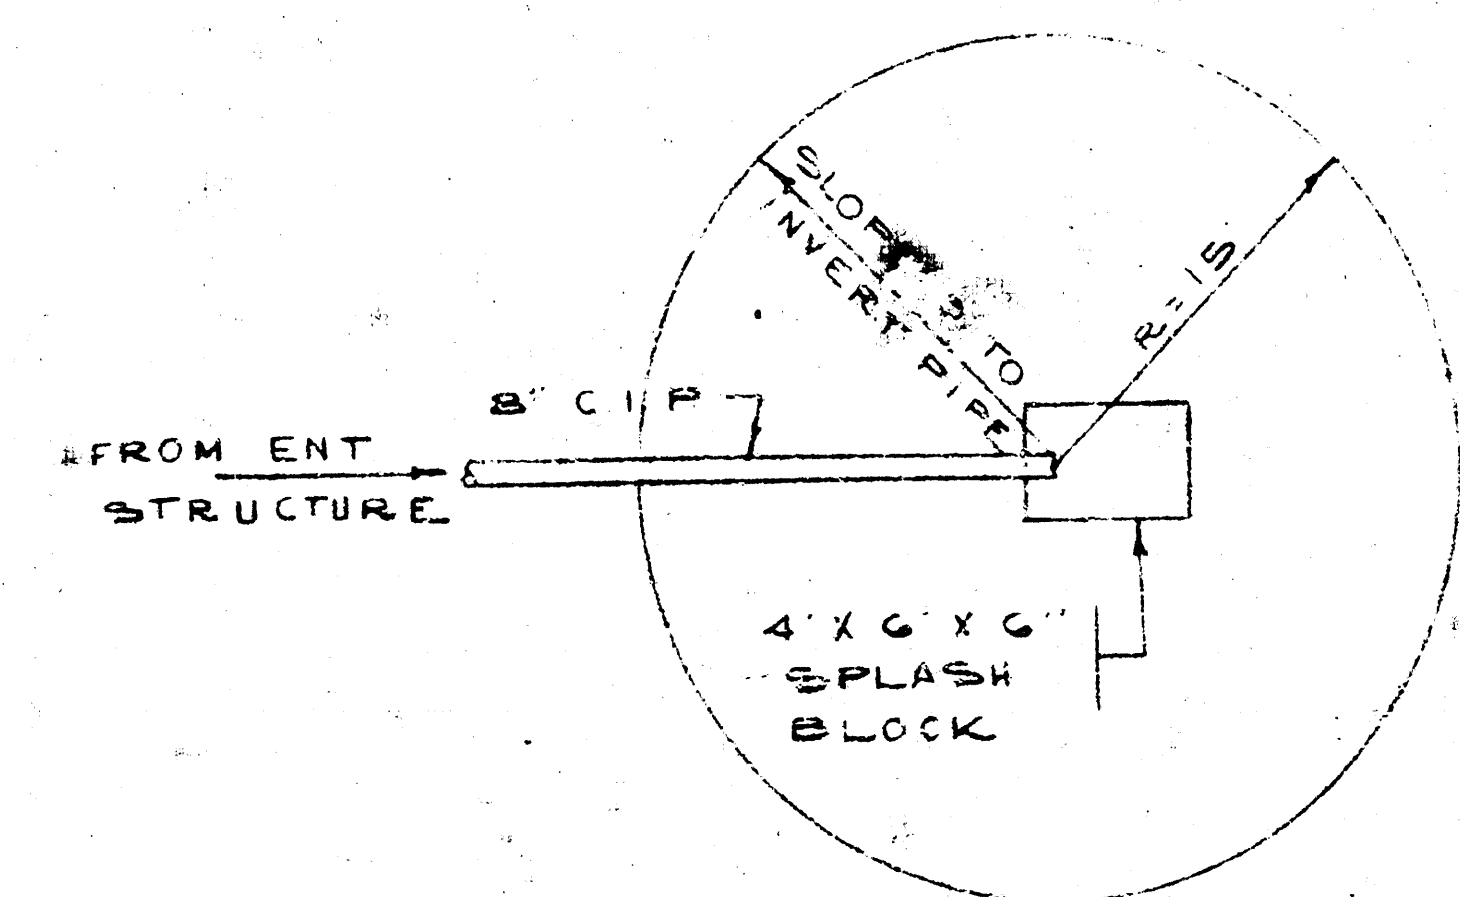
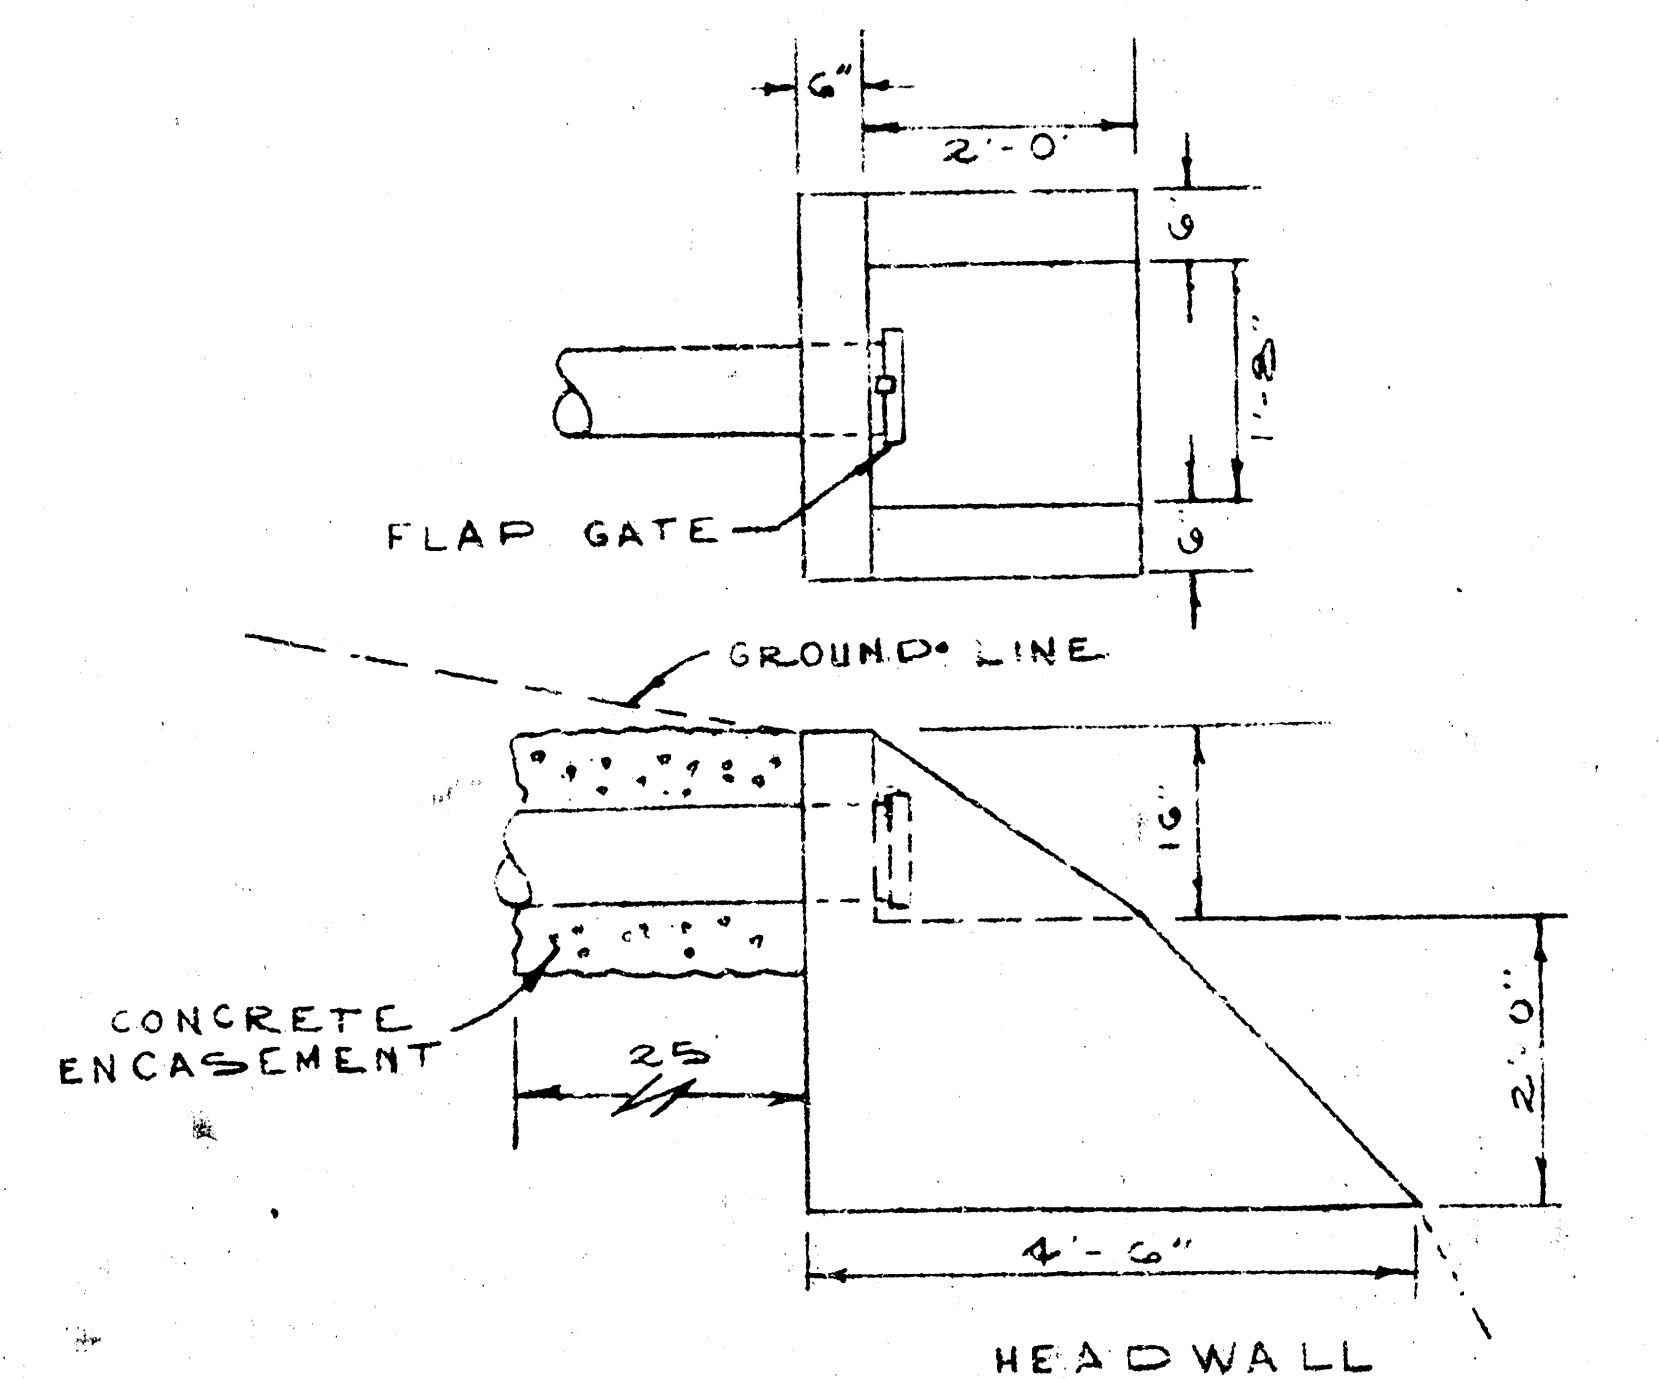


DETAIL Z

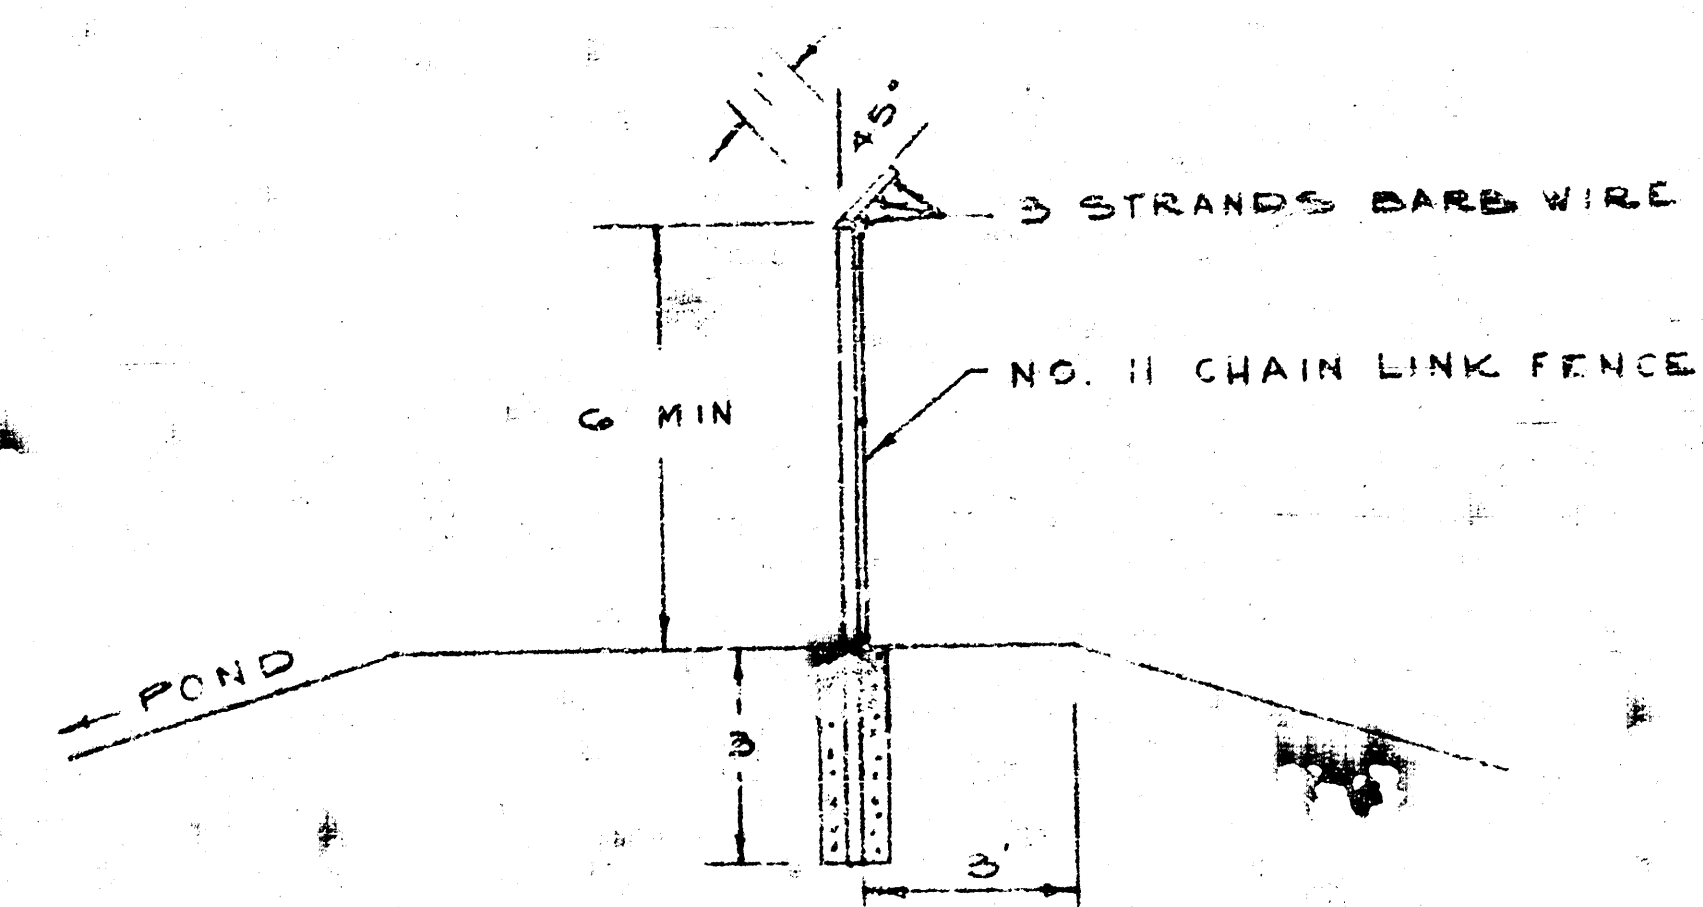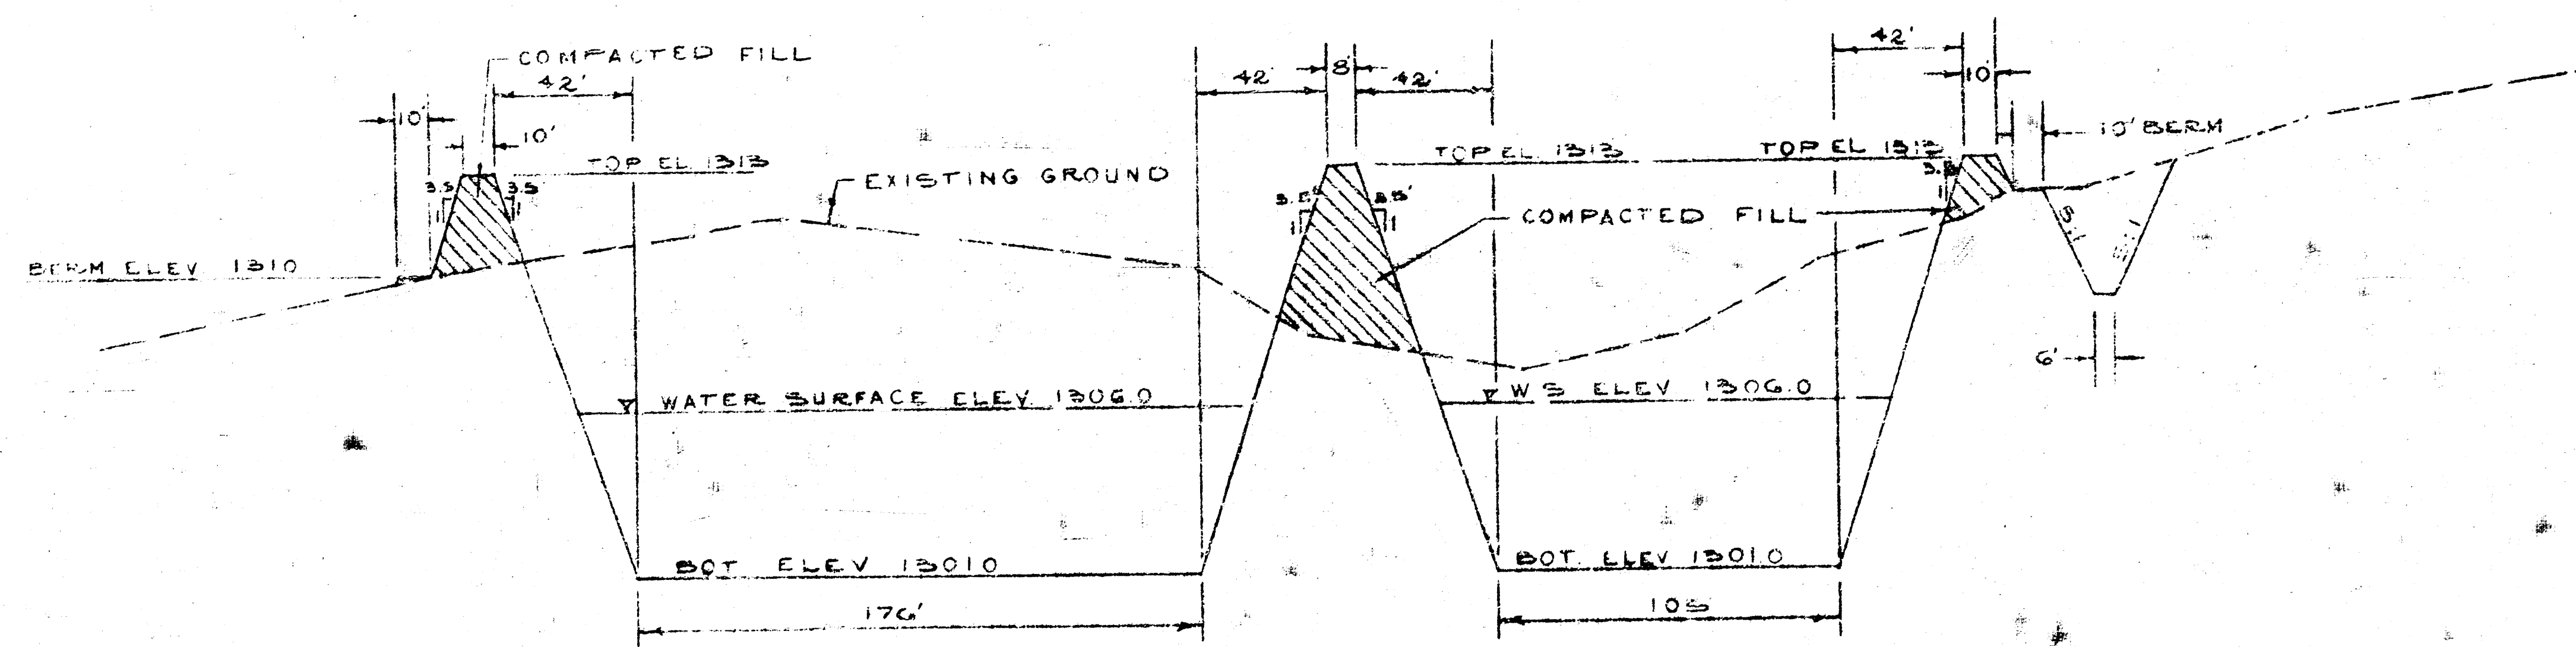

SHADYBROOK FARM ADDITION

K. O. TAYLOR, PE
SEPT. 21, 1972

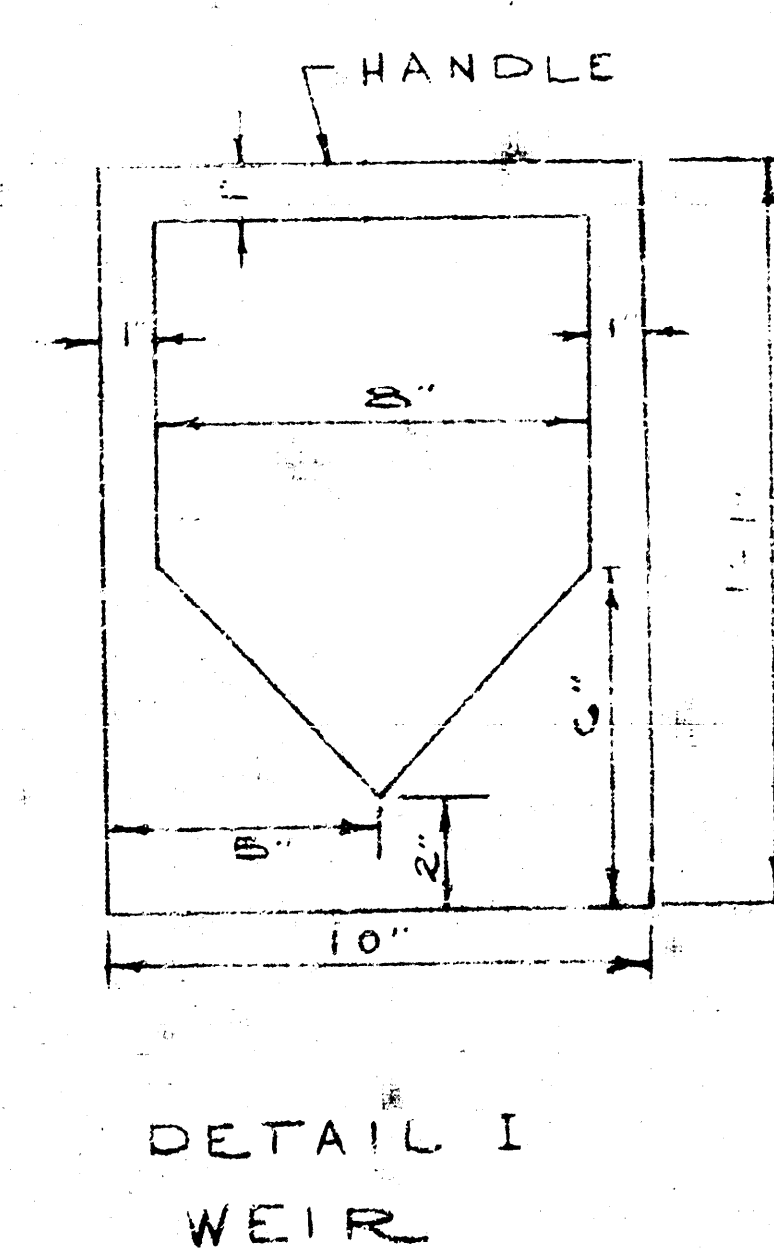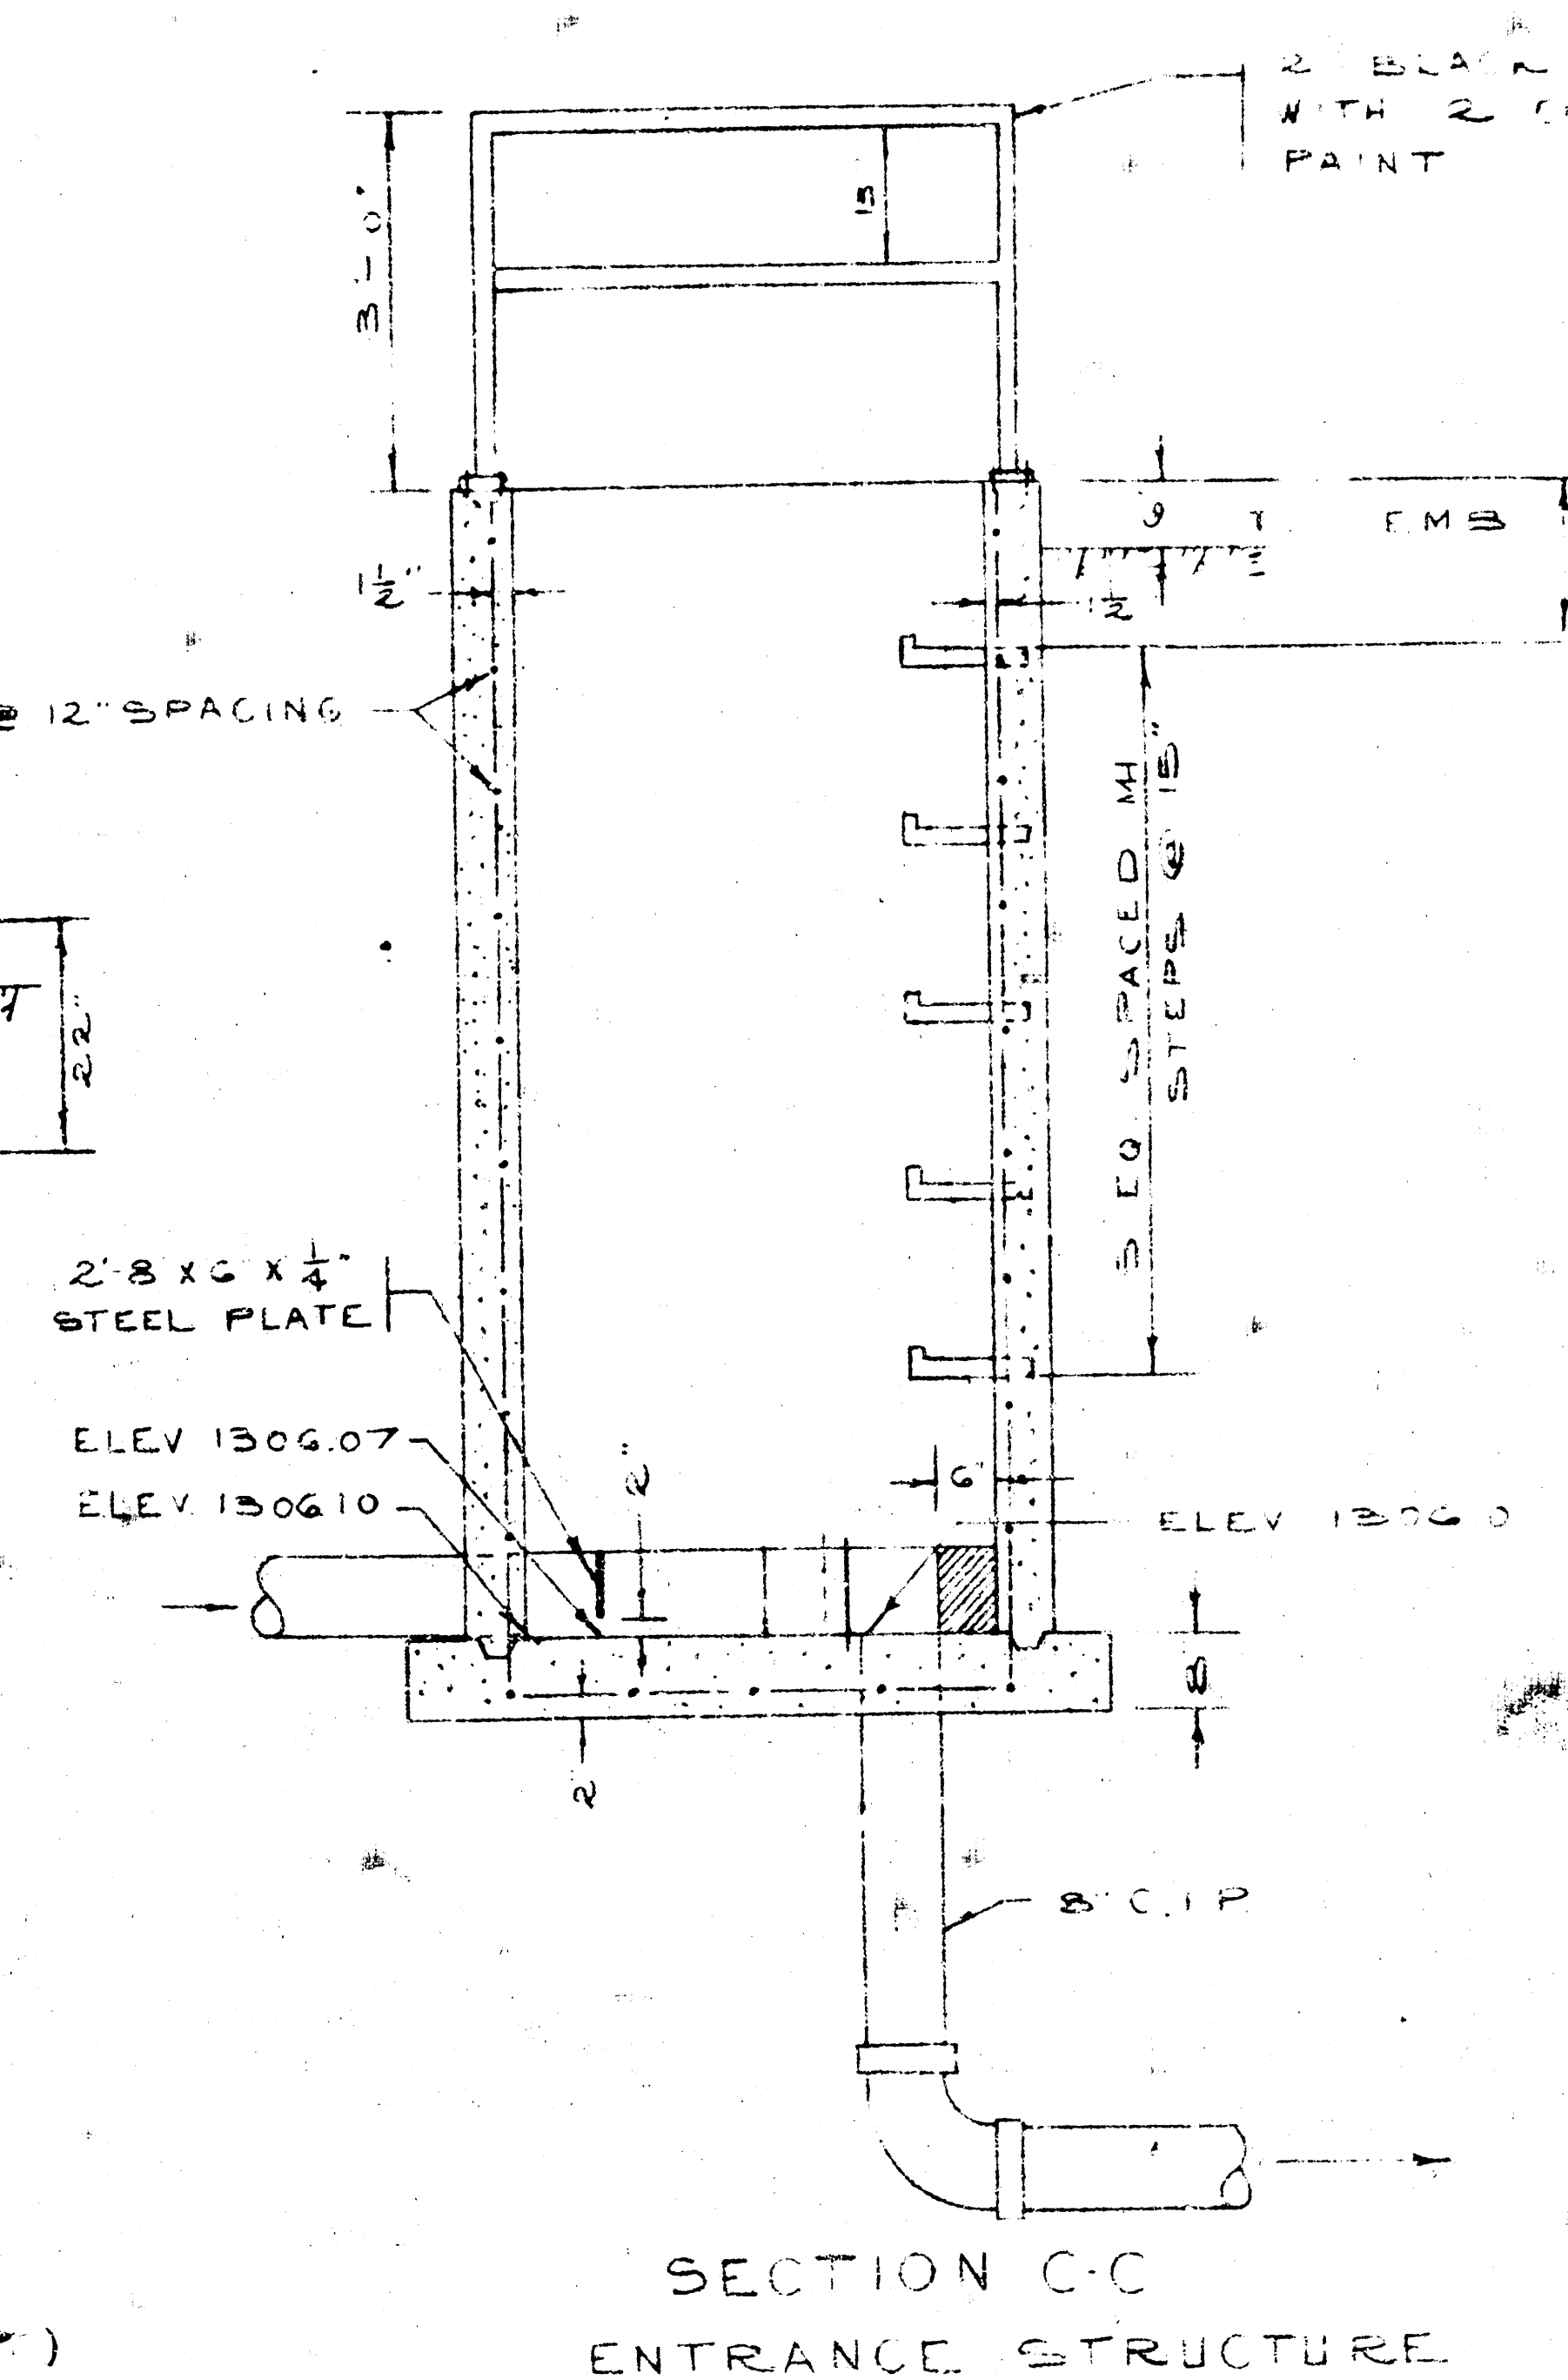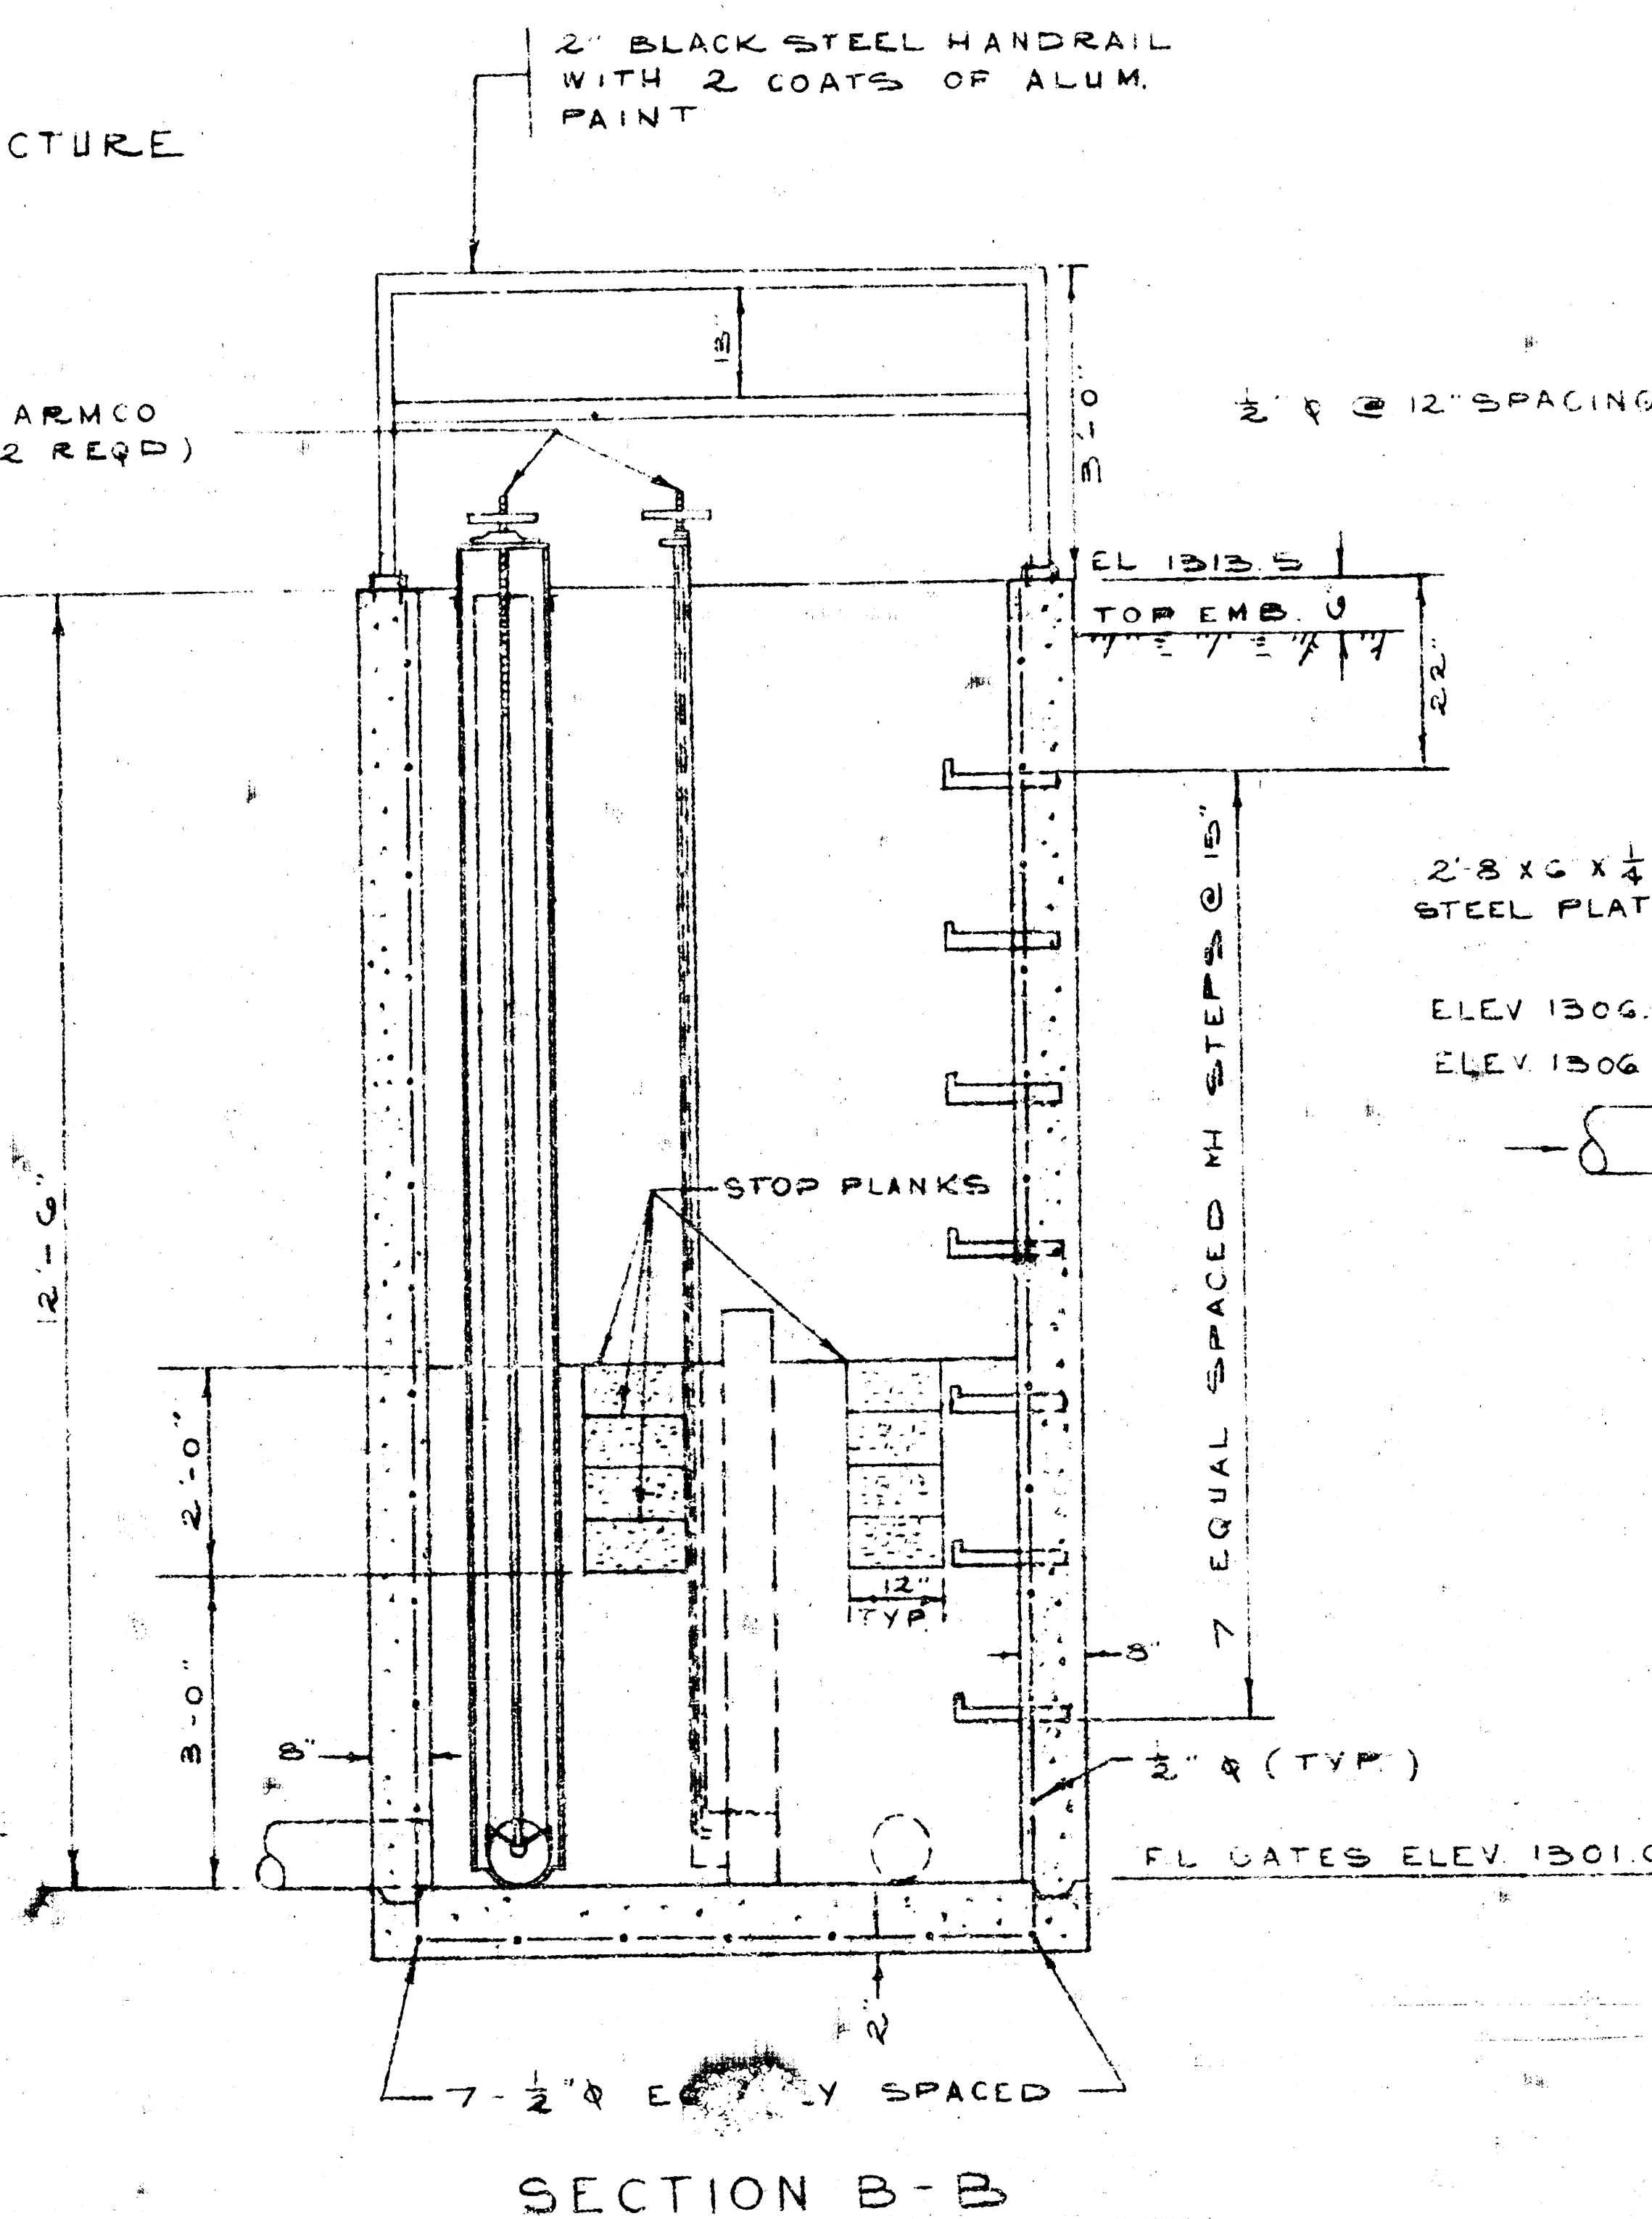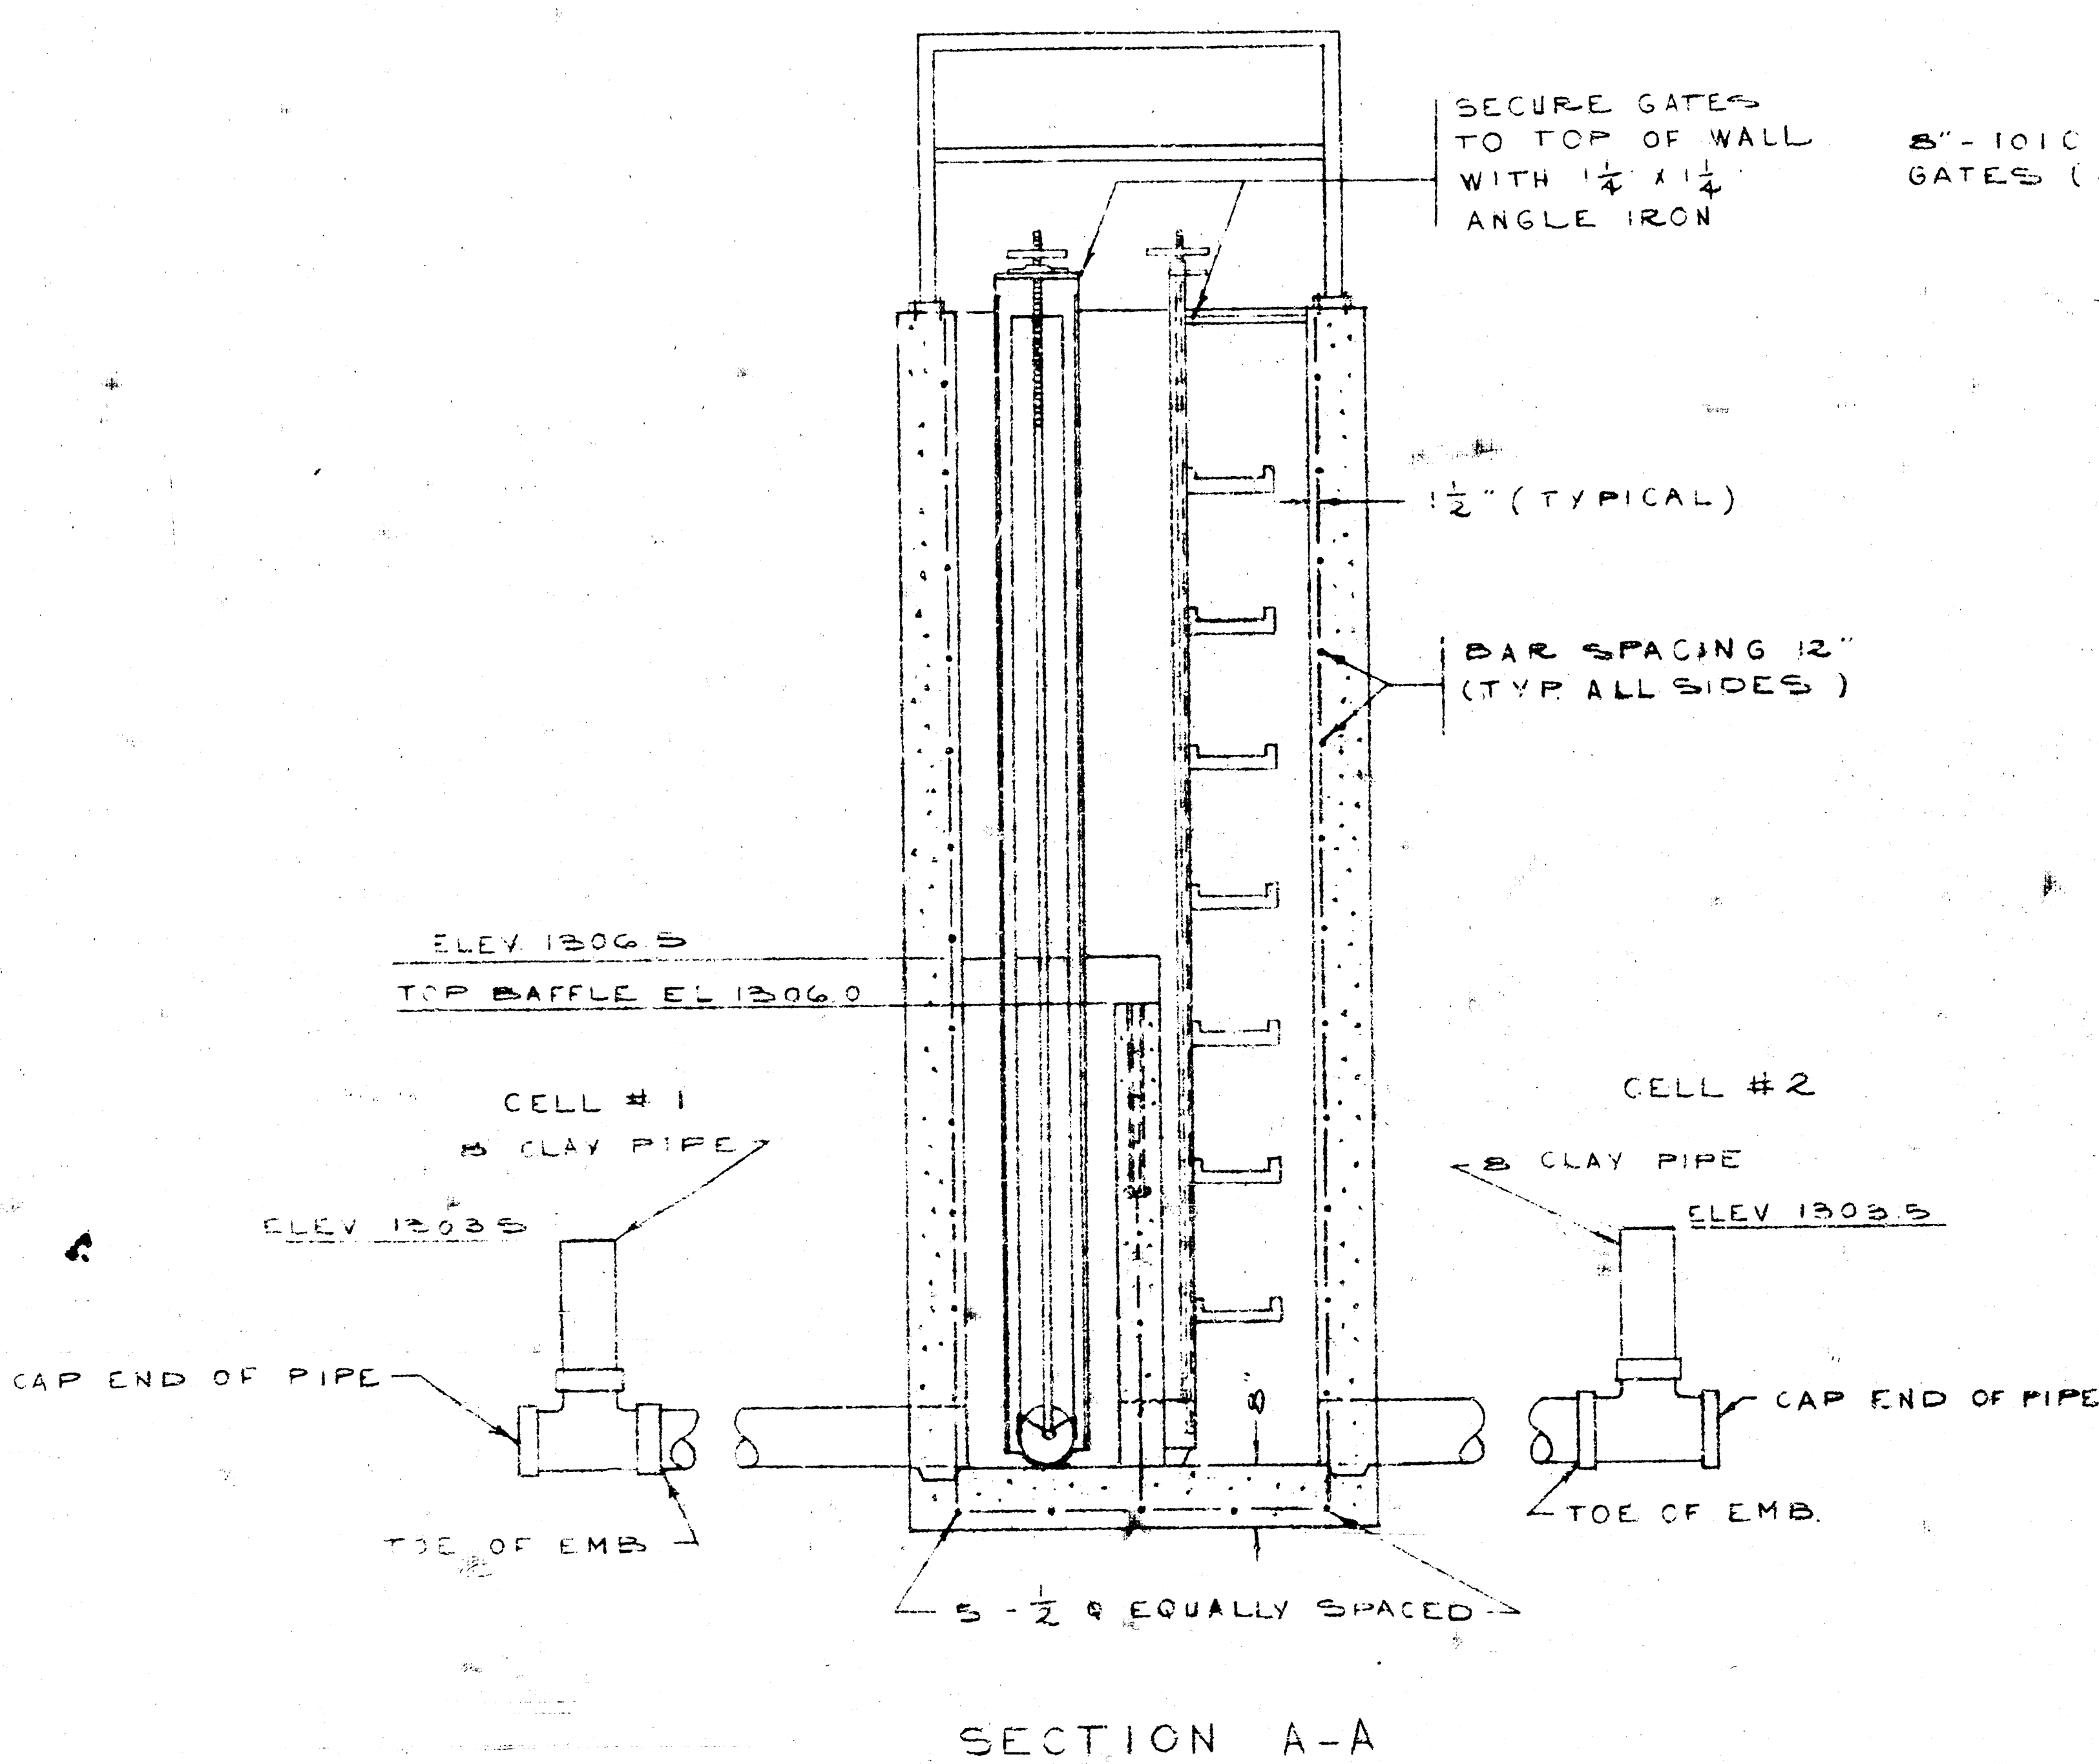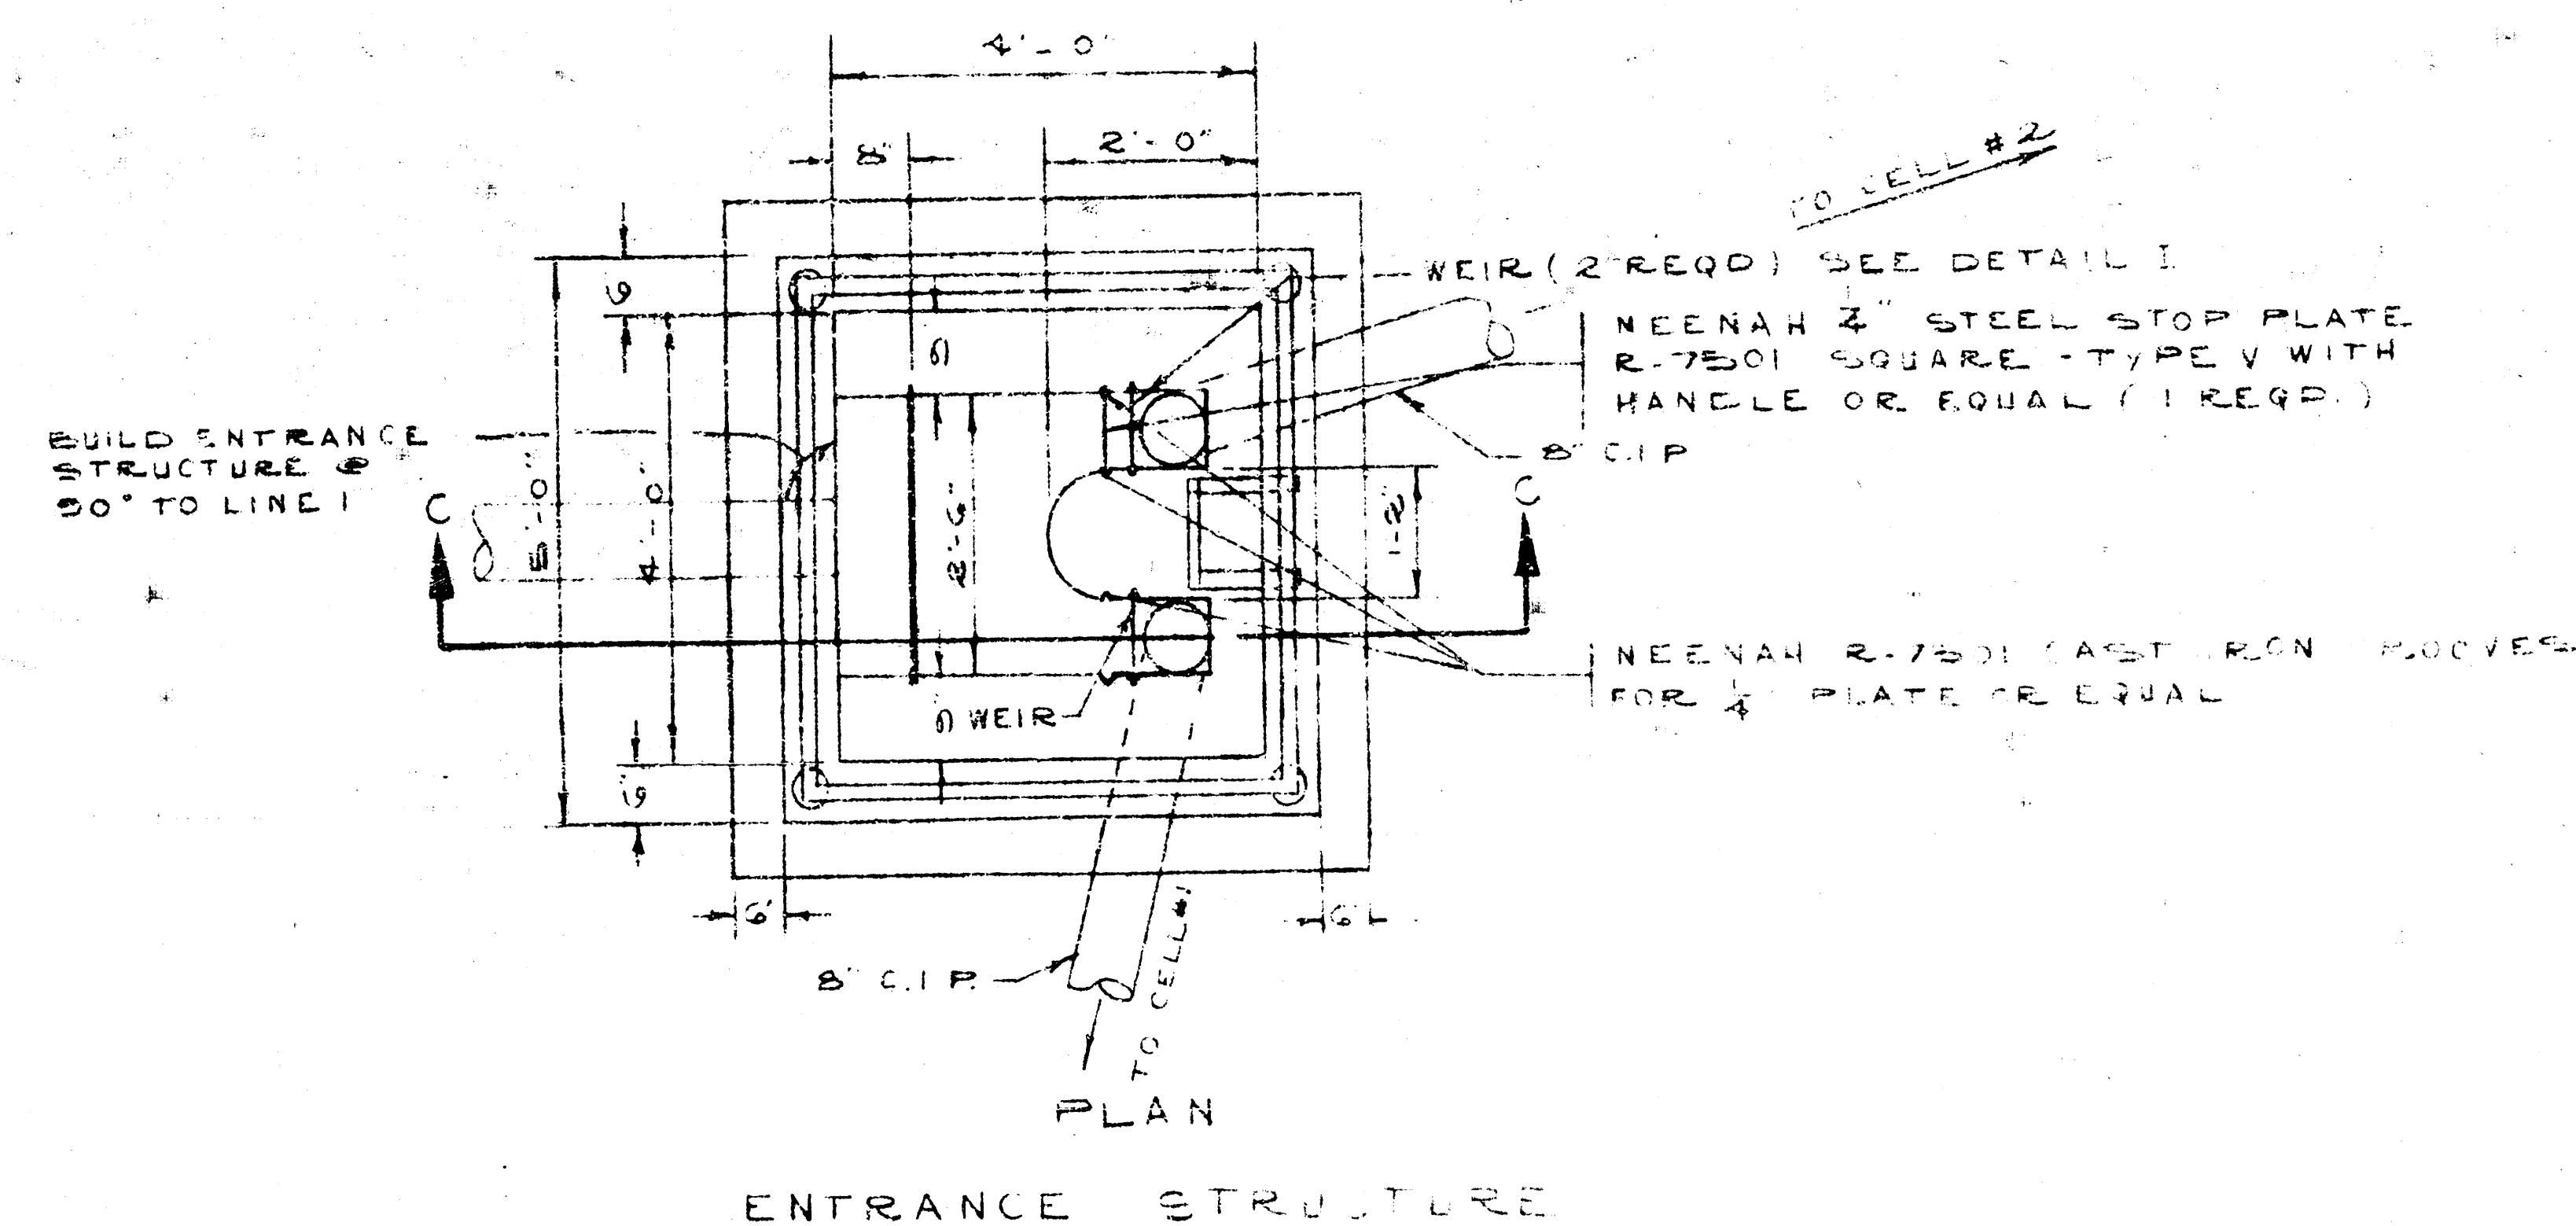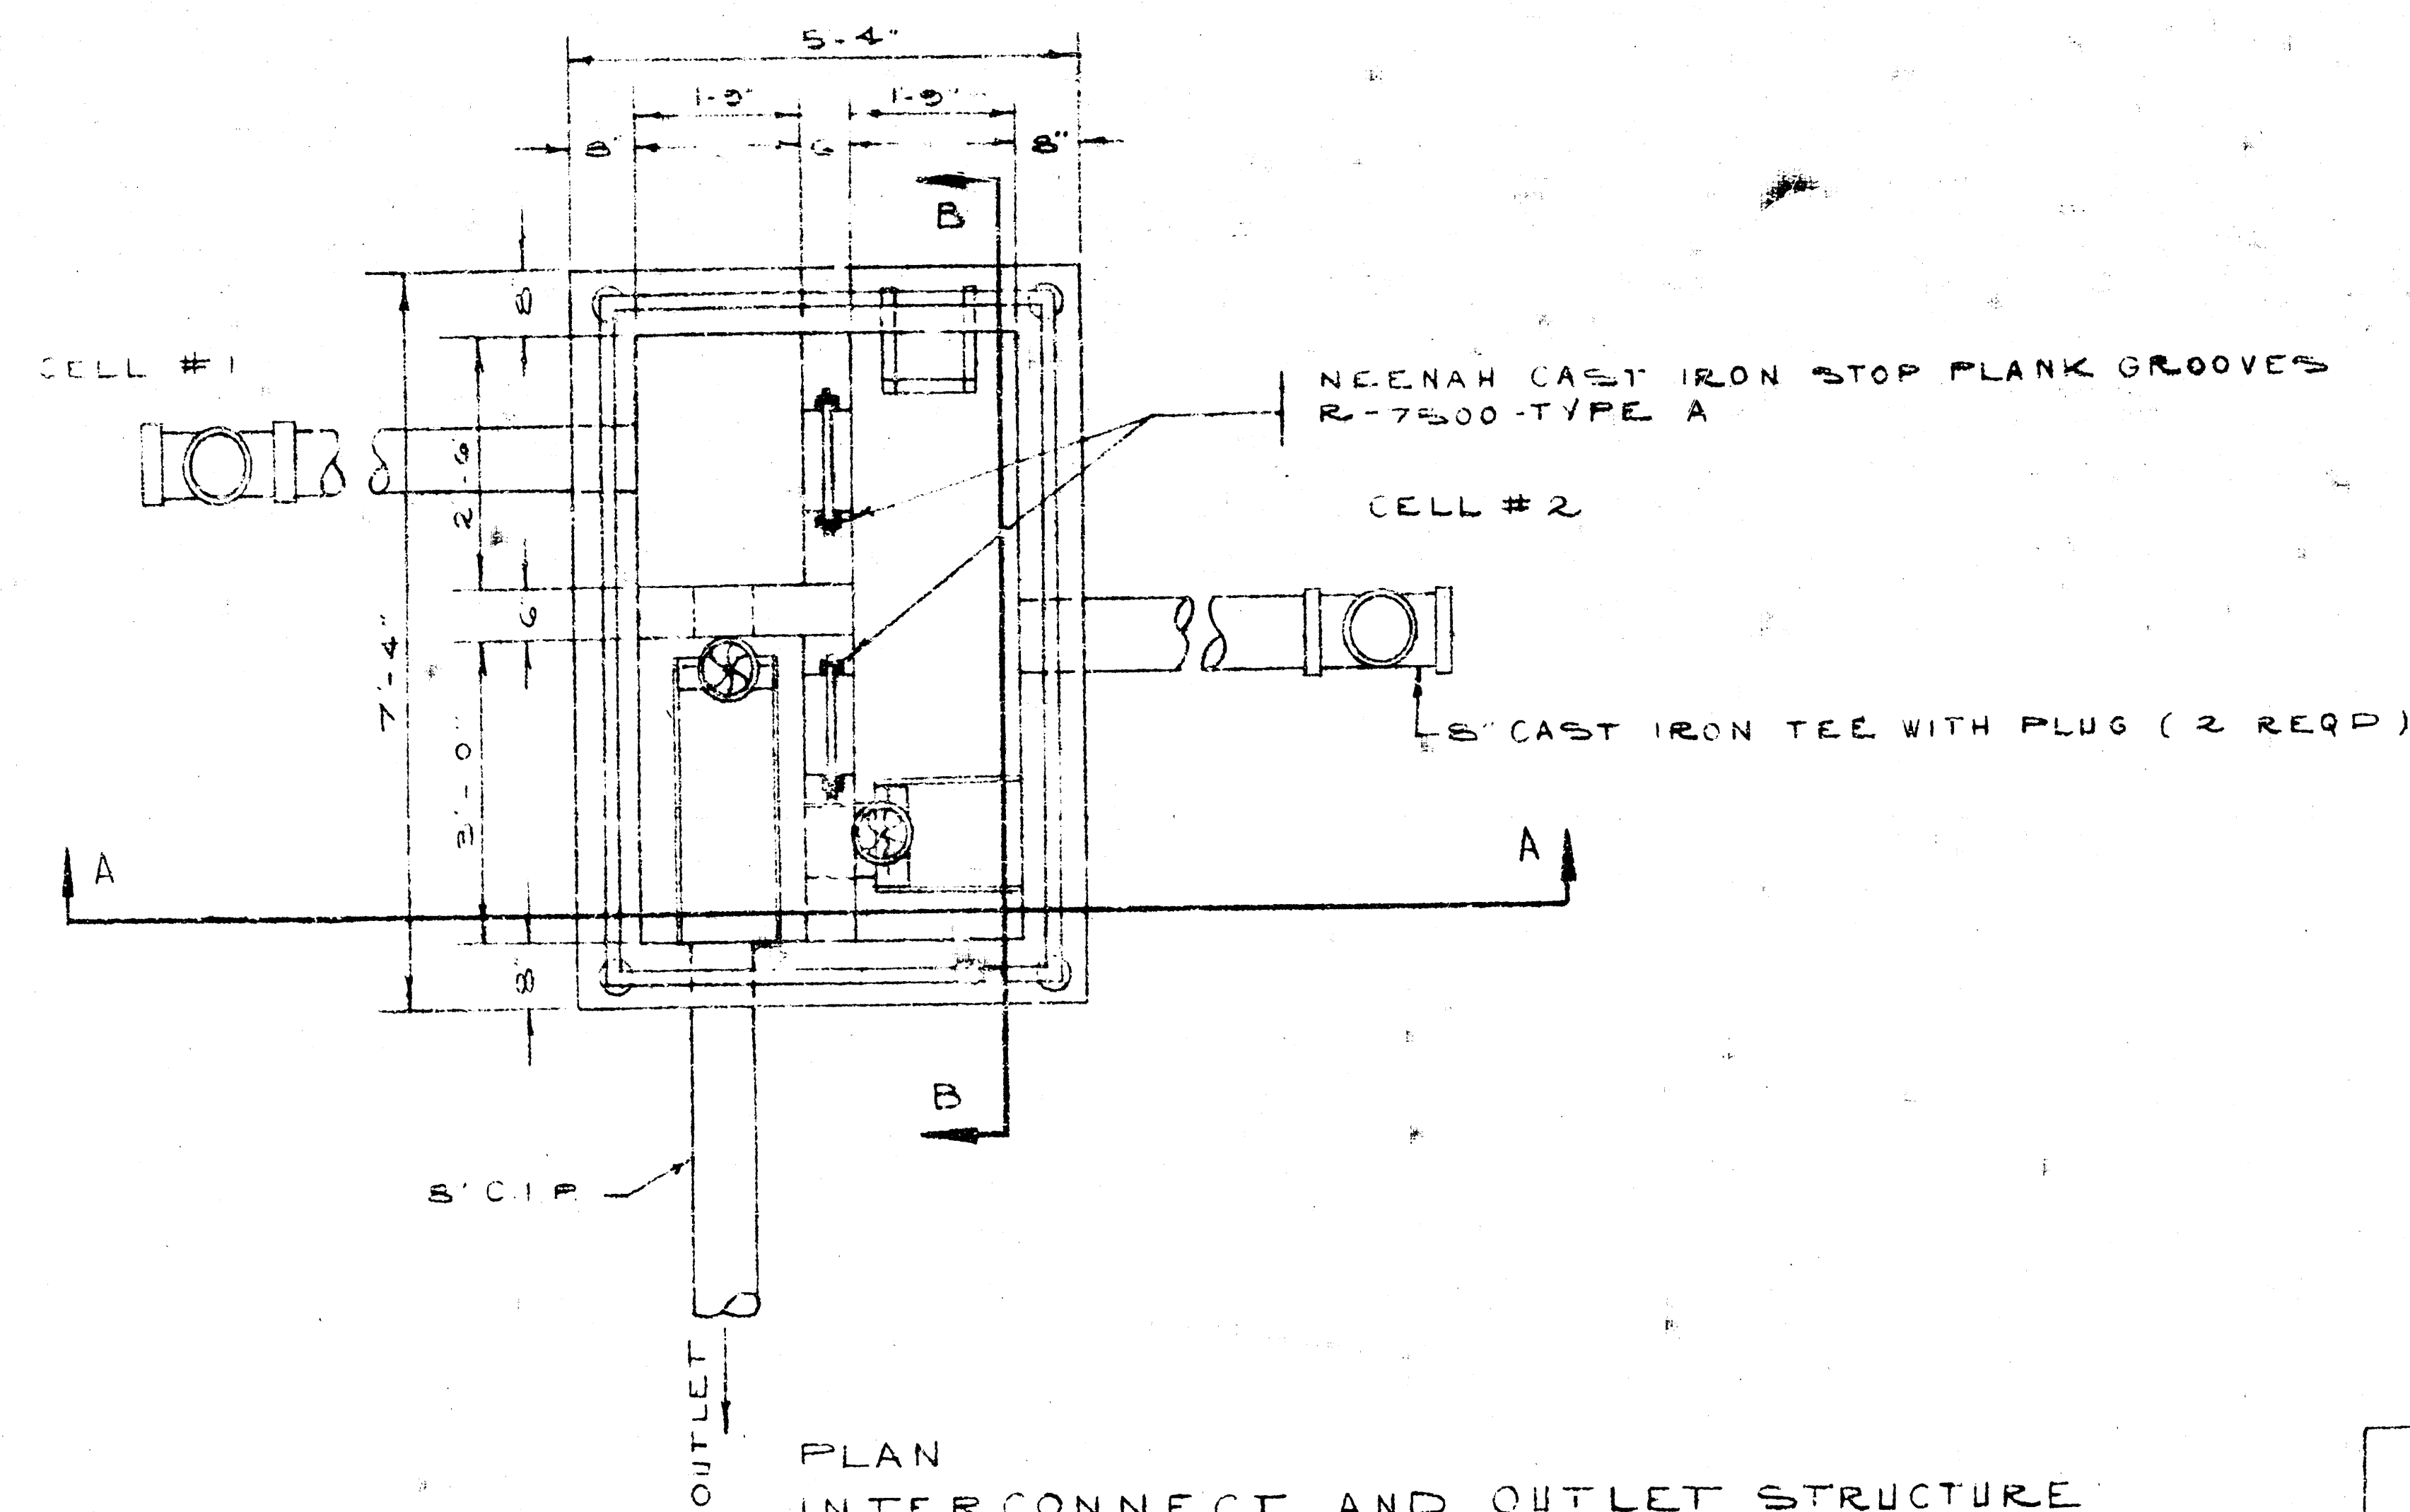


WASTE STABILIZATION
PONDS
KEEP OUT
SEDGWICK COUNTY

NOTE: CONTRACTOR SHALL FURNISH
4-12 GAUGE METAL SIGNS WITH

SHADYBROOK FARM ADDITION

K.O. TAYLOR, P.E.
SEPT 21, 1972

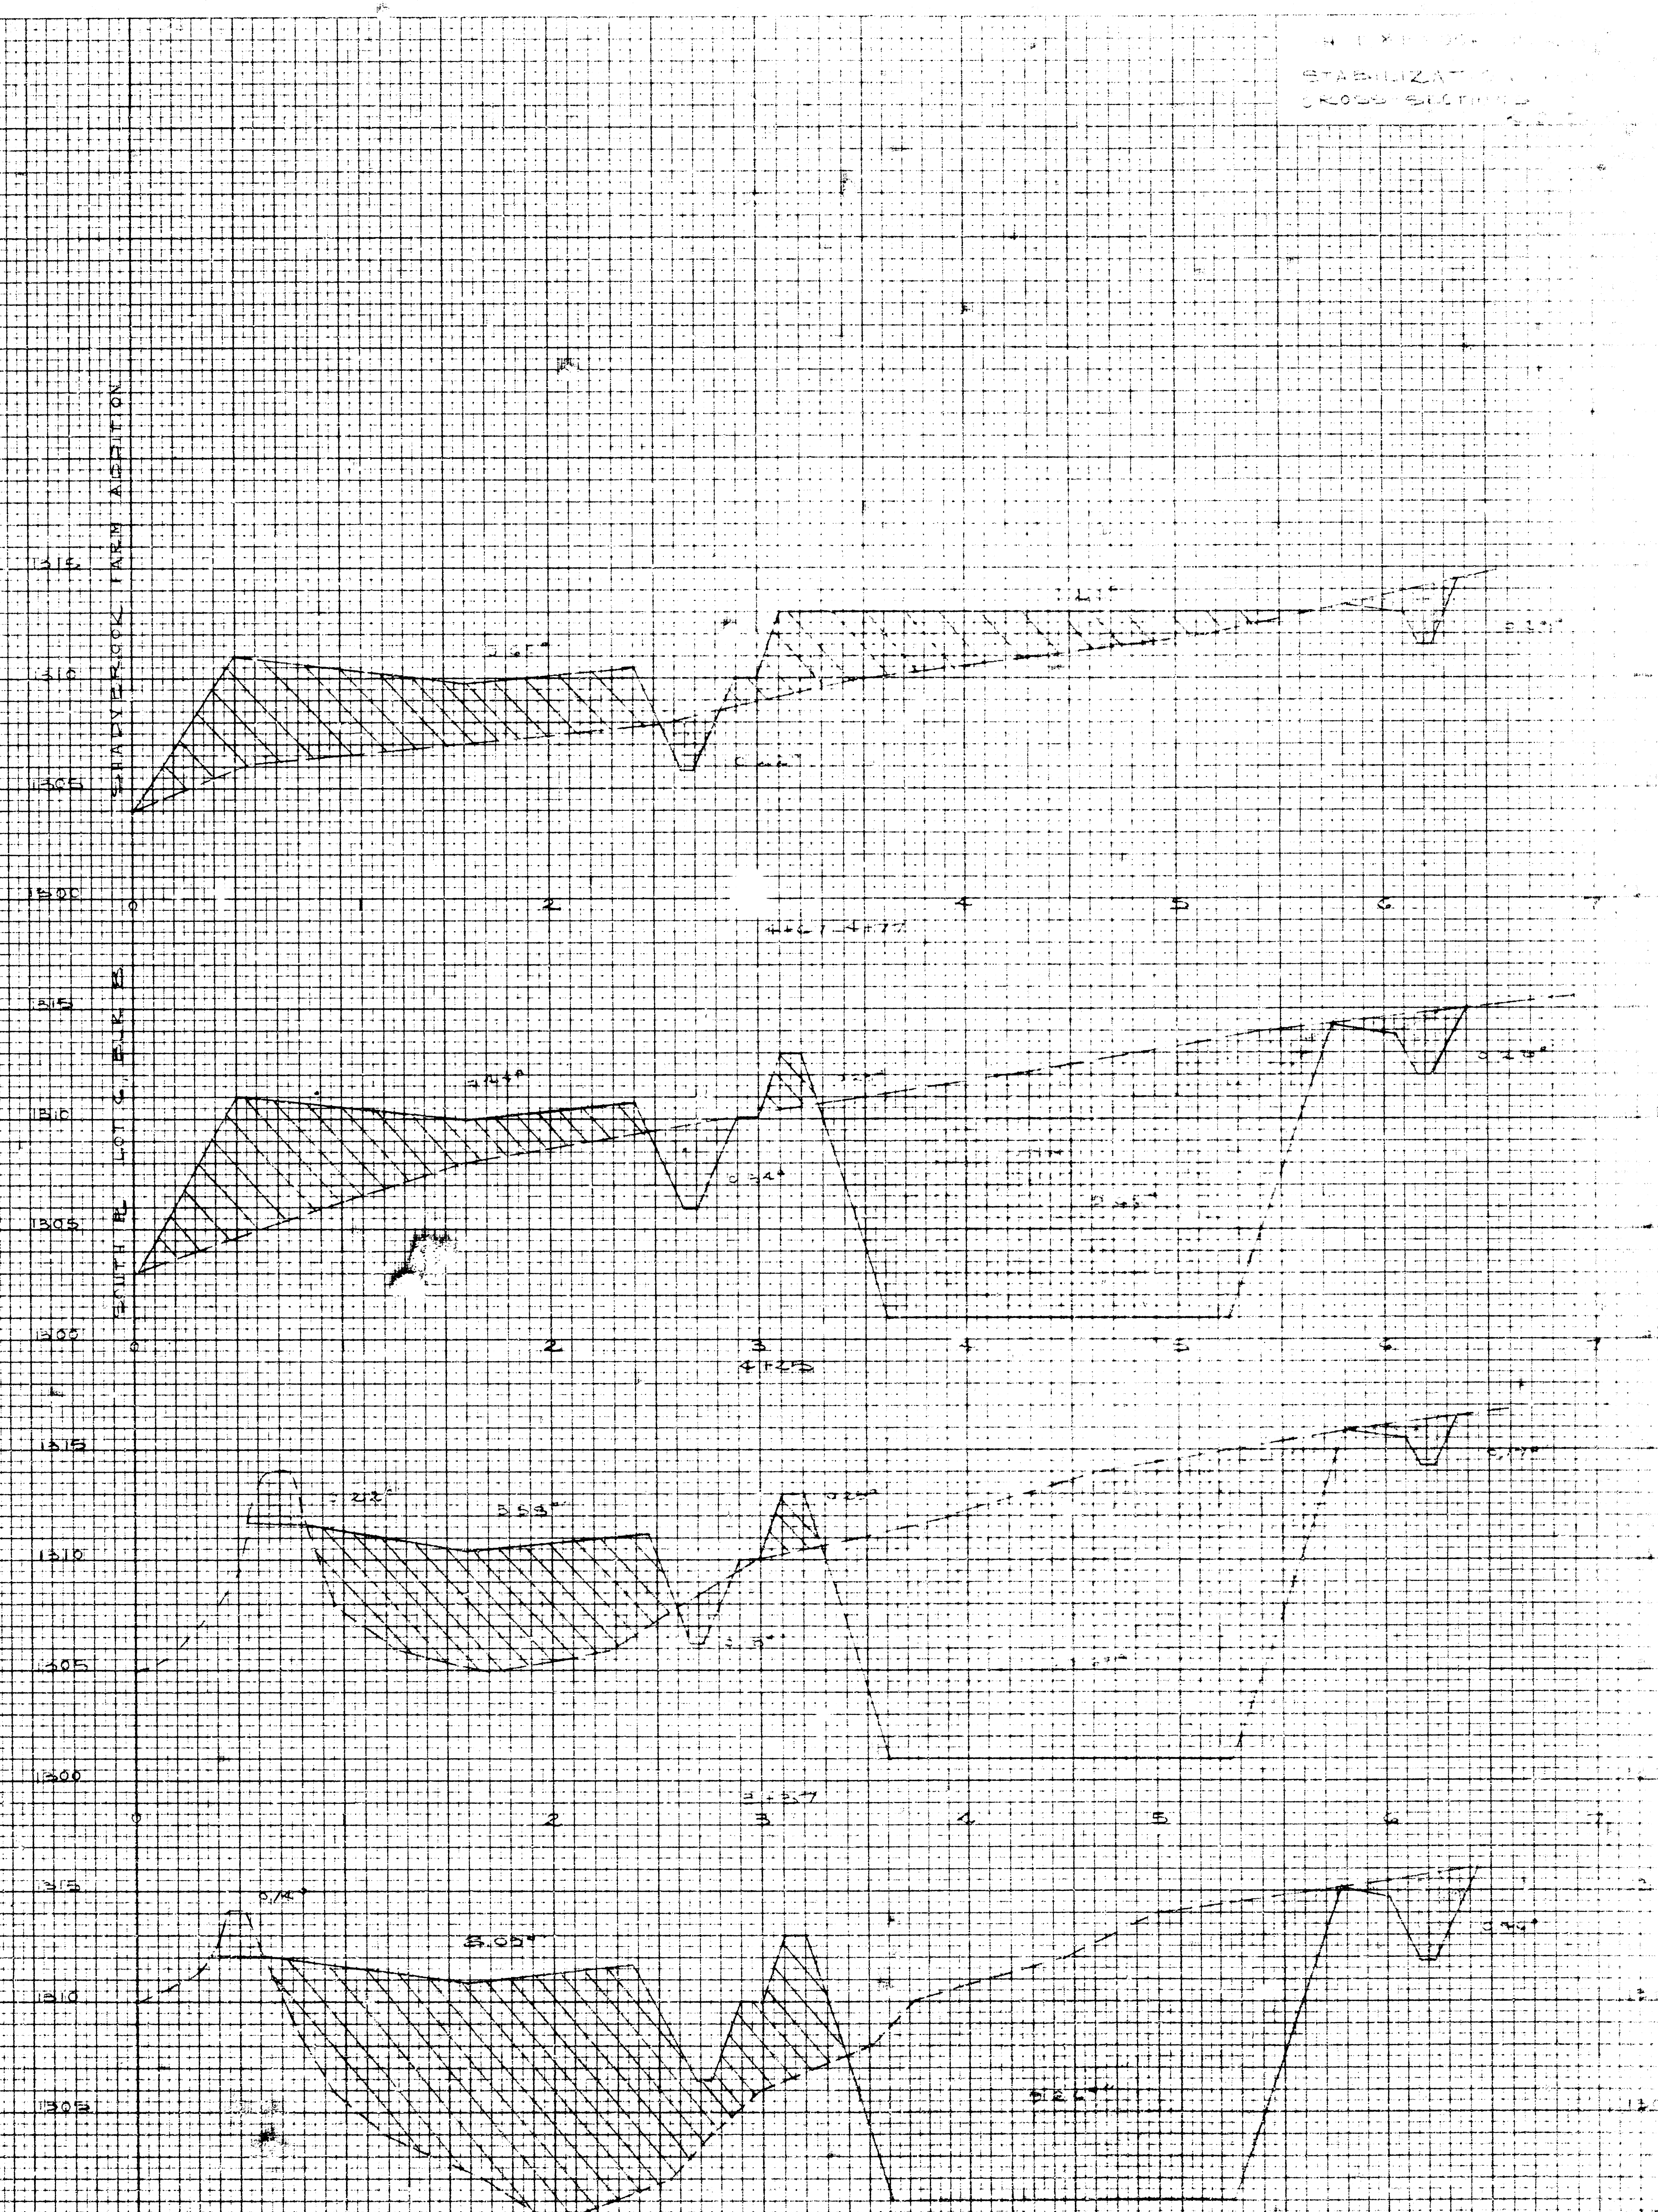

$$D \# CQ = Q \# DQ$$


REFILL

2 + 4 = 6


SHADYBROOK FARM ADDITION

SEDGWICK COUNTY, KANSAS
(SHEET 1 OF 2 SHEETS)

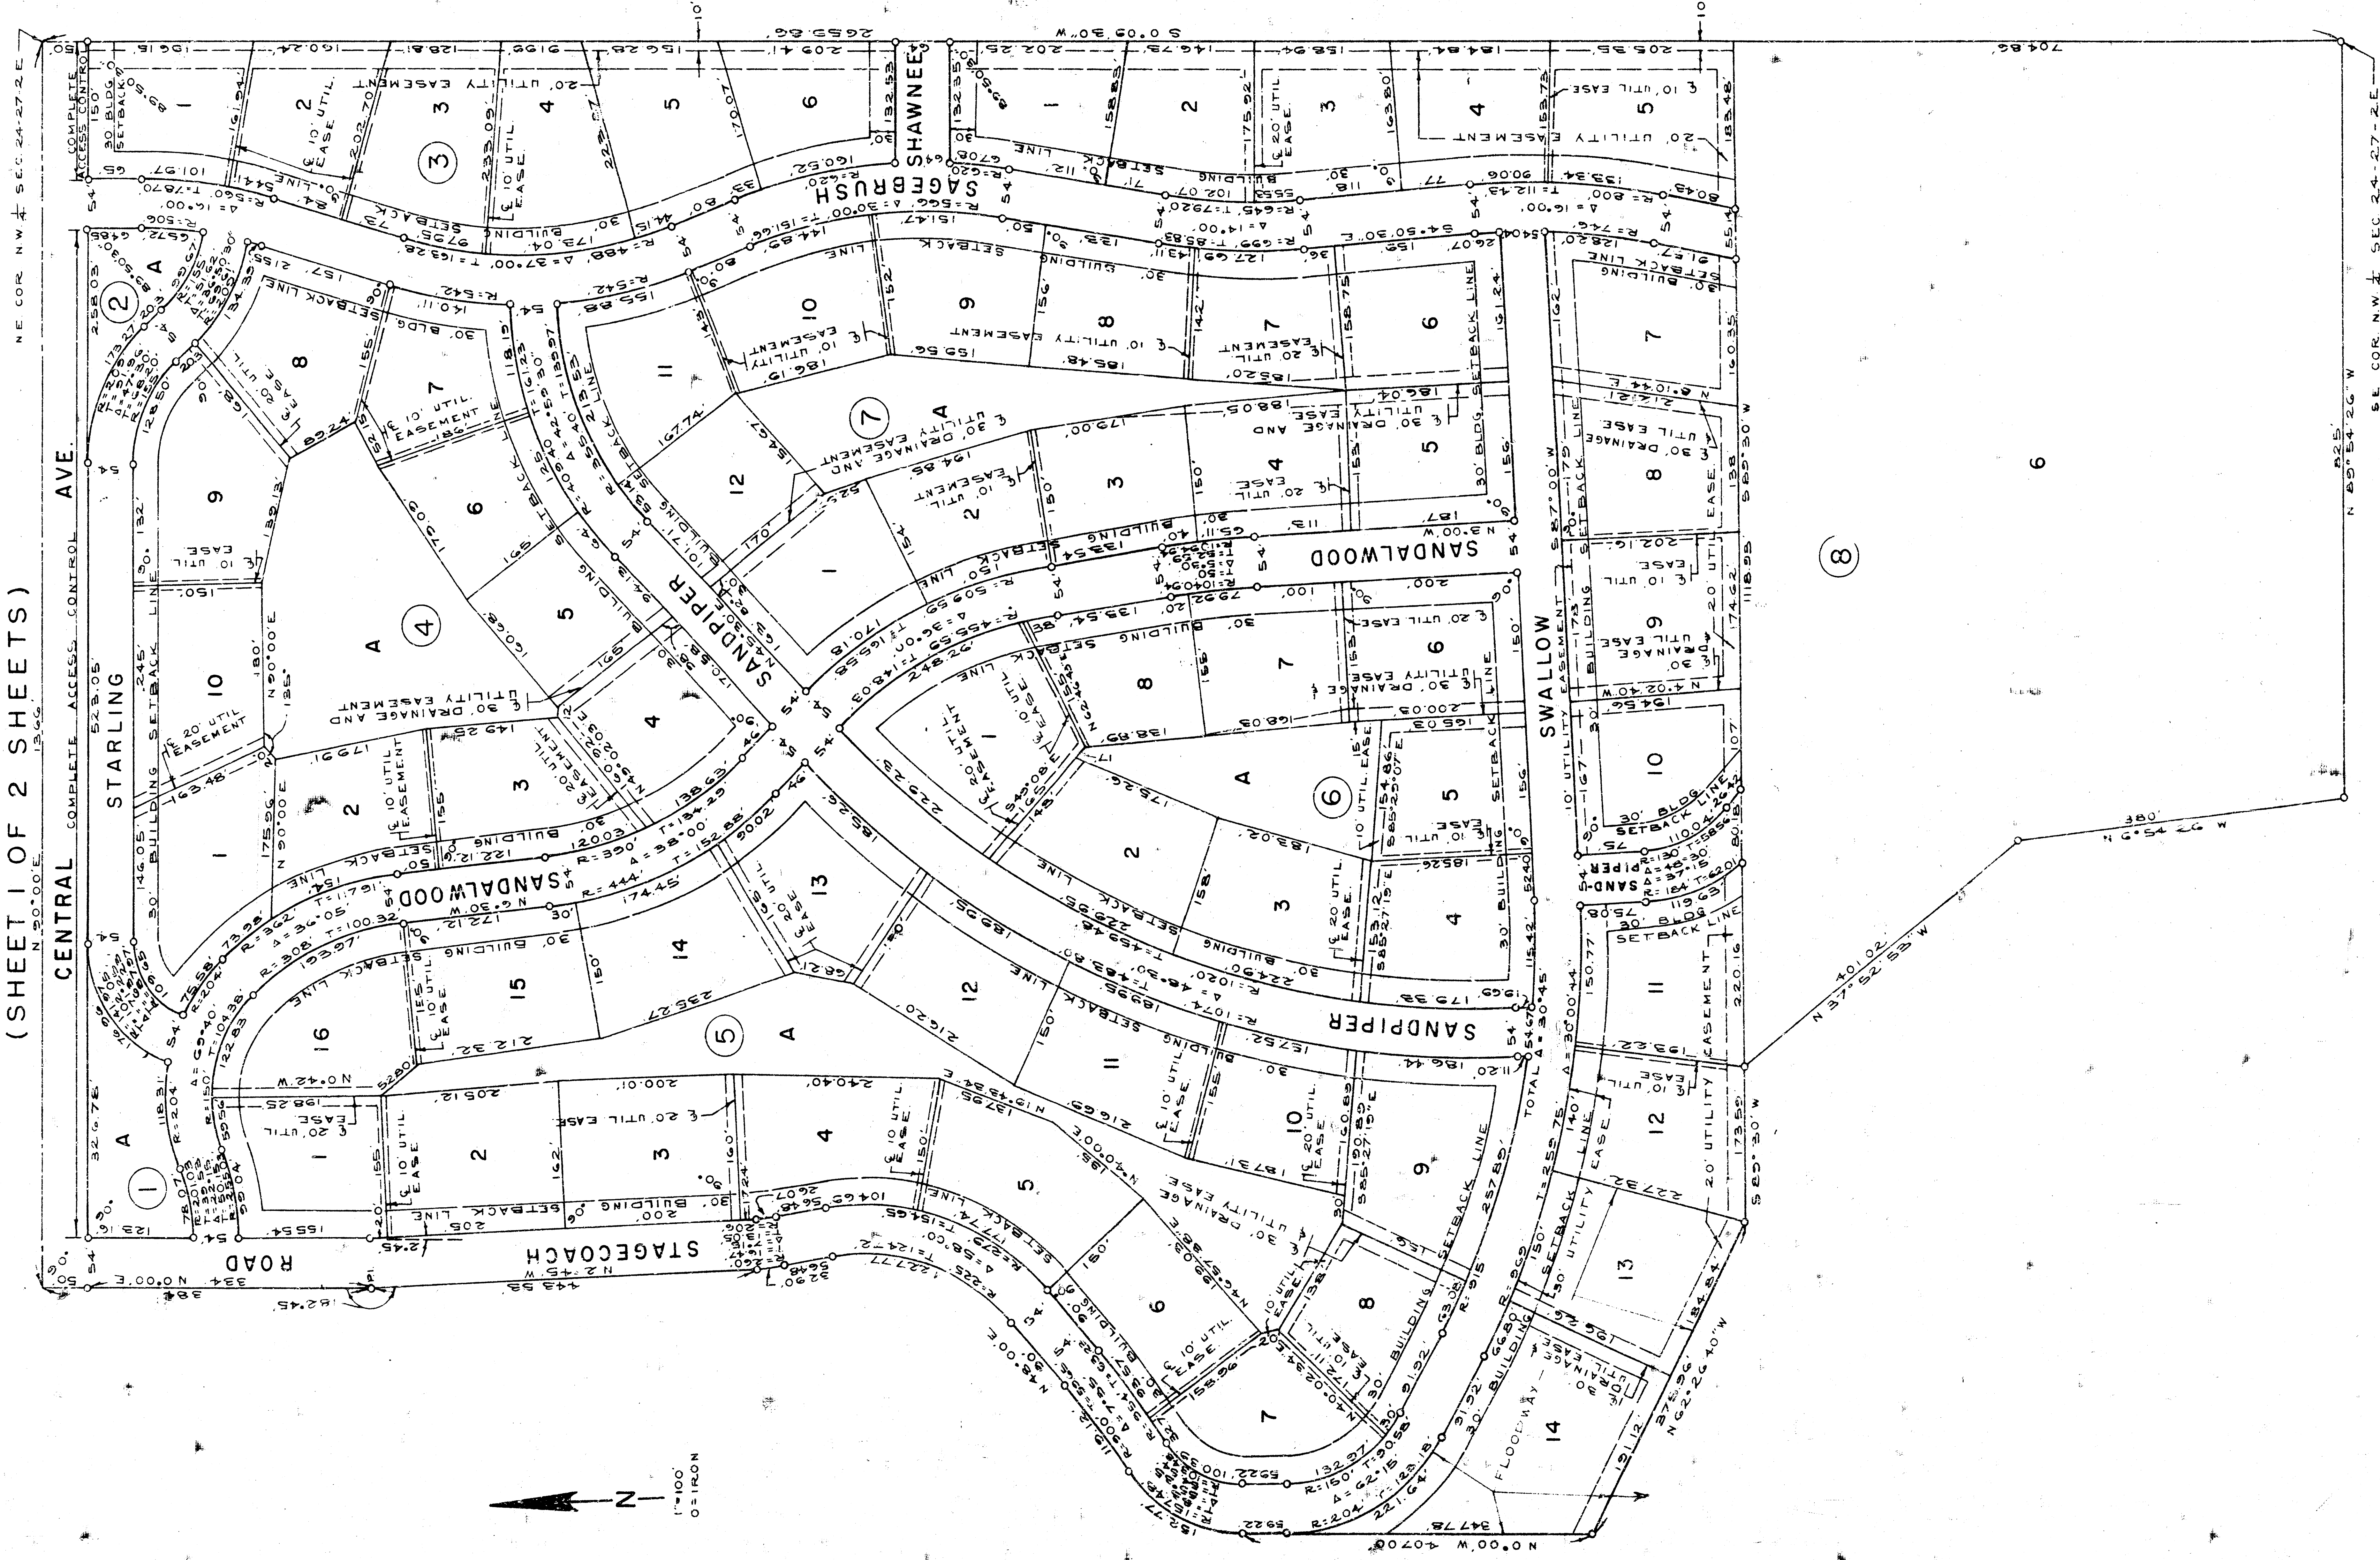


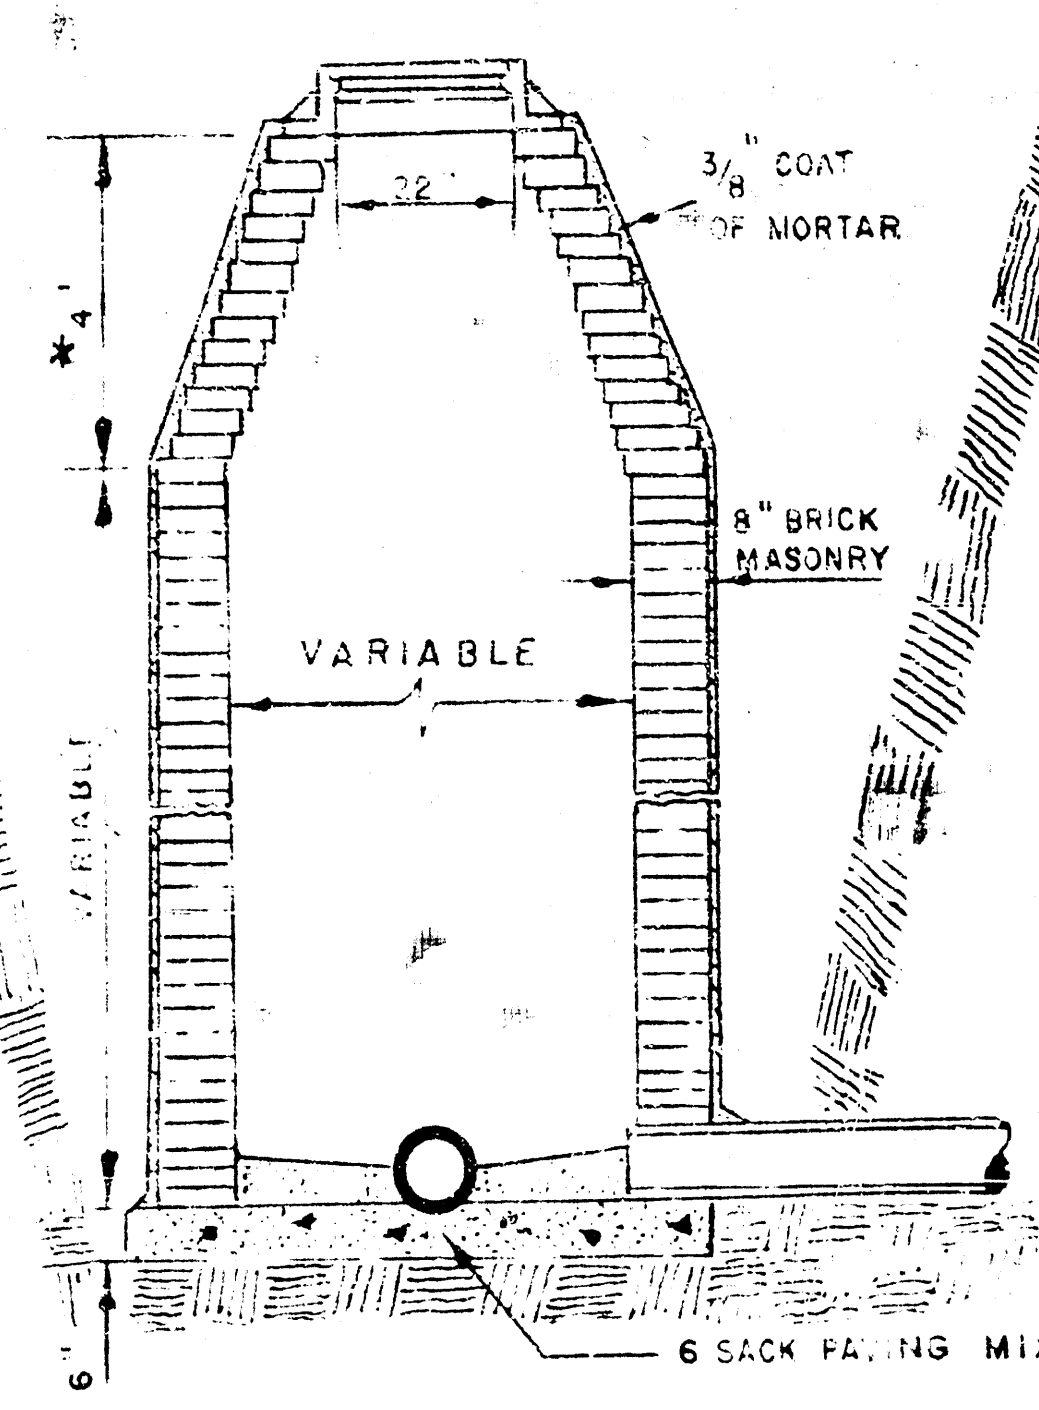


STANDARD MANHOLE
TYPE "A"

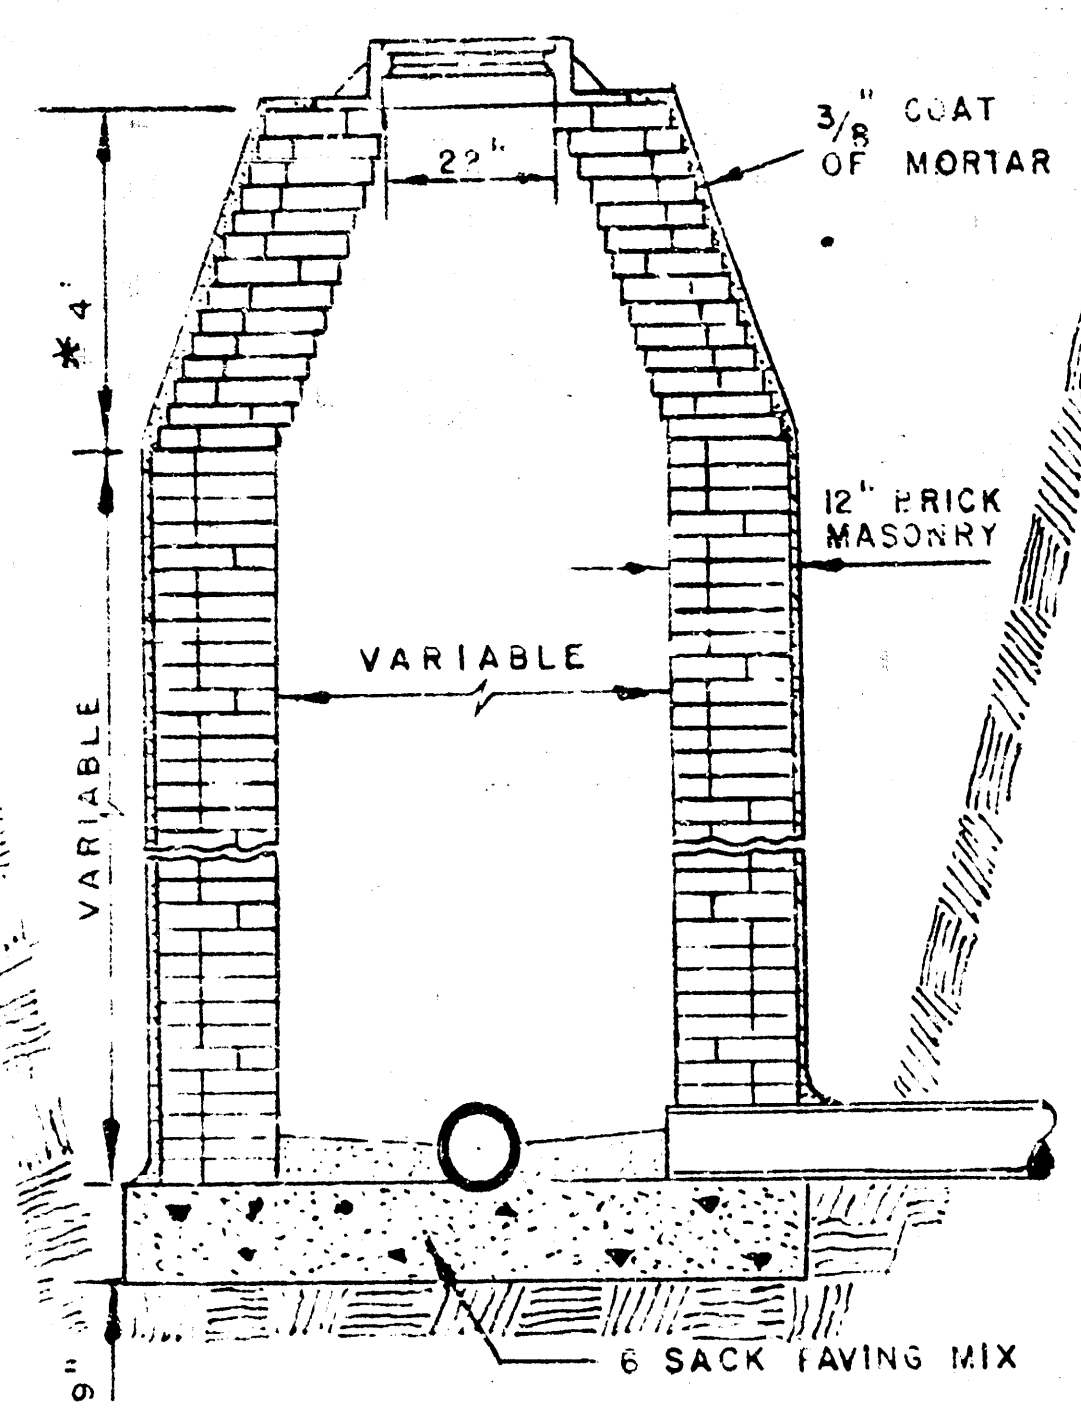


STANDARD MANHOLE
TYPE "B"

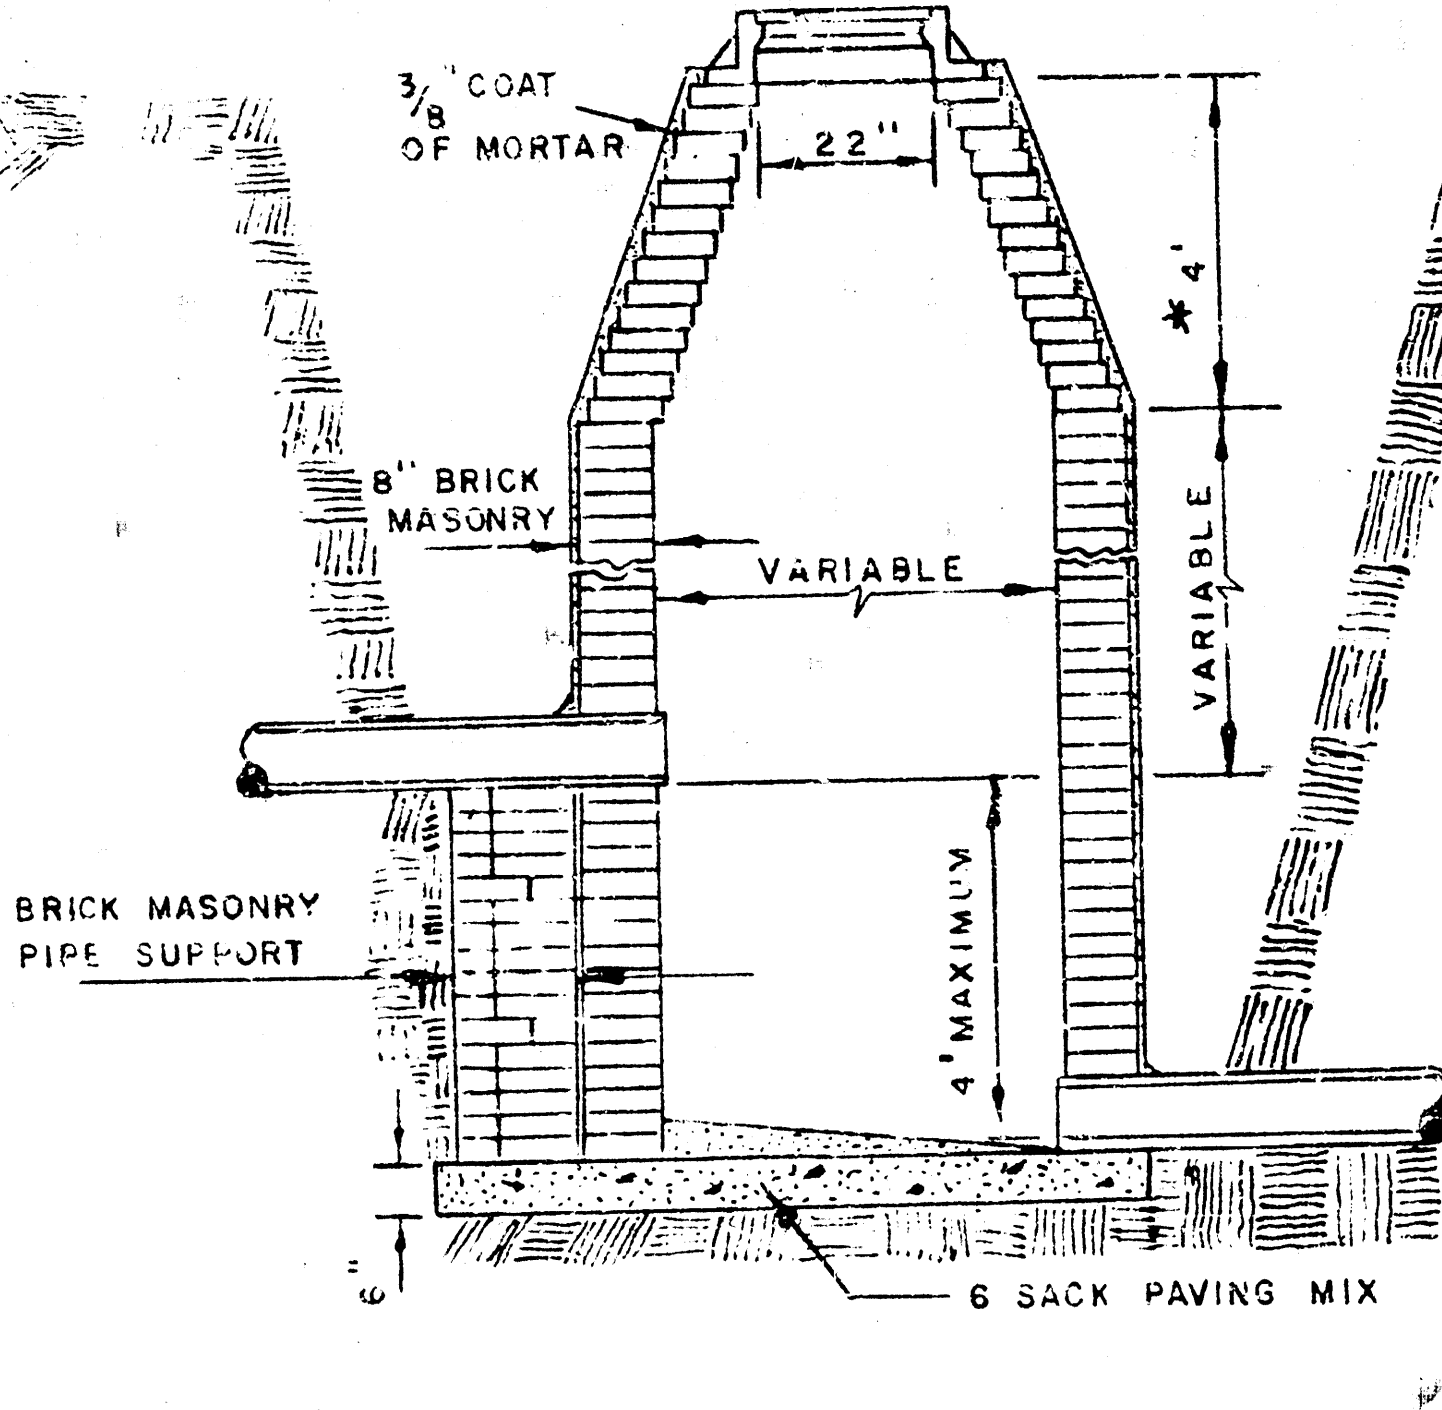


DROP MANHOLE
TYPE "A"

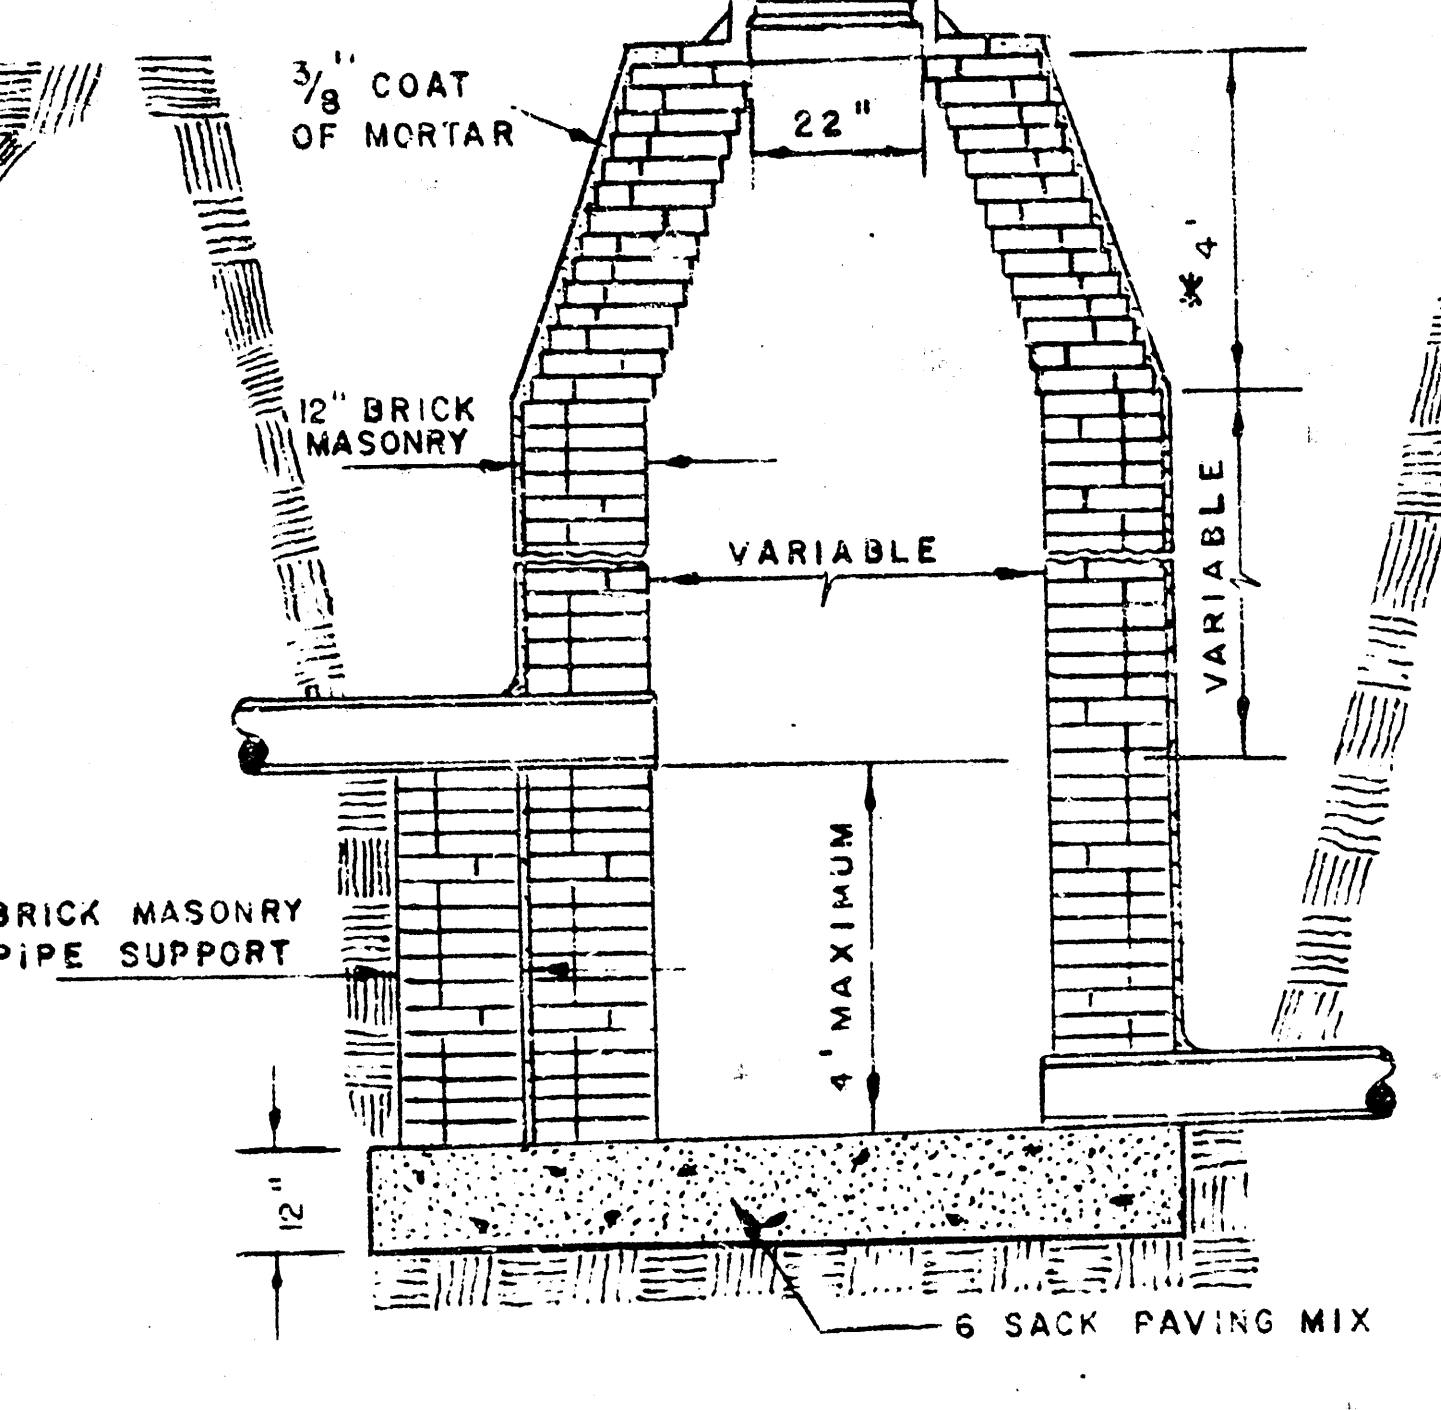

DROP MANHOLE
TYPE "B"

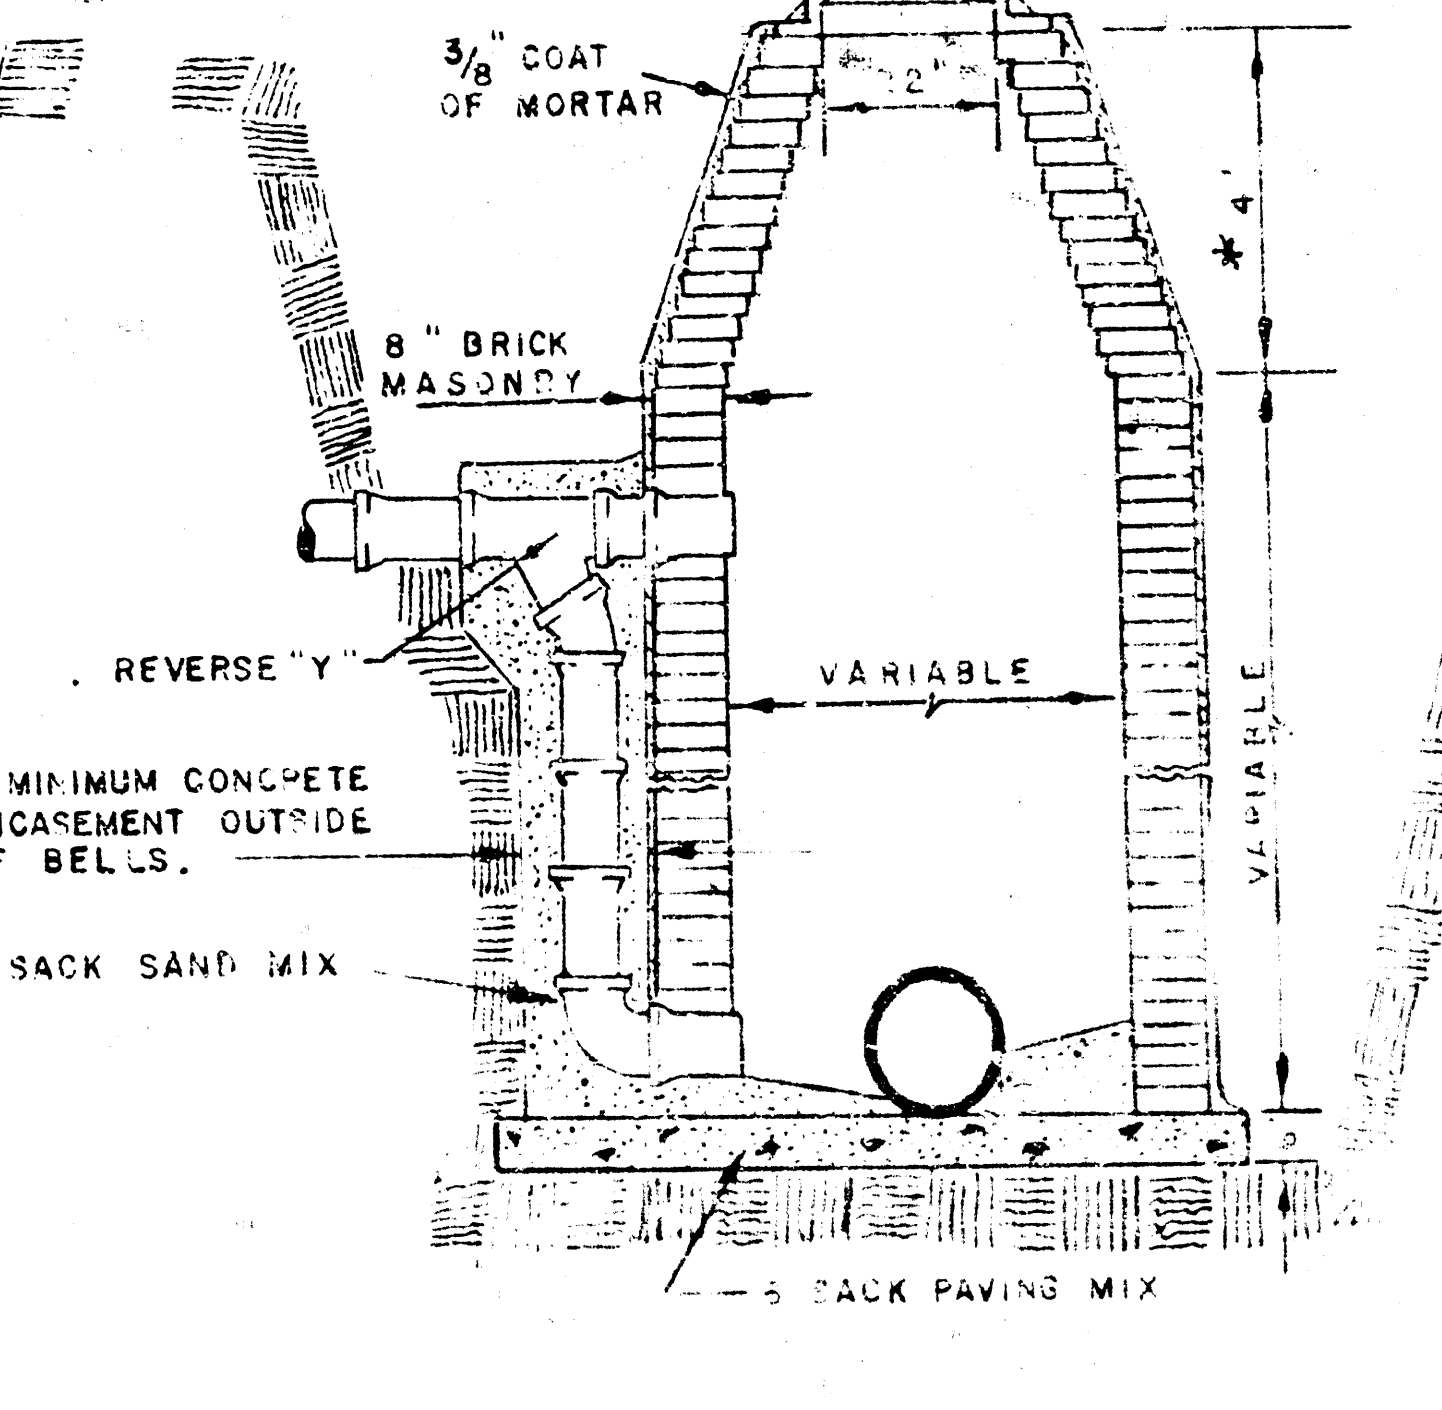


OUTSIDE DROP MANHOLE
TYPE "A"

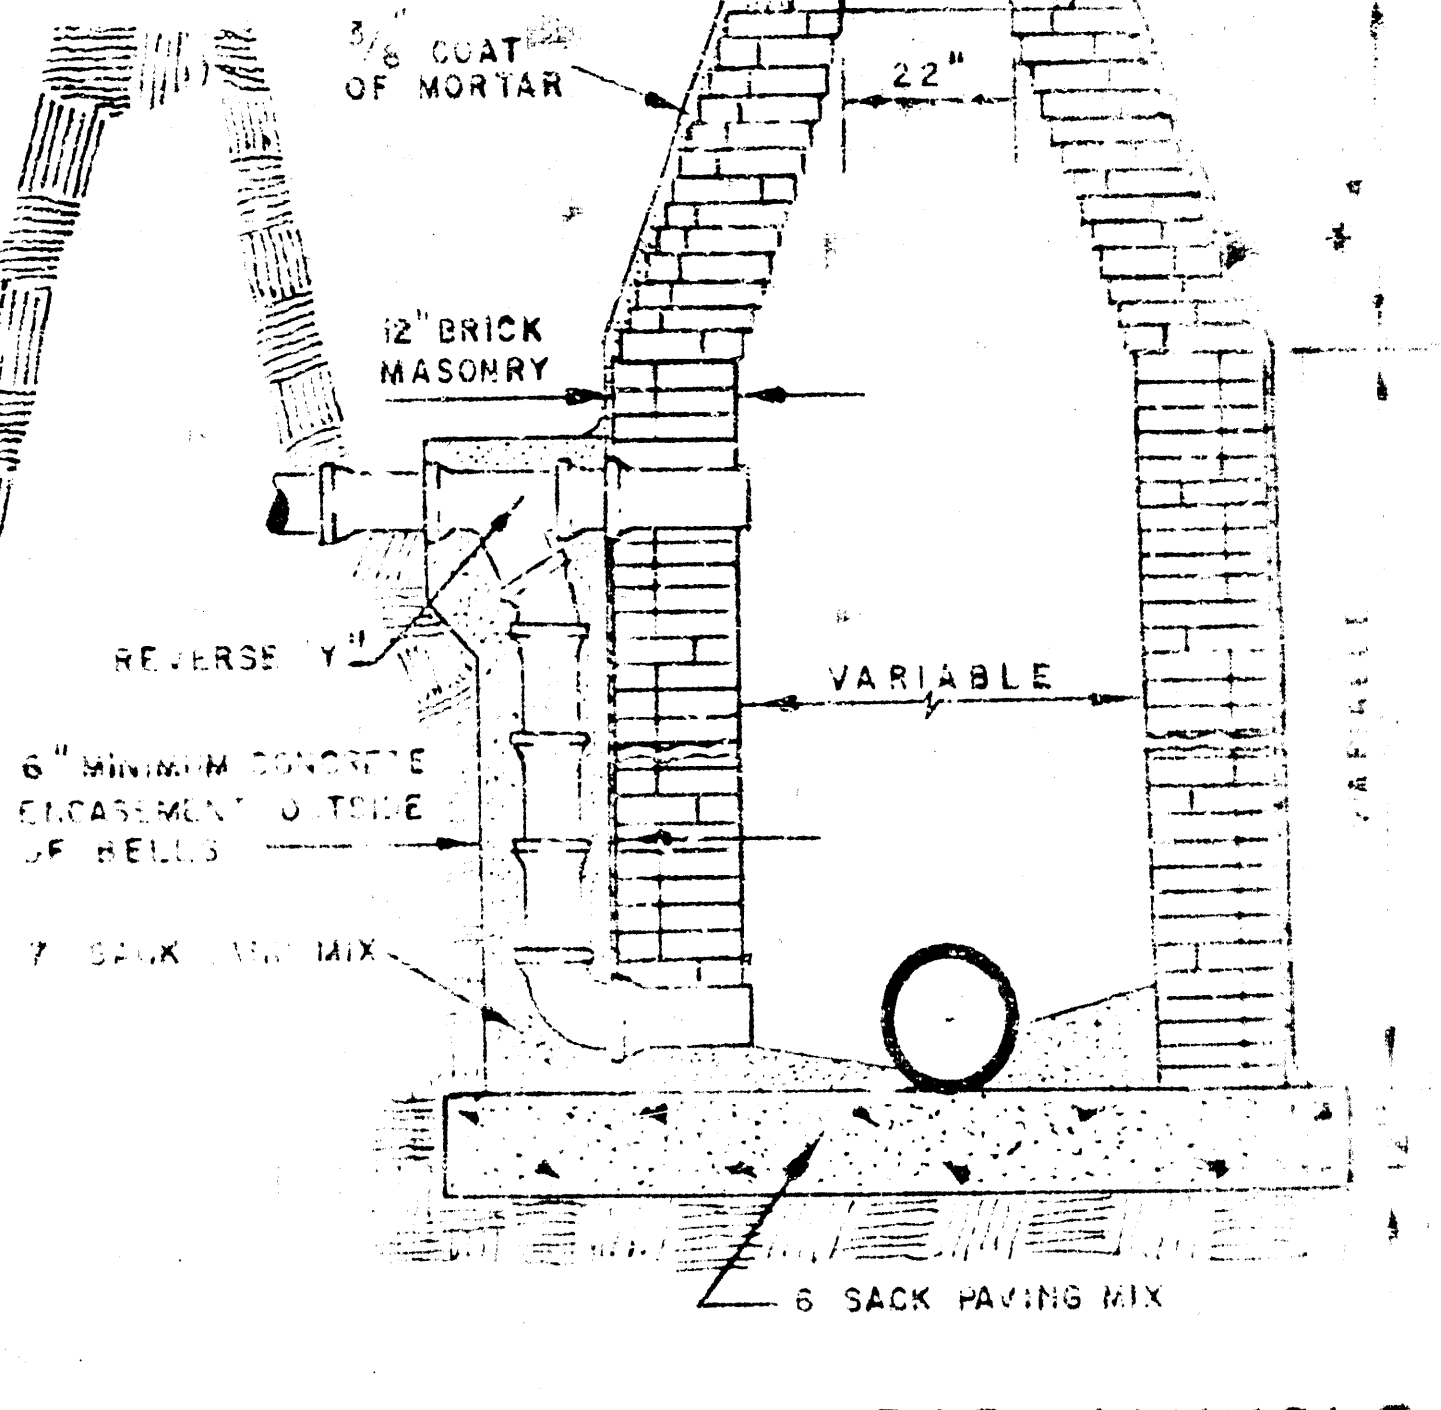


OUTSIDE DROP MANHOLE
TYPE "B"


* DRAW = 6' ON 5' DIA. M.H.

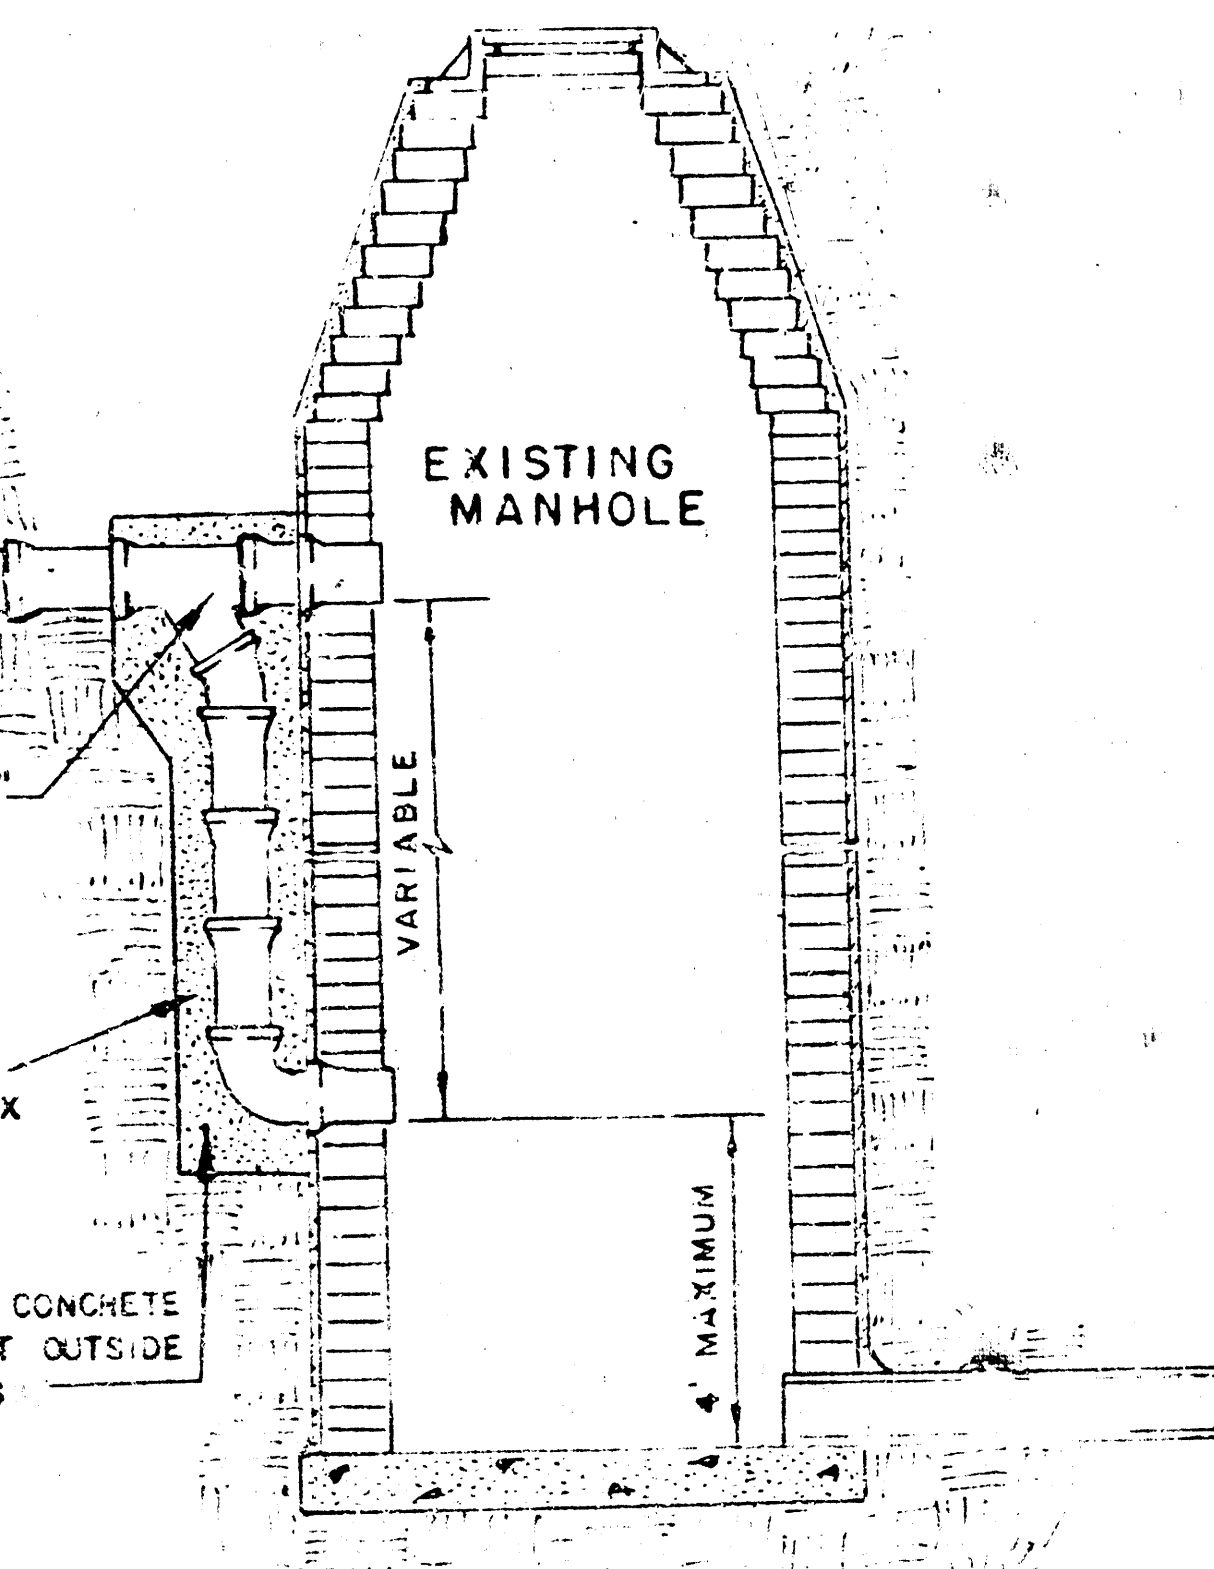


DETAIL OF DROP STACK
FOR EXISTING MANHOLES IN GROUND WATER

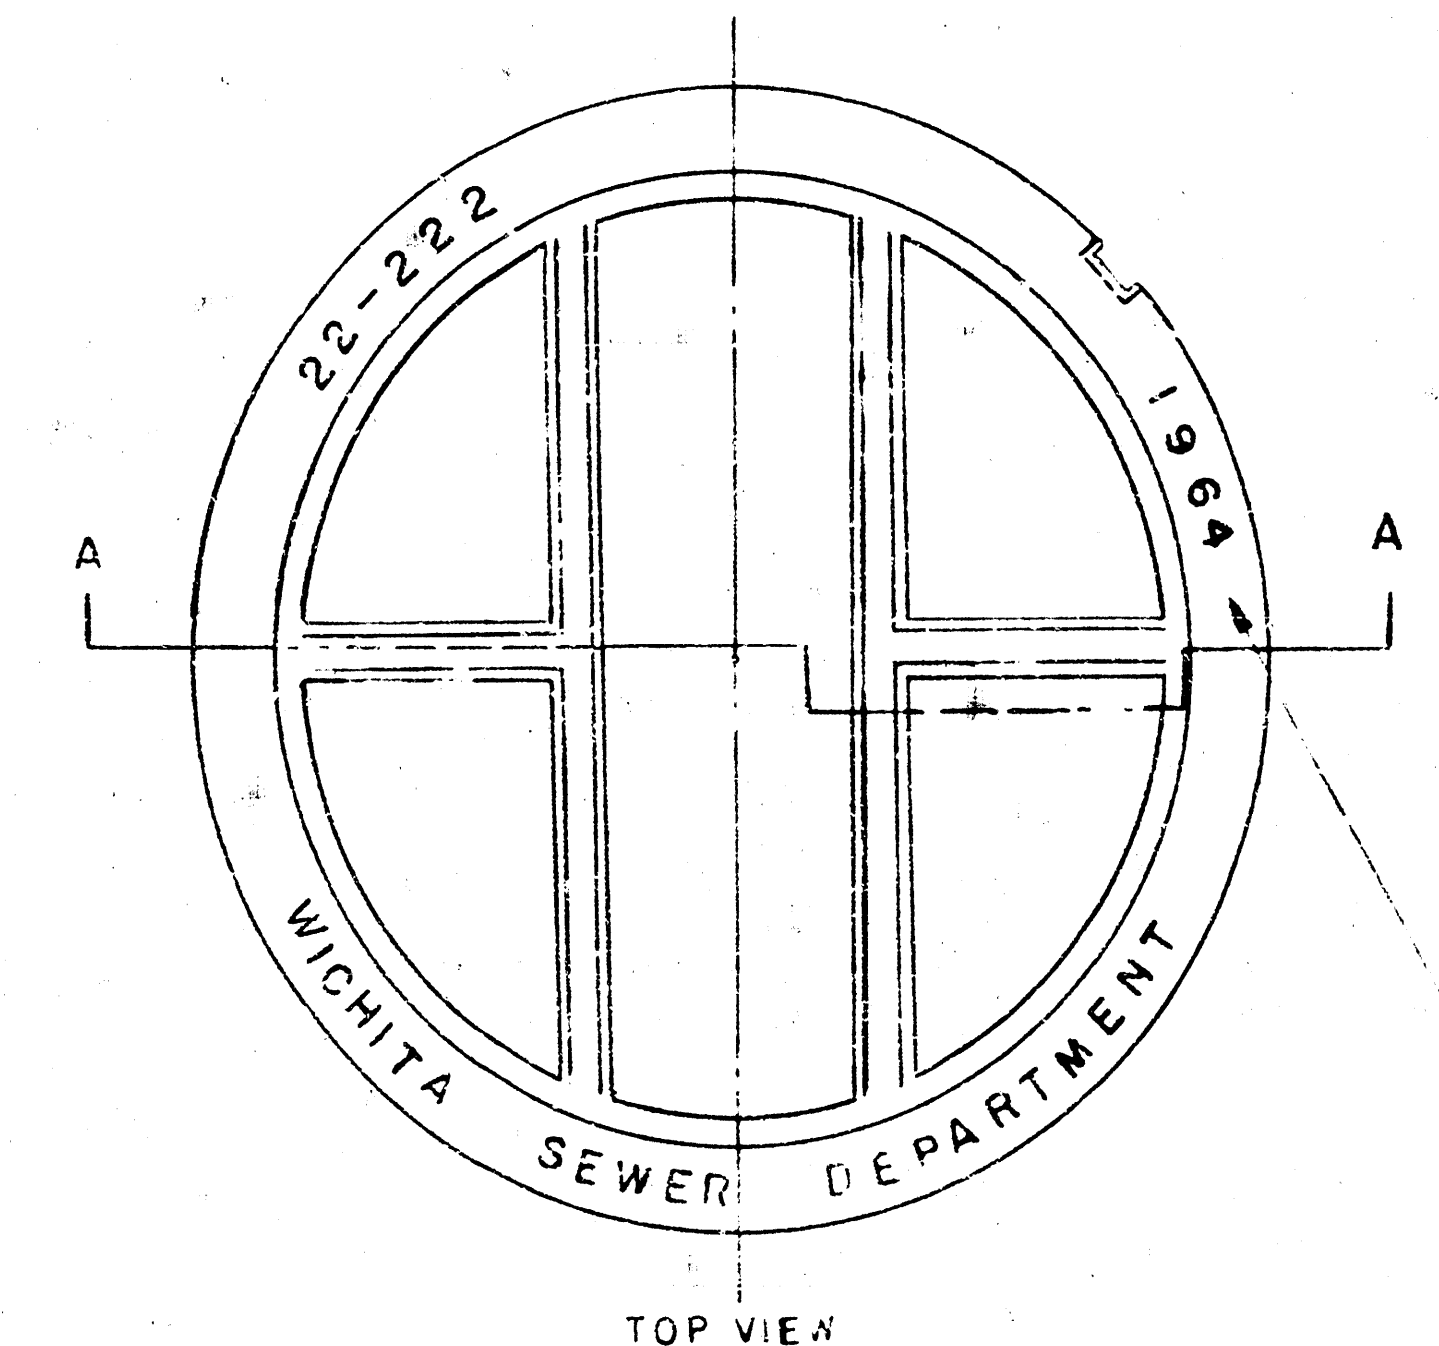



MANHOLE COVER
WEIGHT 110 lbs.

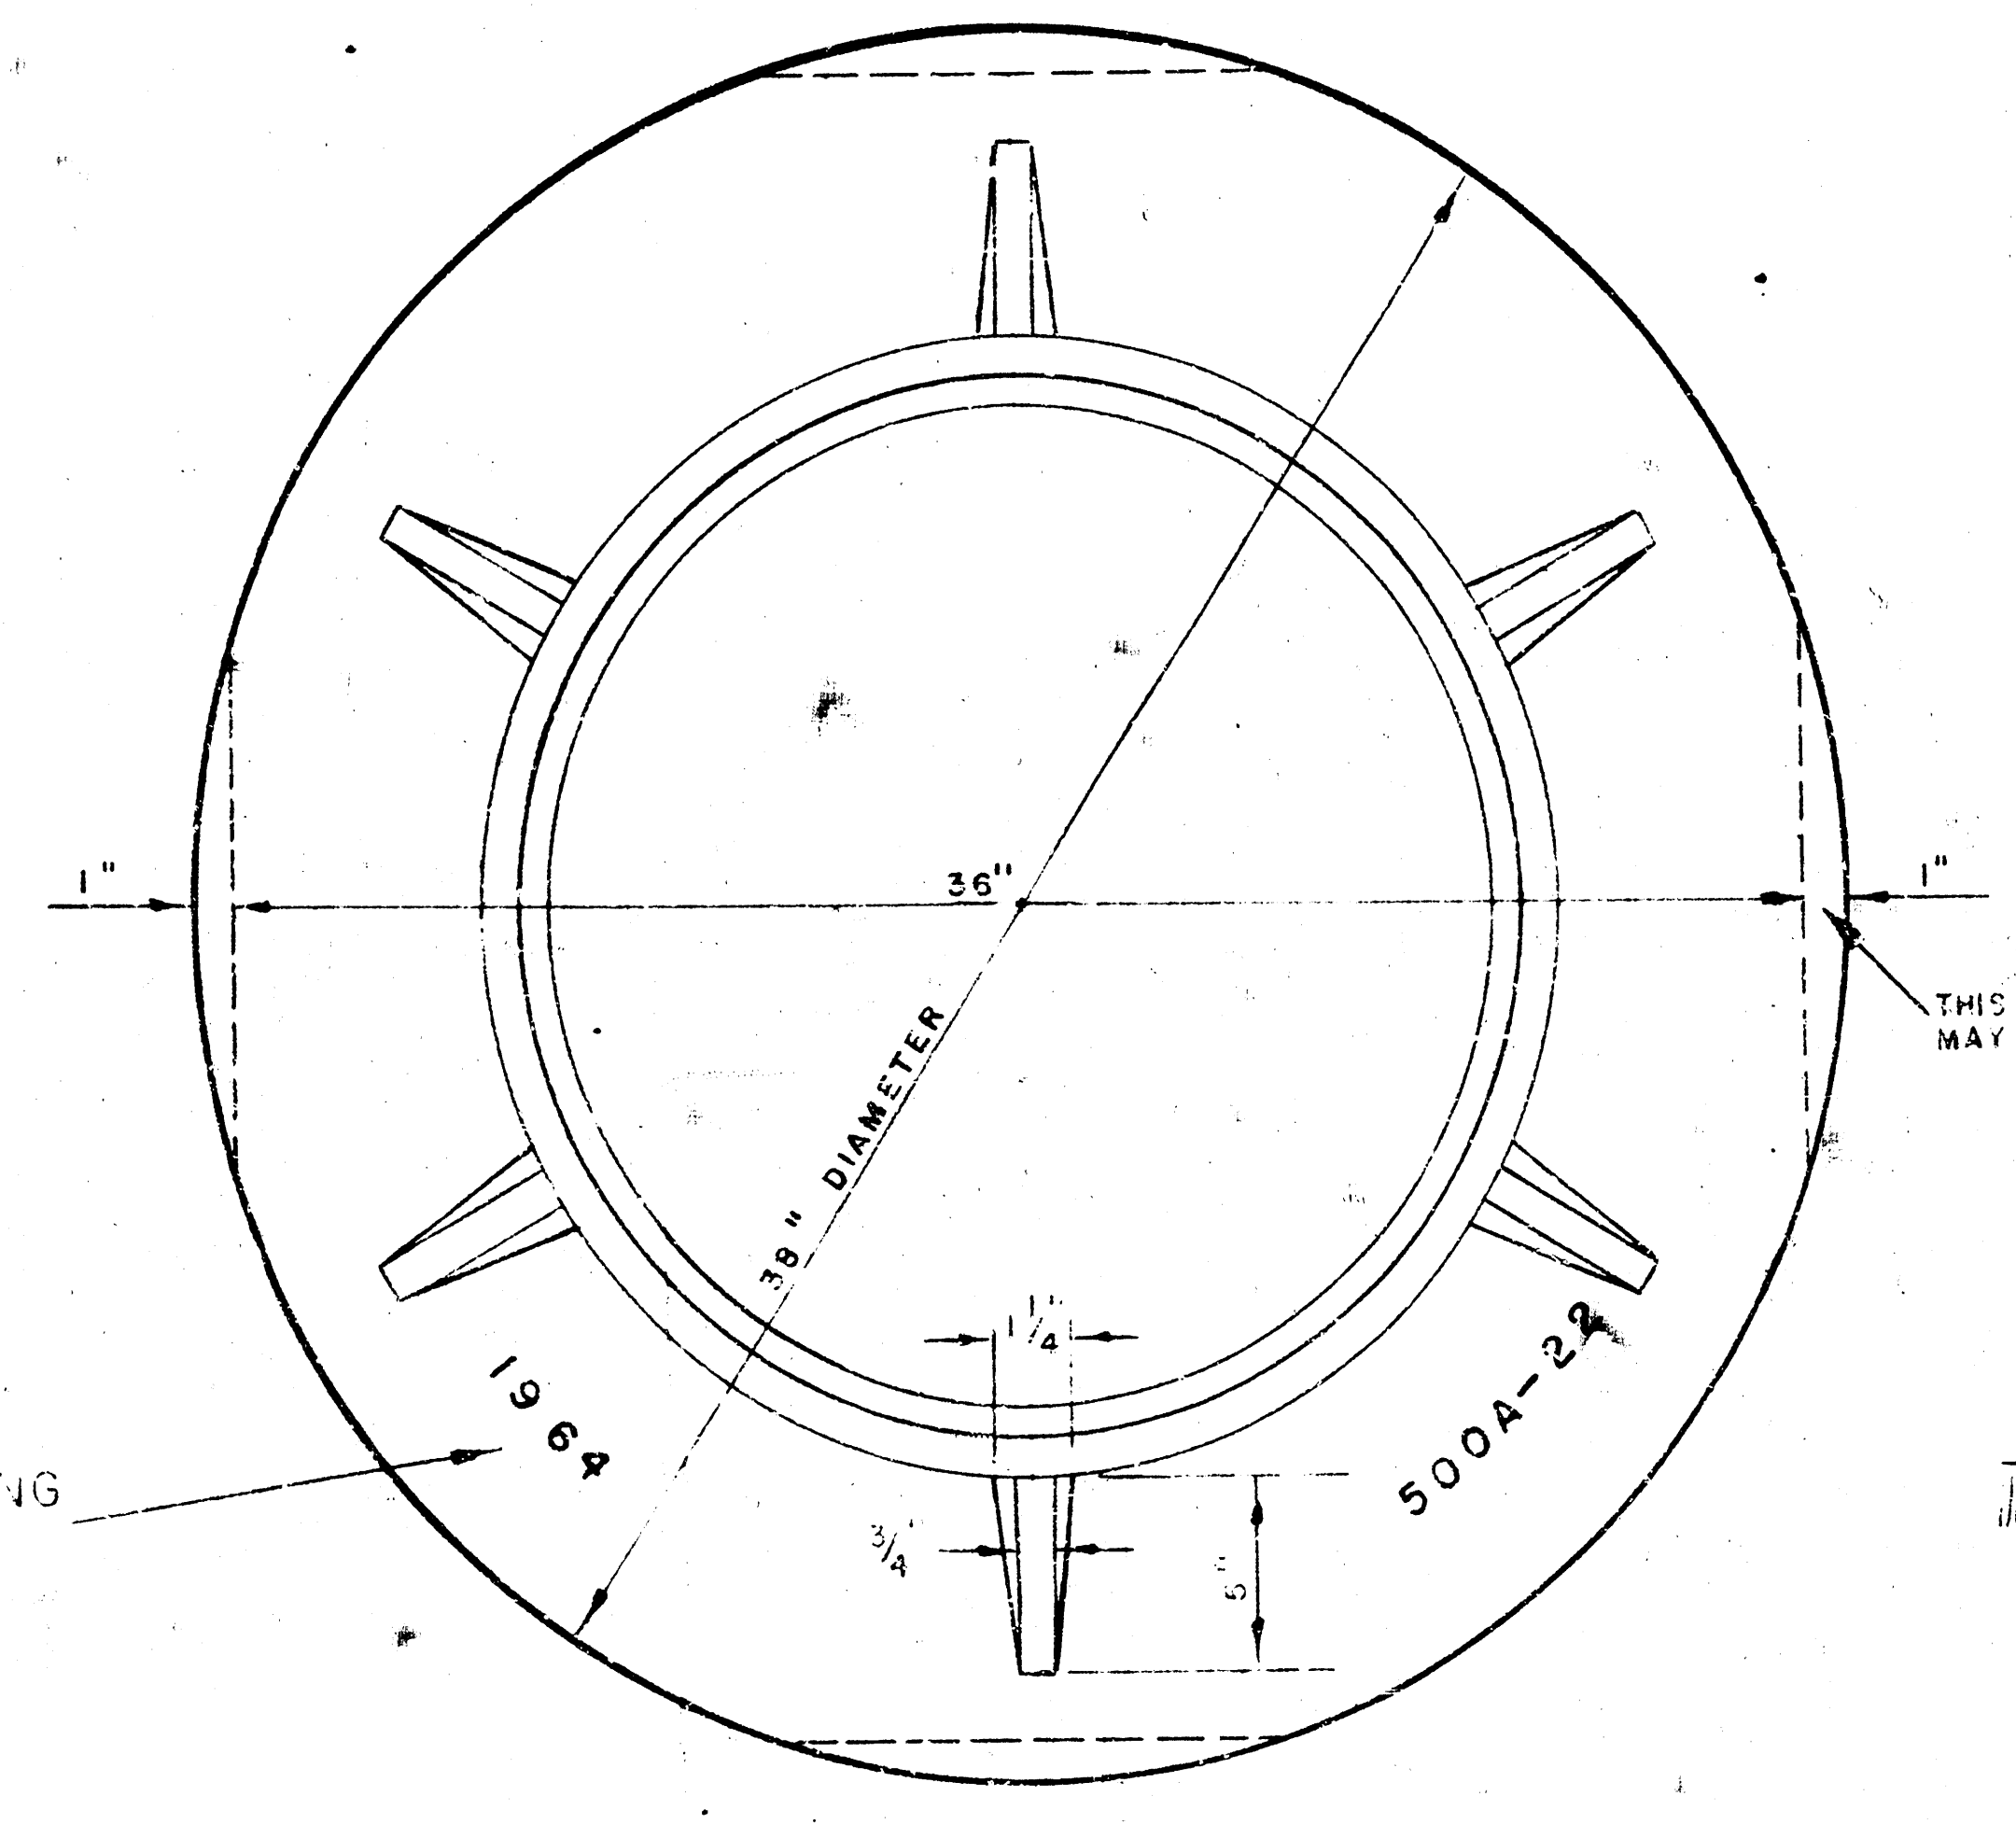



MANHOLE RING
WEIGHT 355 lbs.

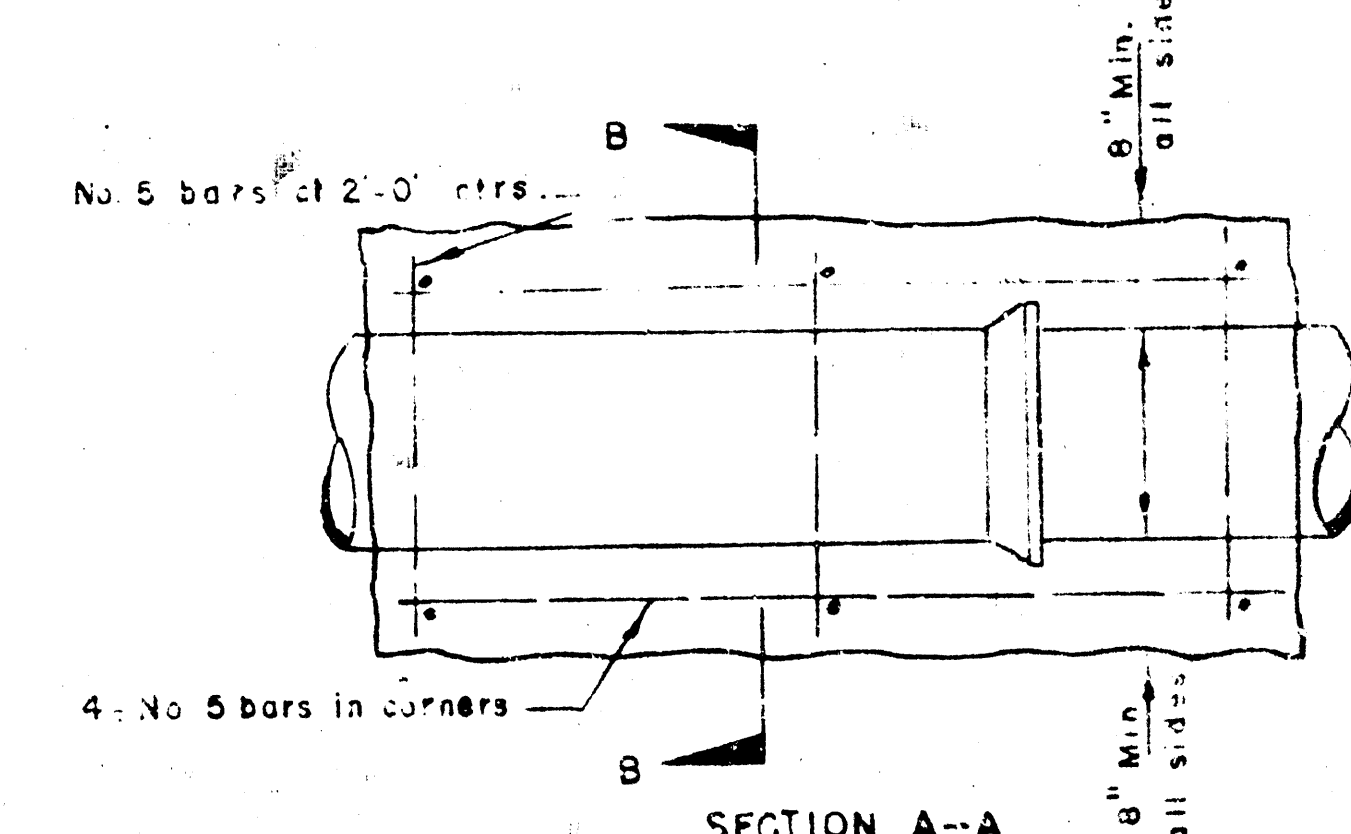


REINFORCED CONCRETE ENCASEMENT
FOR STRENGTH

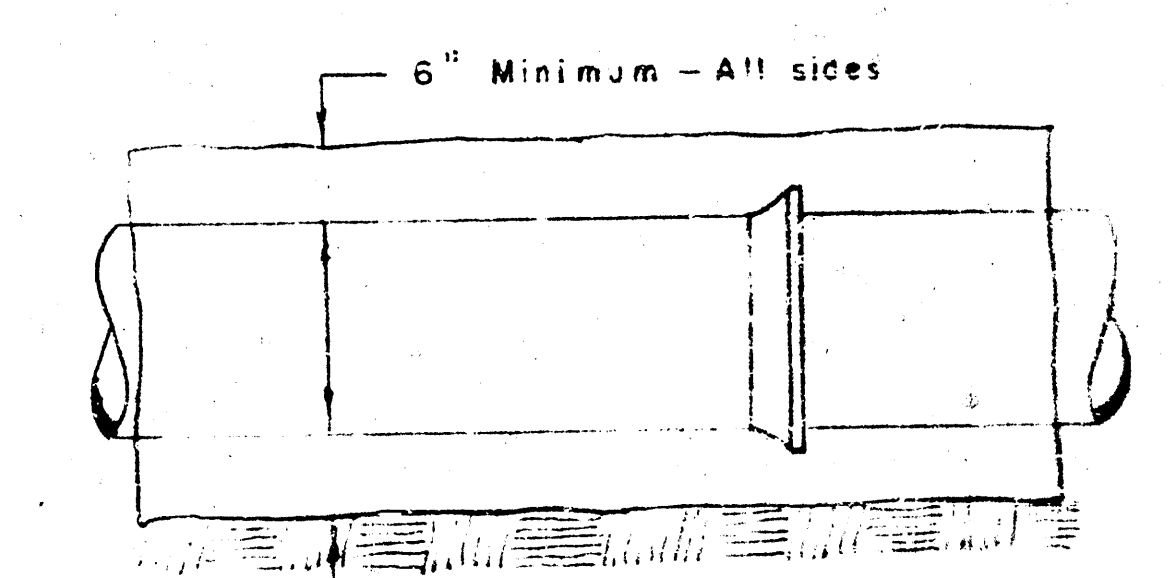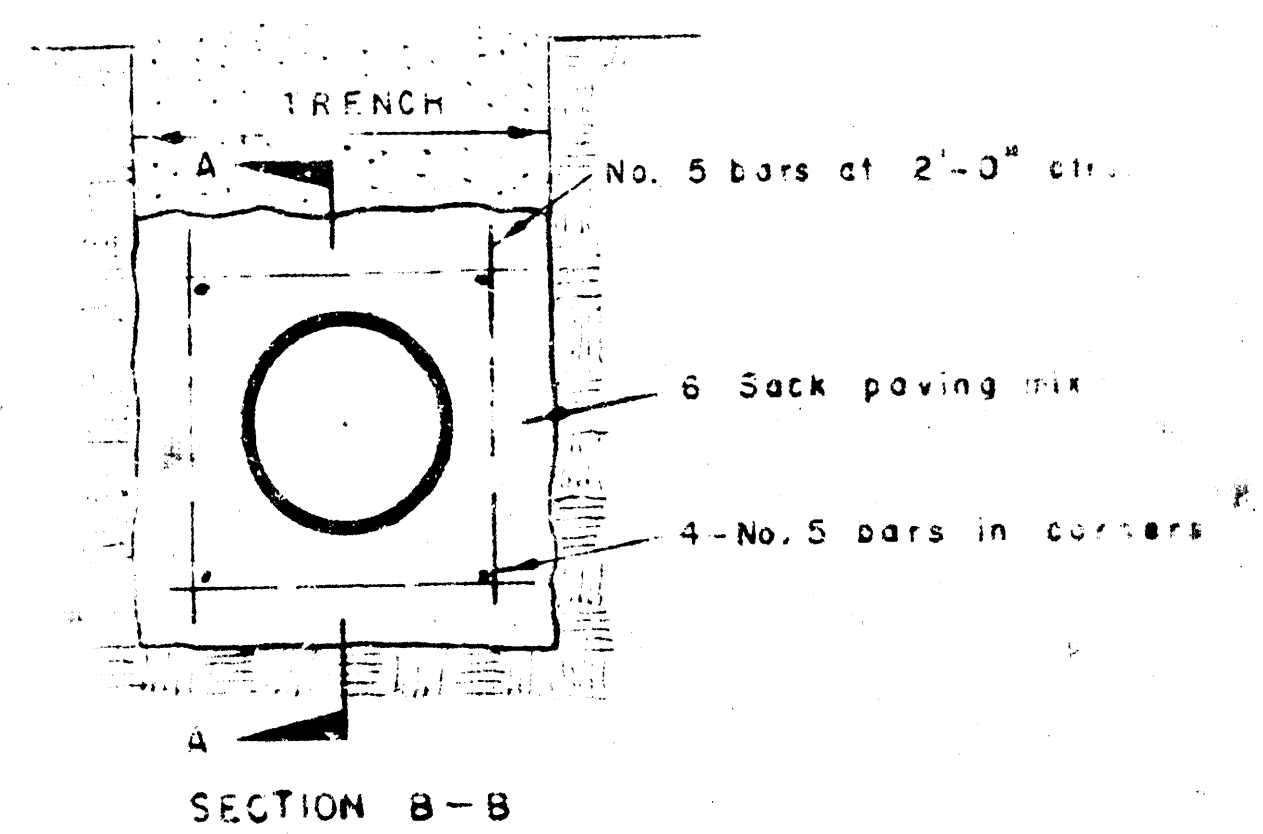


CONCRETE ENCASEMENT
FOR COVER

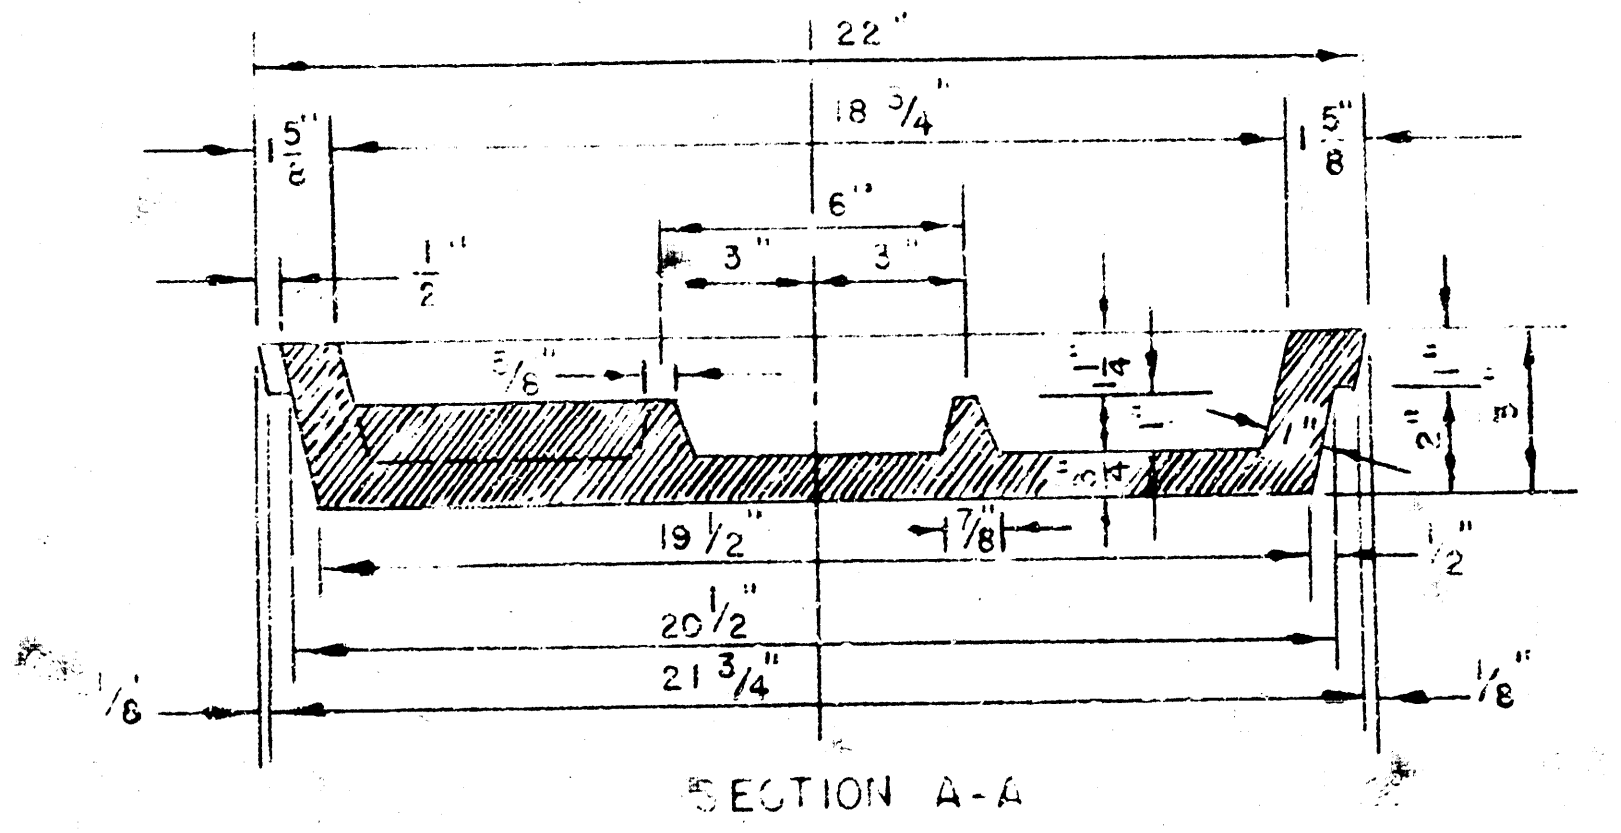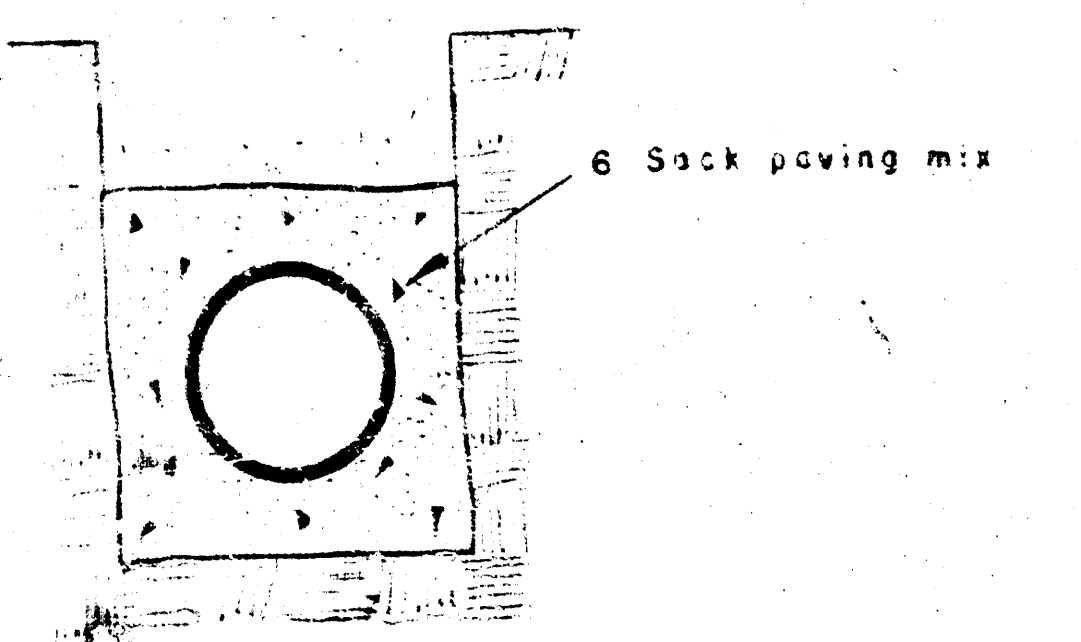


MANHOLE COVER

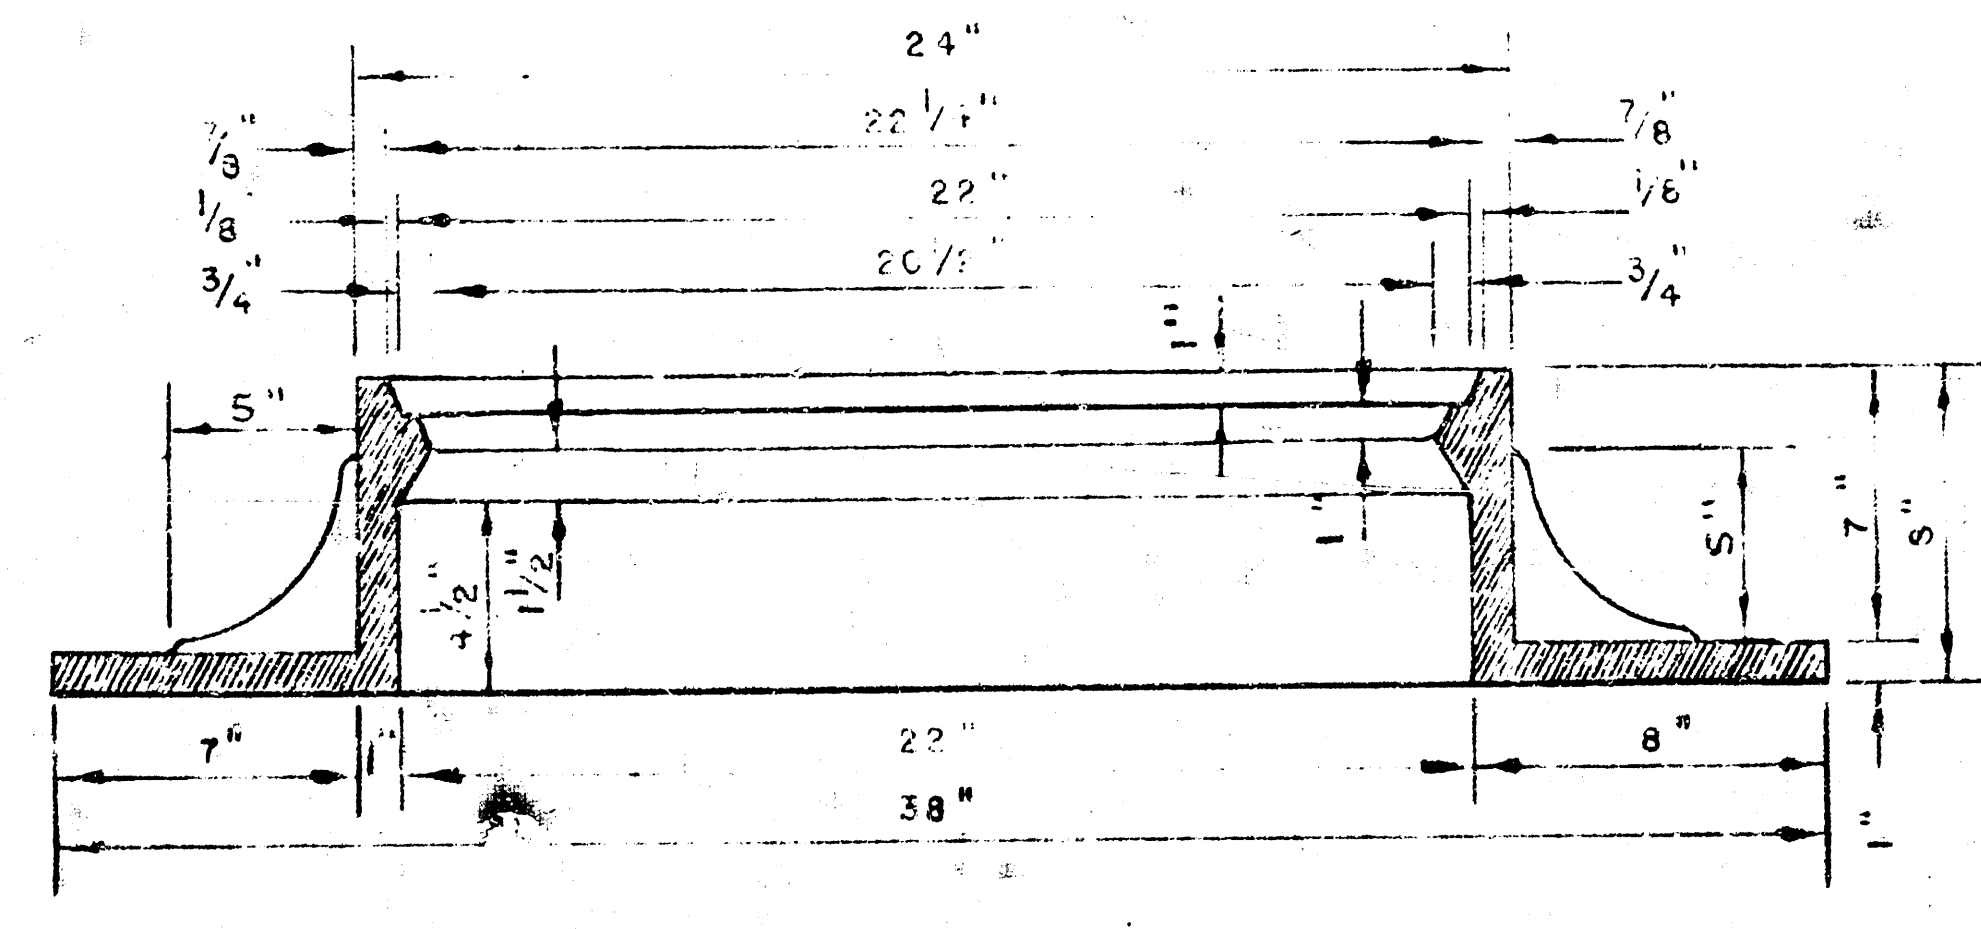


MANHOLE RING

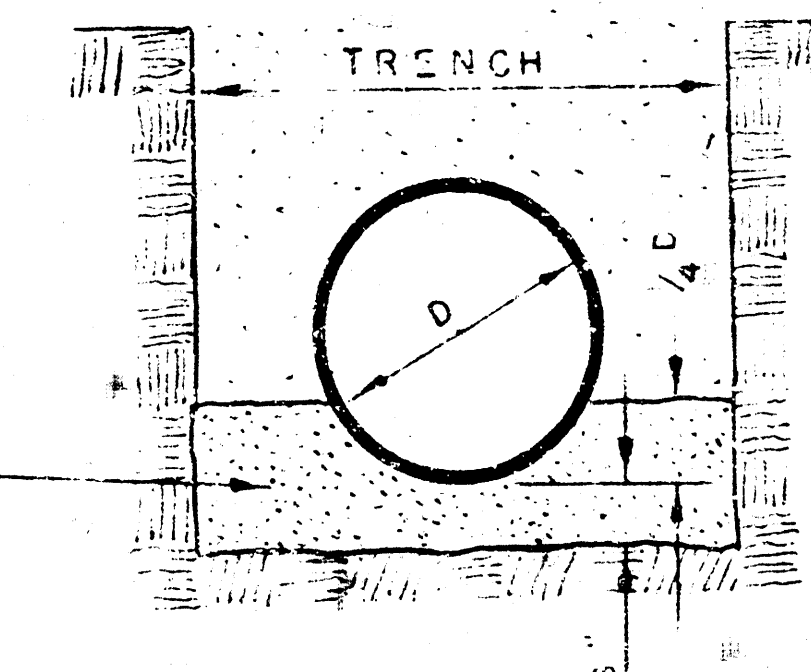

DETAIL OF CONCRETE CRADLE

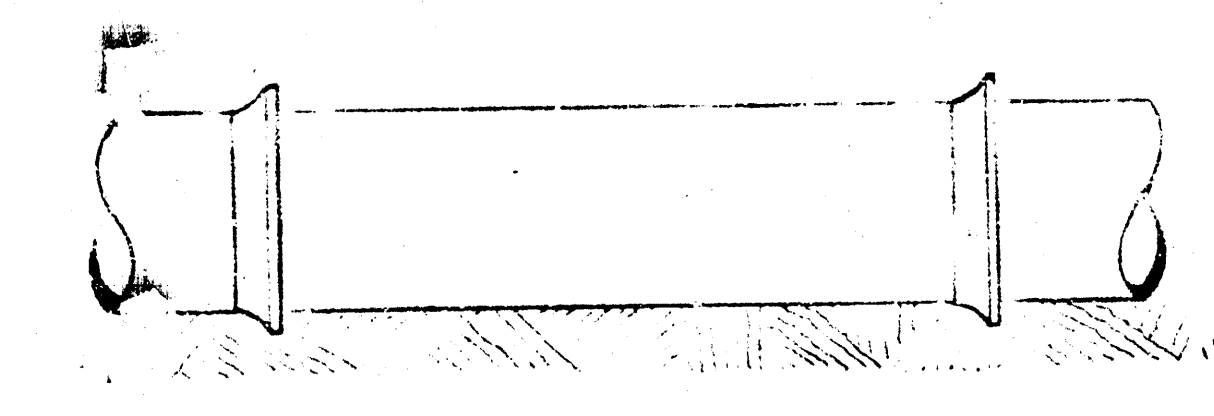

ORDINARY BEDDING METHOD
FOR CLAY PIPE

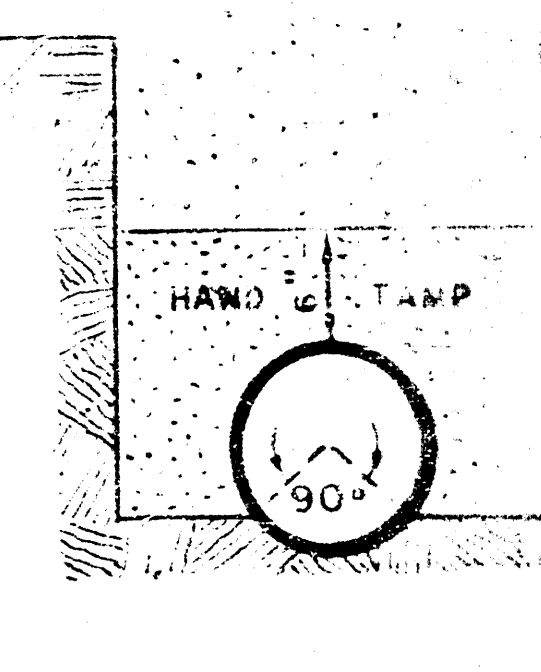

DETAILS OF
SEWER APPURTENANCES
ADOPTED AS STANDARD DESIGN
BY