

SEWAGE DISPOSAL AND SANITARY SEWERS
SHADYBROOK FARM ADDITION
SEDGWICK COUNTY, KANSAS

Private Project

INDEX OF DRAWINGS

1. Sewer Plan (1 of 8)
2. Sewer Profiles (2 of 8)
3. Plan-view Stabilization Ponds (3 of 8)
4. Cross-Section of Ponds (4 of 8)
5. Structures for Ponds (5 of 8)
6. Sections of Ponds (6 of 8)
7. Final Plat of Shadybrook Farm Addition (7 of 8)
8. Manhole Details (8 of 8)

OWNER:

SEDGWICK COUNTY

ENGINEER:


K. O. TAYLOR, P.E.
SEPTEMBER 21, 1972




NO. 1
DATE: 10/1/50
AREA: 100' x 100'



NO. 2
DATE: 10/1/50
AREA: 100' x 100'

NO. 3
DATE: 10/1/50
AREA: 100' x 100'


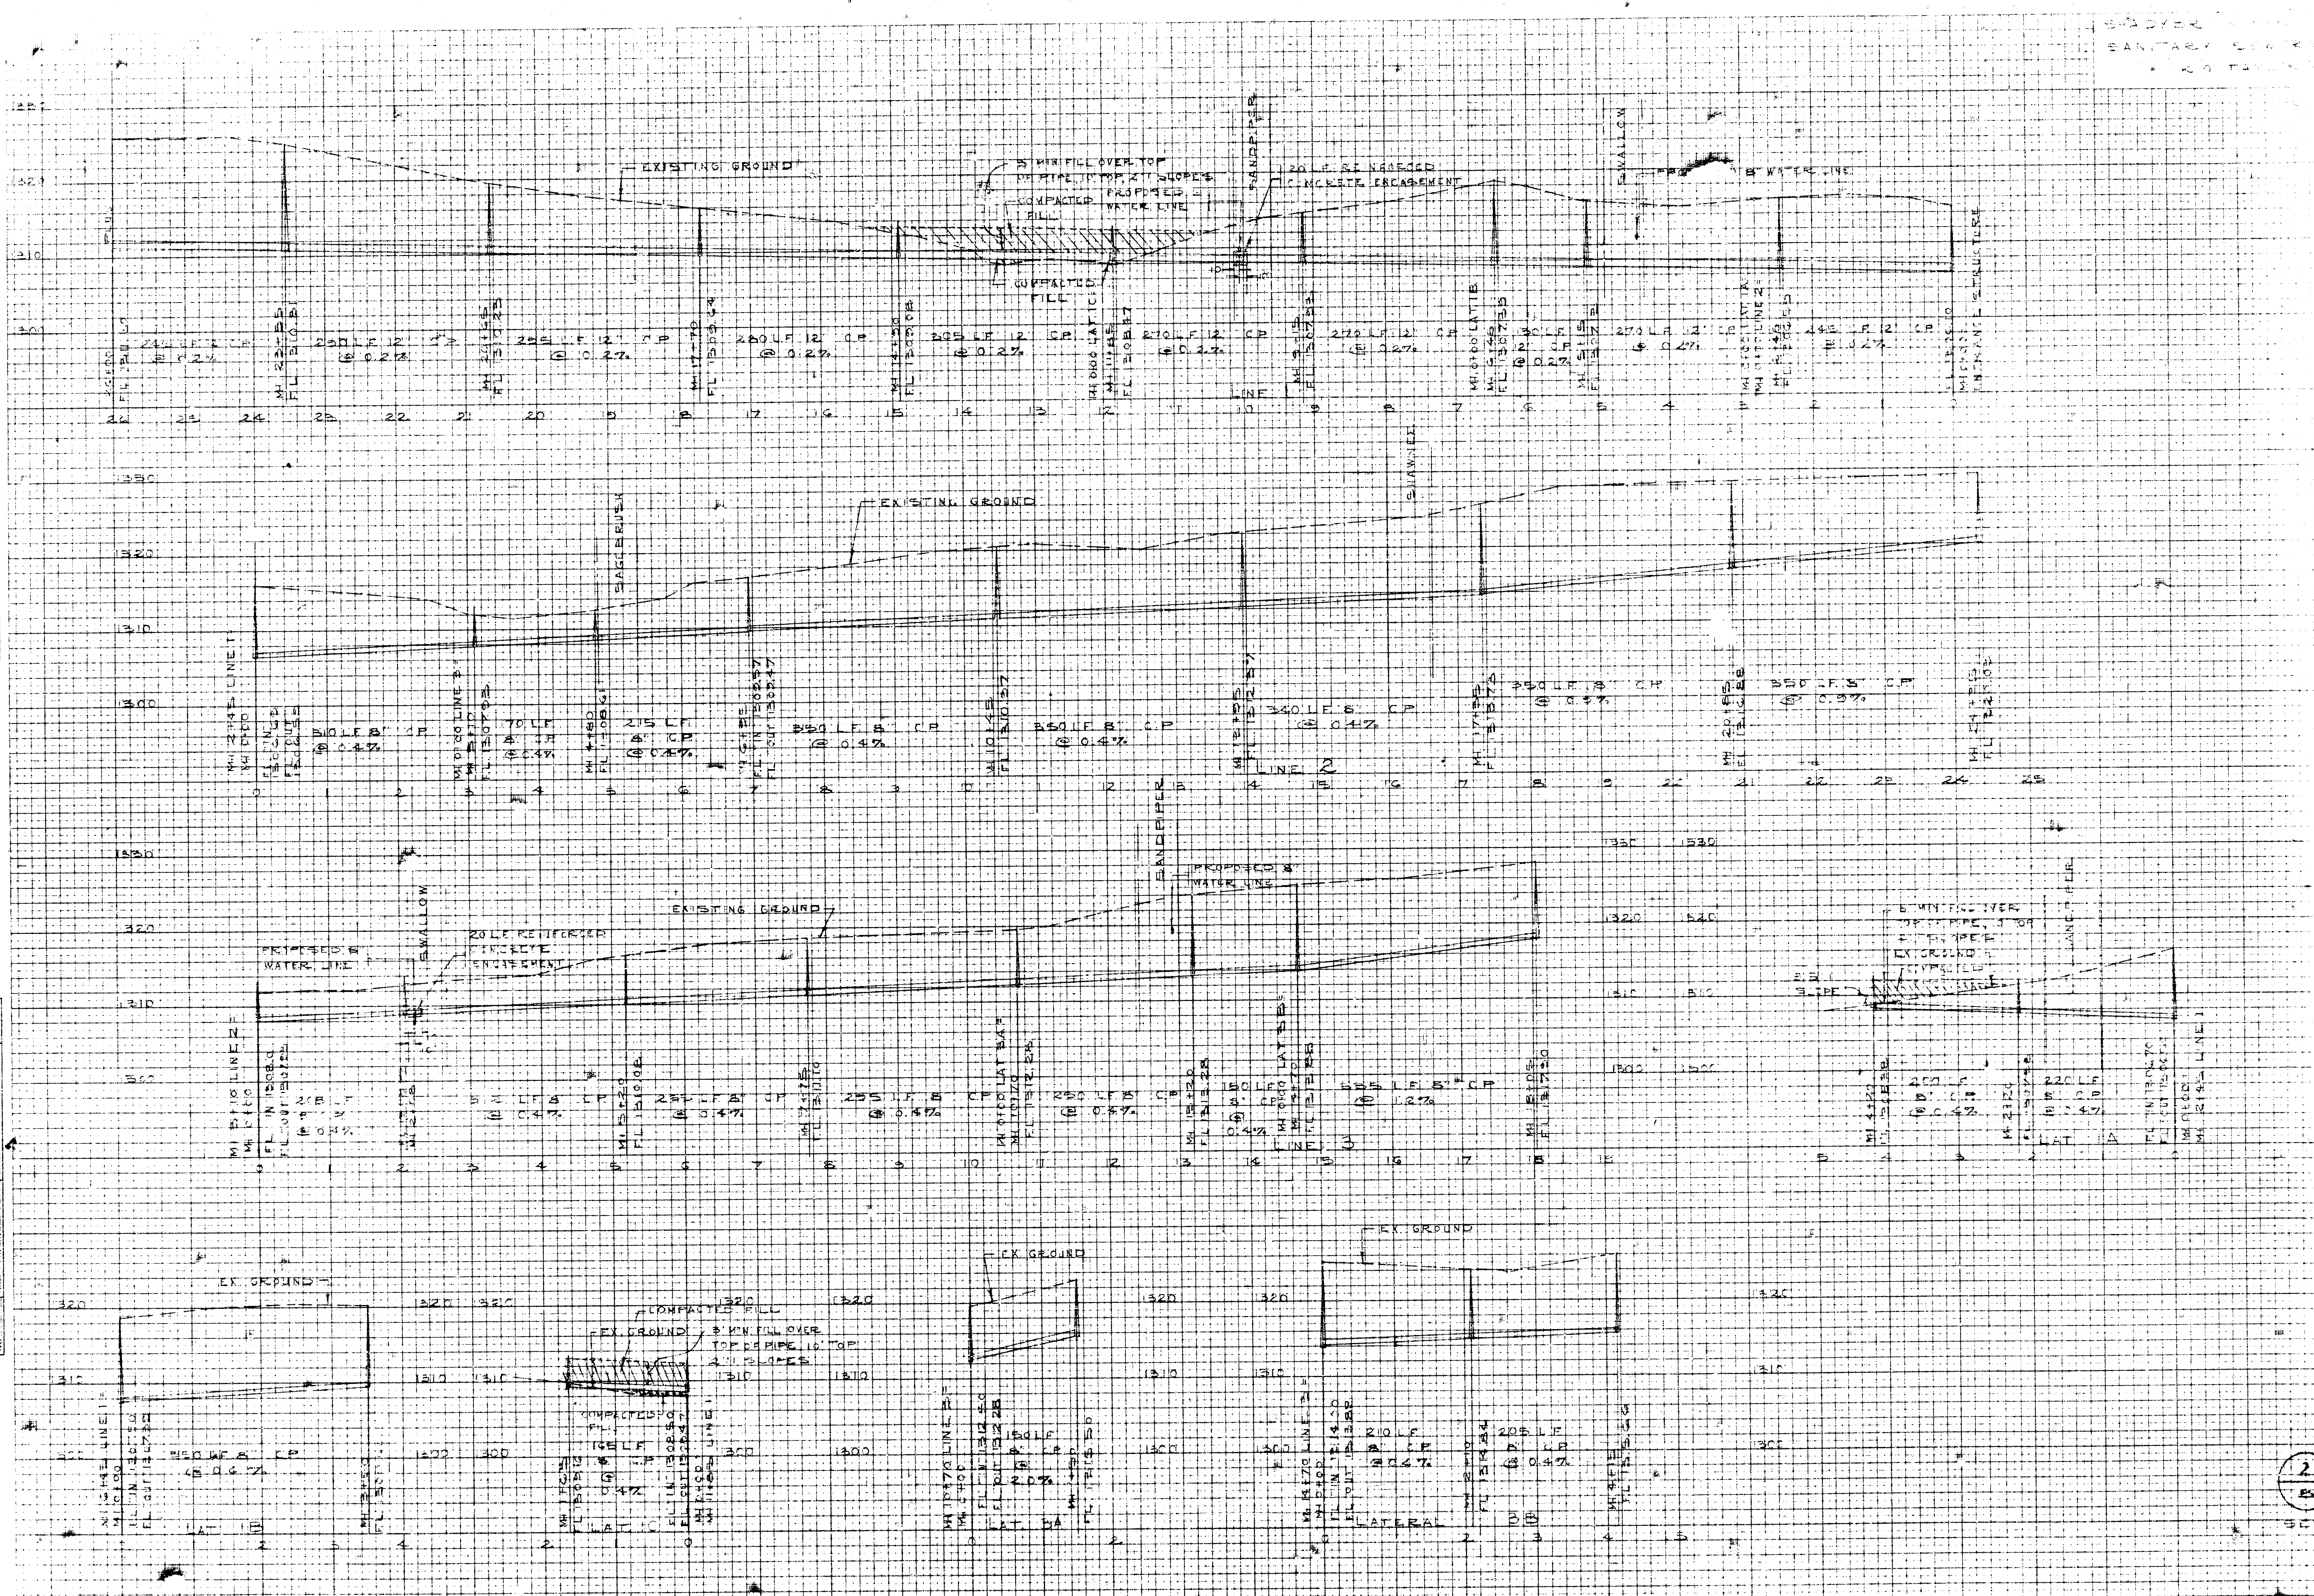


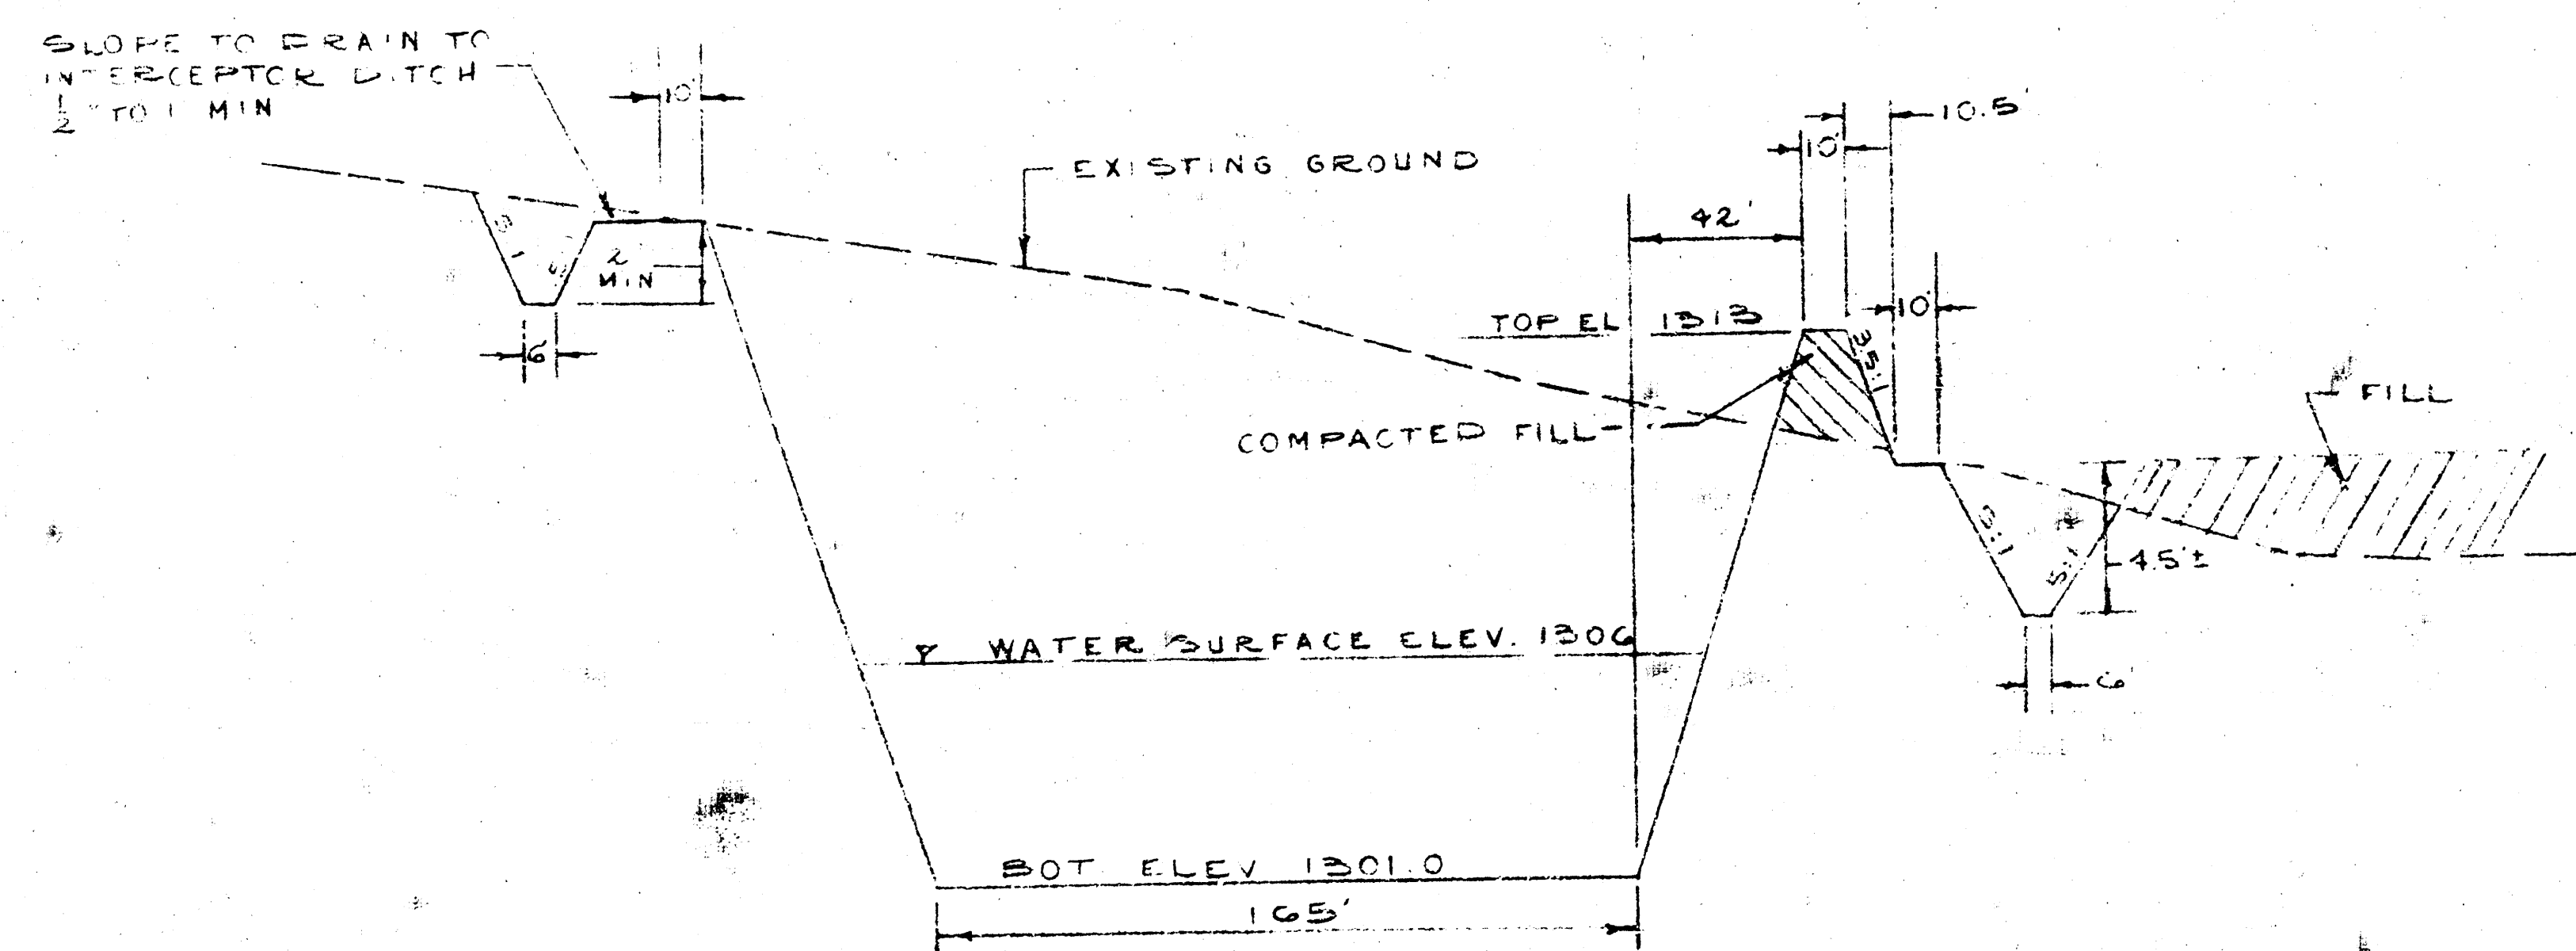

SECTION B-B
HORIZ - 1\"/>



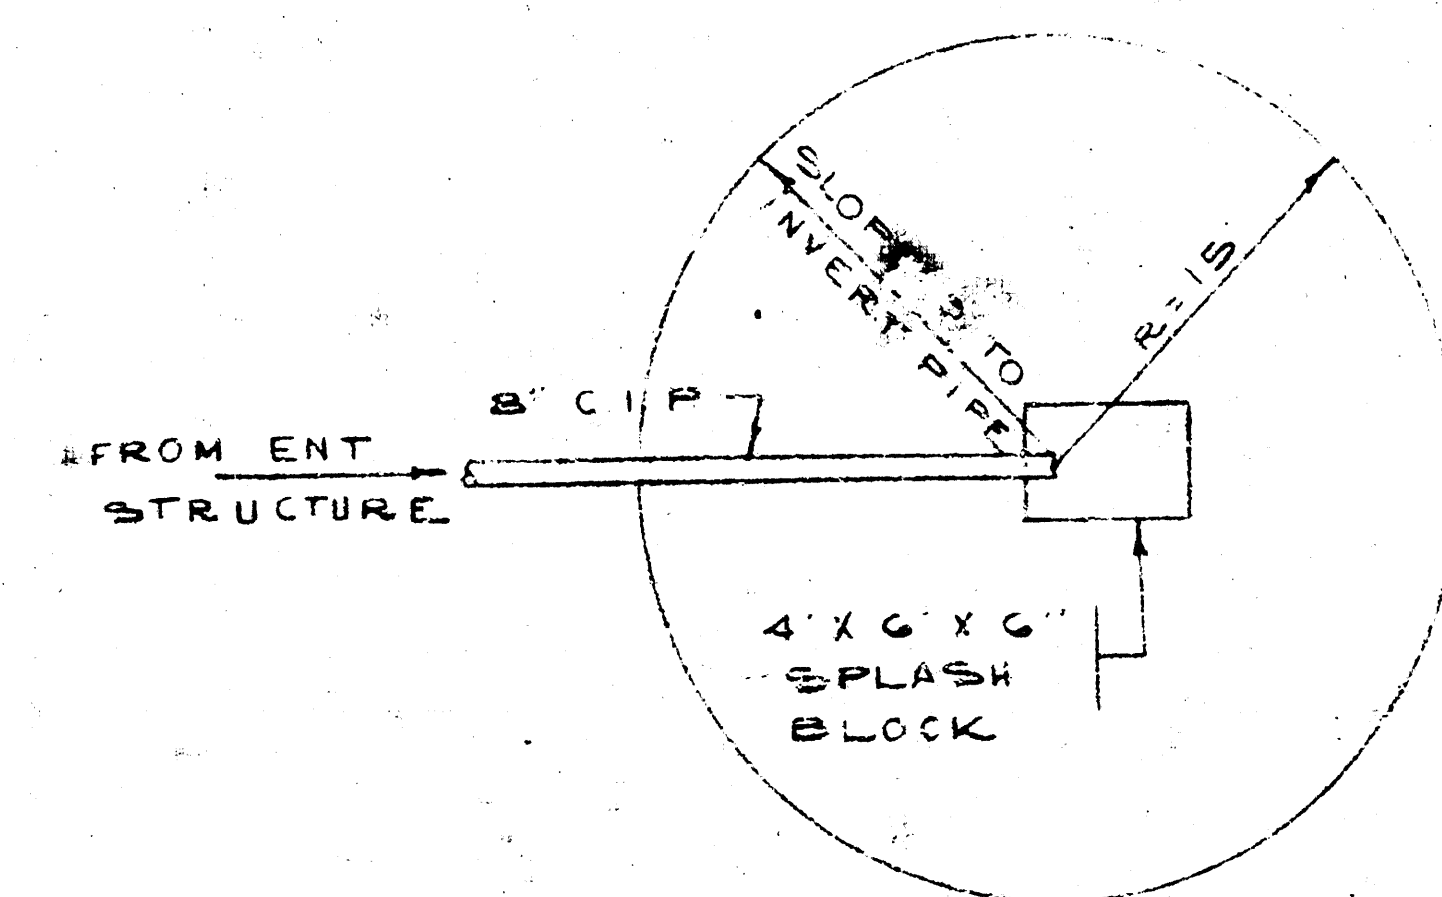
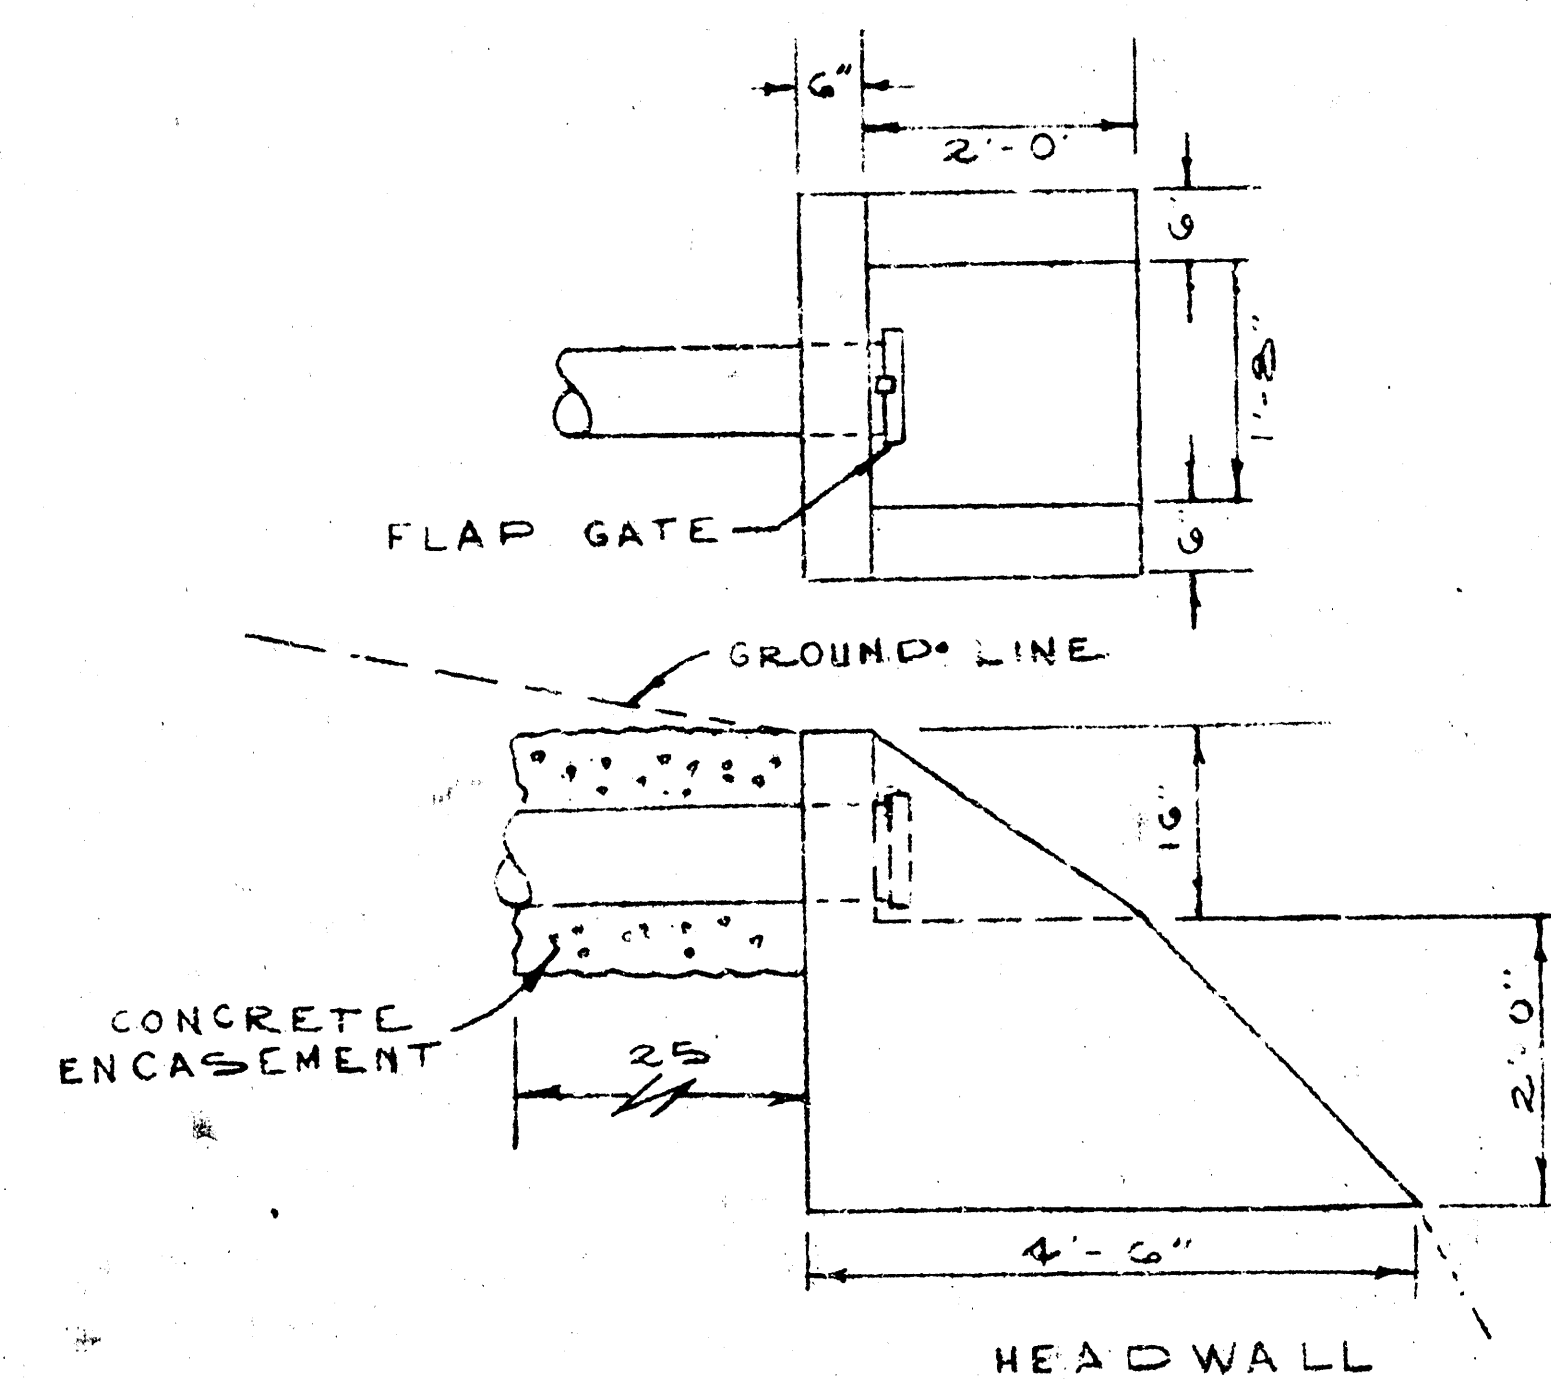


DETAIL Z

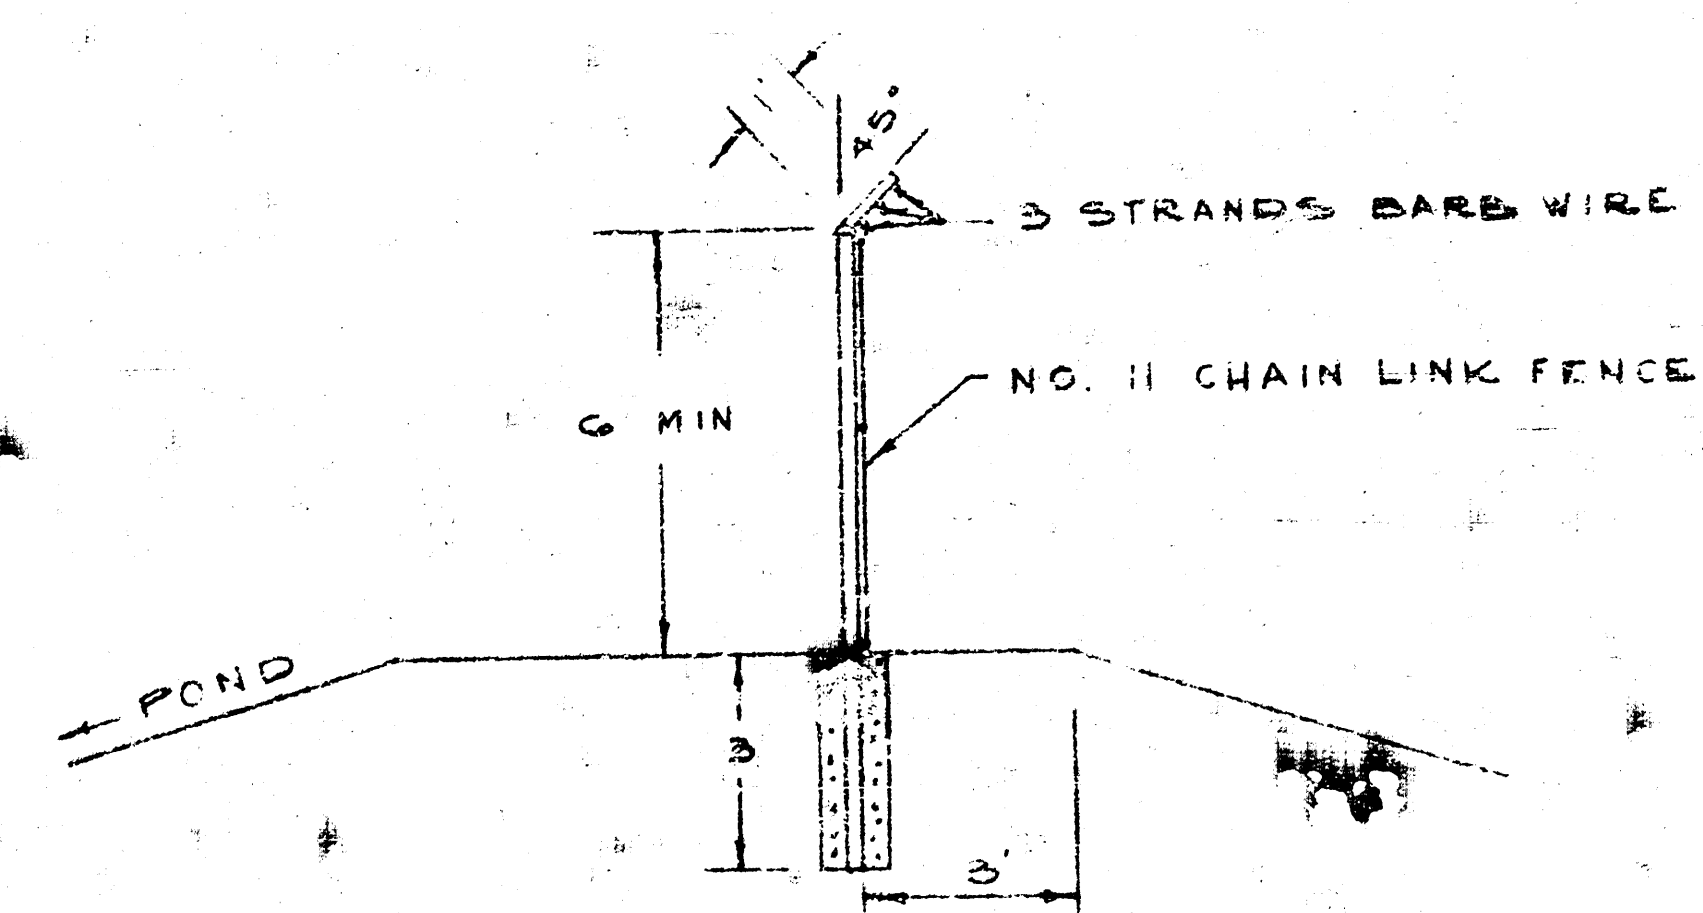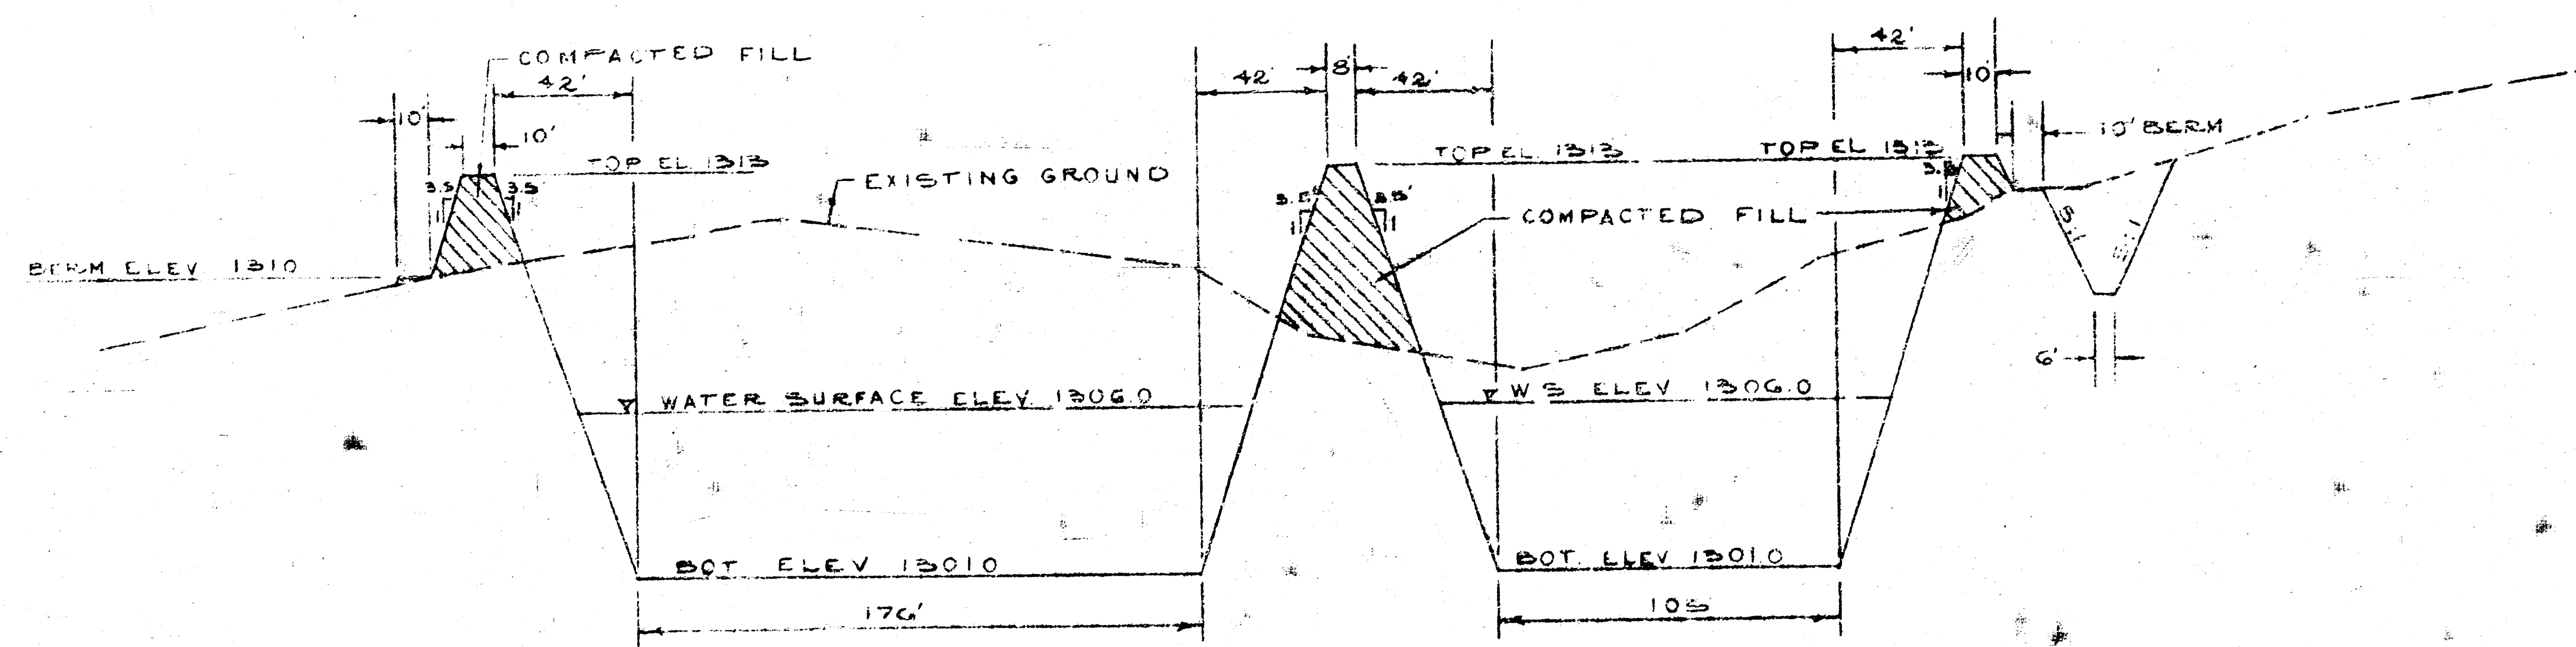

SHADYBROOK FARM ADDITION

K. O. TAYLOR, PE
SEPT. 21, 1972

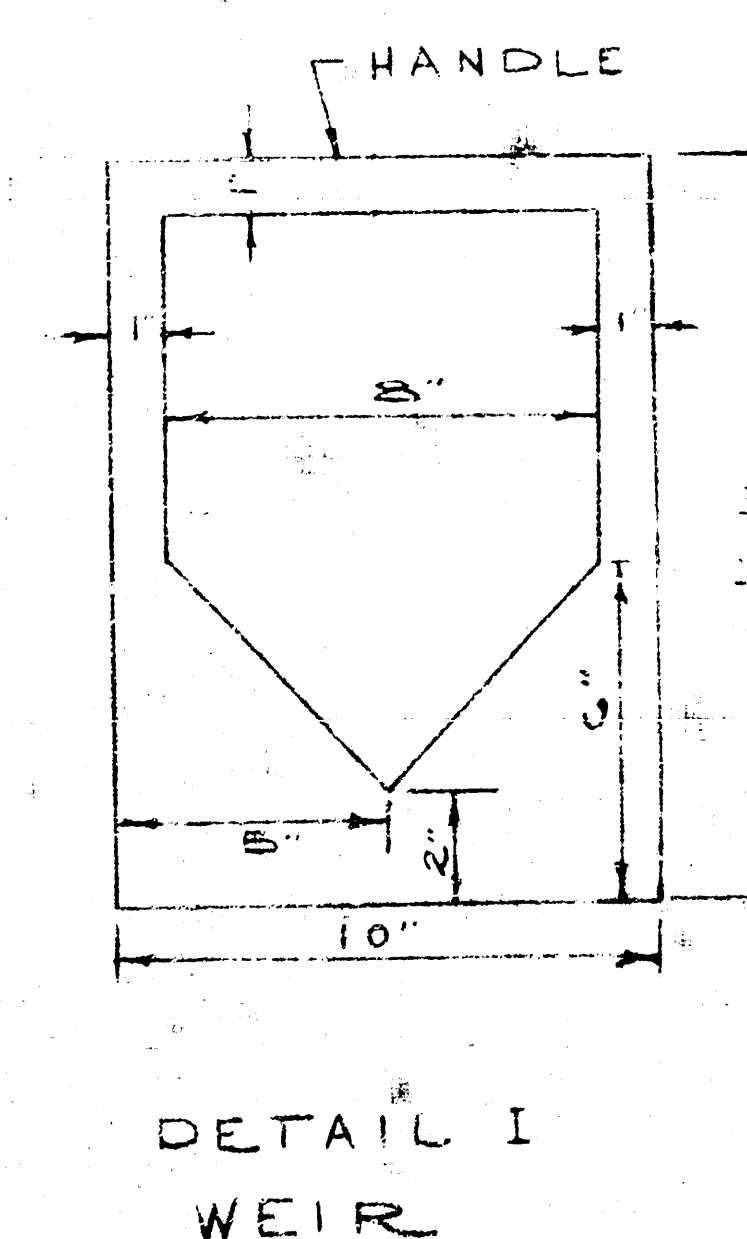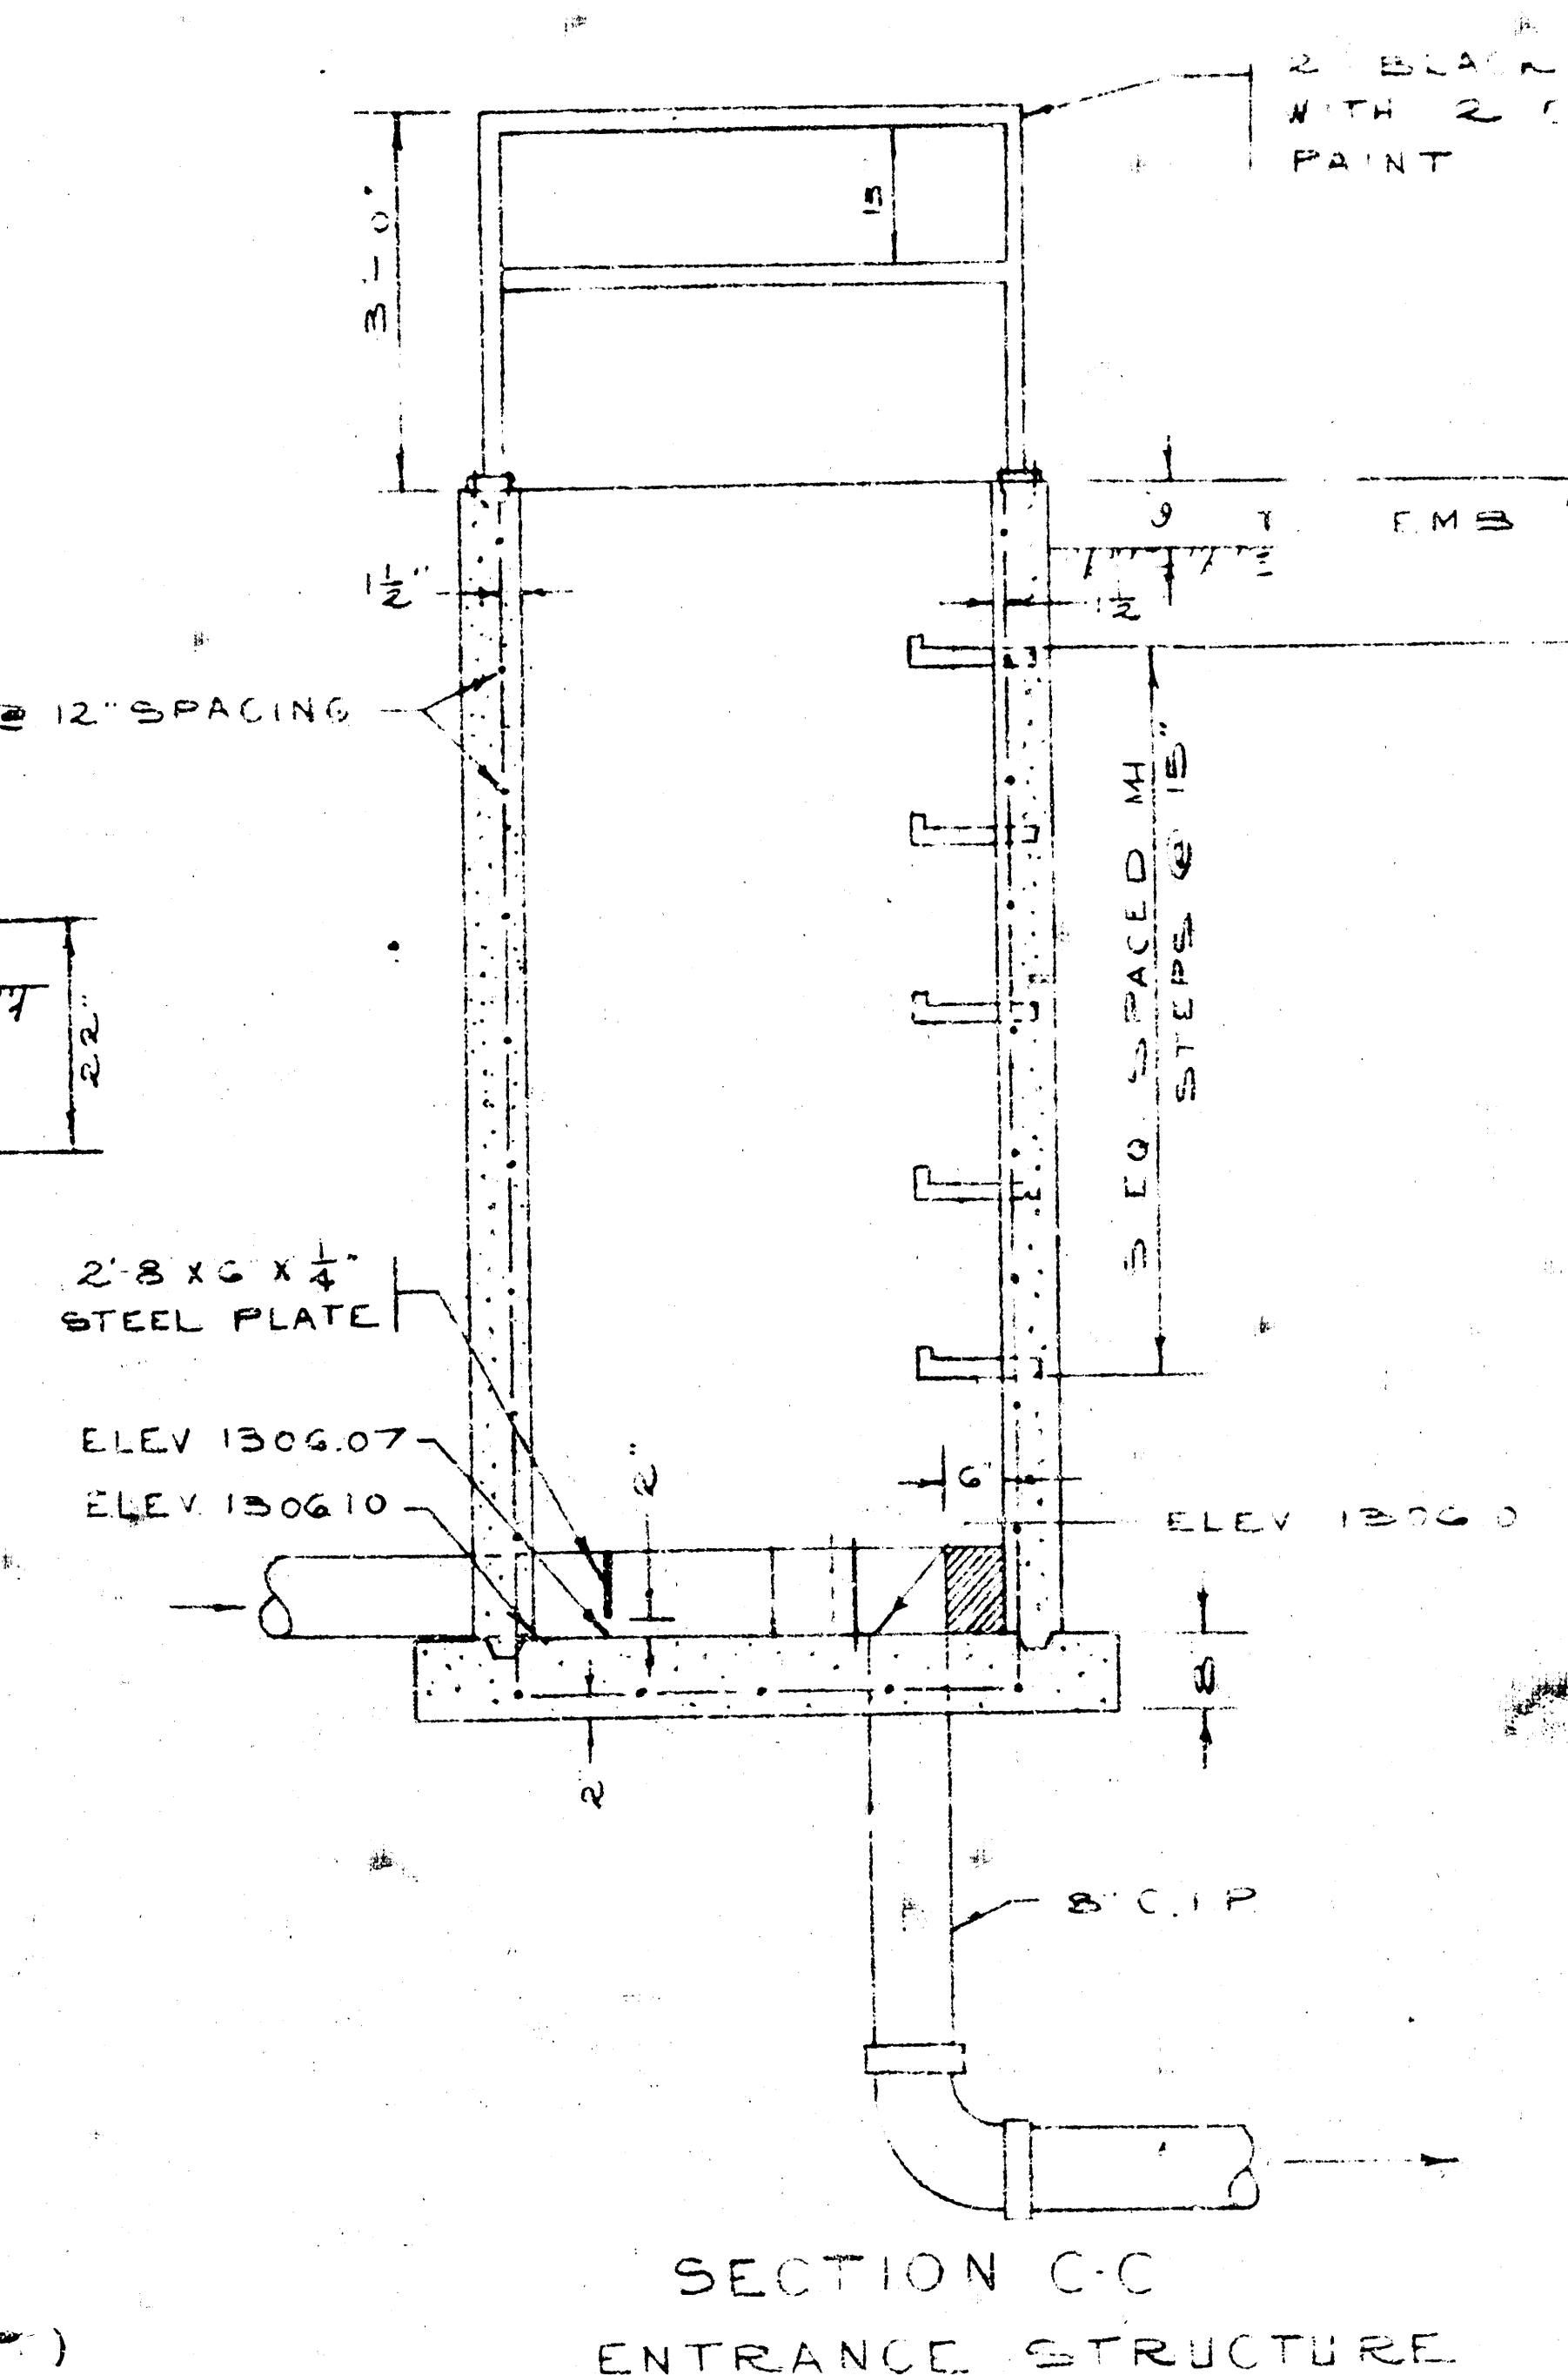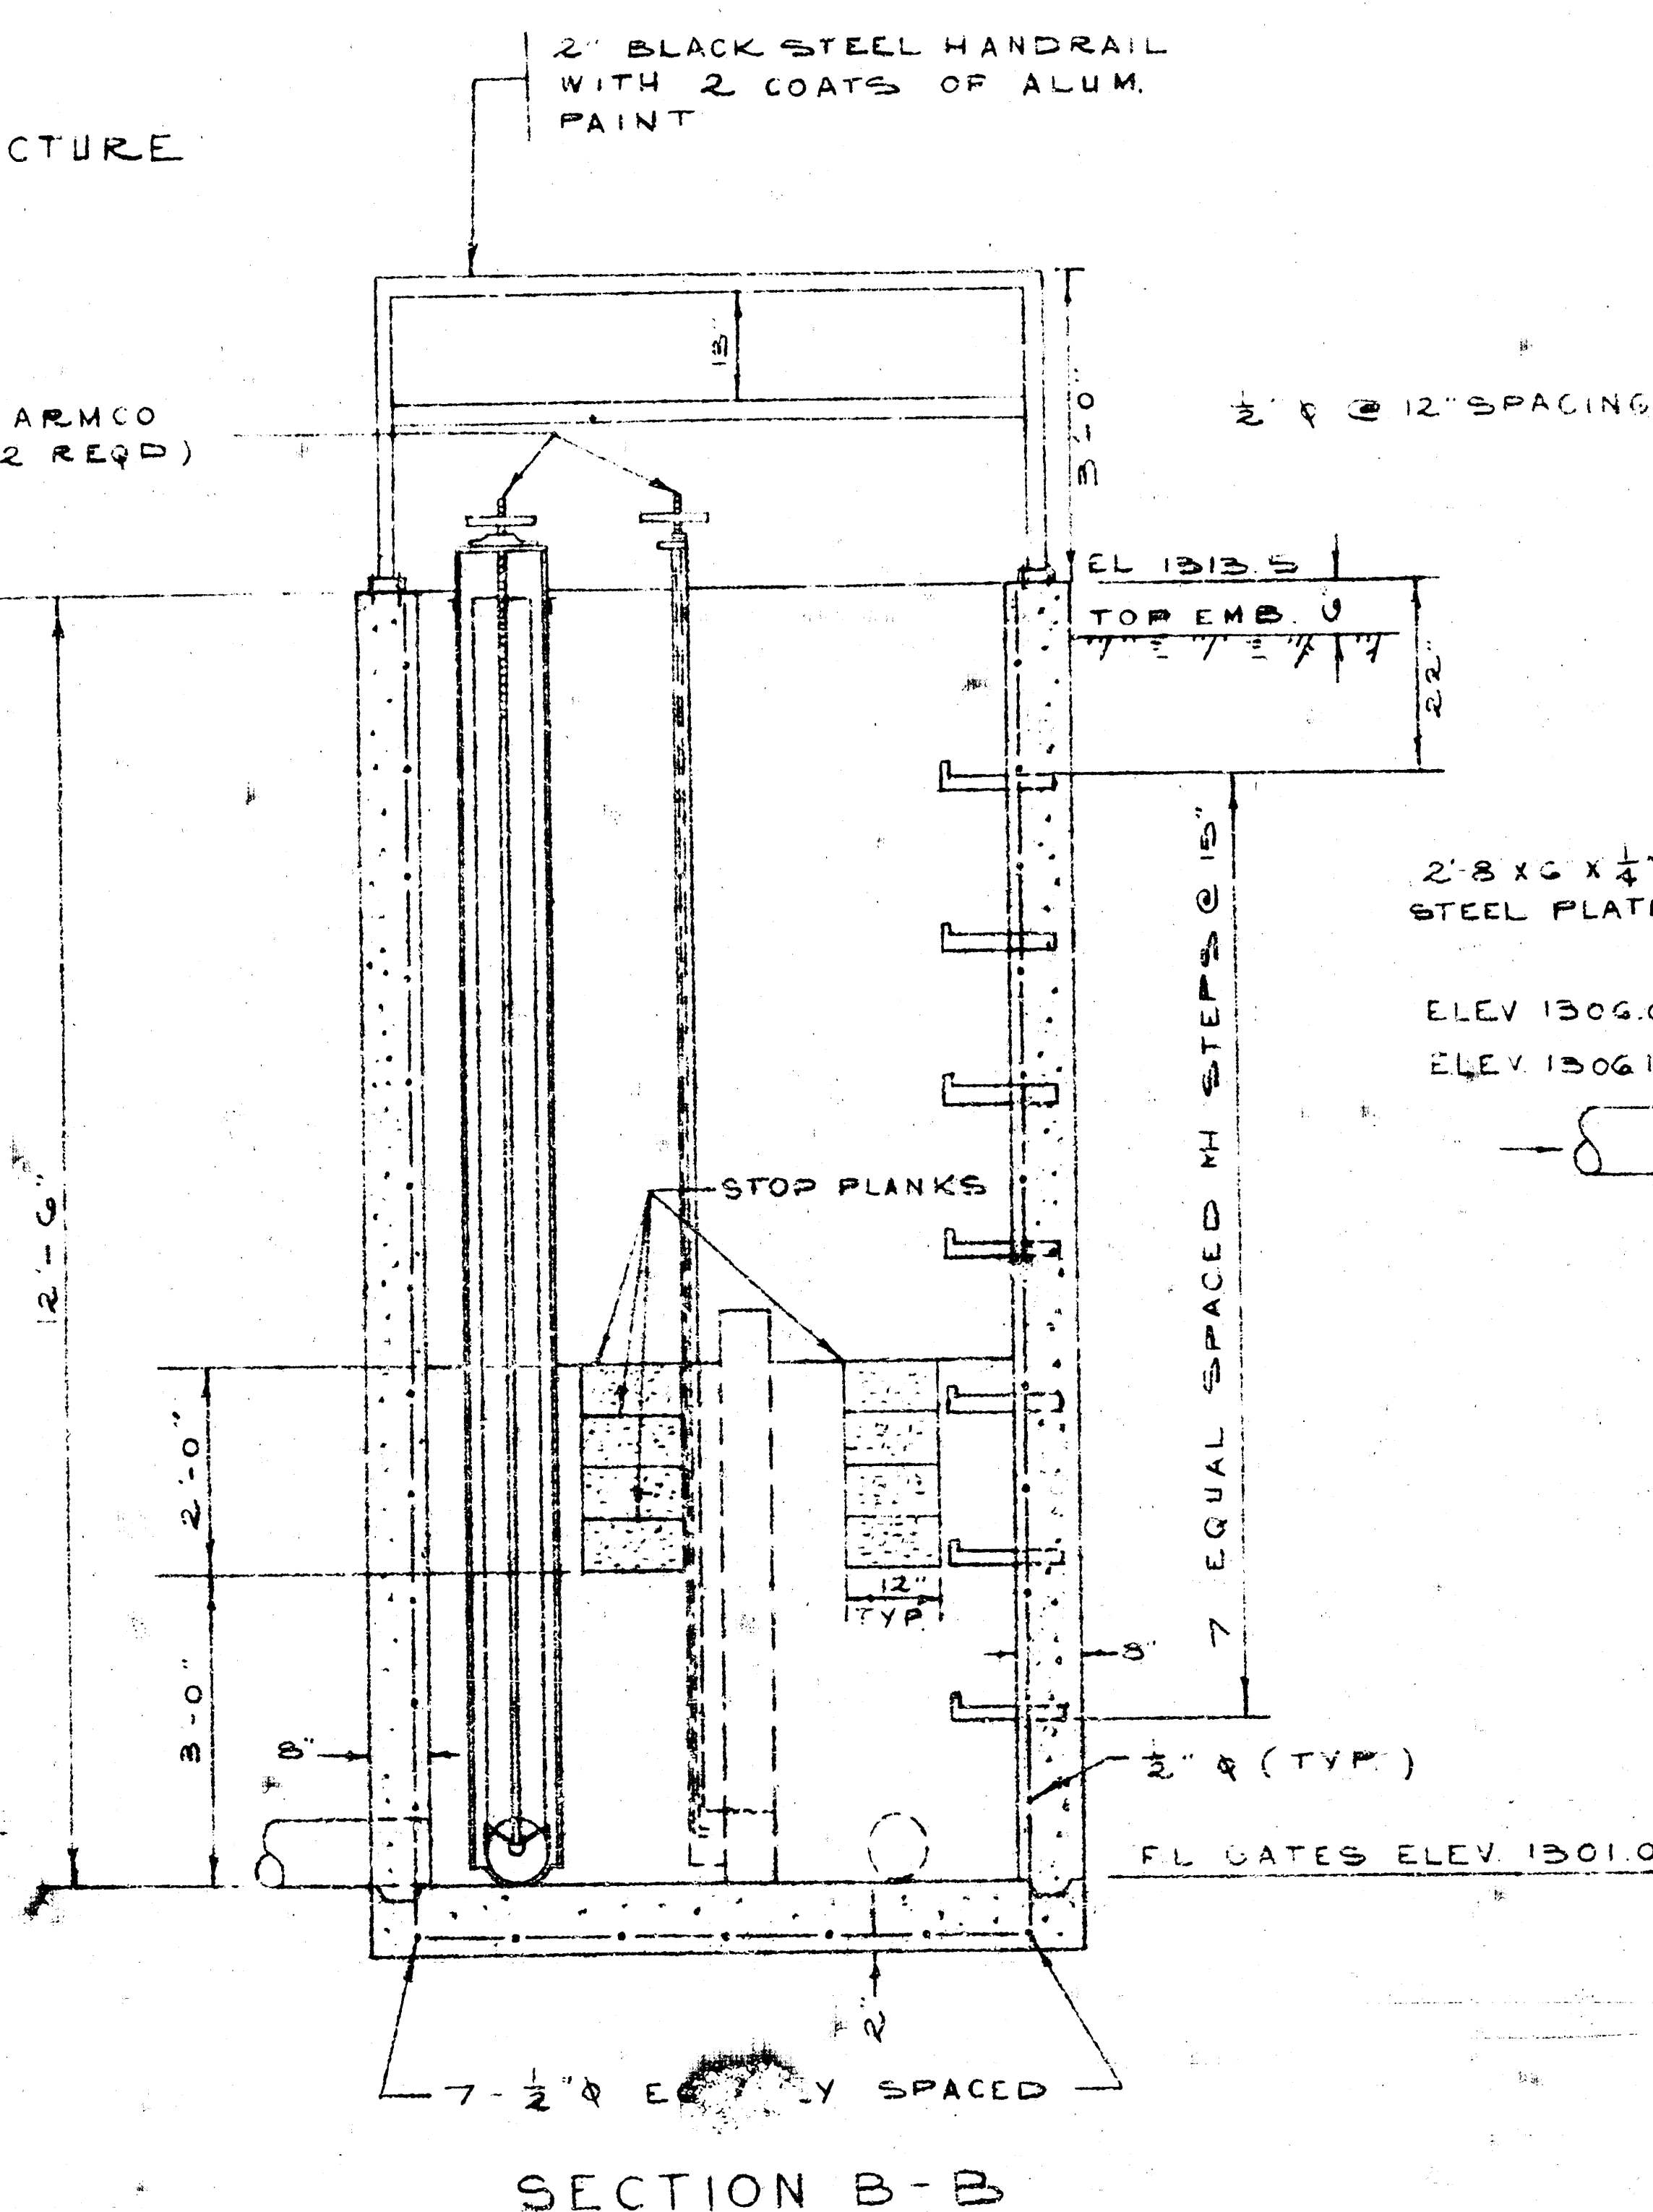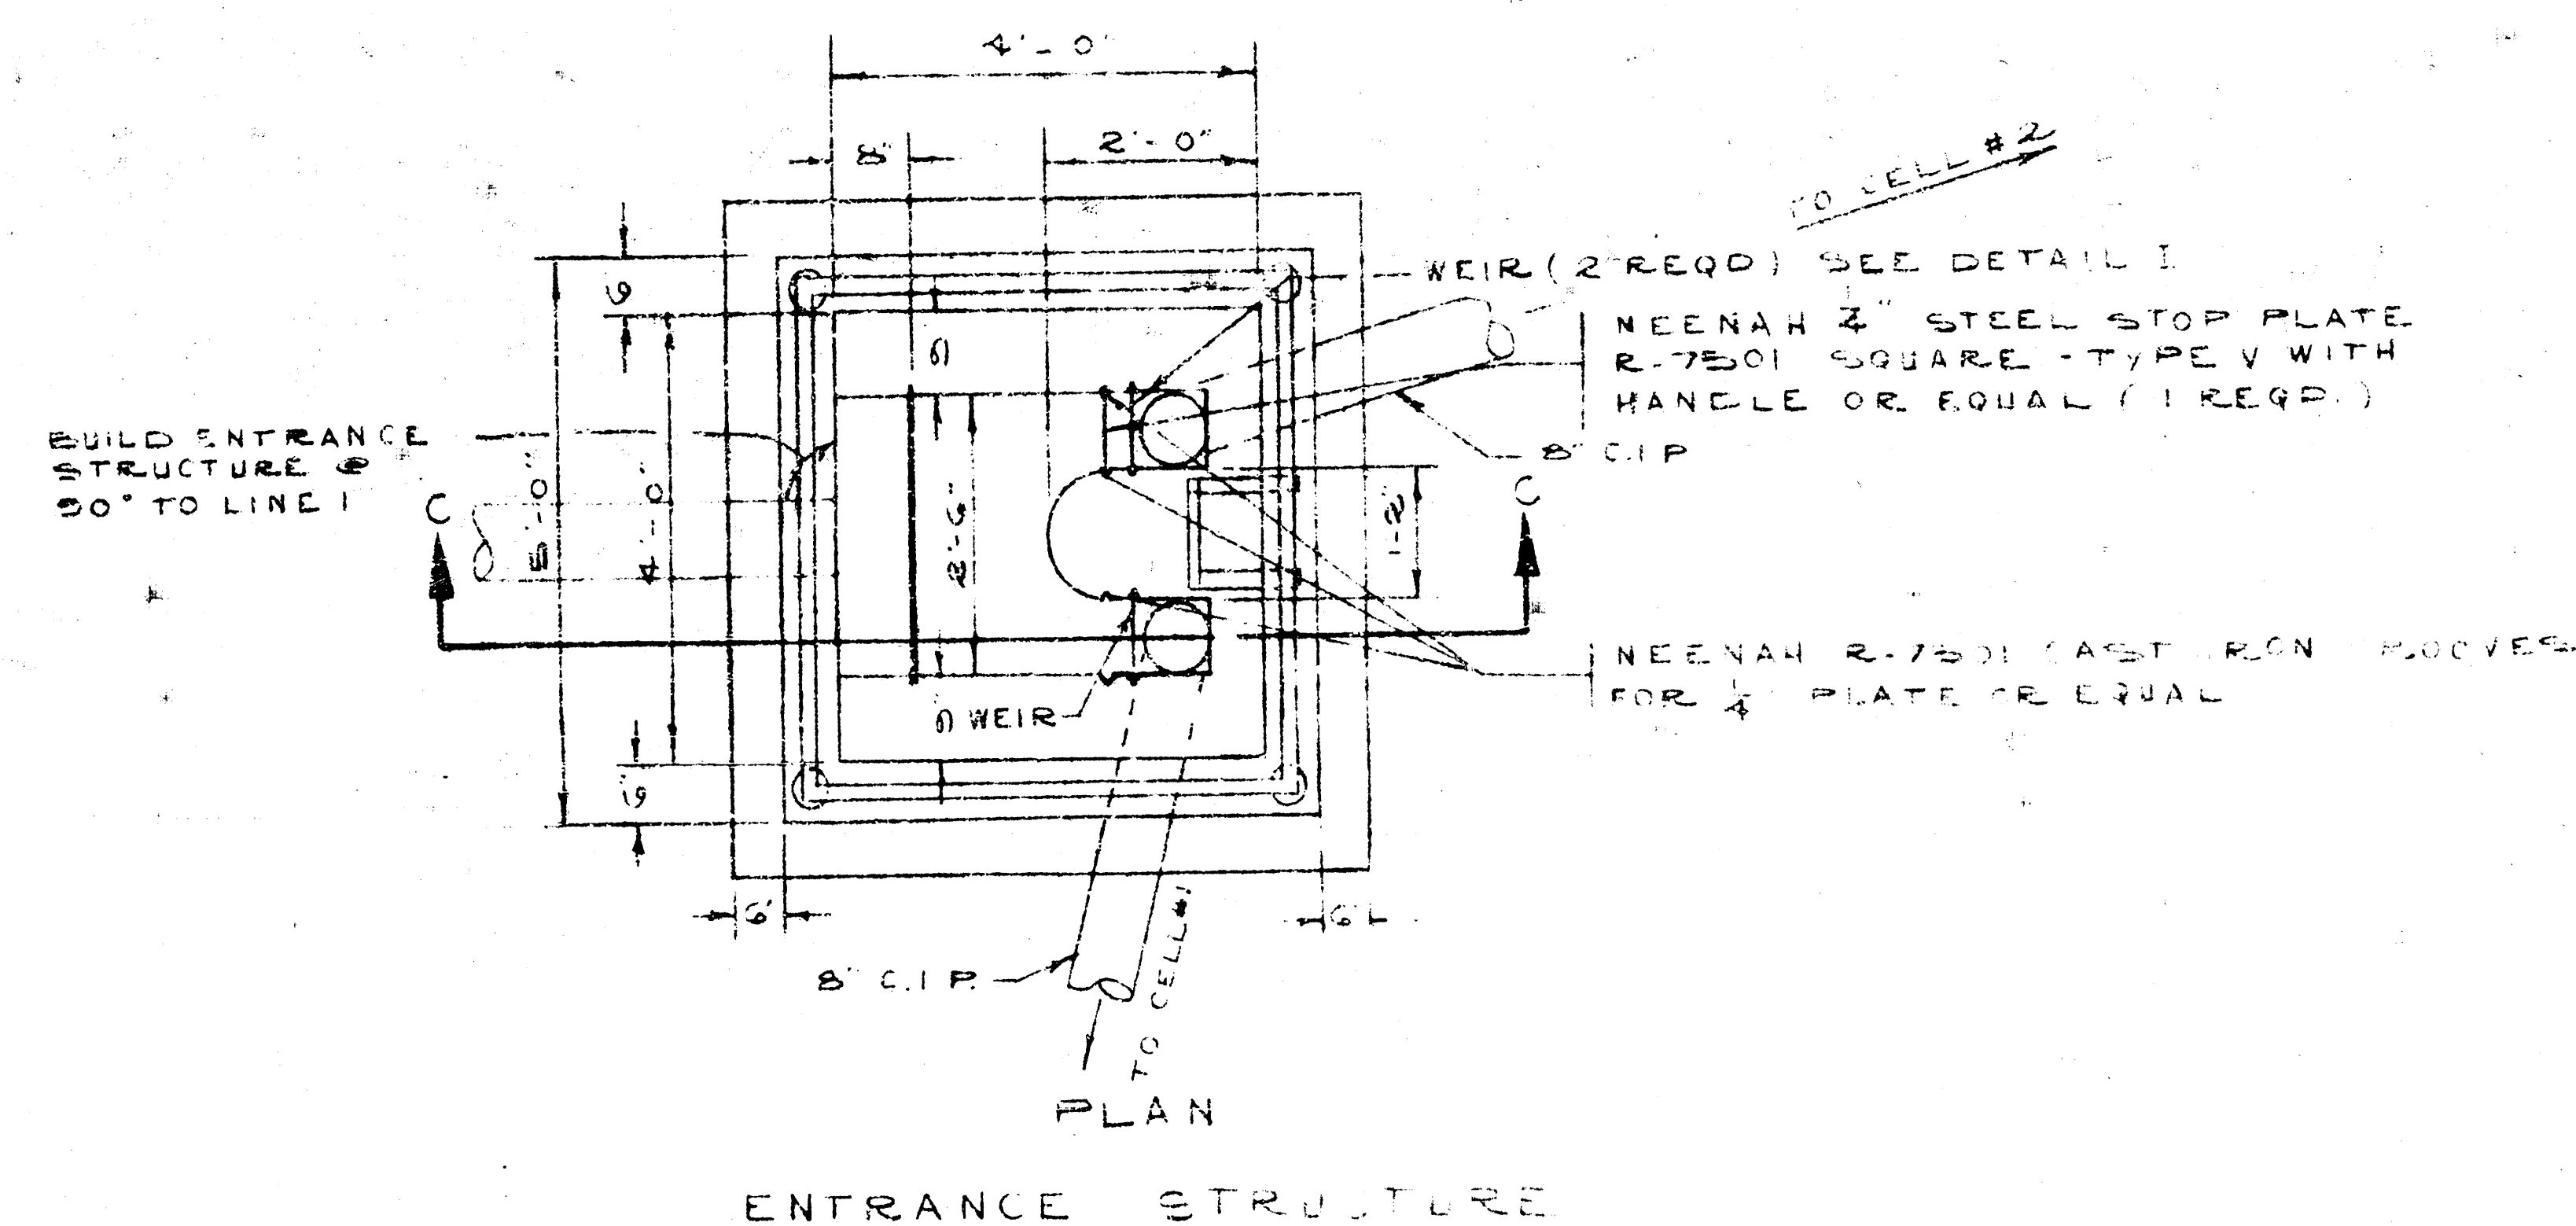



K. O. TAYLOR, PE
SEPT 21, 1972

KEEP OUT

SEDGWICK COUNTY

NOTE: CONTRACTOR SHALL FURNISH
4-10 GAUGE METAL SIGNS WITH

STABILIZATION
CROSS SECTION

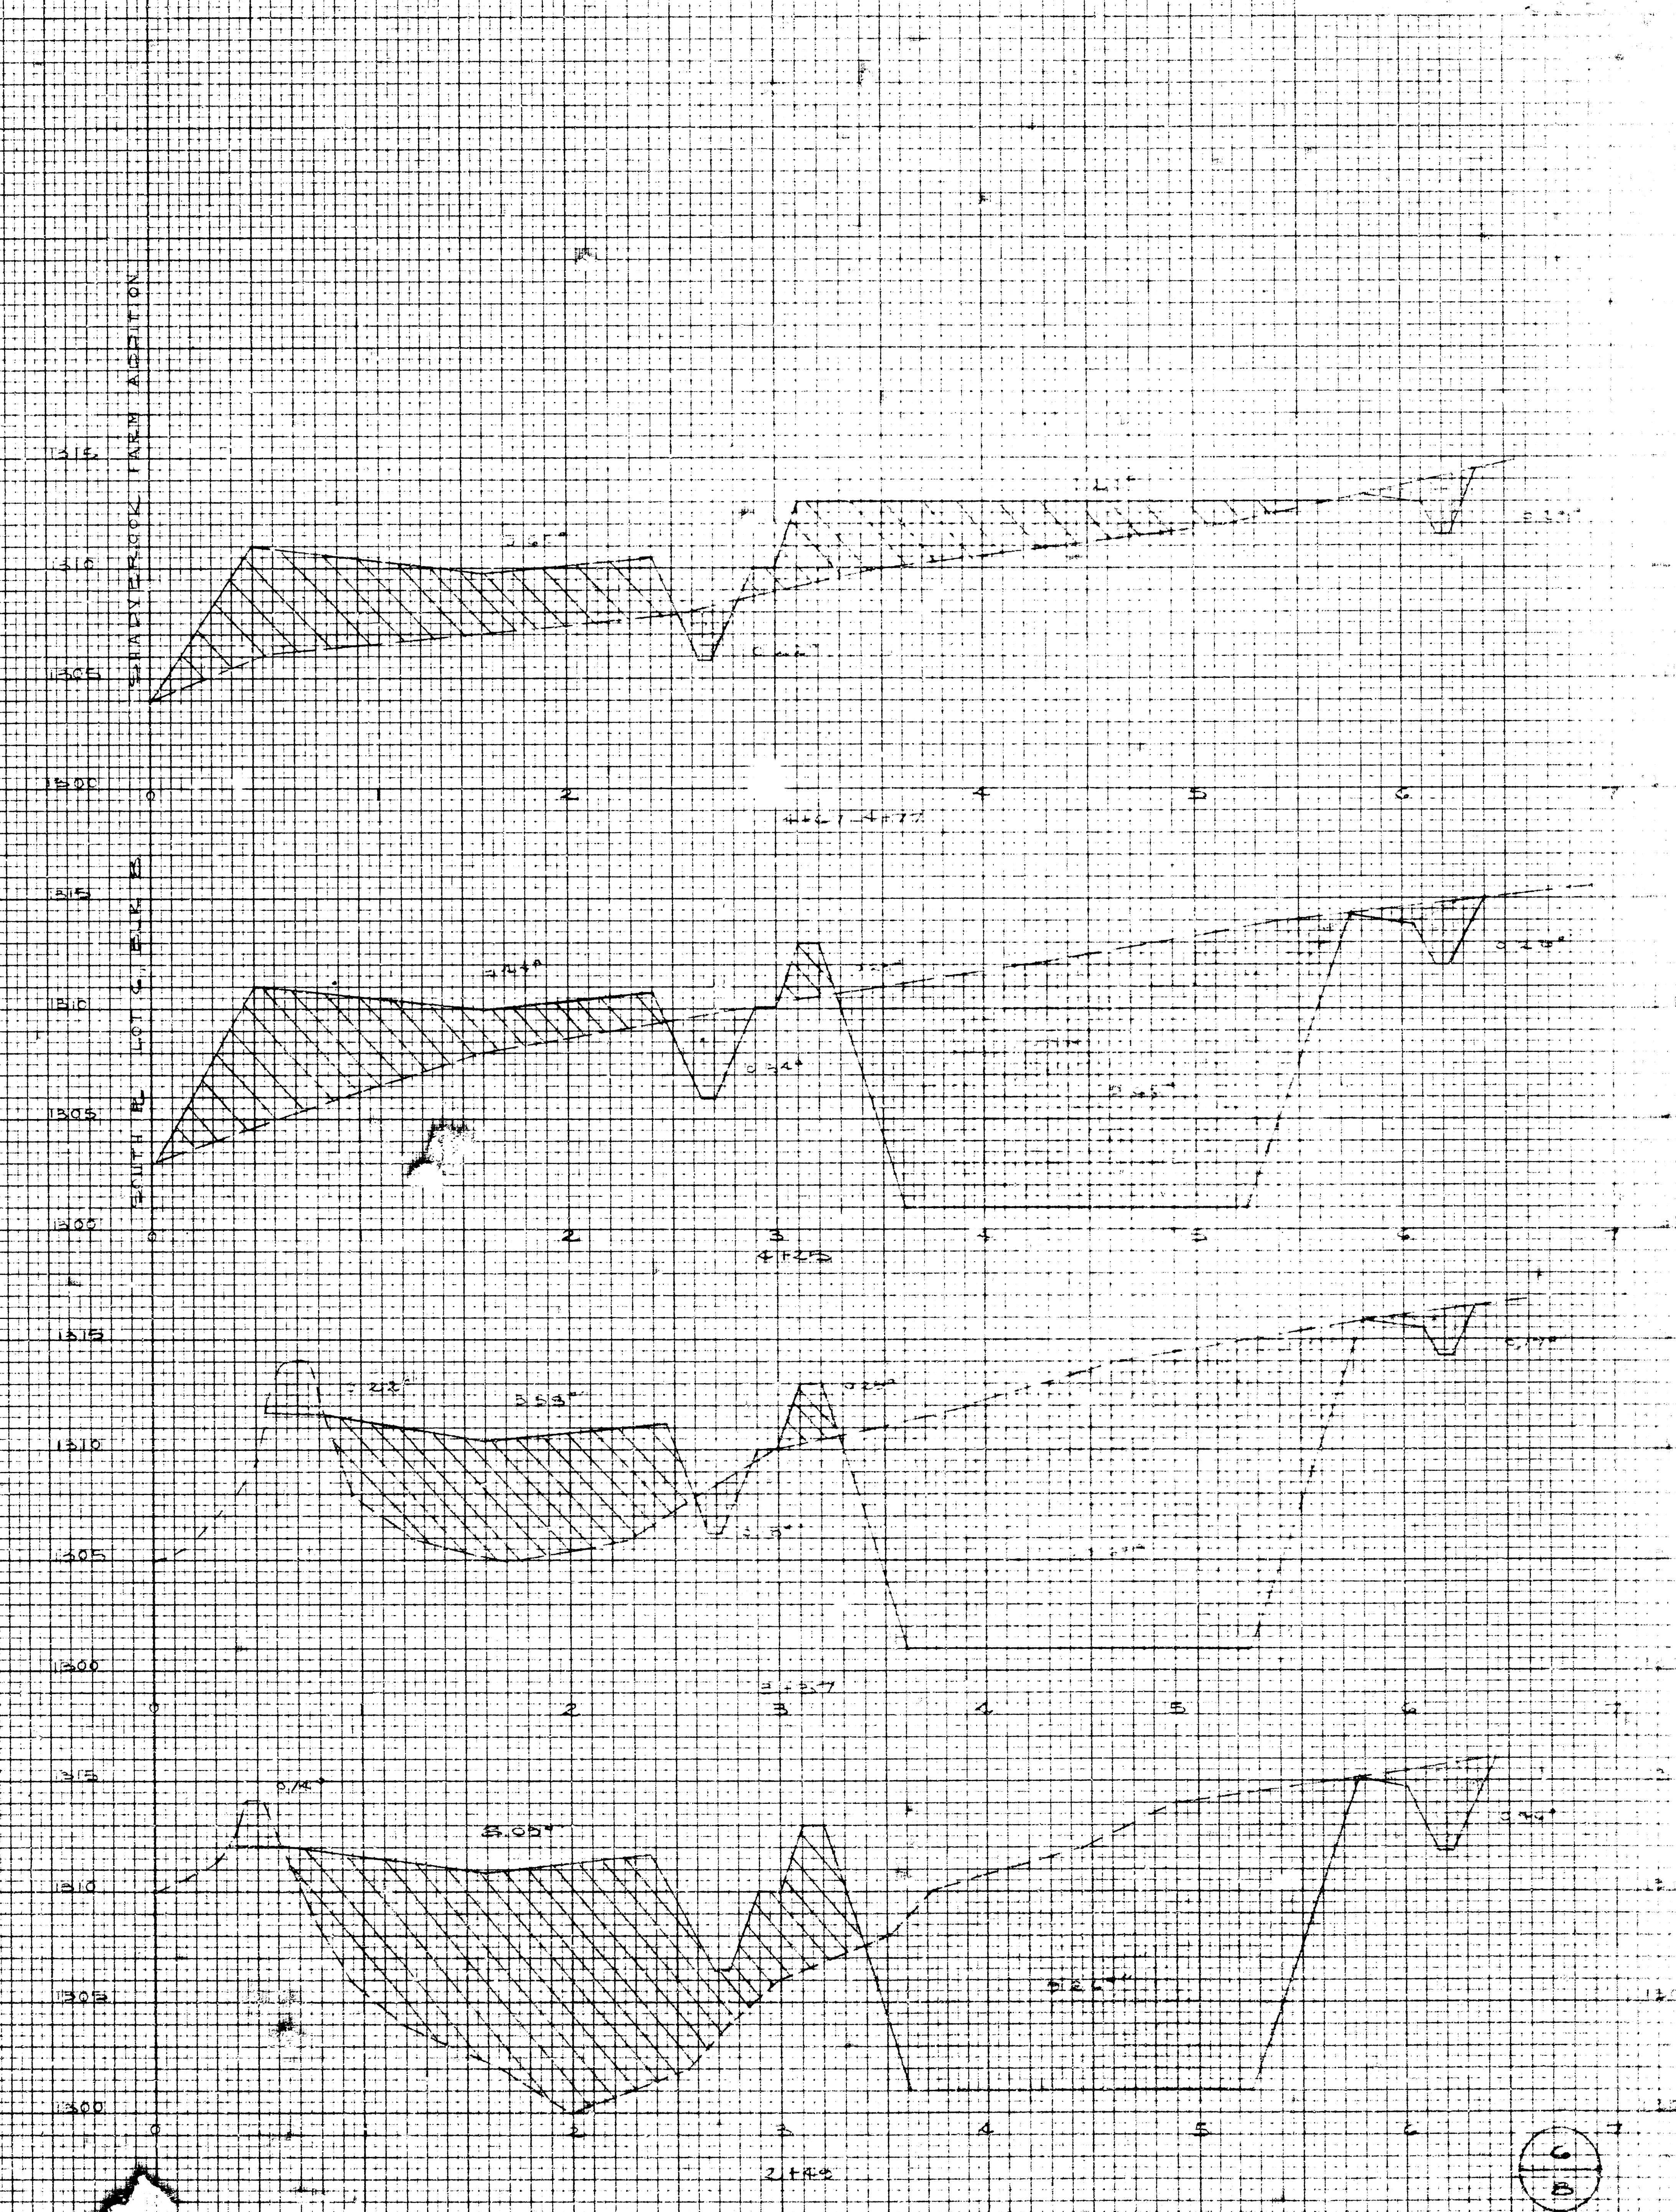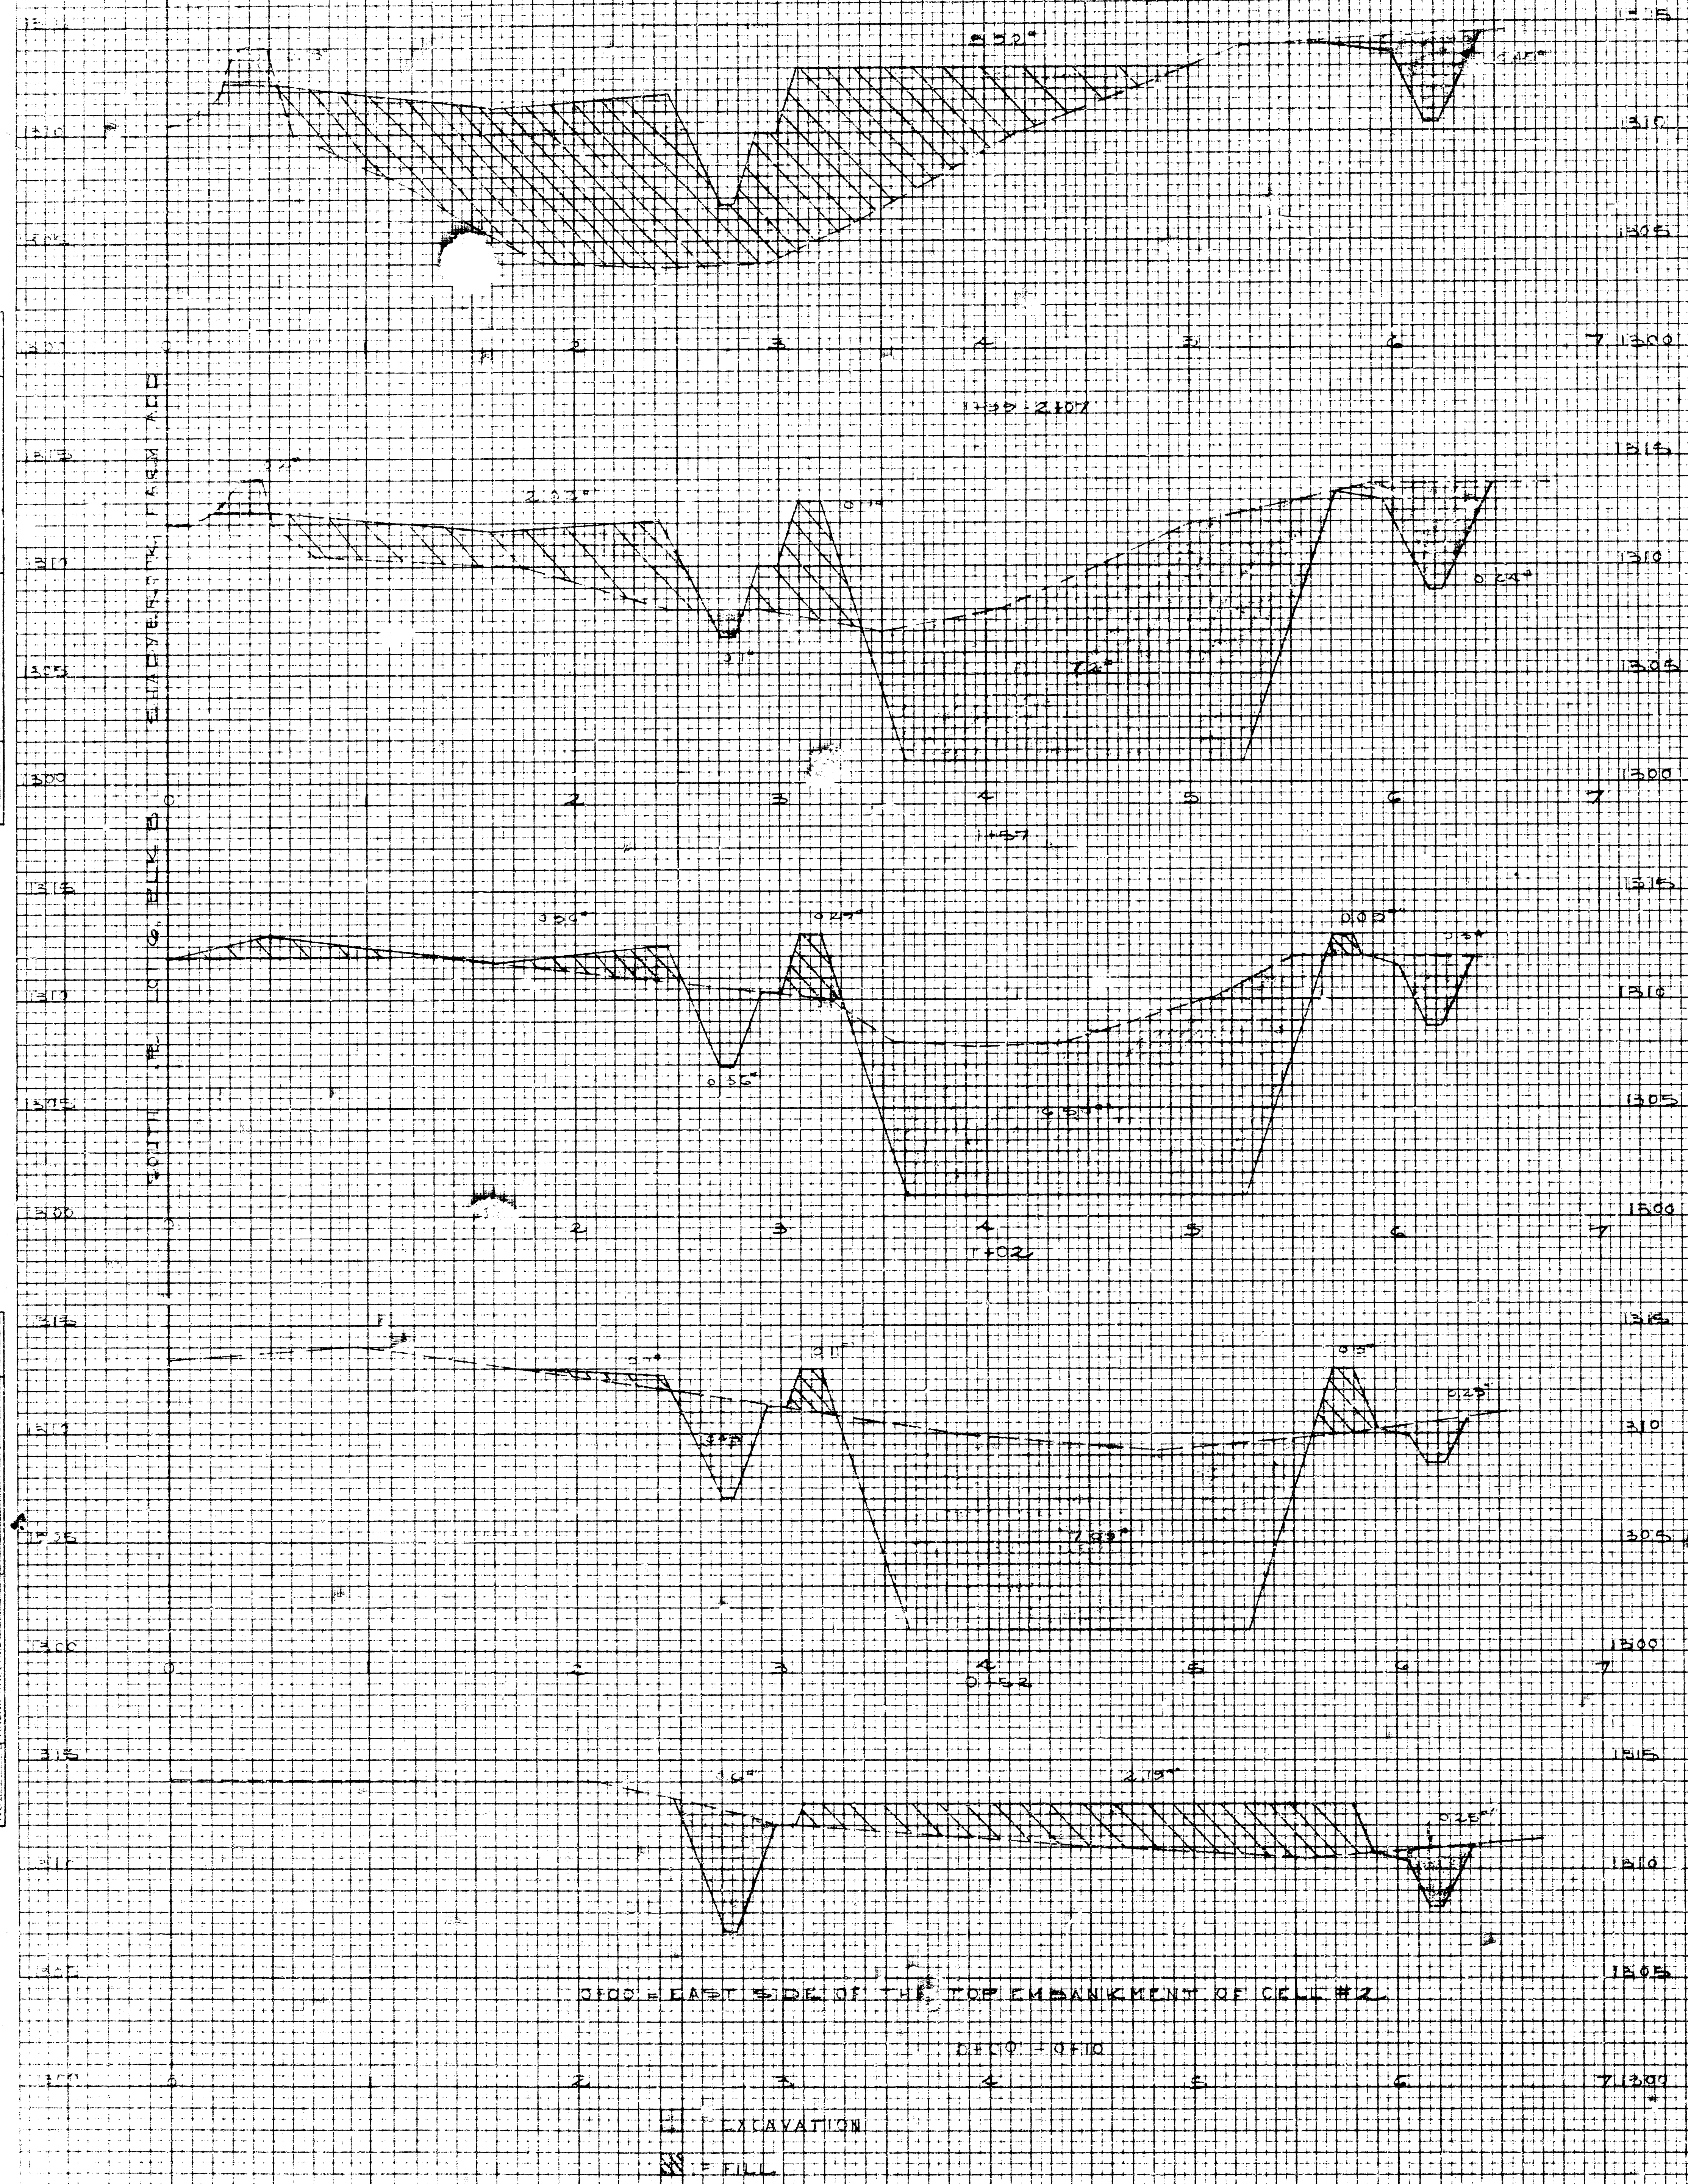

0.00 = EAST SIDE OF THE TOP EMBANKMENT OF CELL #2


0.00 = 0.00




EXCAVATION

FILL








SEDGWICK COUNTY, KANSAS
(SHEET 1 OF 2 SHEETS)

(SHEET 1 OF 2 SHEETS)

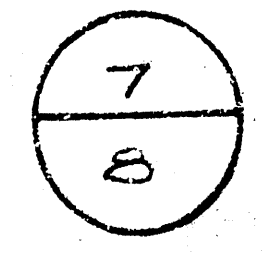

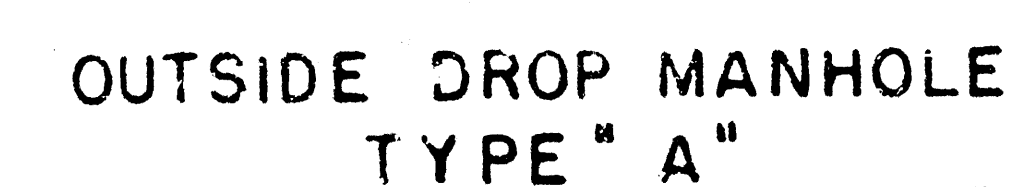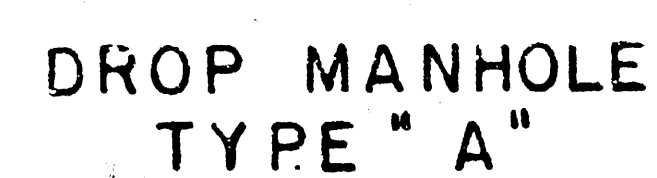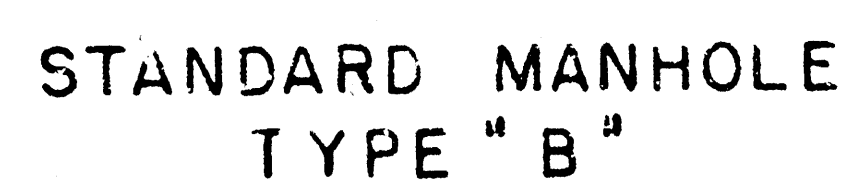

* DRAW = 6' ON 5' DIA. M.H.

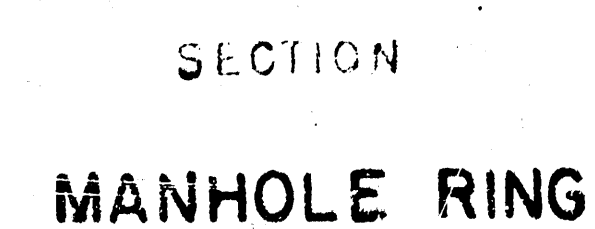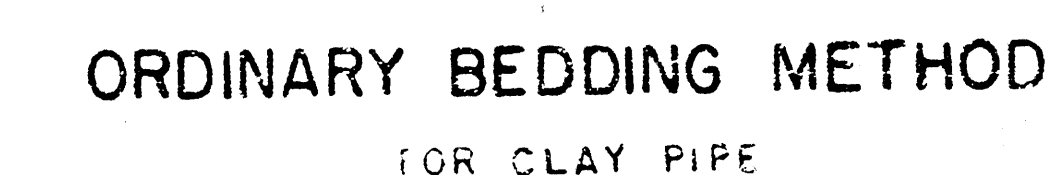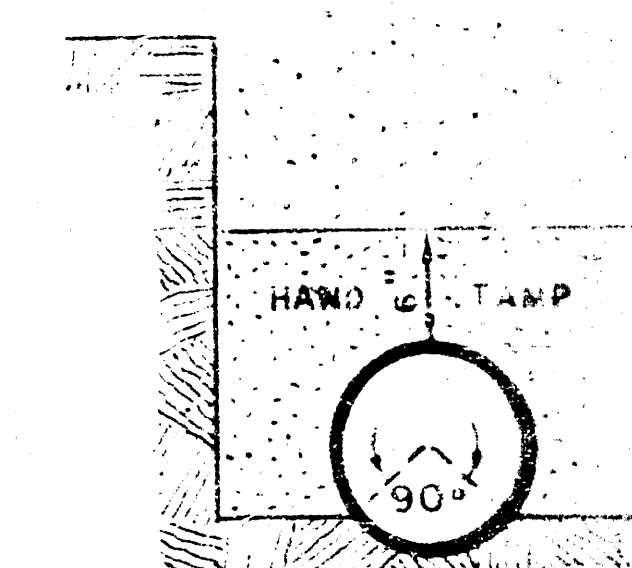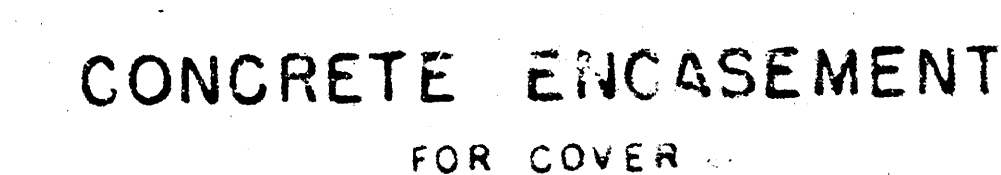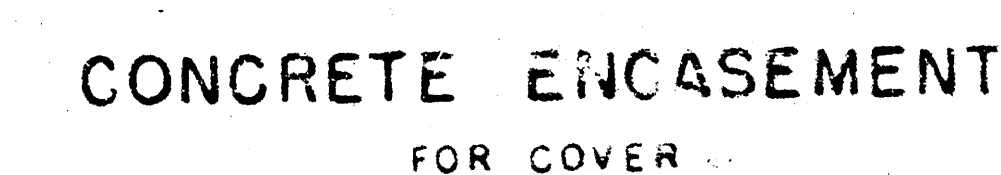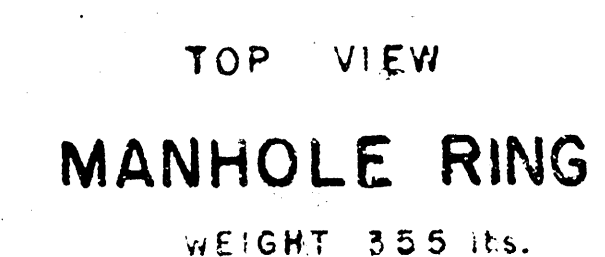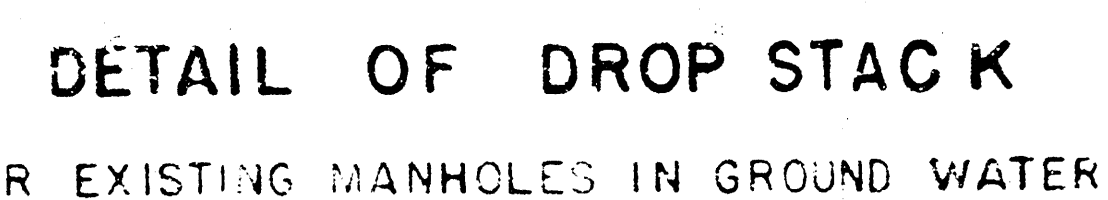

MANHOLES

THE CONCRETE USED FOR MORTAR IN
MANHOLES SHALL CONTAIN 6 SACKS OF
CEMENT PER CUBIC YARD.

STANDARD MANHOLES AND DROP
MANHOLES, REGARDLESS OF DIAMETER,
SHALL BE BID AT ONE PRICE AS
STANDARD MANHOLES.

SINGLE OR DOUBLE OUTSIDE
DROP MANHOLES SHALL BE BID AT ONE
PRICE AS QUOTED FOR MANHOLES

DETAILS OF
SEWER APPURTENANCES
ADOPTED AS STANDARD DESIGN
BY