



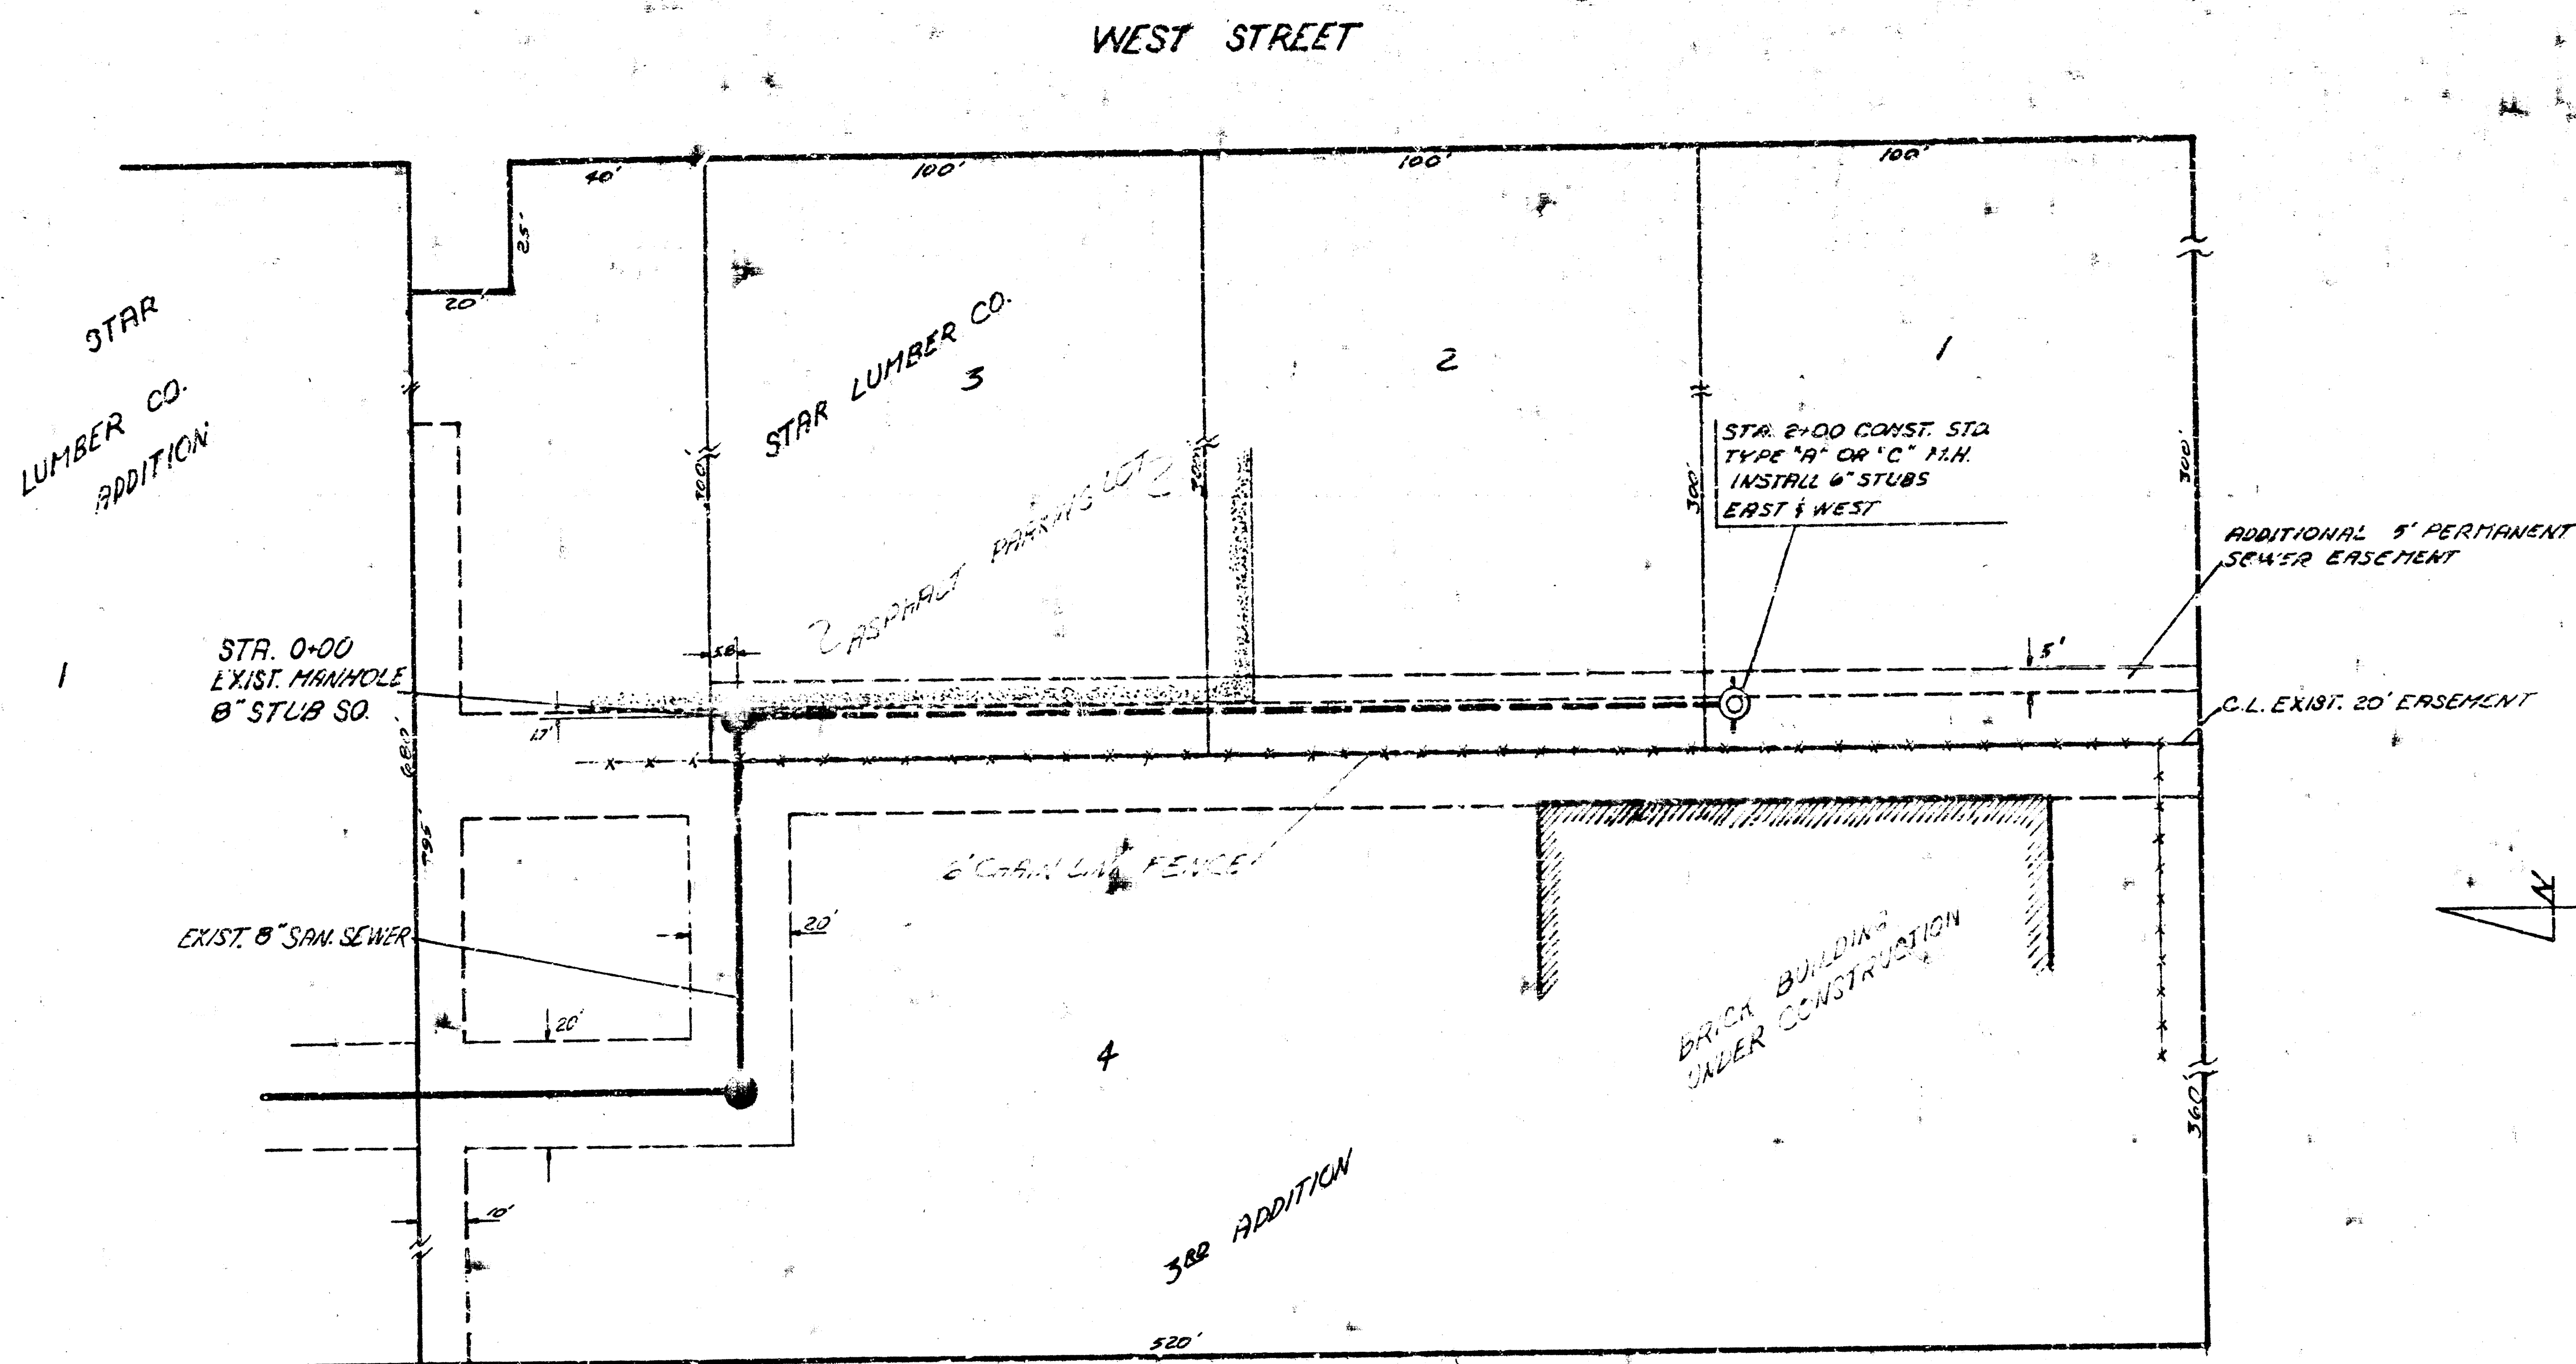

NOTE TO CONTRACTOR
 This project will be constructed under the supervision of the CITY ENGINEER and conform to the SPECIFICATIONS of the CITY OF WICHITA. The CONTRACTOR will reimburse the City of Wichita for the cost of Engineering Plans and Inspection.

NOTE: SEWER TO BE BACKFILLED IN ACCORDANCE WITH CITY STANDARD SPECIFICATIONS TO 6" ABOVE THE TOP OF THE PIPE. THE REMAINING TRENCH BACKFILL MAY CONSIST OF UNCOMPACTED EXCAVATED MATERIAL PLACED IN SUCH A MANNER WHICH WILL PREVENT DAMAGE TO THE SEWER PIPE. UNCOMPACTED BACKFILL SHOULD BE MOUNDING SUFFICIENTLY TO COMPENSATE FOR SETTLEMENT.

SCALES
 PLAN: 1"=30'
 PROFILE: 1"=30'
 VERT: 1"=5'

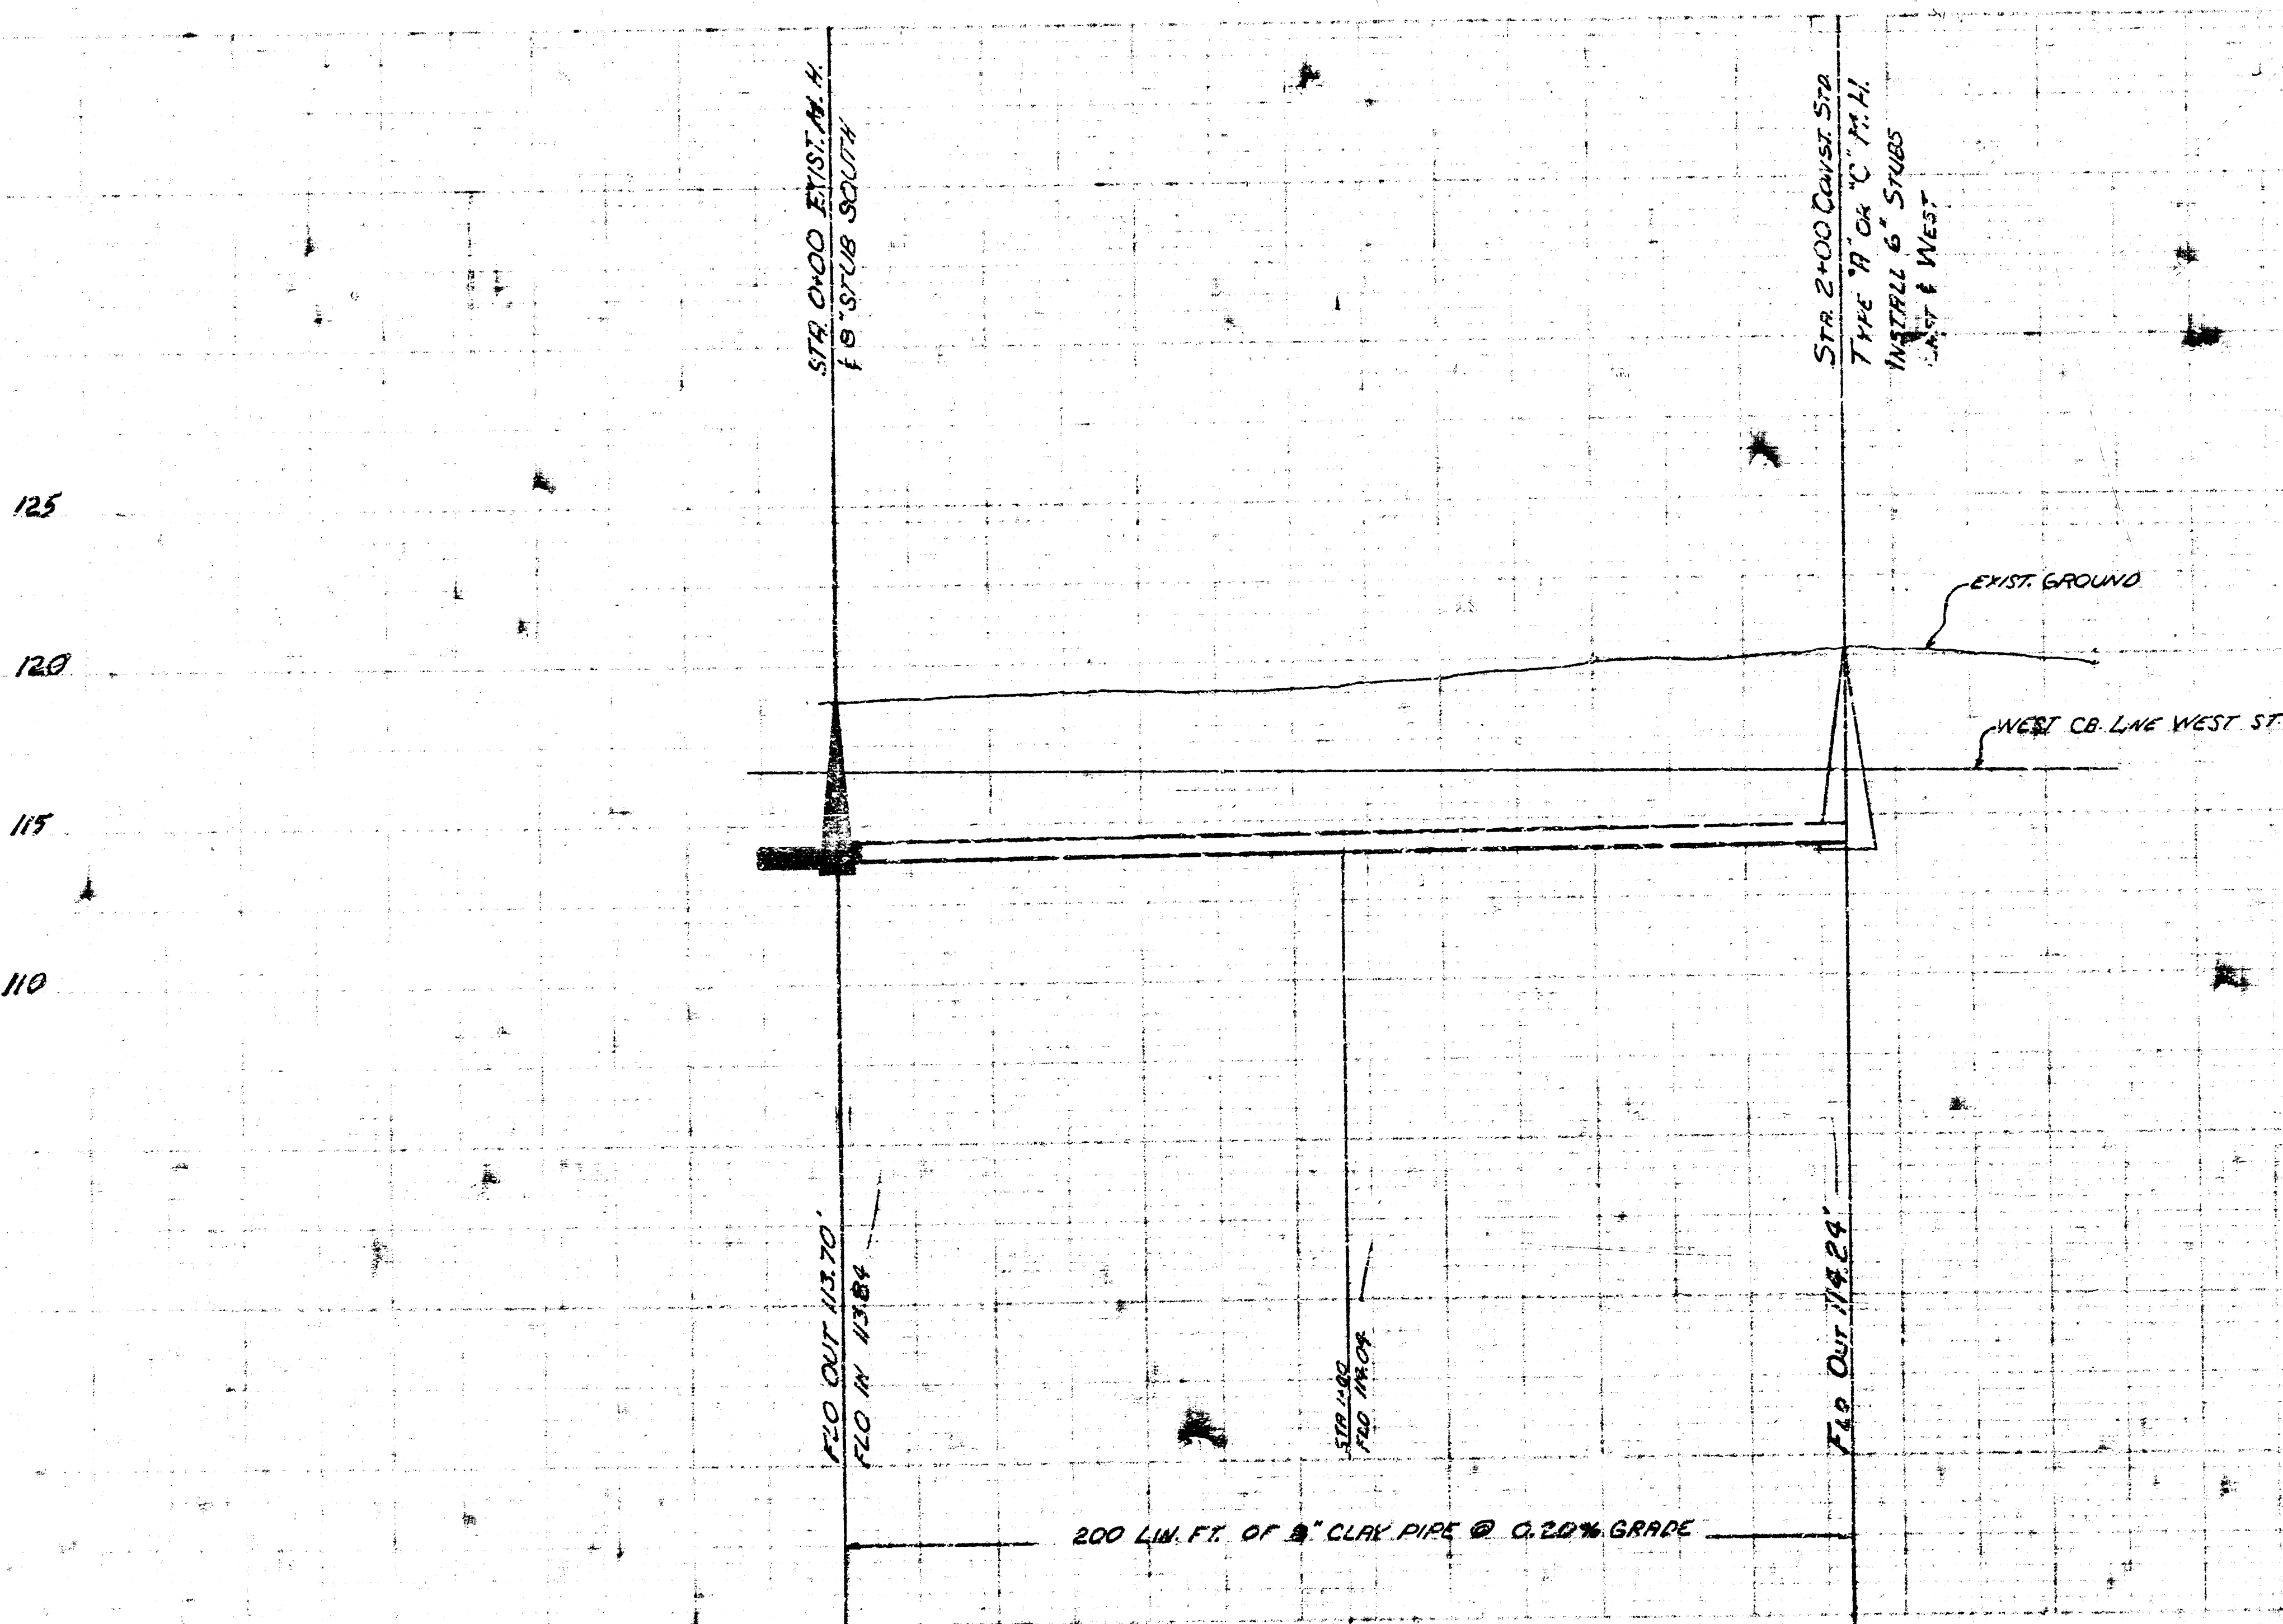

SANITARY SEWER FOR STAR LUMBER CO. 3RD ADDITION
 CITY OF WICHITA, KANSAS
 R. W. LINN - CITY ENGINEER
 PROJ. No. DBKW709064
 DATE: SHEET 1 OF 1