


CONSTRUCTION PLANS FOR
SANITARY SEWER SERVICE LINES
TO SERVE
WICHITA MANOR
CITY OF WICHITA
SEDGWICK COUNTY, KANSAS

6-19-81
APPROVED AS NOTED
CITY ENGINEER OF WICHITA
Sanitary Sewers
Storm Sewers
Driveway Approaches

NOTE TO CONTRACTOR
This project will be constructed under the supervision of the CITY ENGINEER and conforming to the SPECIFICATIONS of the CITY OF WICHITA. The CONTRACTOR will pay for the City of Wichita for all costs of inspection.

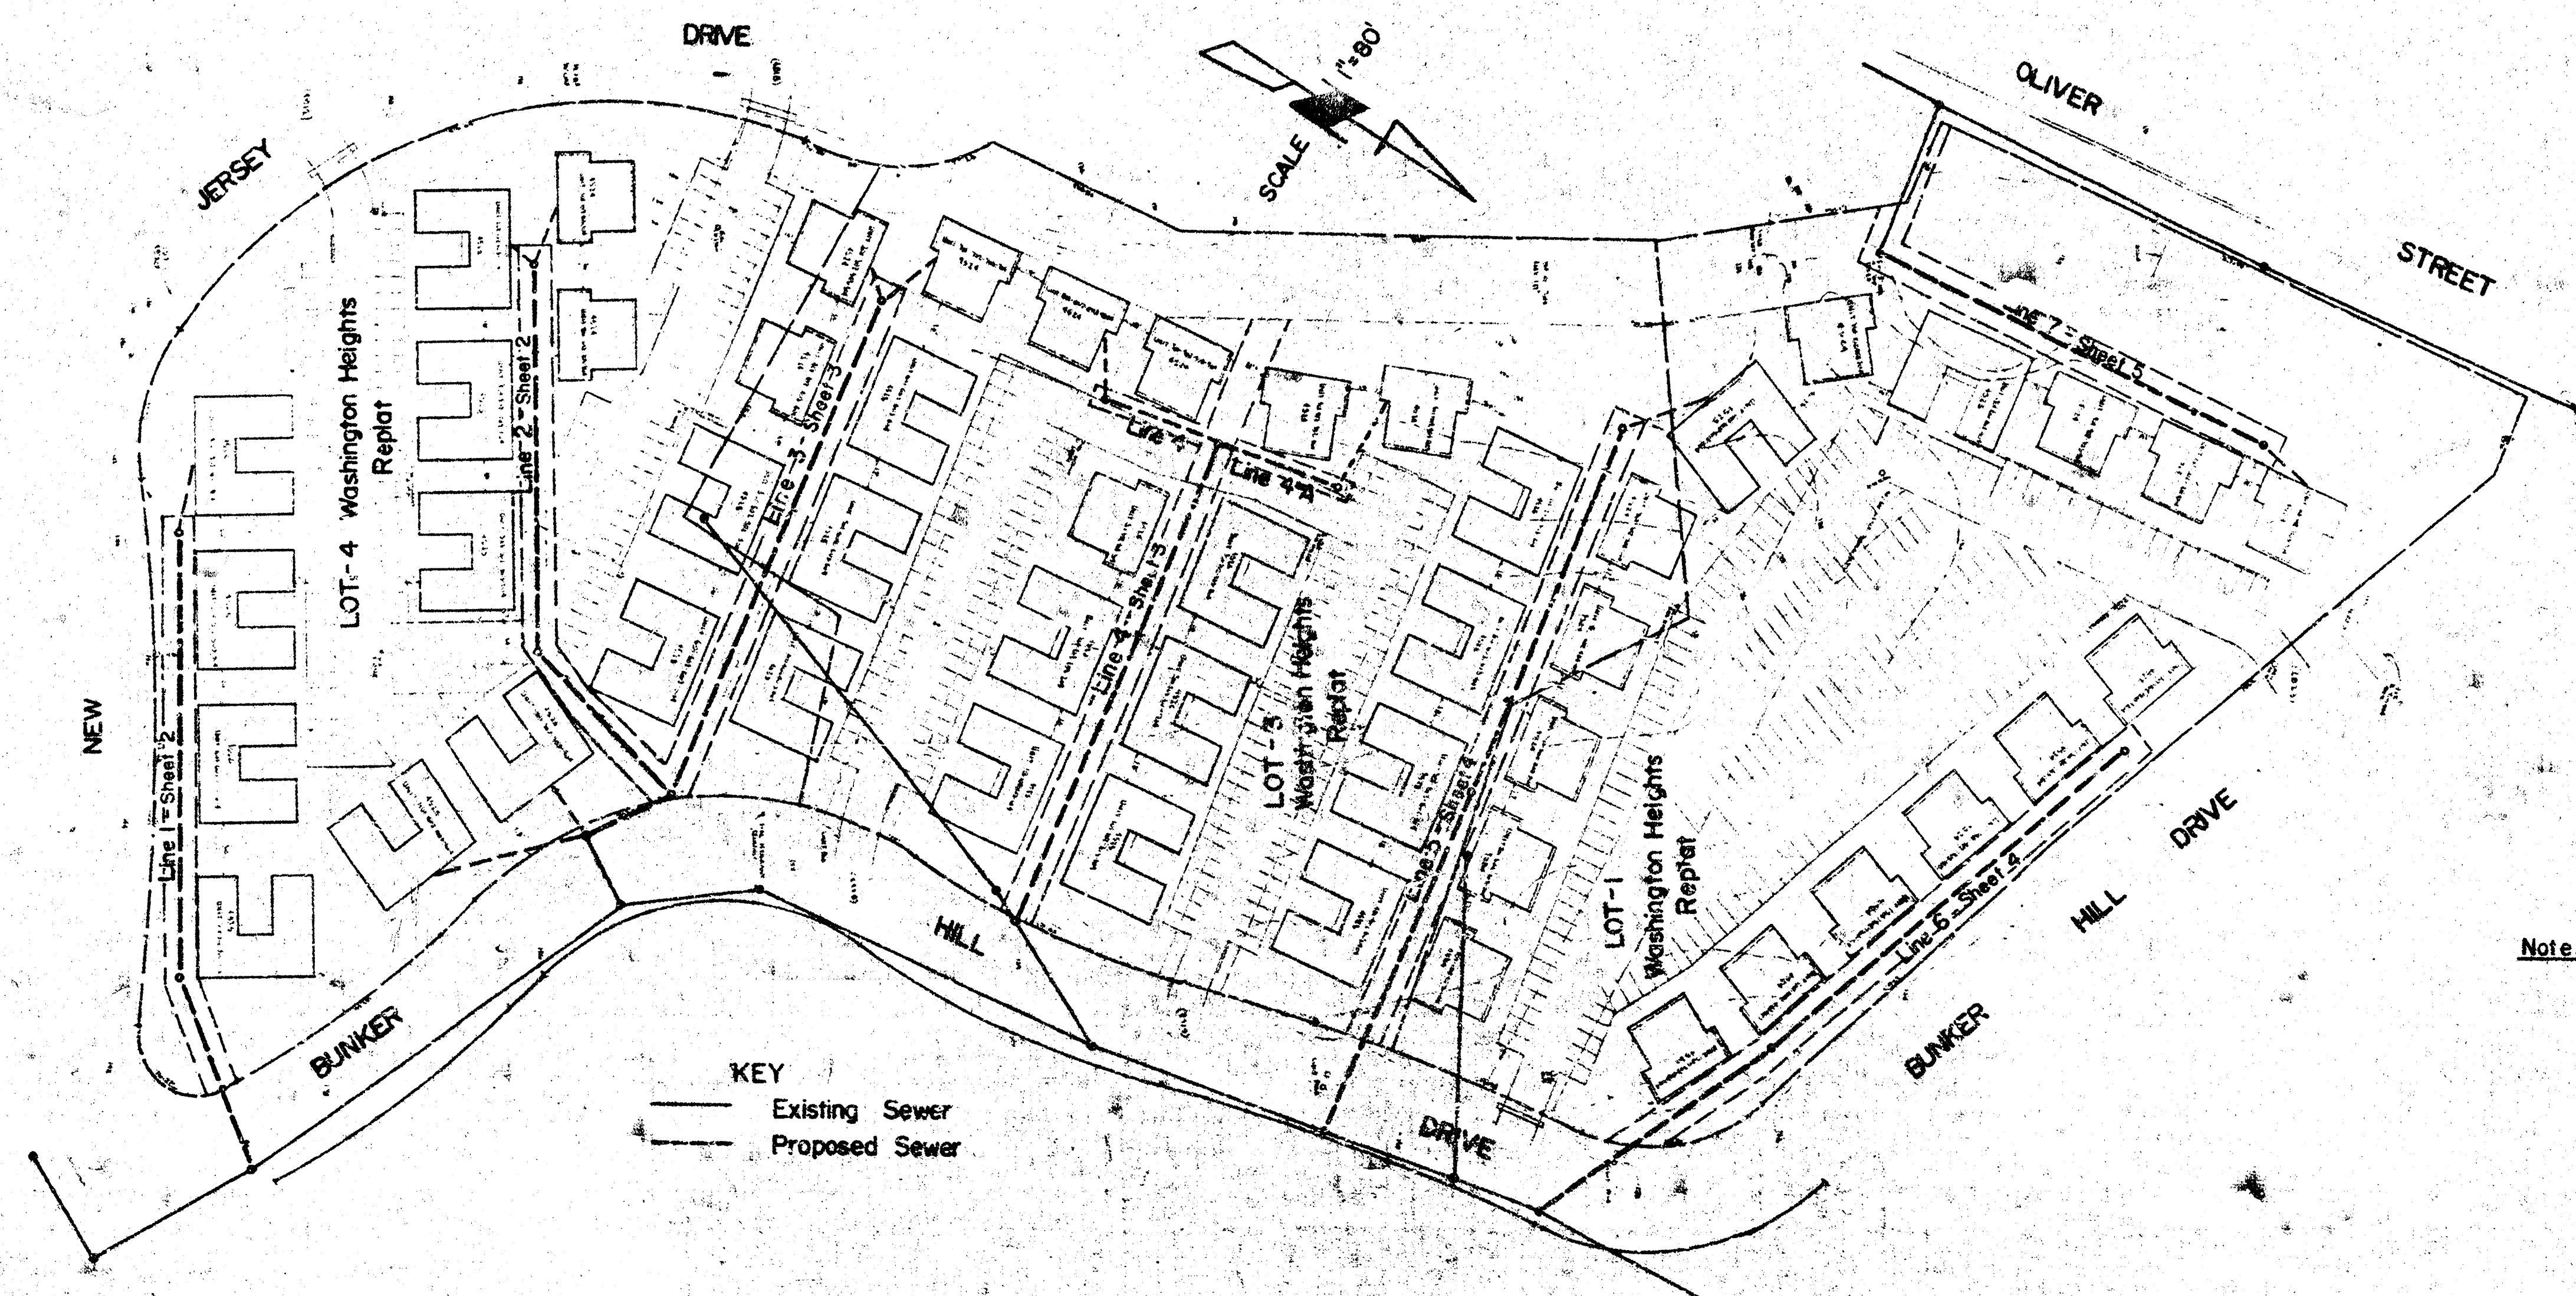

Note: Entire project not to be built at once, construction will be in phases.

CITY OF WICHITA PROJECT NO. 468-76-245-80000-000-000-008

APRIL, 1981



PLANS PREPARED BY

DELAMATER, FREUND & ASSOCIATES, P.A.



ENGINEERS & ARCHITECTS
WICHITA, KANSAS




Rev. 4/10/81
Rev. 6/10/81
Rev. 8/10/81
Rev. 5/1/81
8/10/81 Rev. Grades Lines 2, 9 & 5

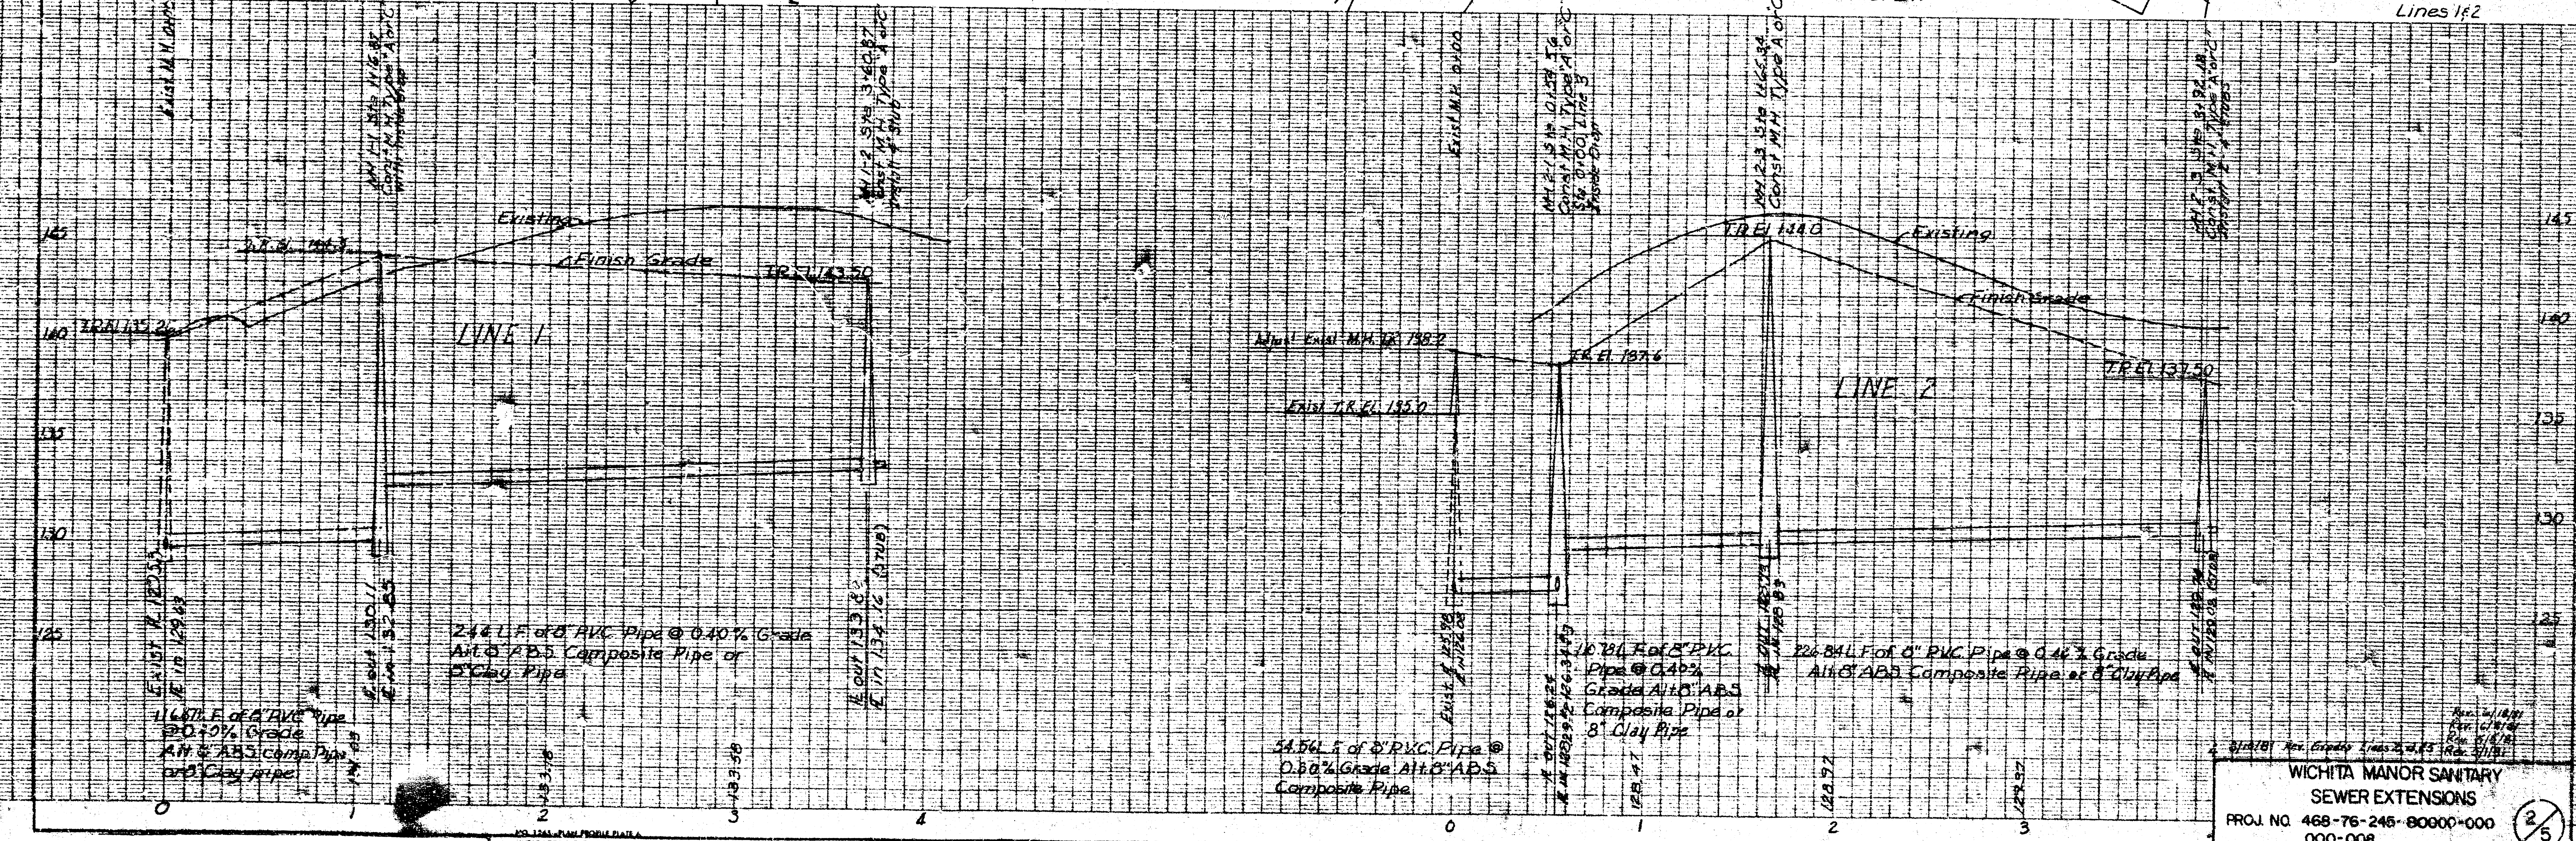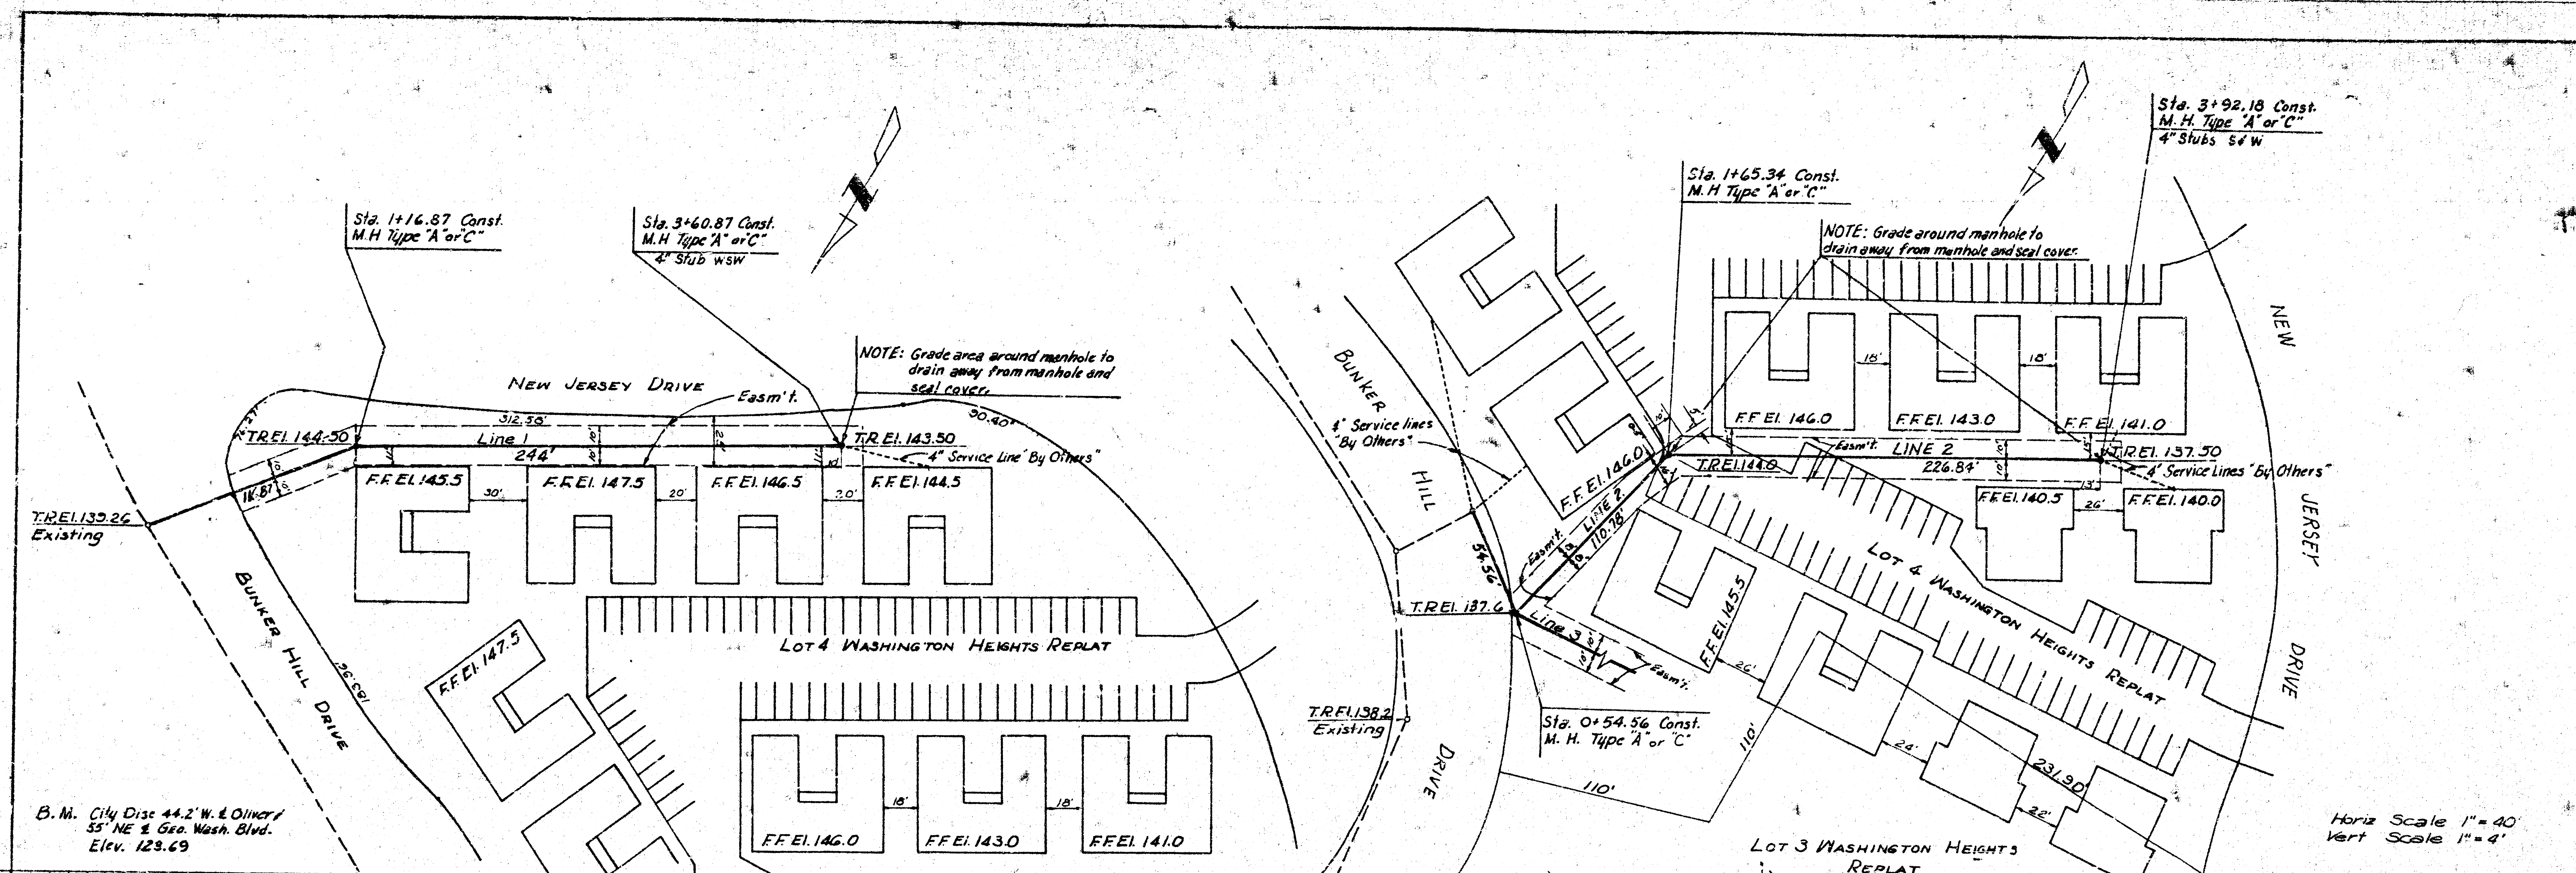

AVAILABLE FROM THE BEST FILMED COPY

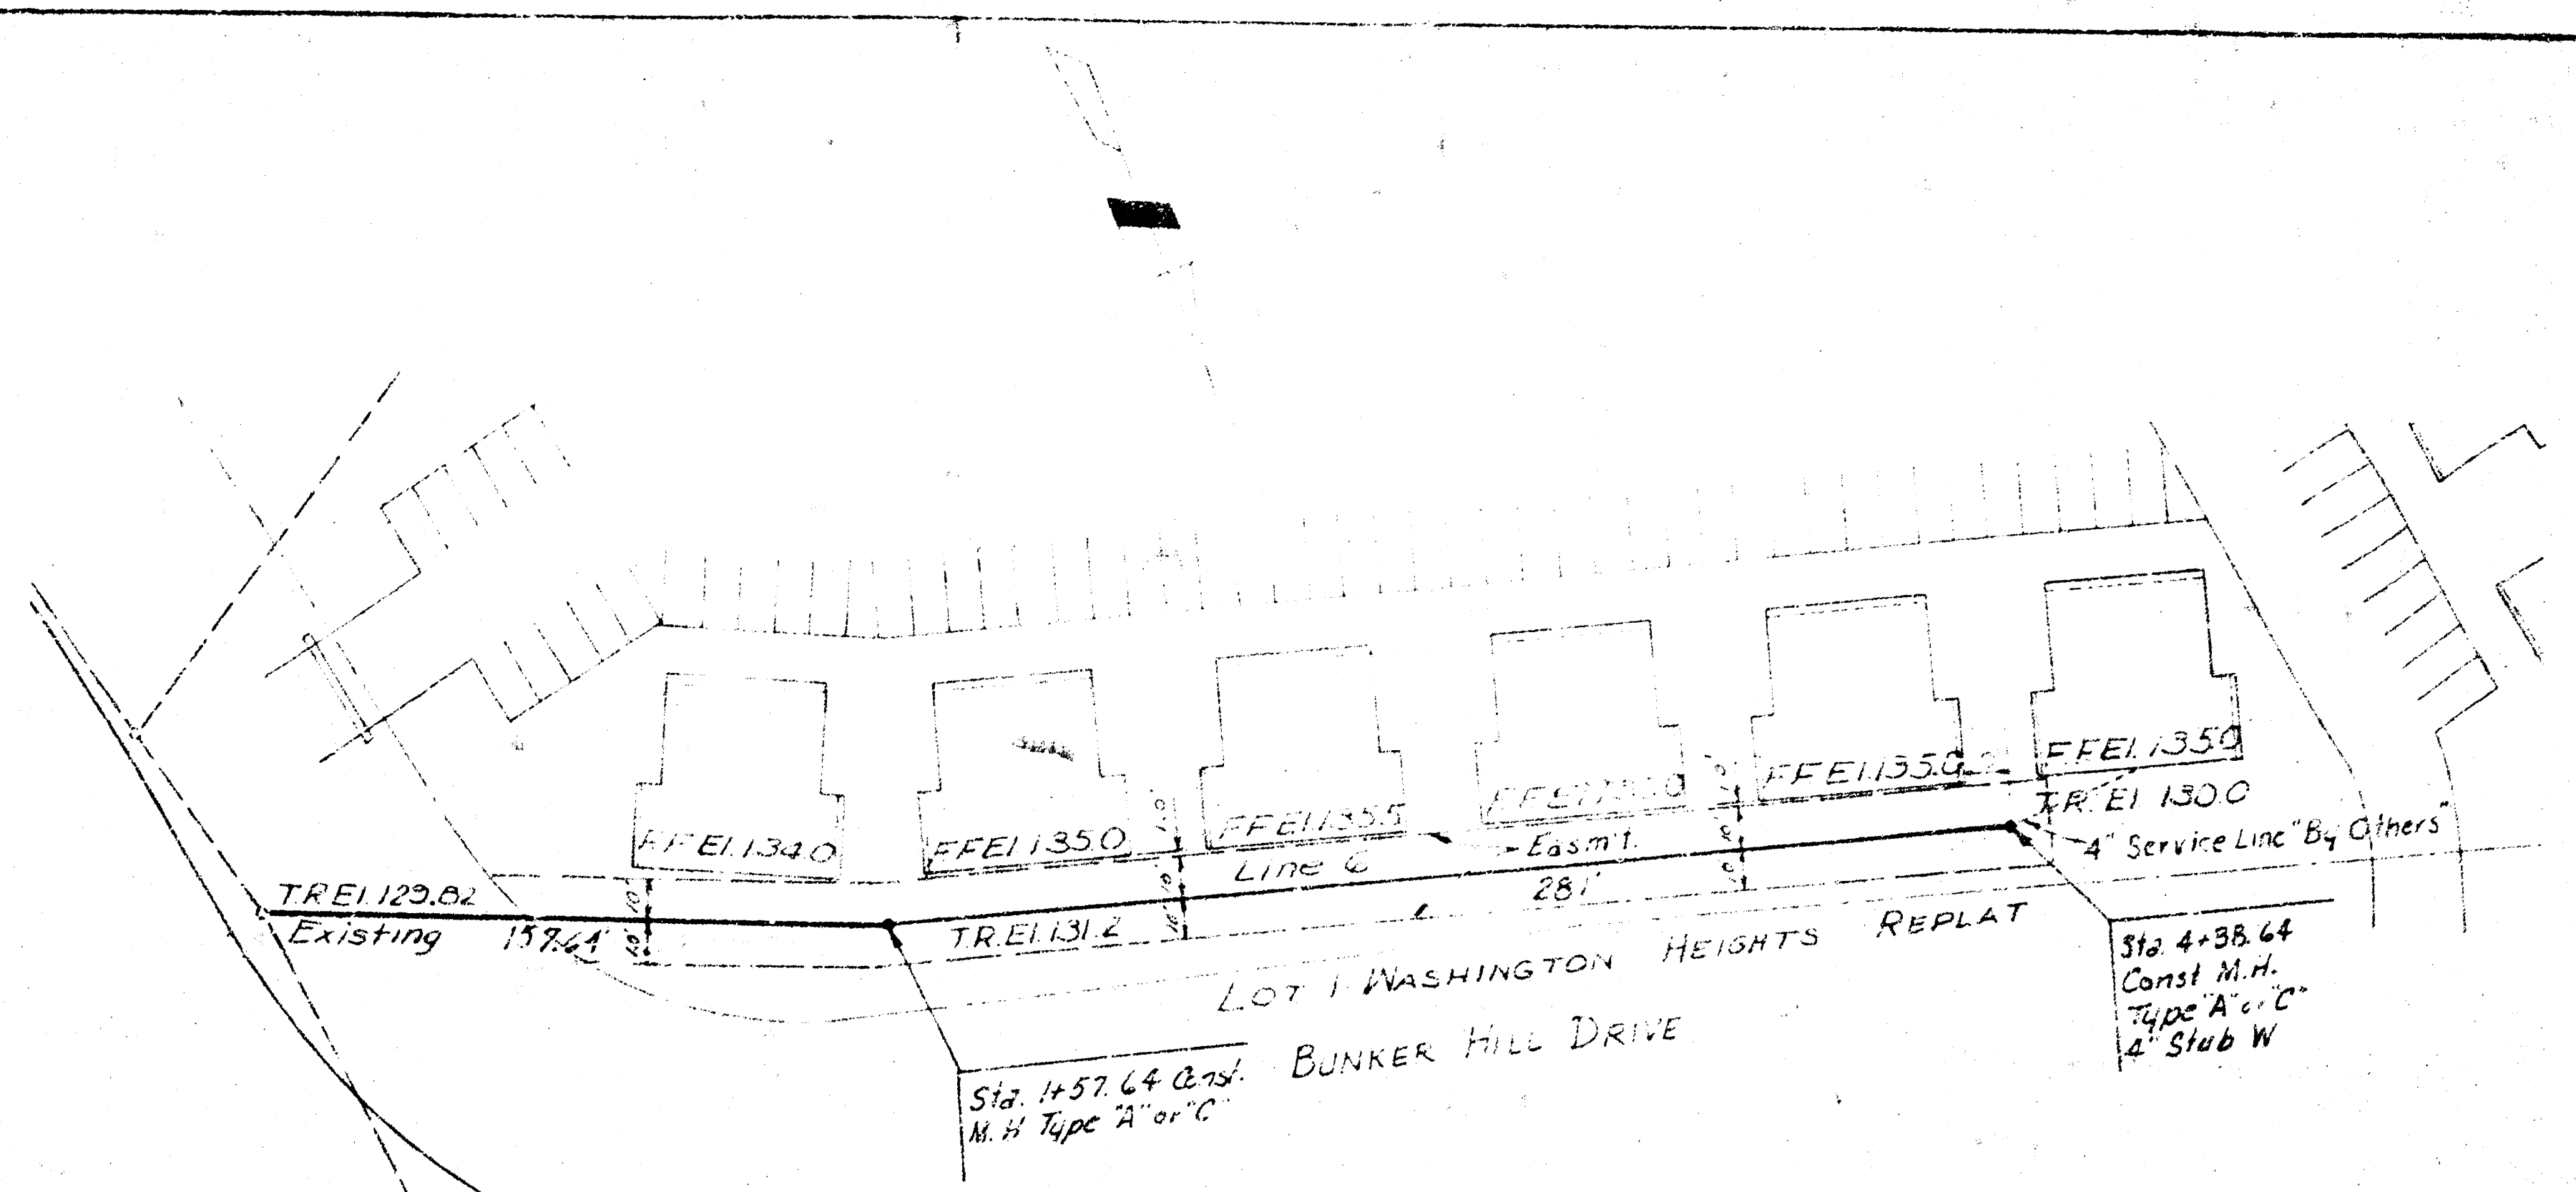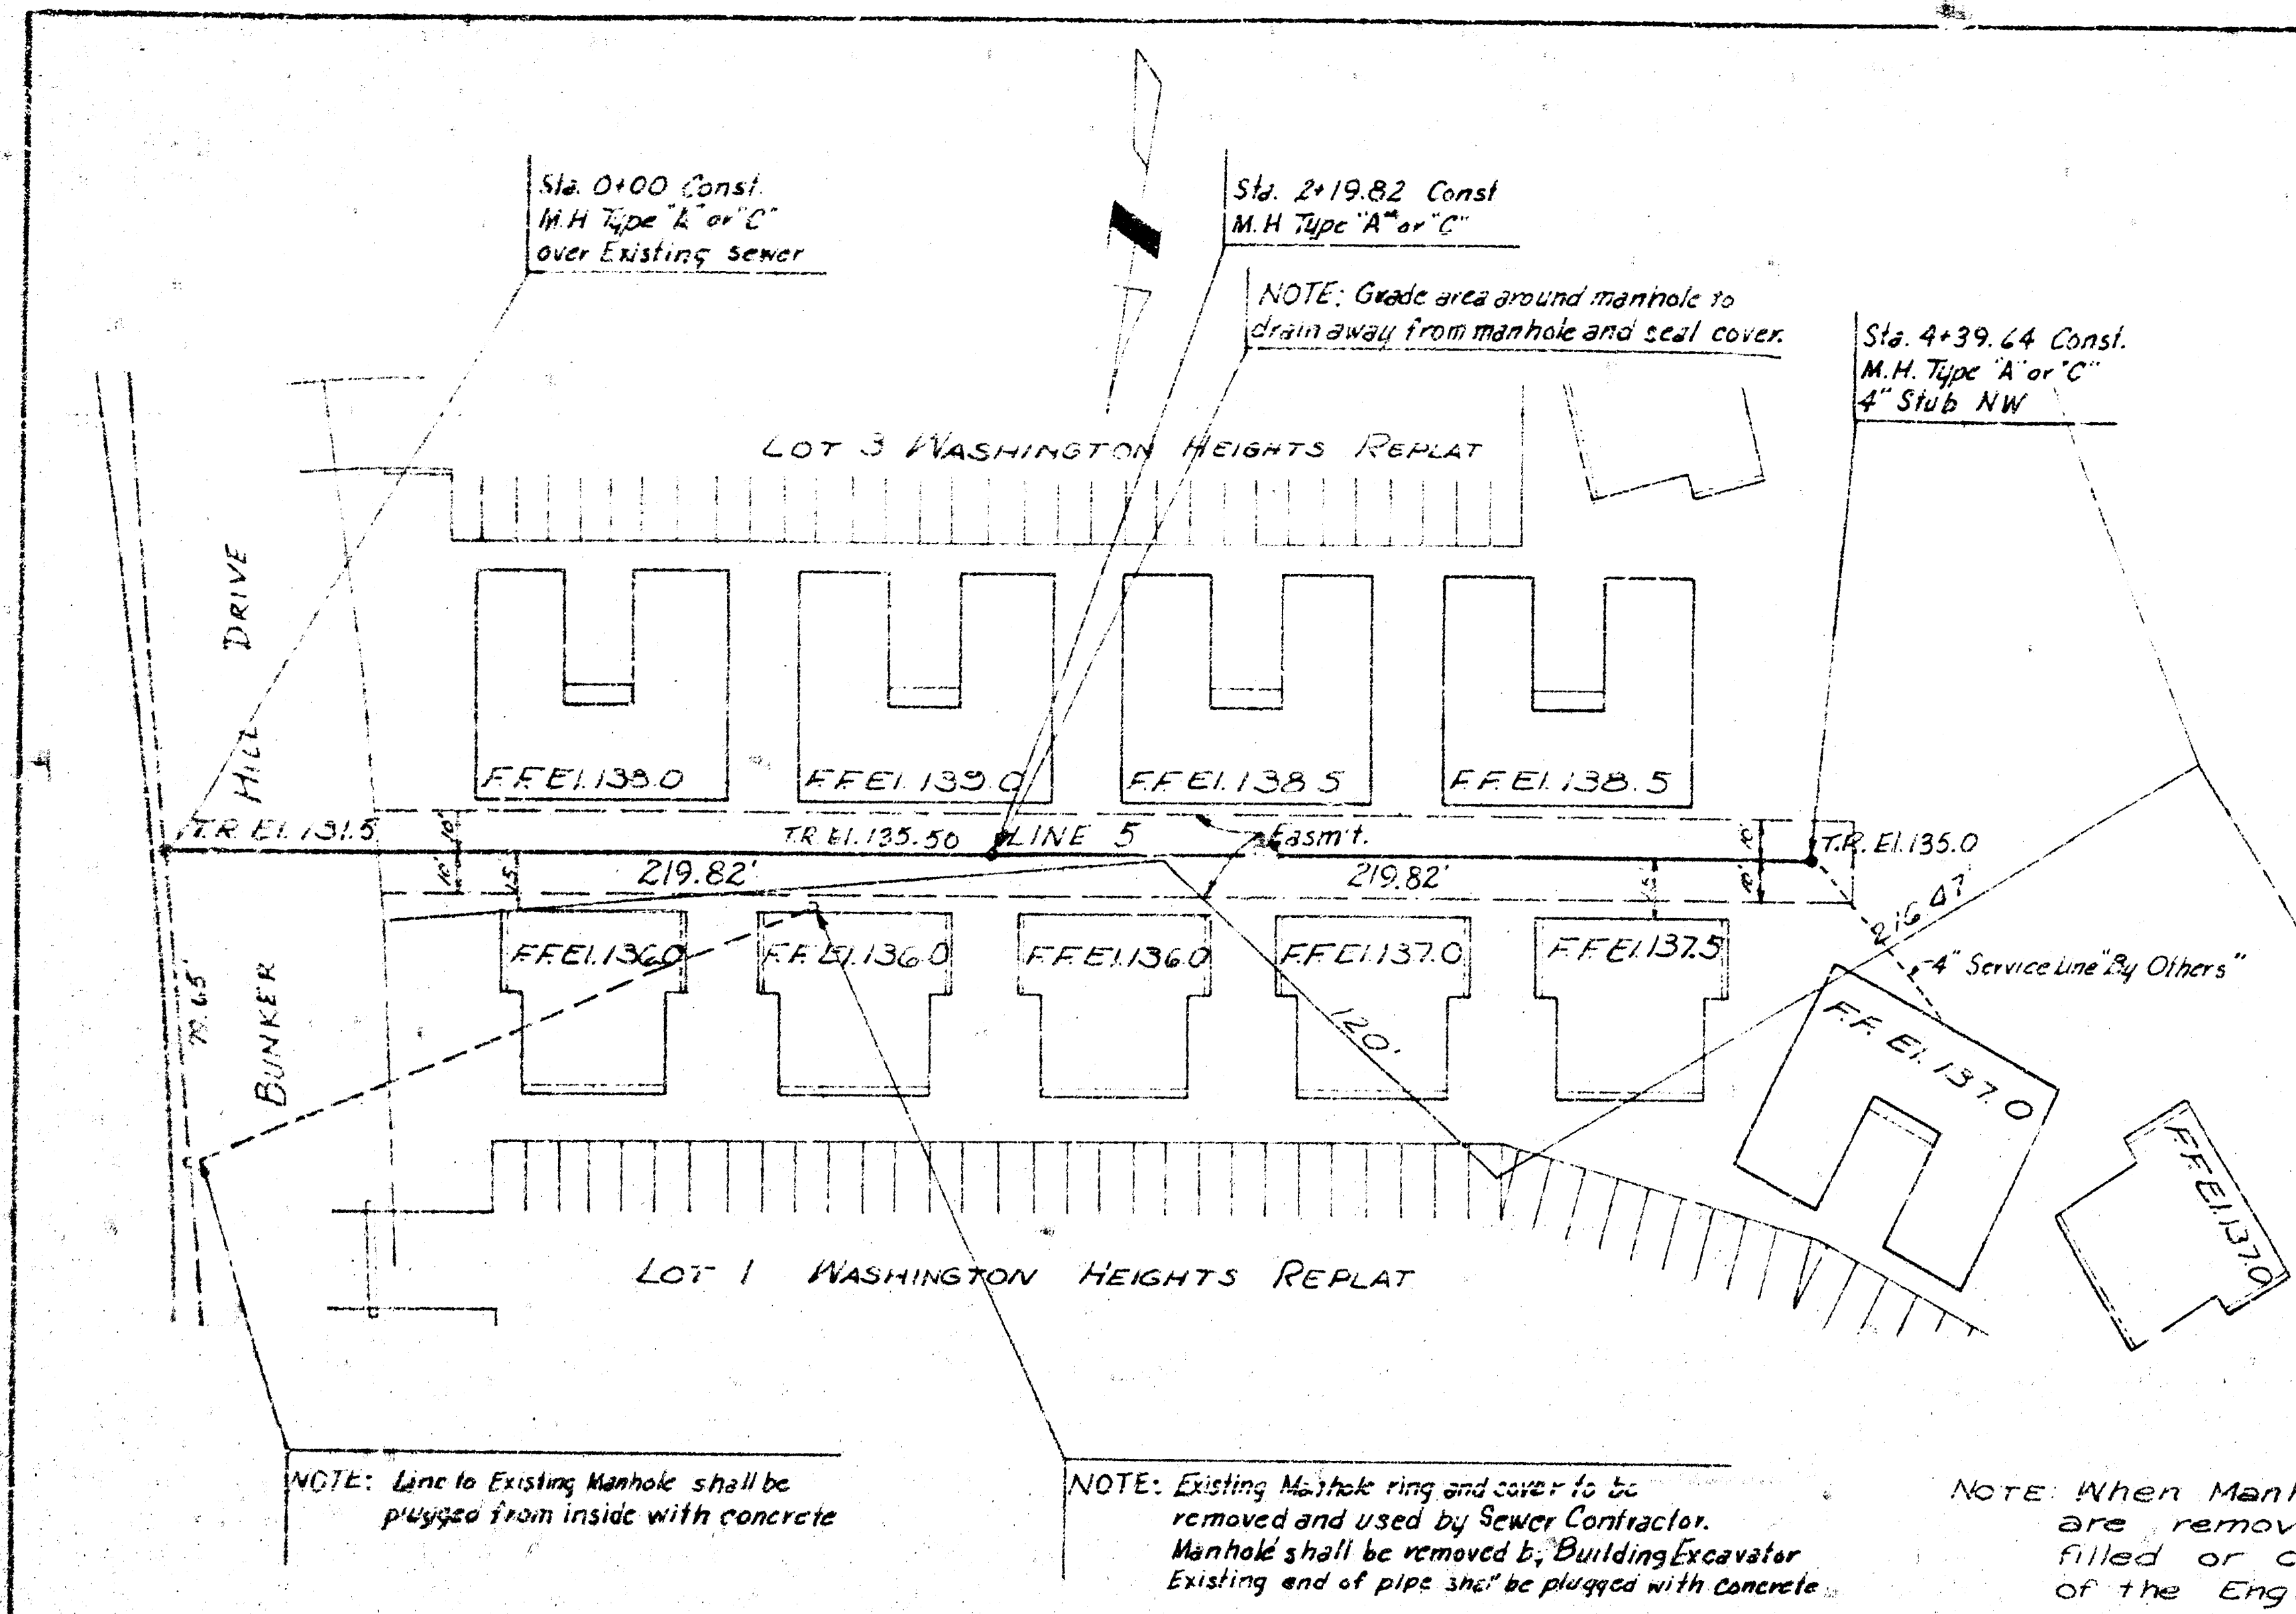


Horiz Scale 1" = 40'
Vert Scale 1" = 4'

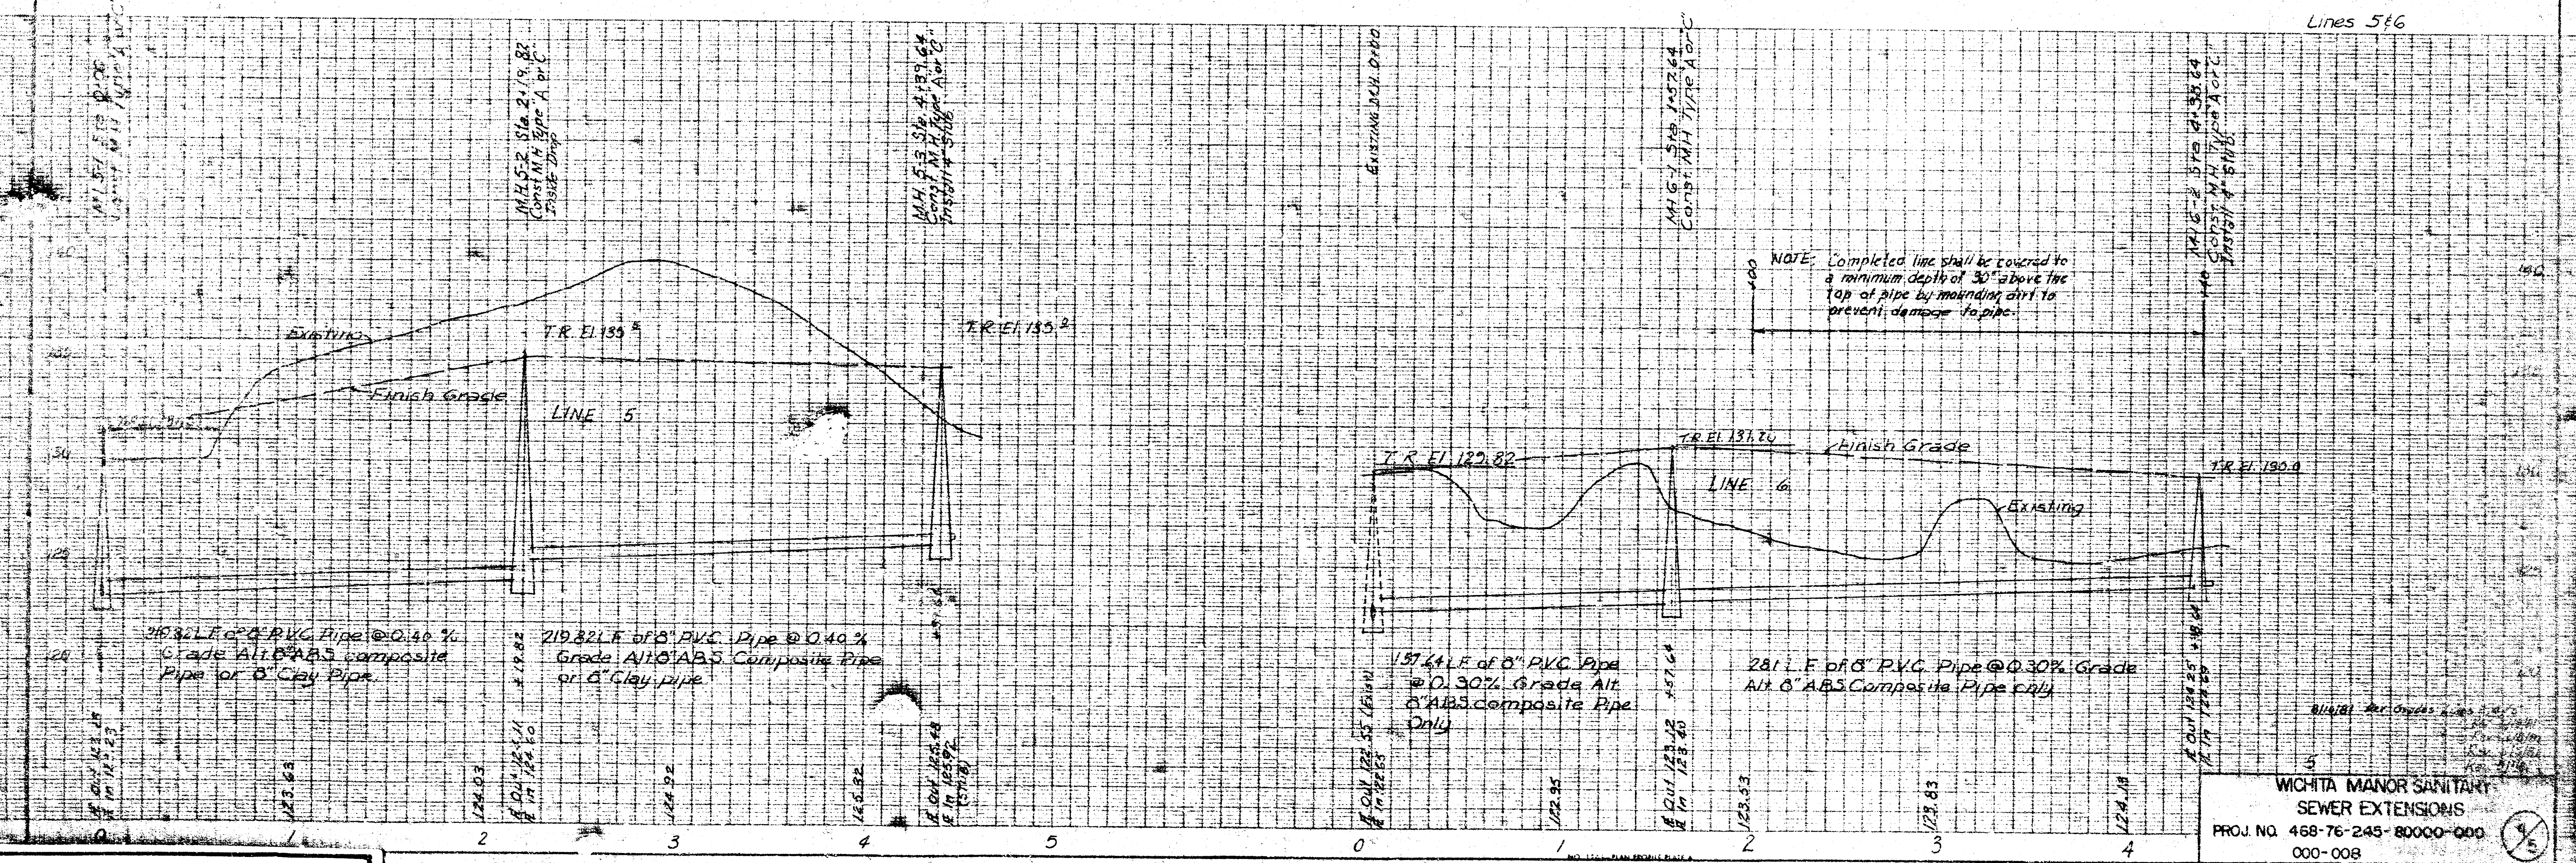


WICHITA MANOR SANITARY
SEWER EXTENSIONS
PROJ. NO. 468-76-245-80000-000
000-008

FILED FROM THE BEST
AVAILABLE COPY

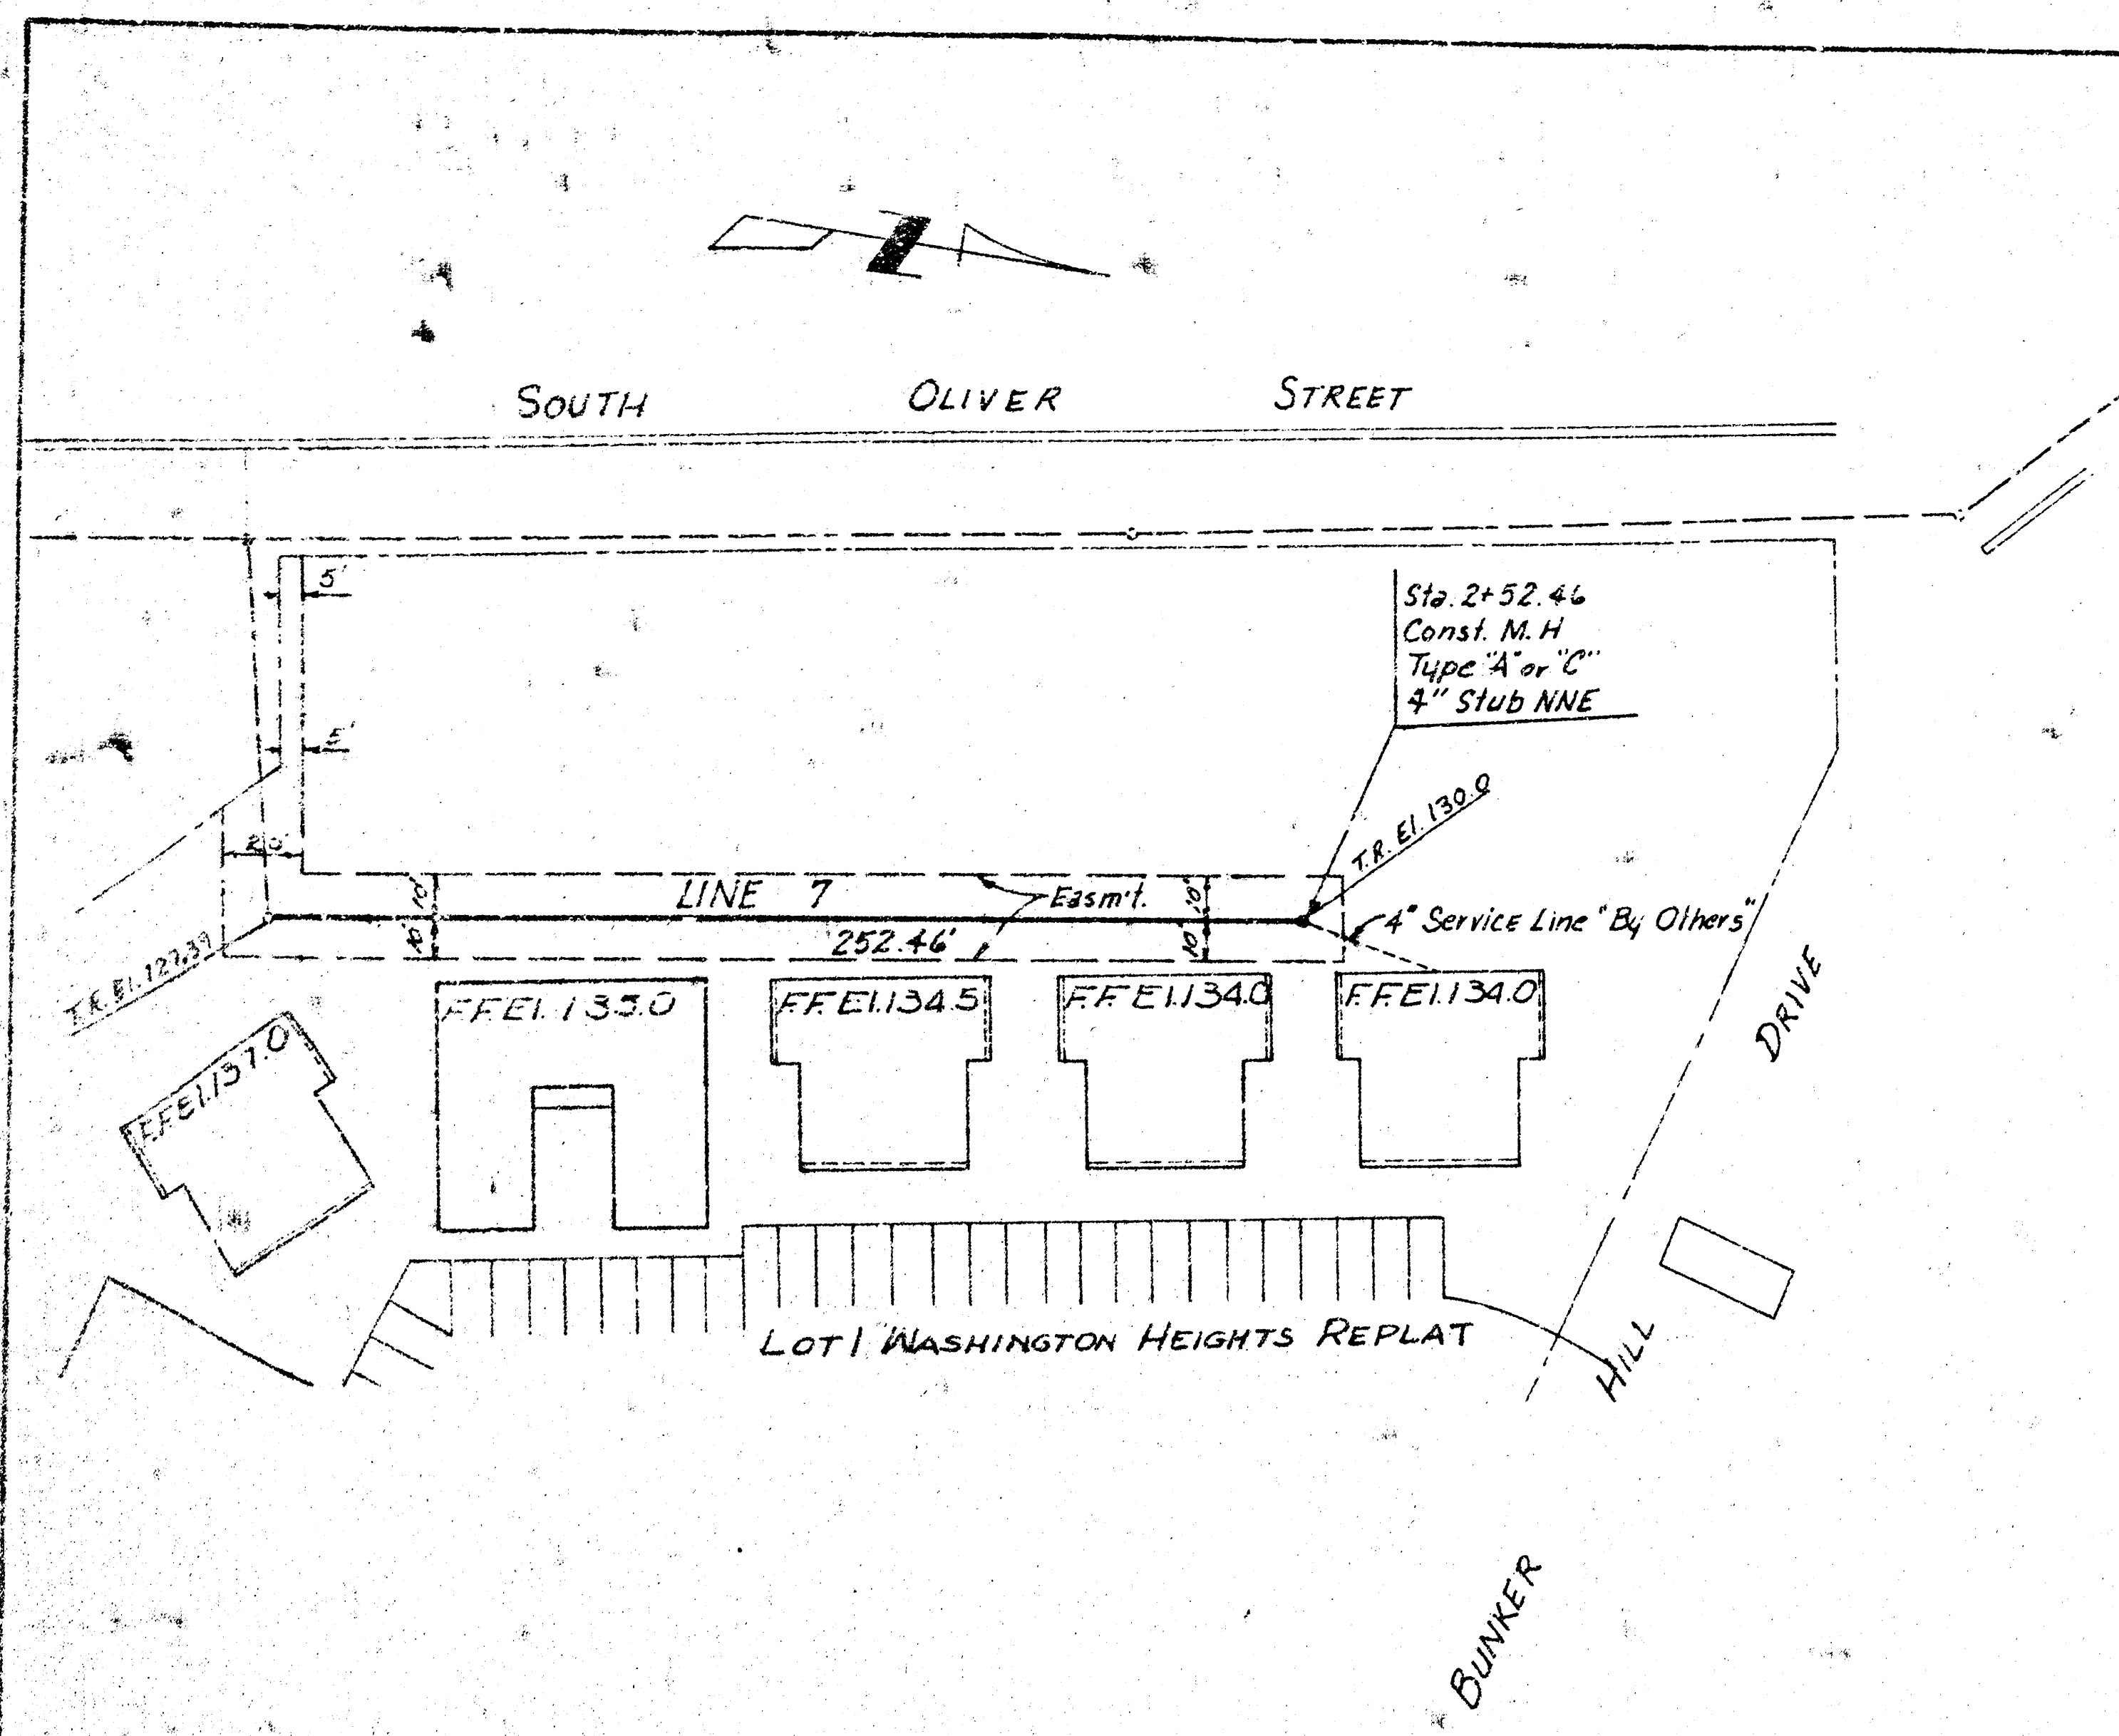

Horiz Scale 1"=40'
Vert Scale 1"=4'

Line 7

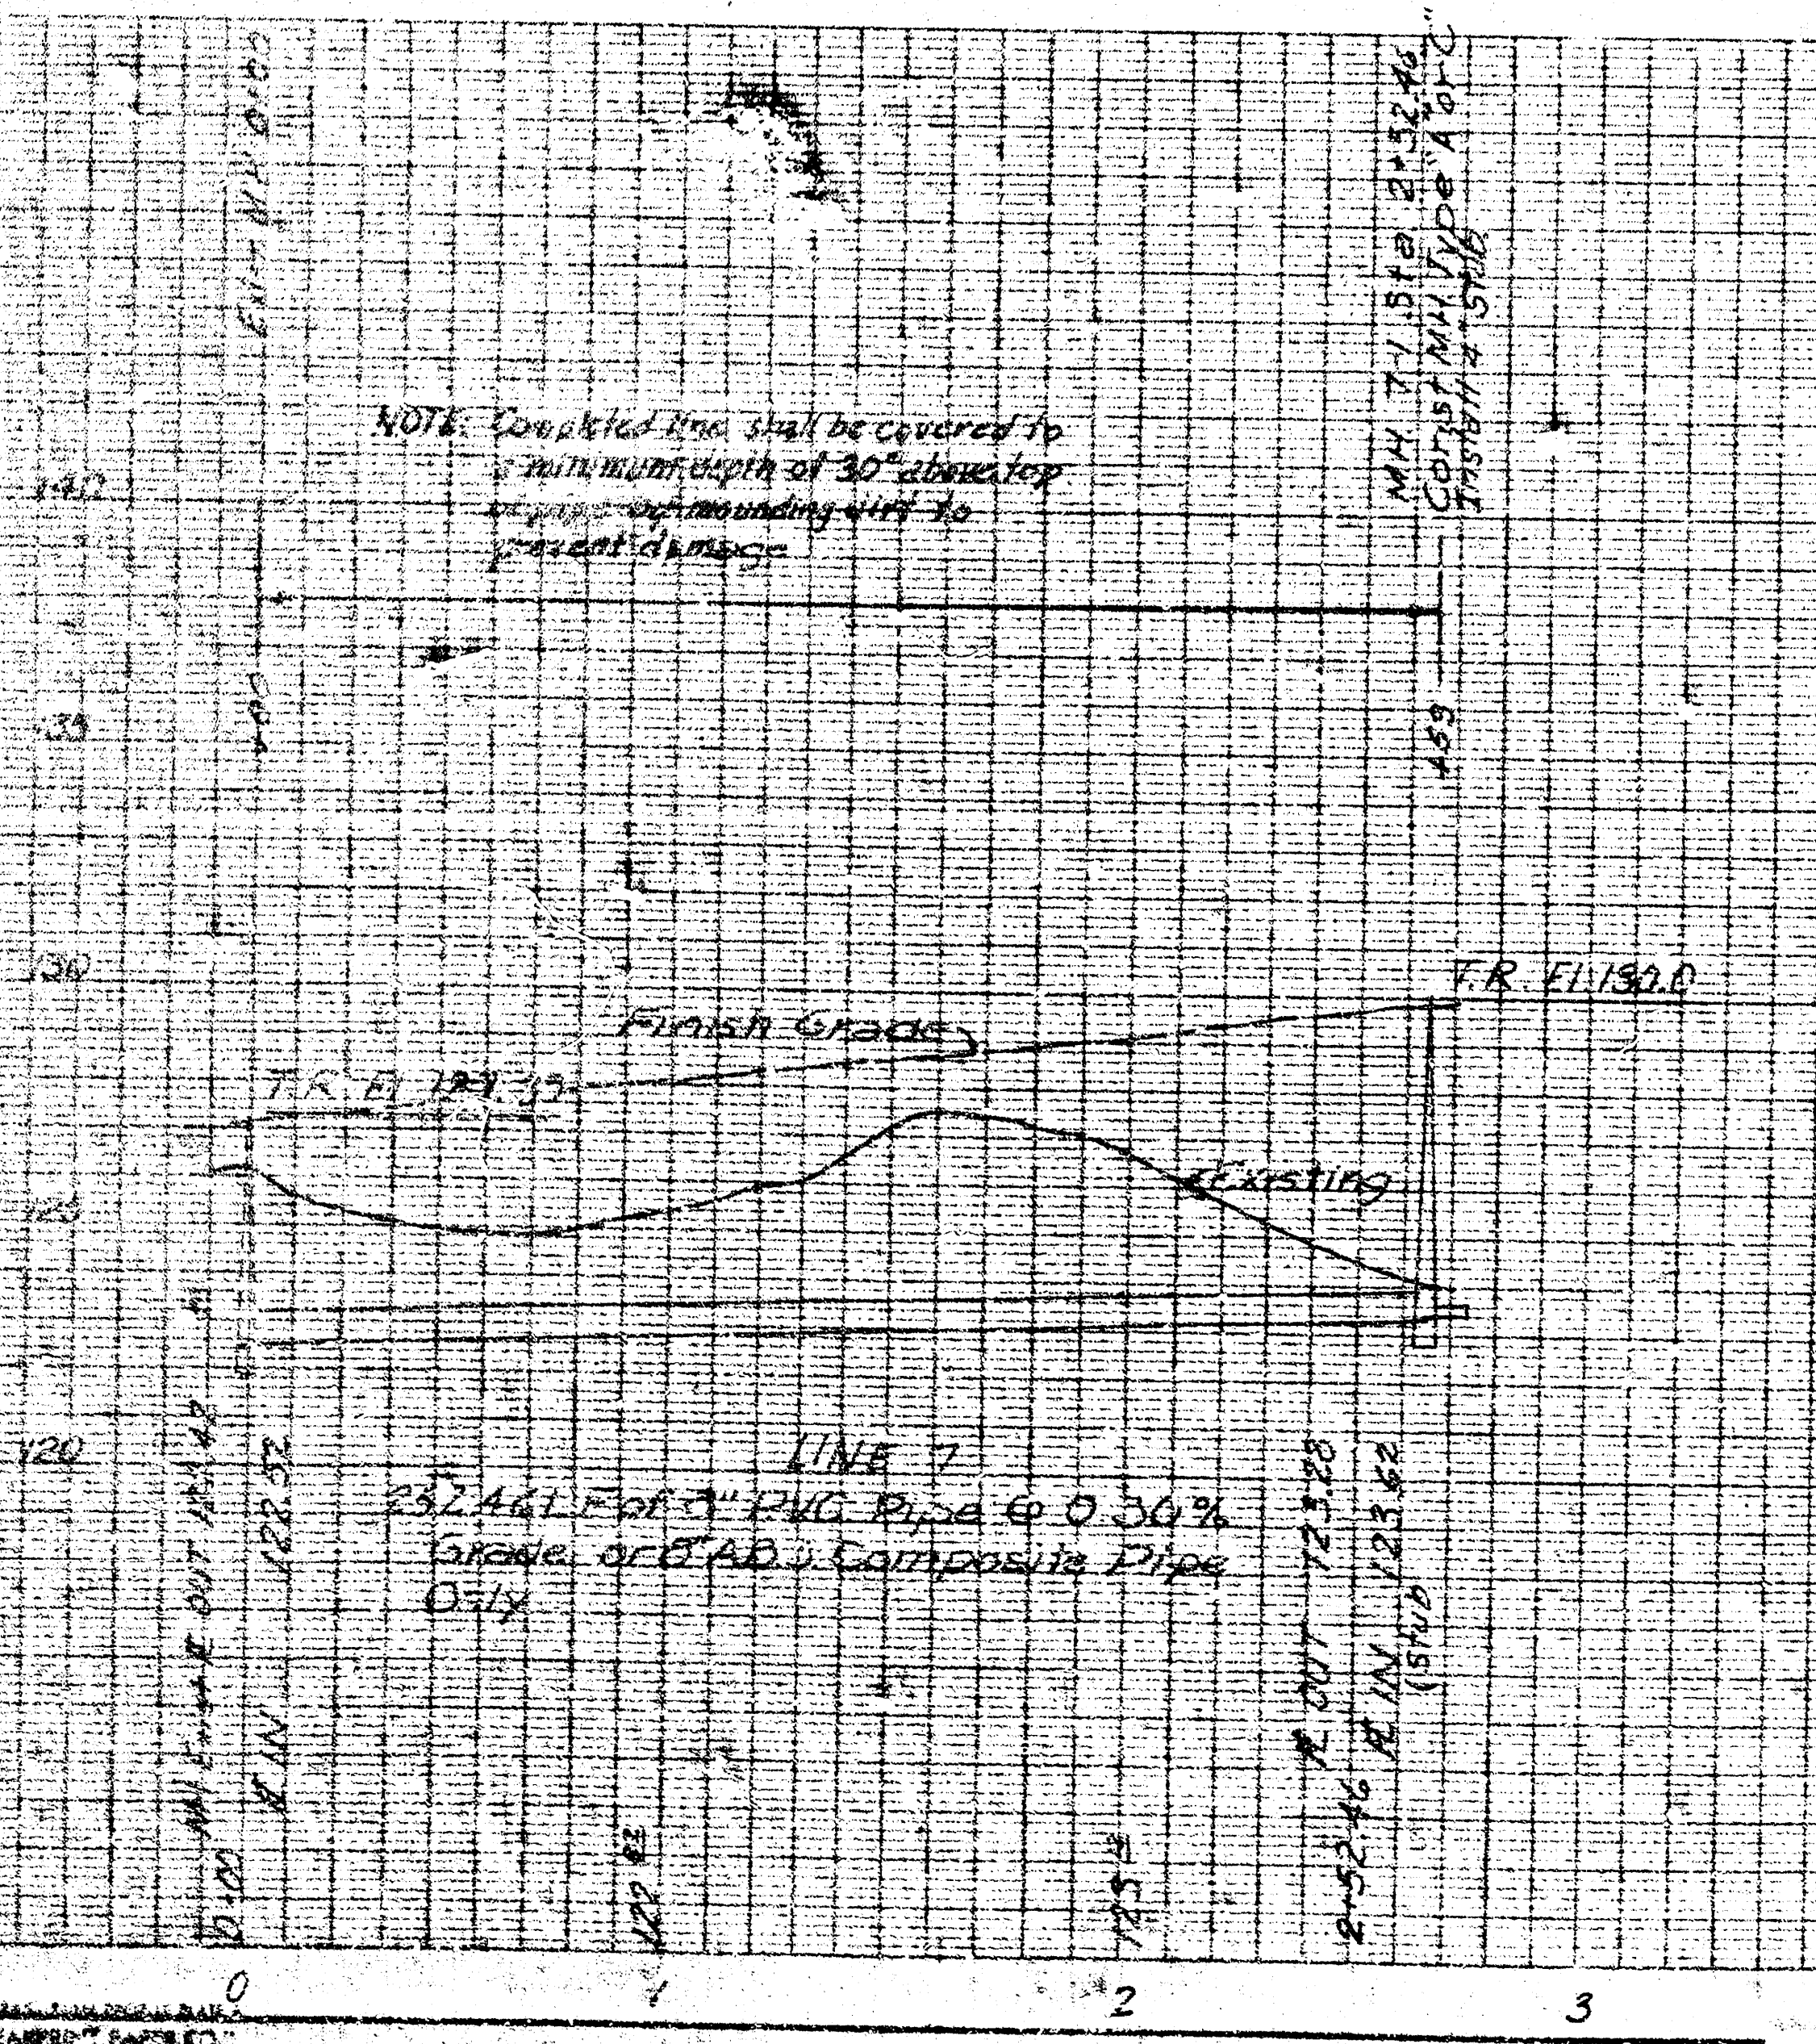

AVAILABLE FROM THE BEST
FILMED COPY....

WICHITA MAJOR SANITARY
SEWER EXTENSIONS
PROJ. NO. 468-76-245-80000-000
000-008

Rev. 5/1981
Rev. 3/1981
Rev. 2/1981

NO. 1763, PLAN PROFILE PLATE A
"CLEARPRINT PAPER CO."
MADE IN U.S.A.

502-77