
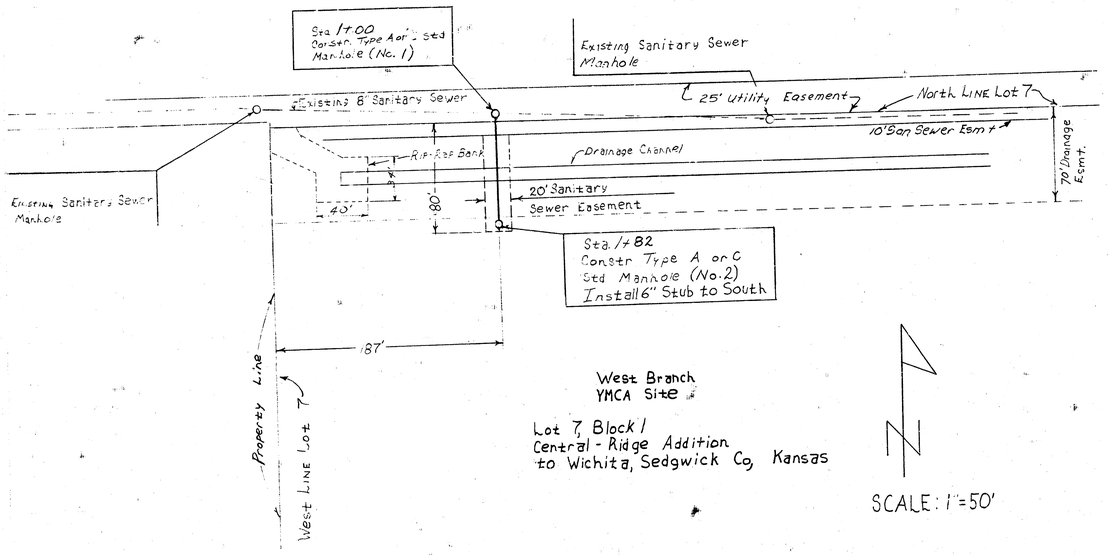


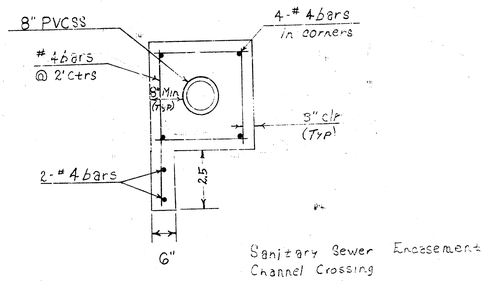


Sanitary Sewer Encasement
Channel Crossing
Not to scale


NOTE TO CONTRACTOR

This project will be constructed under the supervision of the CITY ENGINEER and conforming to the SPECIFICATIONS of the CITY OF WICHITA. The CONTRACTOR will reimburse the City of Wichita for all cost of [redacted], and Inspection.

4-10-81

APPROVED AS NOTED
By CITY ENGINEER OF WICHITA
Sanitary Sewers D.C.C.
Storm Sewers
Driveway Approaches

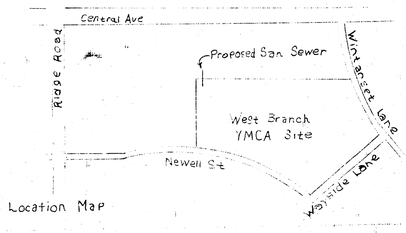

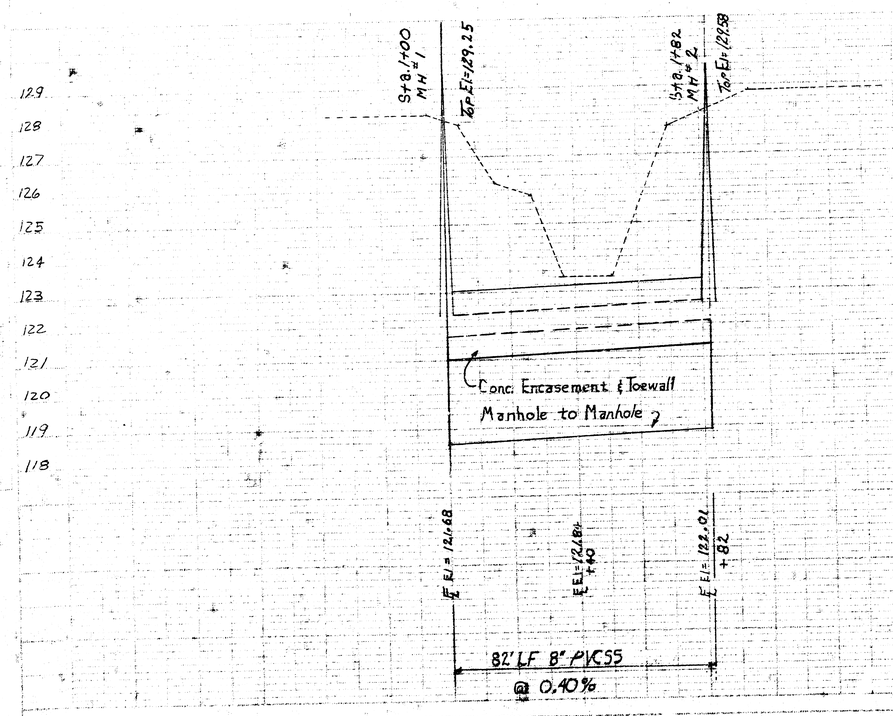

SCALE
Hor 1"= 20'
Ver 1"= 2'

Sanitary Sewer Extension
for
West Branch YMCA

Proj No. 468-76-245-80000-000-000-008

KENNETH D. EVERETT
LICENSED
6759
KANSAS
PROFESSIONAL ENGINEER