



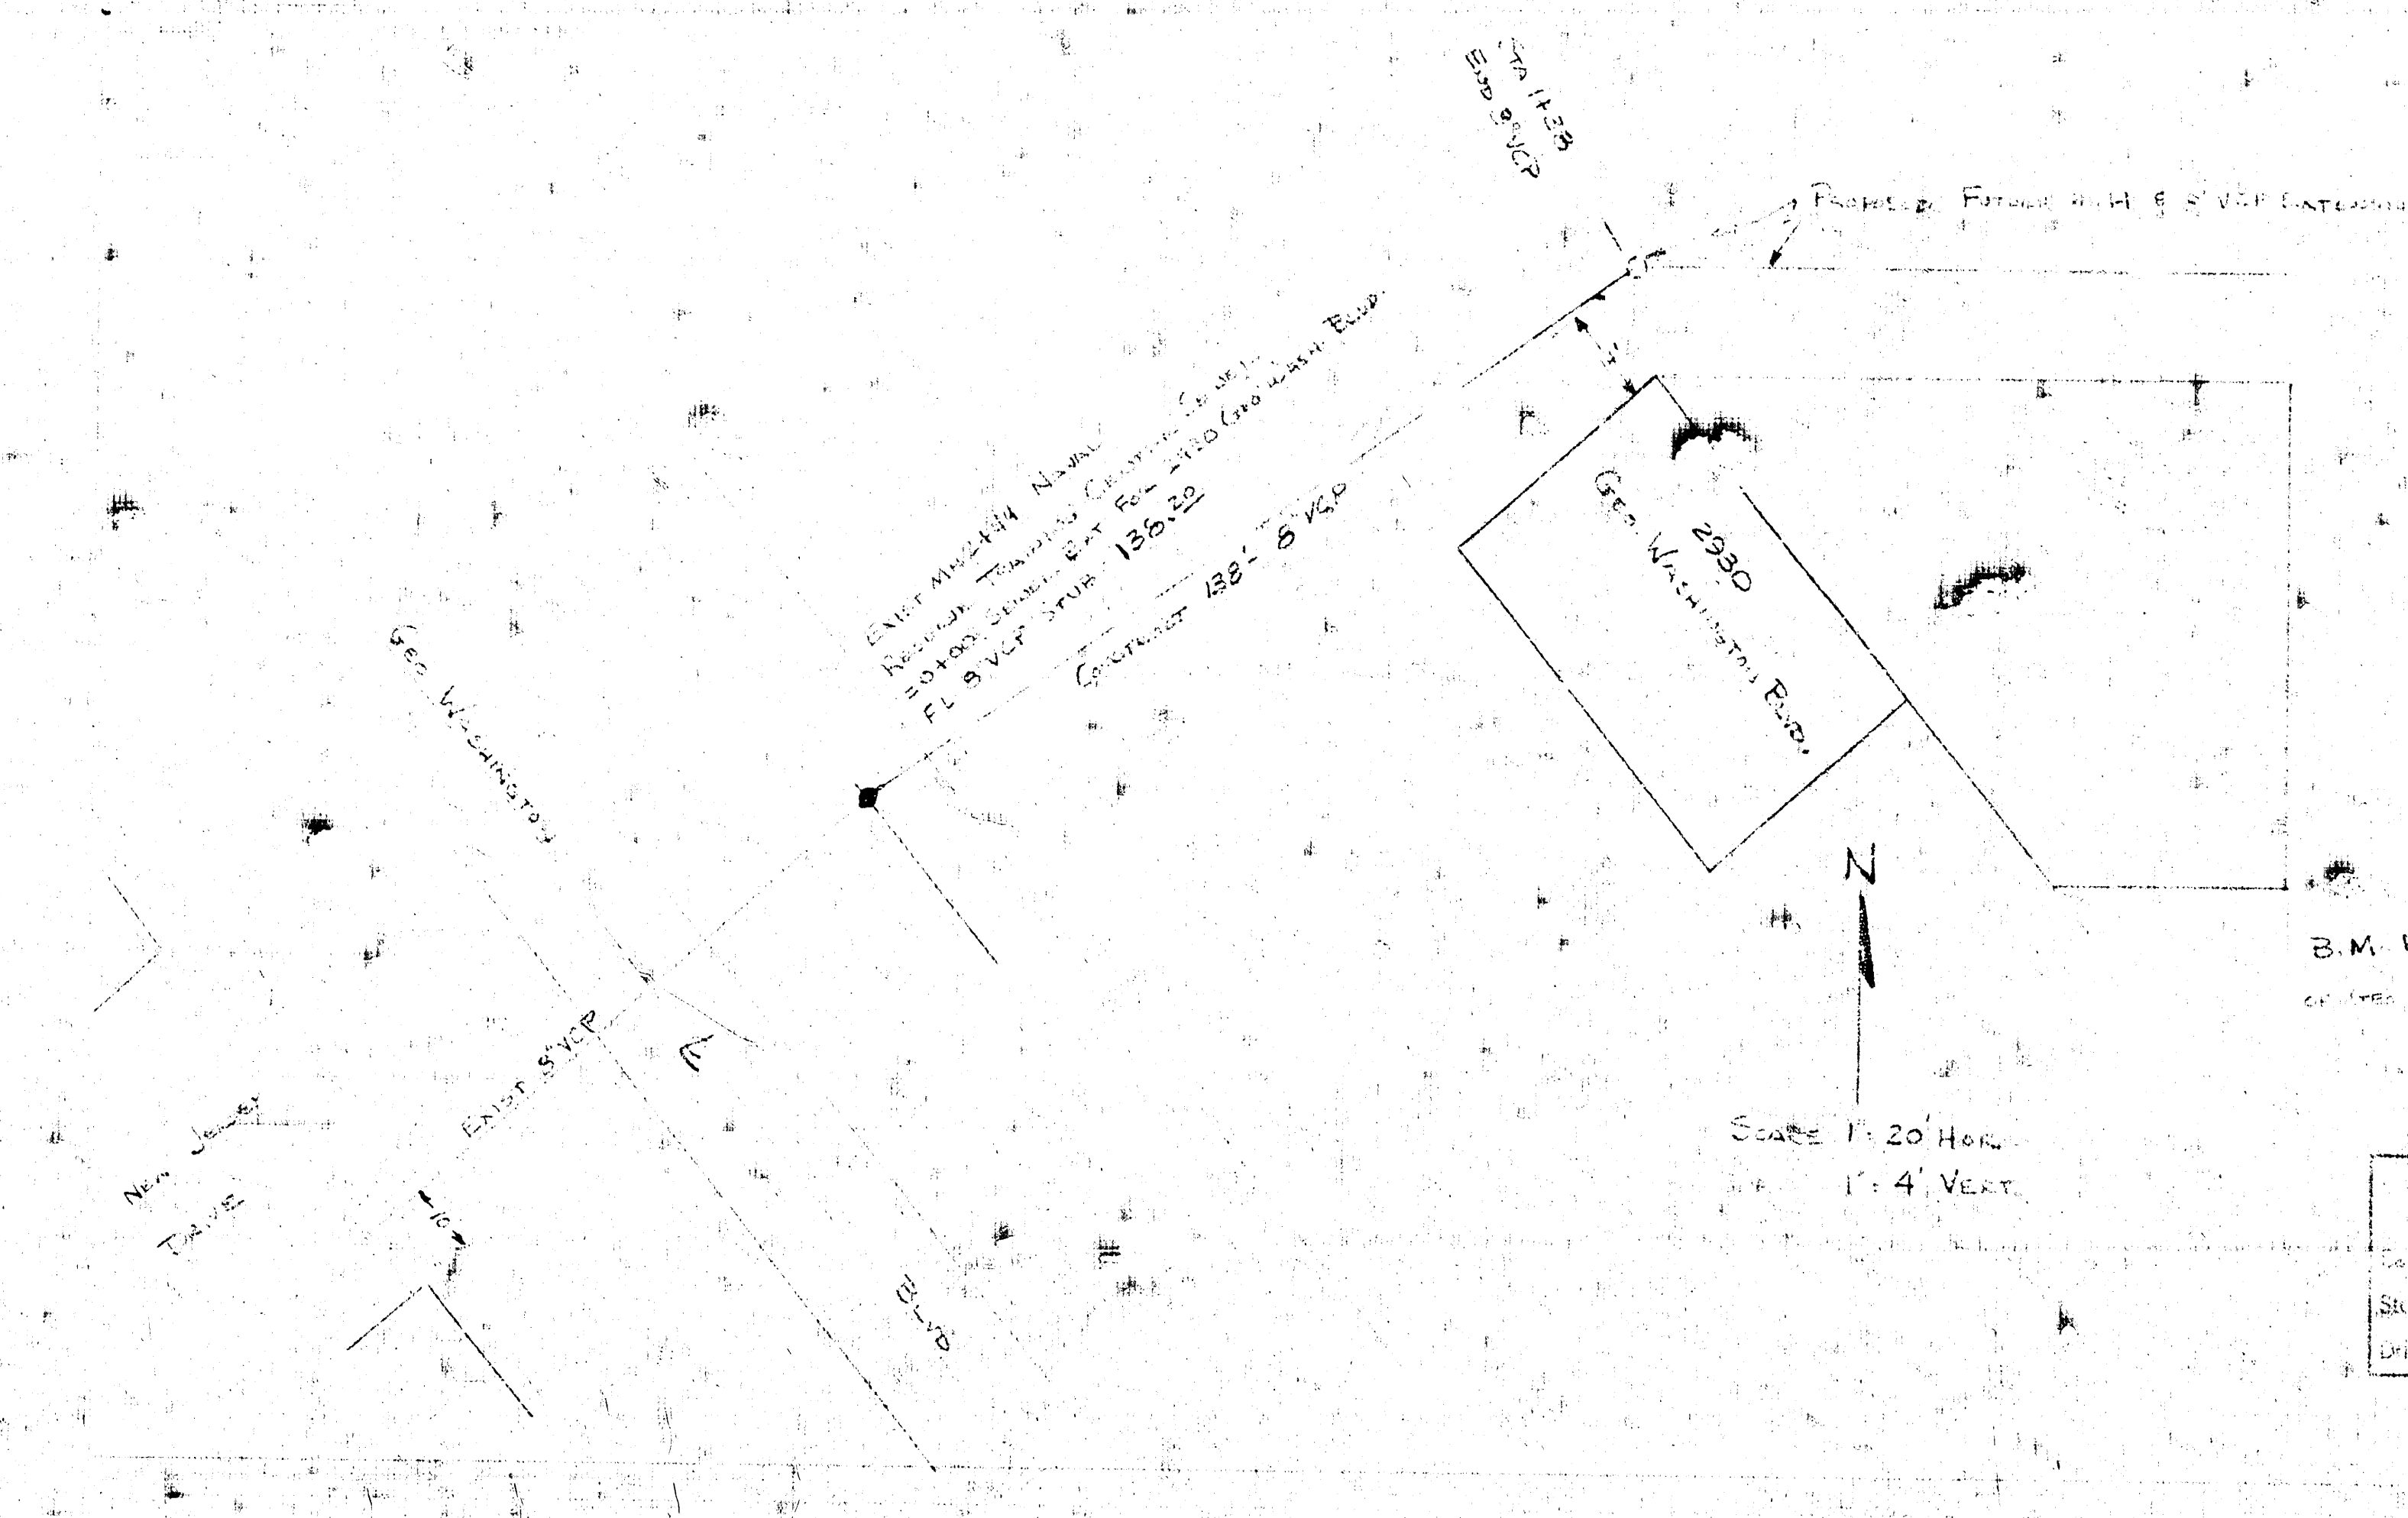




APPROVED AS NOTED
 BY CITY ENGINEER OF WICHITA
 Date: 11/22/72

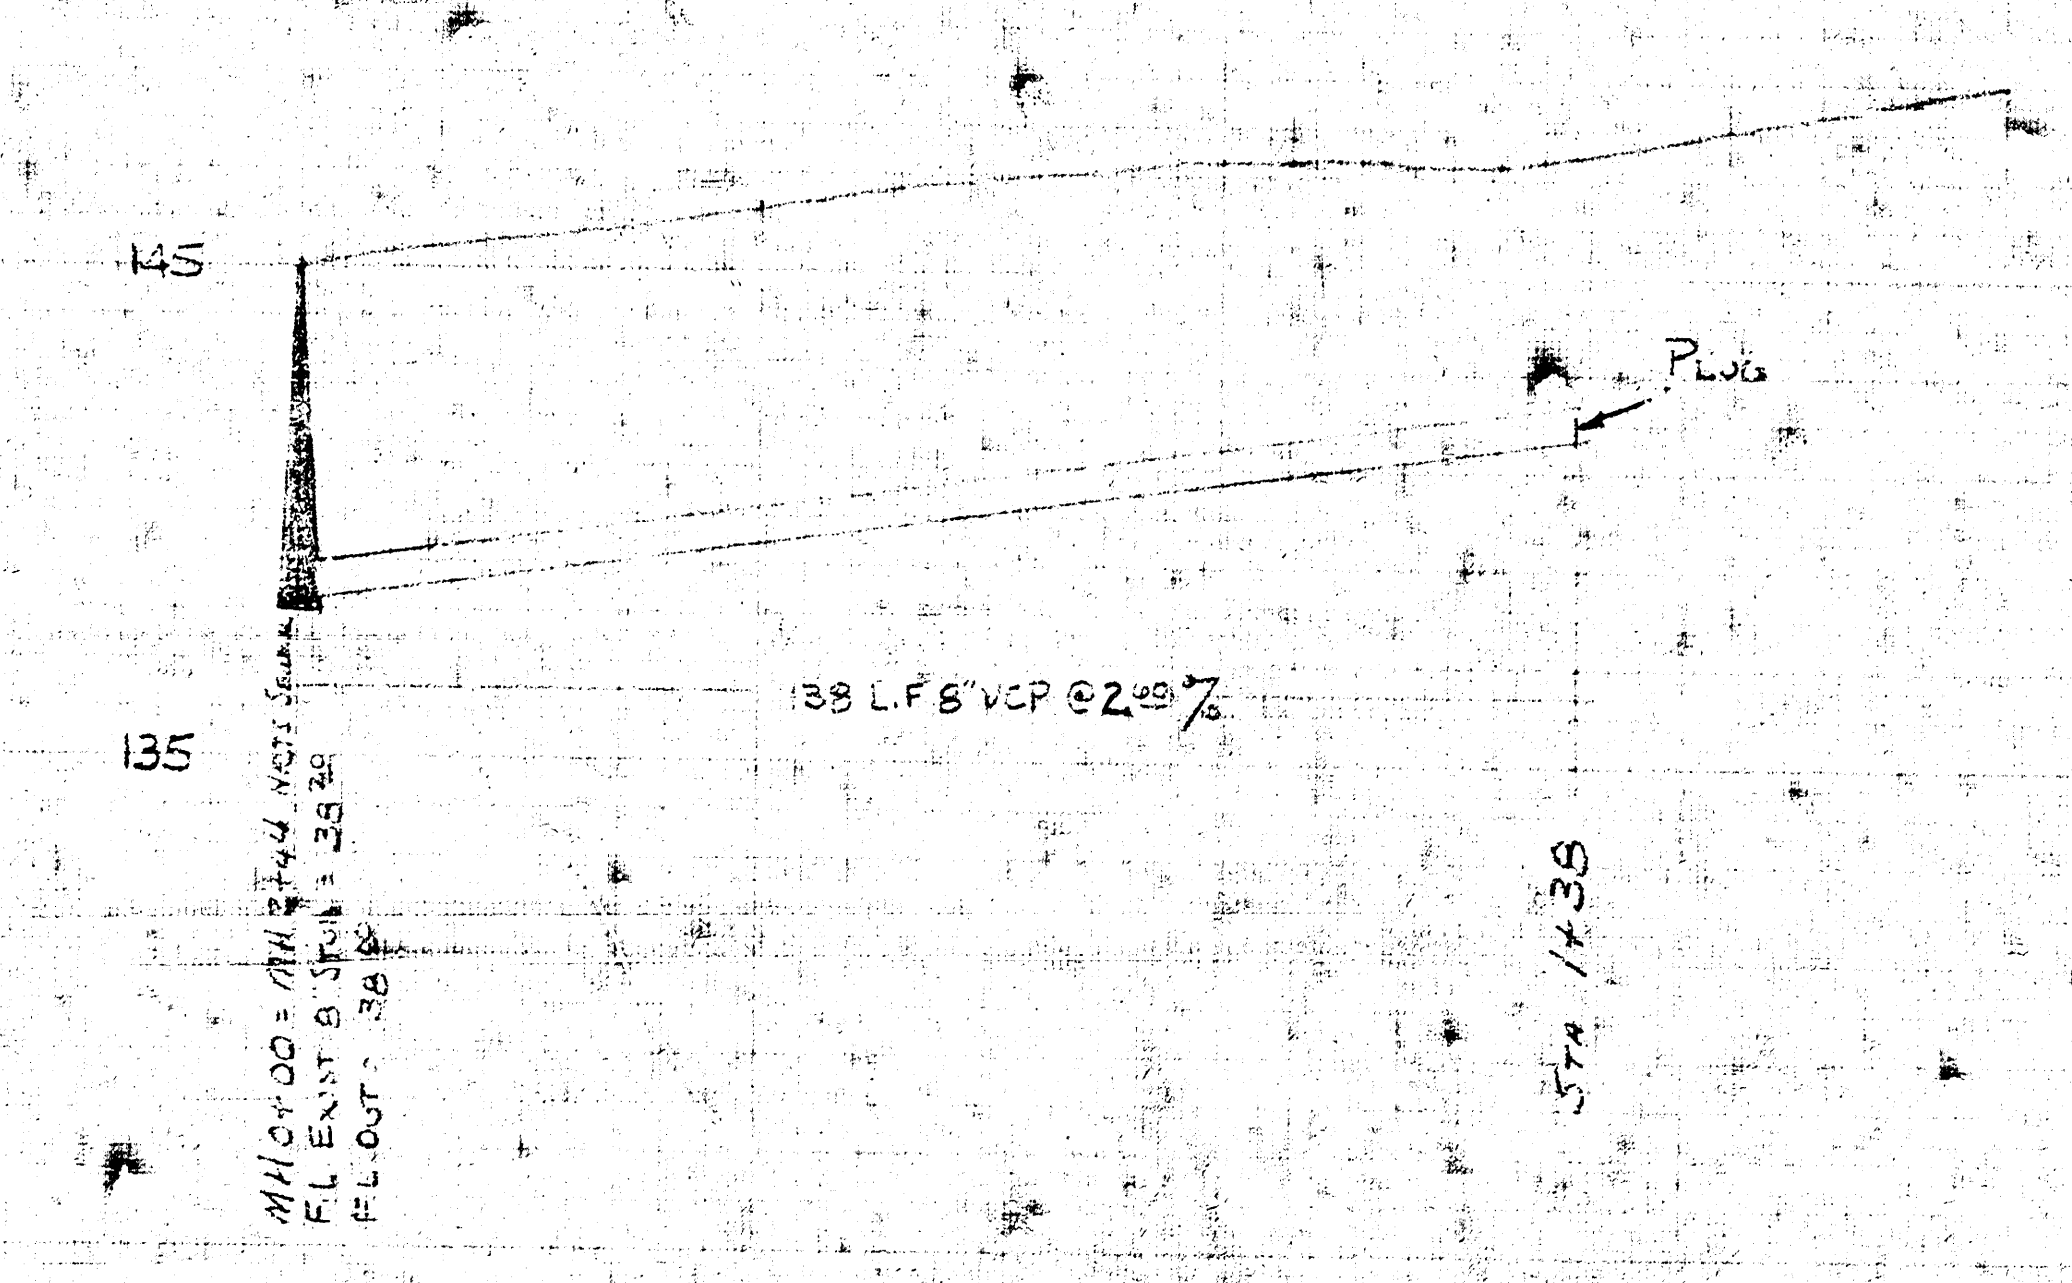

SANITARY SEWER EXTENSION
 2930 GEO. WASHINGTON BLVD.
 FOR
 CHESTER ZIELKE
 WICHITA, KANSAS
 MID STATES CONST. CO. MAR 4 1972

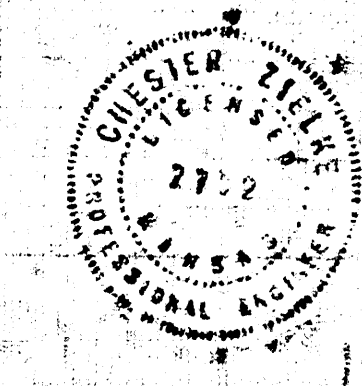

14 3 4 1