

Mc ADAM ACRES

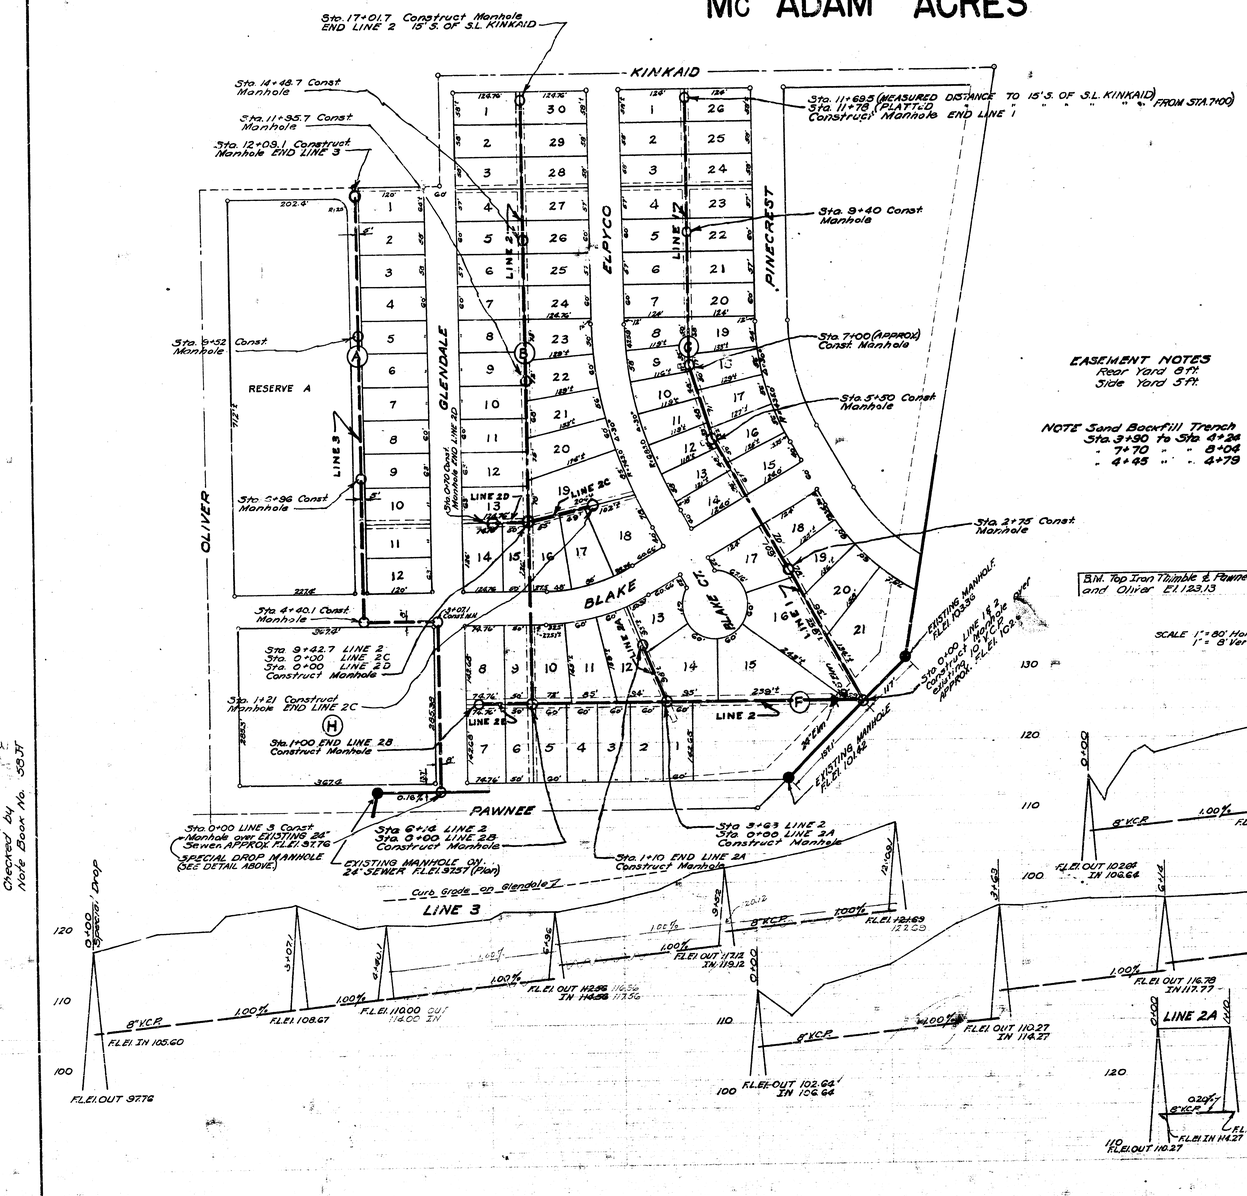

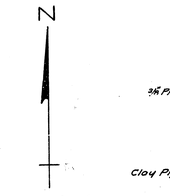

EASEMENT NOTES
Rear Yard 8'Ft.
Side Yard 5'Ft.

NOTE Sand Backfill Trench
Sta. 3+90 to Sta 4+24 LINE 1
" 7+70 " " 8+04 " 2
" 4+45 " " 4+79 " 3

SPECIAL DROP MANHOLE DETAIL
No Scale

B.M. Top Iron Thimble & Pawnee and Oliver El. 1323.13

B.M. E. Rim Manhole on W.I.S. NS Pawnee 100' W. Creek El. 1117.64

B.M. NE. Rim Manhole 1971' SW. Sta. 0+00 El. 1130.6
B.M. SE. Rim Manhole 117 NE Sta. 0+00 El. 1150.0

SCALE 1"=80' Horiz.
1"=8' Vert.

LAT. IO WI, MAIN ST
CITY OF WICHITA KANSAS
L.K. WHITE CITY ENGINEER
Proj. No. C21-58

L. K. WHITE LICENSED 55 KANSAS