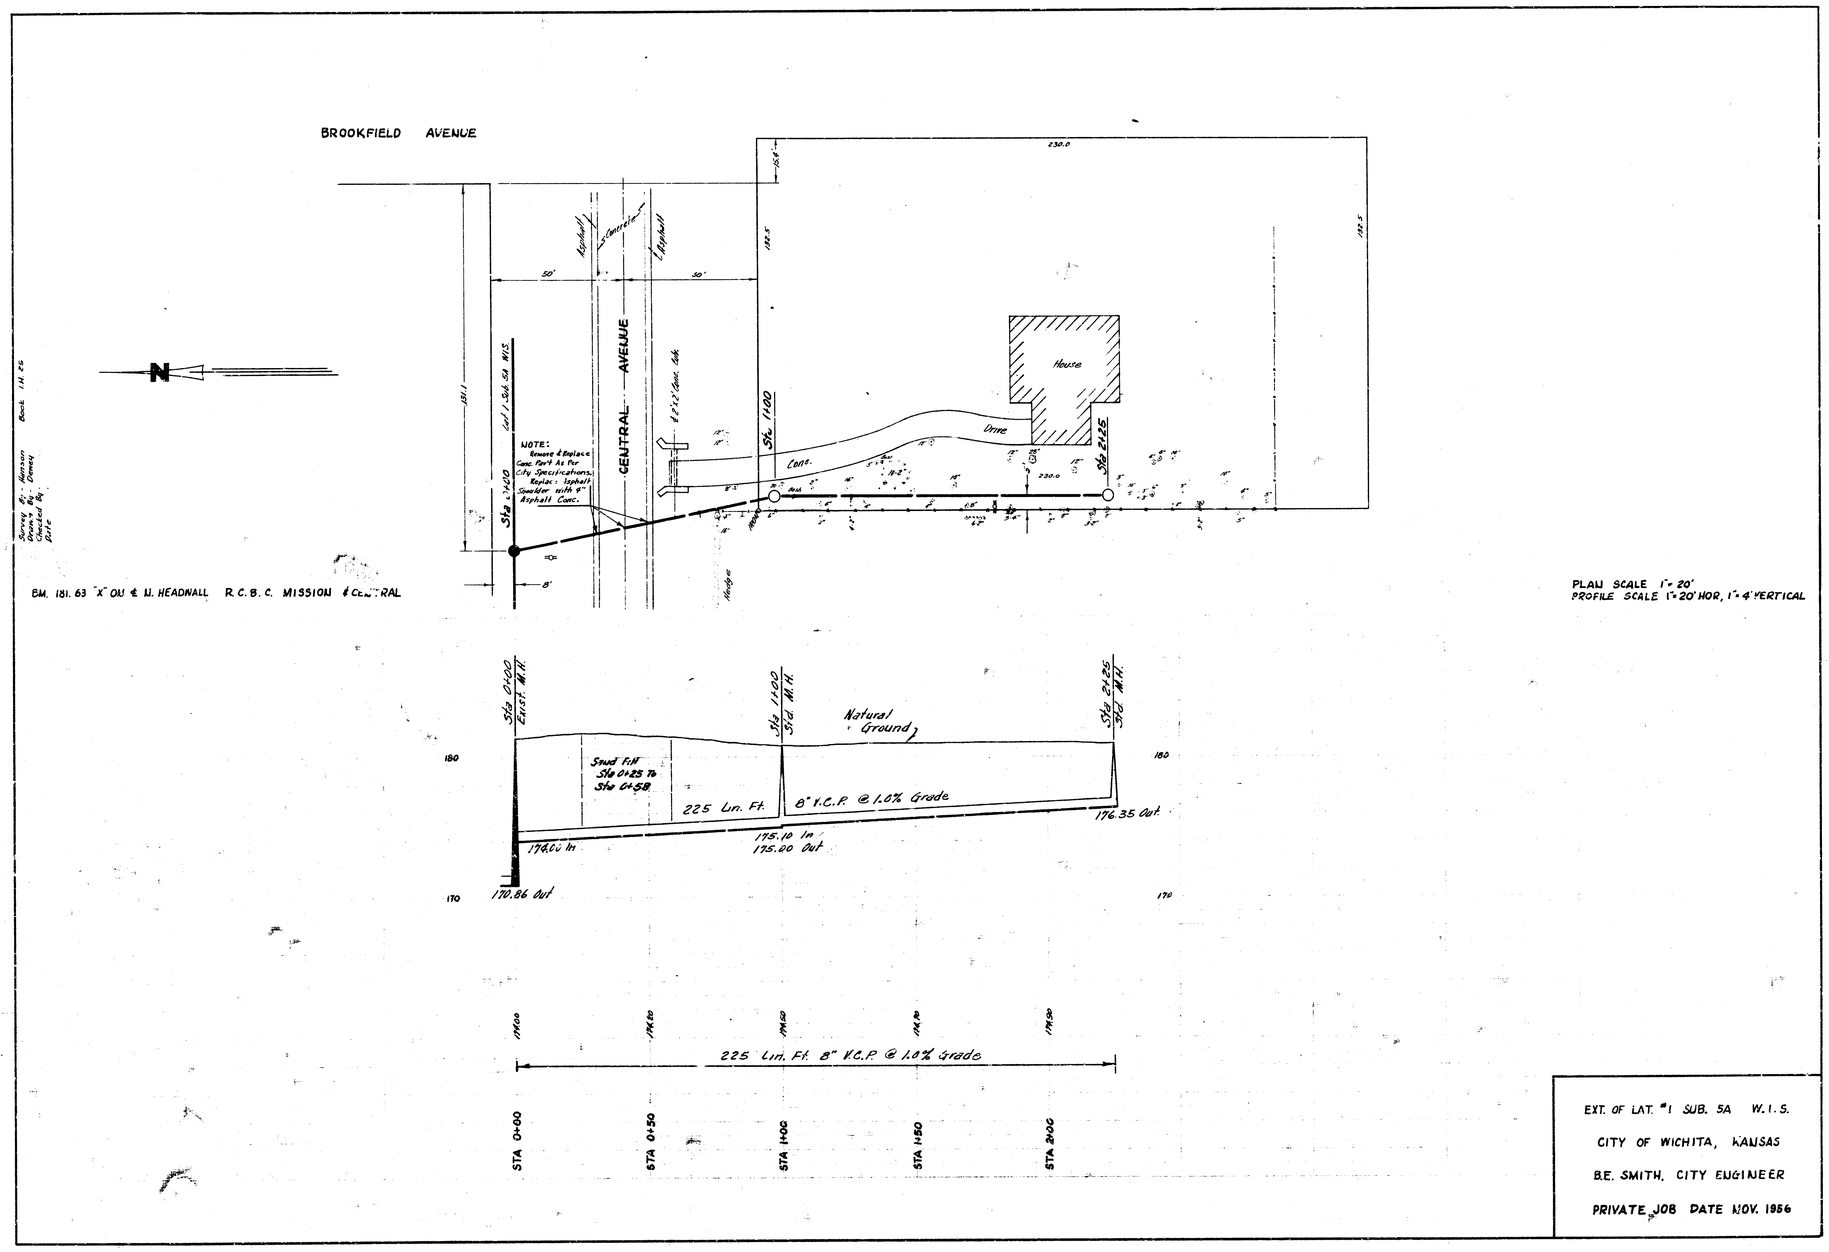

EXT. OF LAT. #1 SUB. 5A W.I.S.

CITY OF WICHITA, KANSAS

B.E. SMITH, CITY ENGINEER

PRIVATE JOB DATE NOV. 1956