


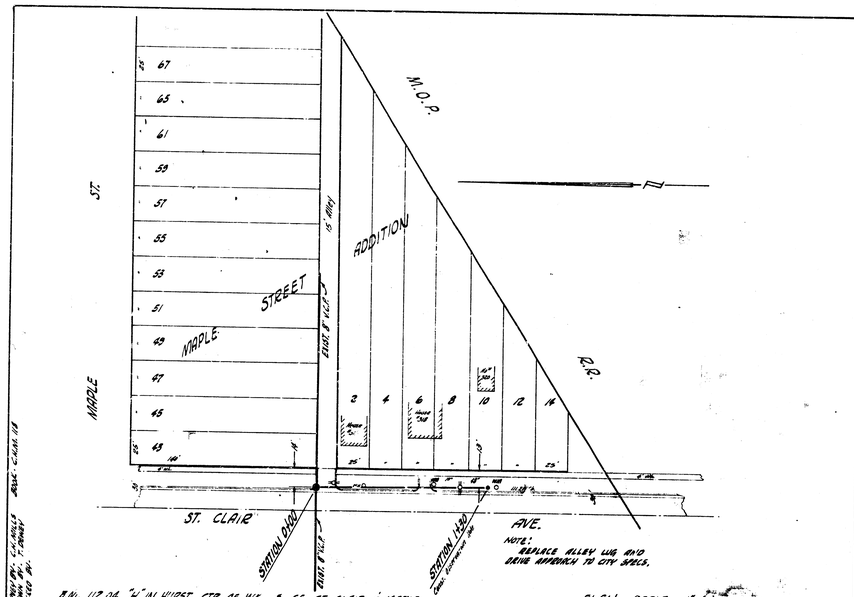


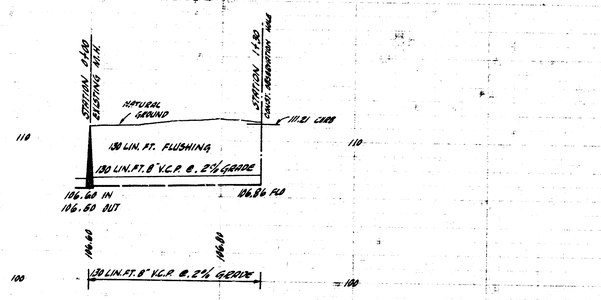

EXT. OF LAT. 4 SUB. A SAN. SEWER 21
CITY OF WICHITA, KANSAS
B.E. SMITH CITY ENGINEER
PRIVATE JOB - DATE

B.M. "M" IN MUELLER ON F. H40. NW COR. GEO. WASH. BLVD. AND ELMWOOD DR.

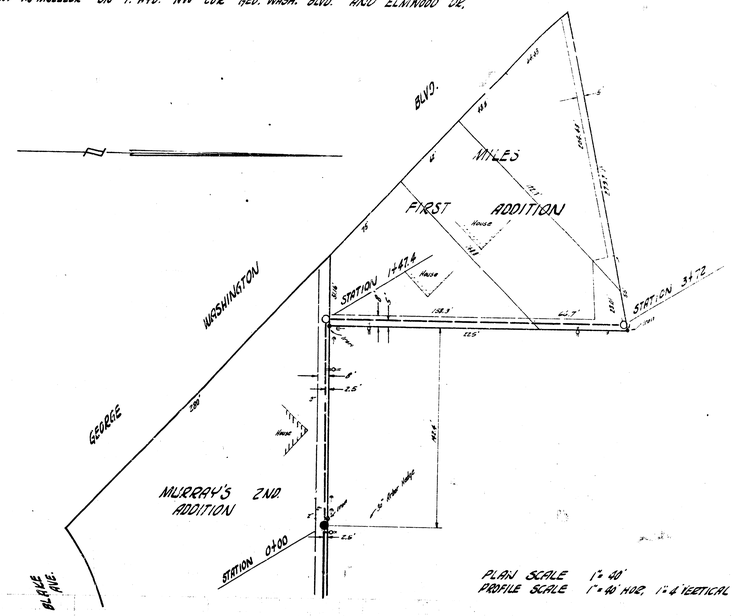

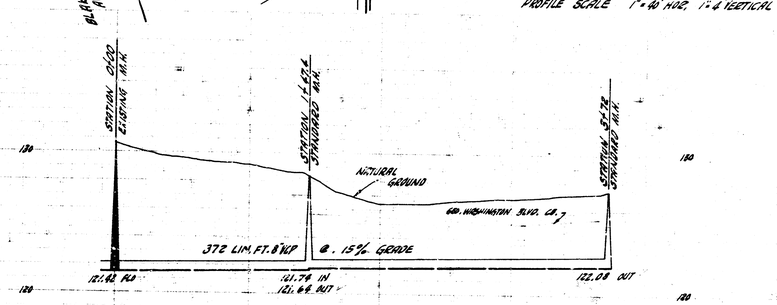

LAT. 6 - SUB. 6 WAR INDUSTRY SEWER
CITY OF WICHITA, KANSAS
B.E. SMITH CITY ENGINEER
PROJ. NO. C28-63 DATE-