

B. M. 131.81 R. R. Spike W. S. P. Pole N. W. Butler & Clifton. Plan Scale 1" = 40'. Profile Scale 1" = 4' Horiz. 1" = 4' Vert.

Note: Any additional access easements necessary to construct the sewer are acquired by the contractor.

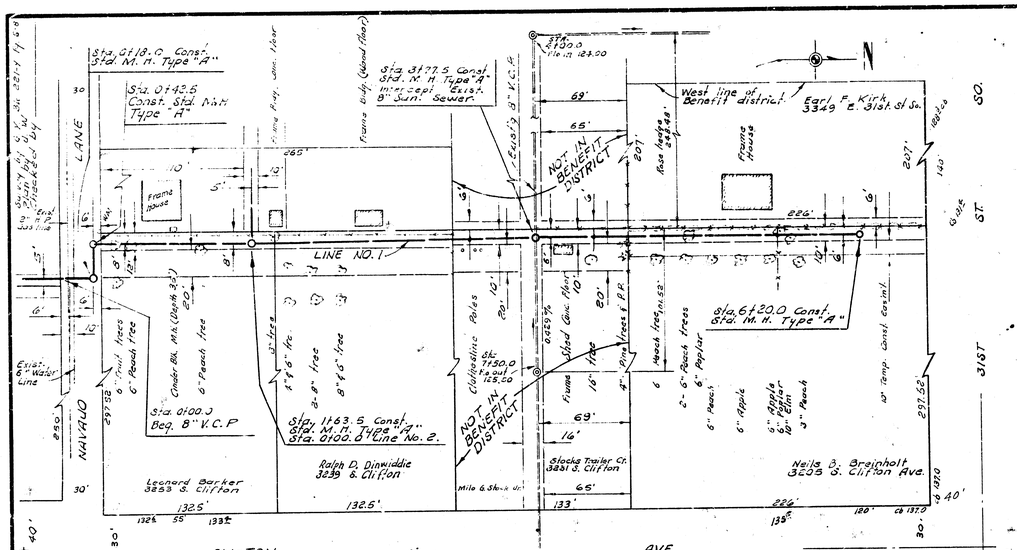

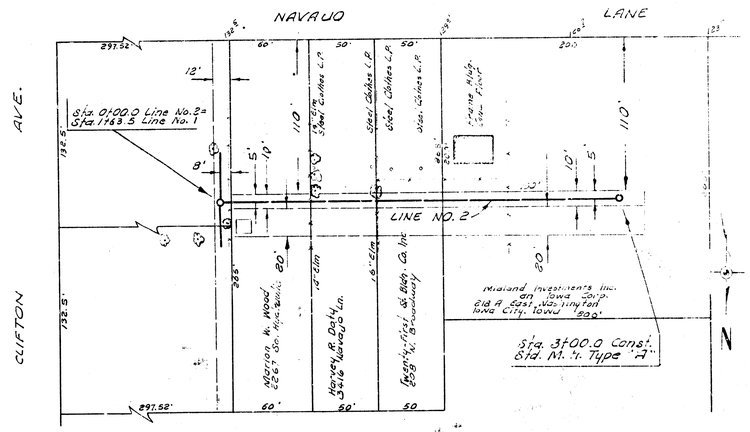

NOTE TO CONTRACTOR:

Contractor is to replace all fences and clothes lines. Clothes lines replaced are to be considered as incidental to construction of the sewer.

LAT. 2, SUBMAIN 14, W. I. S.

CITY OF WICHITA, KANSAS

B. E. SMITH CITY ENGINEER

Sept. 1969 PROJECT NO. C23-28

e 13 3 (8)