
E. Davis 6-4-79
D. Cramer

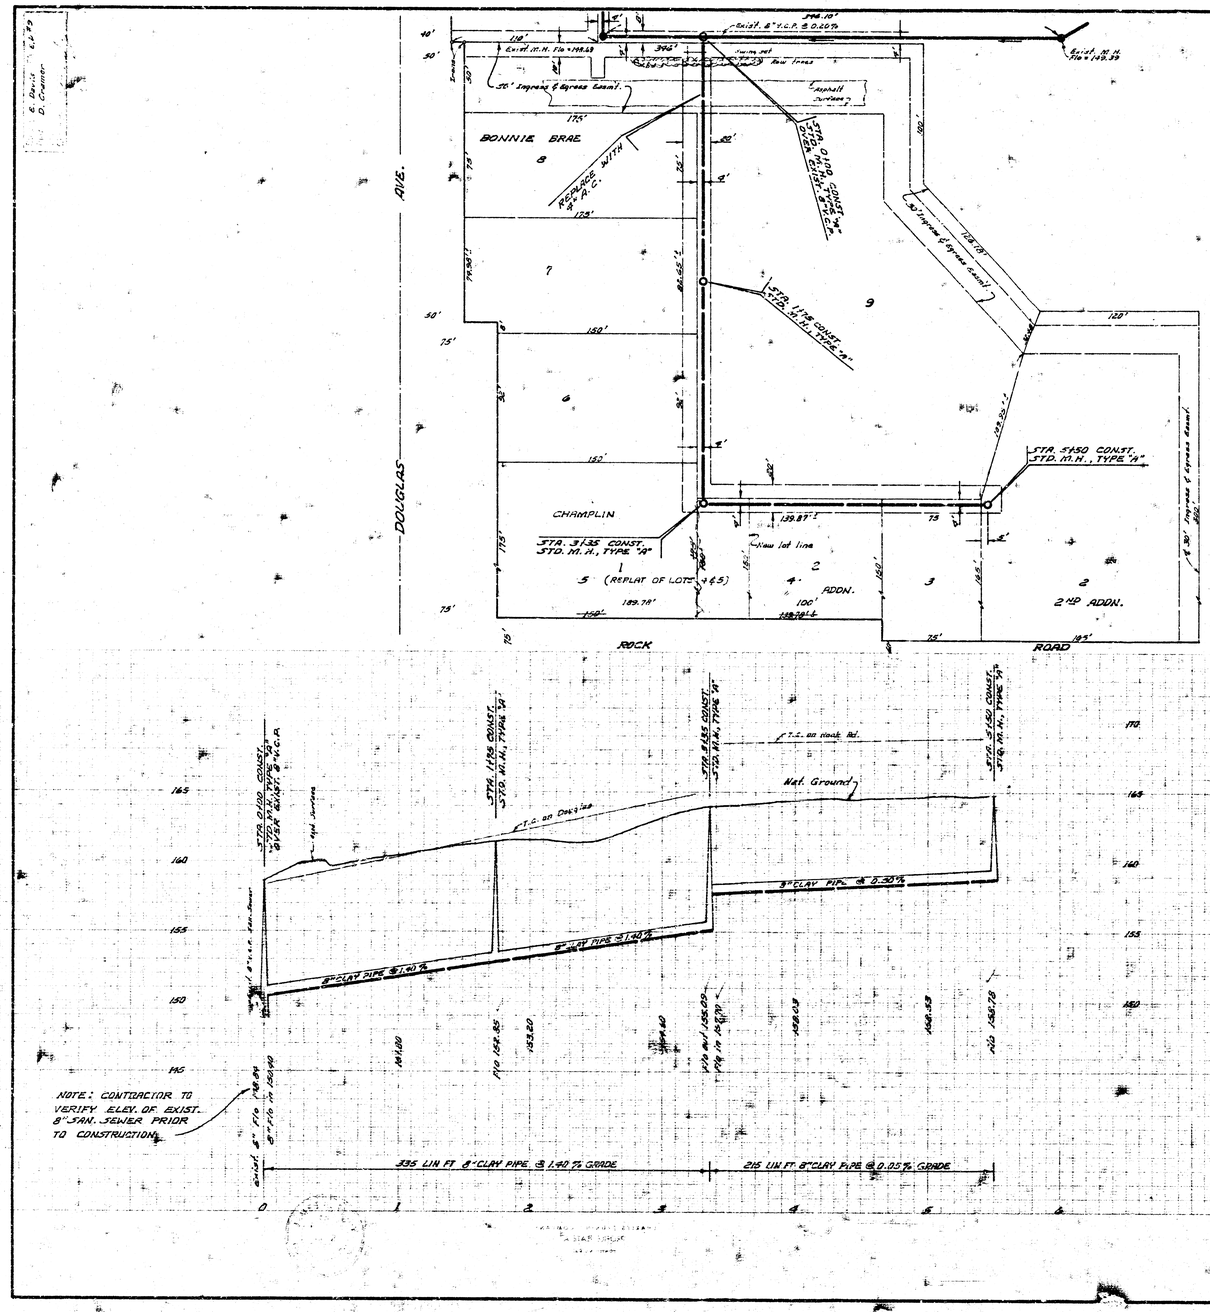

N

NOTE TO CONTRACTOR

Removal of trees, removing & replacing swing set & fences & repair of asphalt road including tons of asphalt shall be considered incidental to the project.

Plan Scale 1"=40'
Profile Scale 1"=40' Hor.
1"=4' Vert.

LAT. 46, W. I. S.
CITY OF WICHITA, KANSAS
B. E. SMITH CITY ENGINEER
PROJ. NO. C23-65
DATE: OCT. 1970

DEAN S. SELLERS LICENSED 35 KANSAS

B. E. SMITH 4361

14 S I 50