B. M. 84.85 "M" in Mueller Fire Hyd. N.W. cor. 46th & Laura.

Survey by C. D. Co. Eng. Mr. W.C.D.30
Plat by J. R. M.
Checked by J. J.

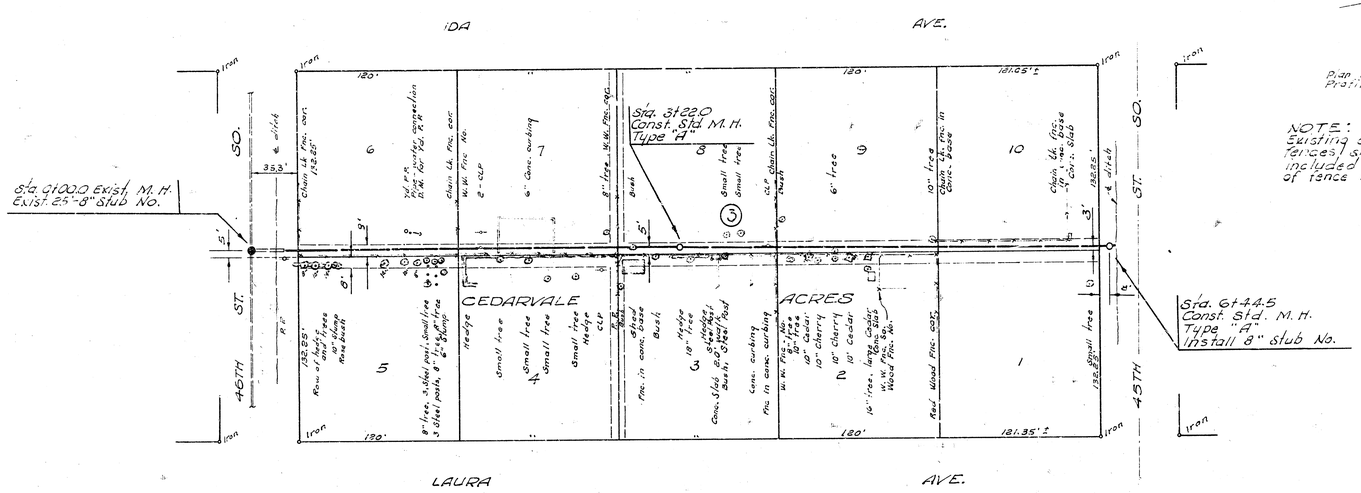

NOTE:
Existing concrete foundation under fences shall be replaced and included in price bid per lin. ft. of fence removed and replaced.

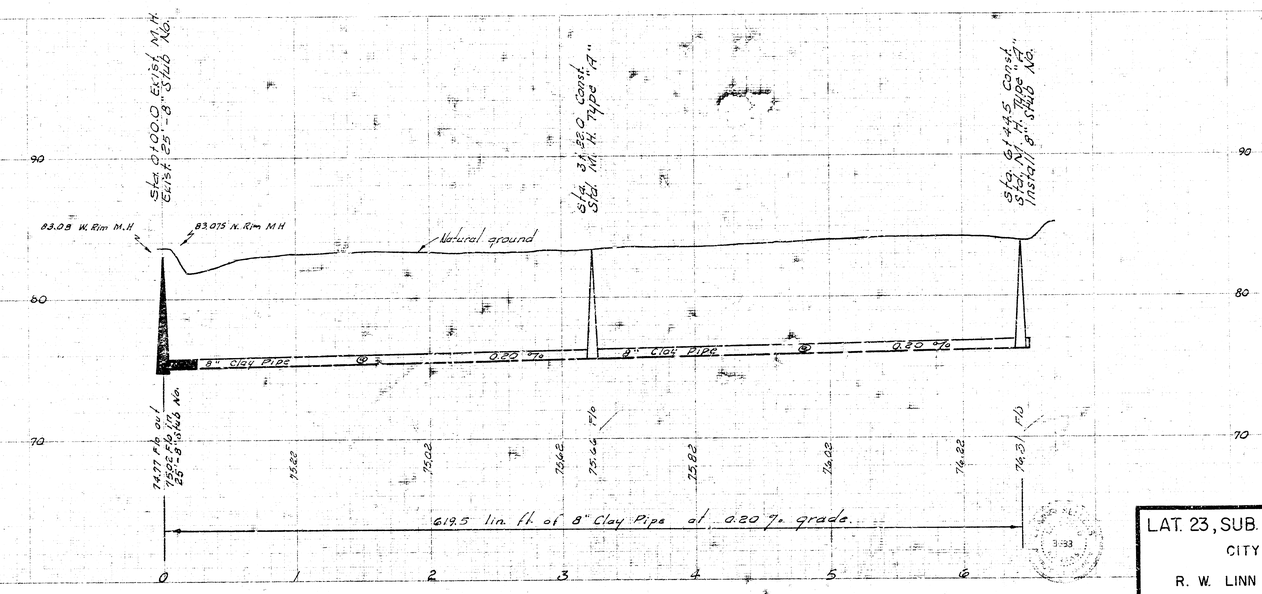

LAT. 23, SUB. 1, S.W. INTERCEPTOR SEWER
CITY OF WICHITA, KANSAS
R. W. LINN — CITY ENGINEER
MAY 1971 PROJECT NO. DBKL 5 70059

3 1 (12)