B. M. 84.85 "M" in Mueller Fire Hyd. N.W. cor. 46th & Laura.

Survey by C. D. Co. Eng. Div. 1970
Plat by J.R.W. 1971
Checked by

IDA AVE.

Sta. 0+00.0 Exist. M.H.
Exist. 25"-8" Stub No.

Sta. 3+22.0
Const. Std. M.H.
Type "A"

Sta. 6+44.5
Const. Std. M.H.
Type "A"
Install 8" stub No.


CEDARVALE ACRES

46TH ST. 45TH ST.

LAURA AVE.

Plan Scale 1" = 40'
Profile Scale 1" = 4' Horiz.
1" = 4' Vert.

NOTE:
Existing concrete foundation under fences shall be replaced and included in price bid per lin. ft. of fence removed and replaced.

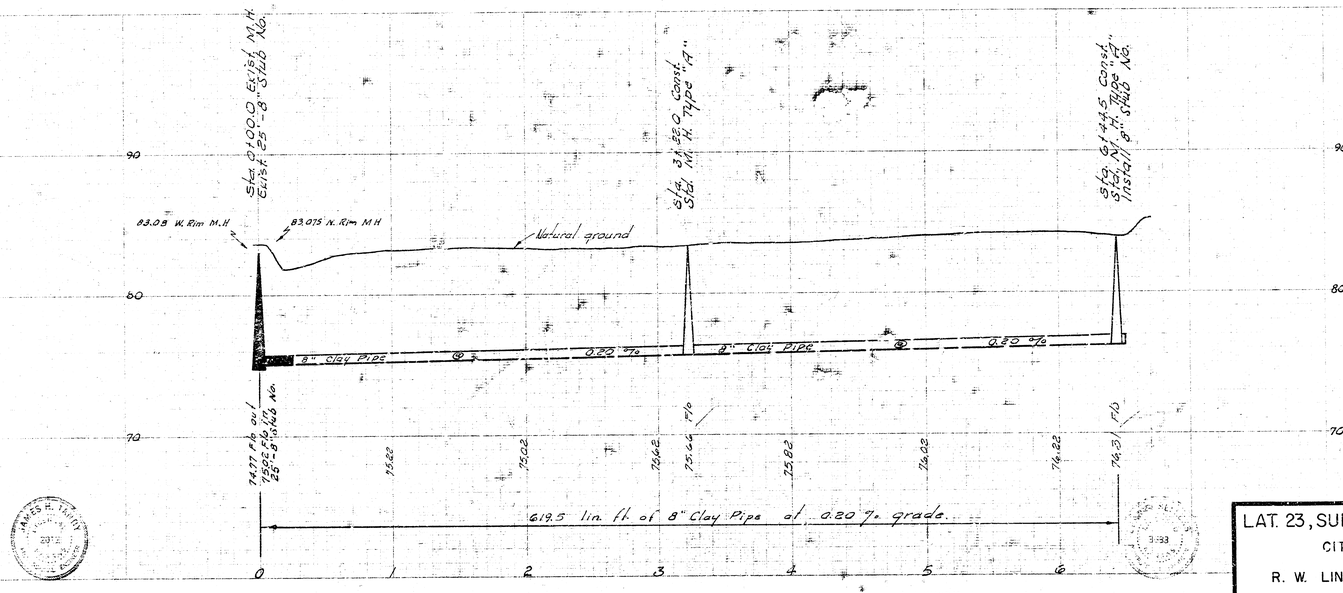

LAT. 23, SUB. 1, S.W. INTERCEPTOR SEWER
CITY OF WICHITA, KANSAS
R. W. LINN — CITY ENGINEER
MAY 1971 PROJECT NO. DBKL 5 70059

3 1 (19)